Fashion Institute of Technology
Seventh Avenue at 27 Street
New York City 10001-5992
www.fitnyc.edu

Purchasing Department
227 West 27th Street
New York, NY 10001
Purchasing Dept. Tel. 212-217-3630
Purchasing@fitnyc.edu

NOTICE TO ALL FIRMS

Date: January 24, 2023

To: All Prospective Bidders

From: Candida Poinsette
Purchasing Agent

Re: Addendum Number 1
RFP C1559 – College Bookstore Operations

The following questions have been received from Firms indicating an intent to bid on the FIT RFP C1559 College Bookstore Operations. These questions and answers are made available to all bidders.

1. What are the roles of those who will be reviewing the proposals? Is there a further ad hoc committee involved with the evaluation?

Answer: A selection committee will use the evaluation criteria in Section IX. of the RFP document to evaluate Proposals. FIT reserves the right to utilize an ad hoc committee.

2. Do you have any dual enrollment programs?

Answer: No

3. What is the highest priority item in the RFP?

Answer: FIT is seeking an innovative and proactive partner that is on the cutting-edge of campus retail services to effectively serve the FIT Community. Proposers are encouraged to review Section IX., Evaluation Criteria, in the RFP document.

4. Do you allow students to charge a bursar account?

Answer: No

5. Do you use financial aid? If yes, what percentage of sales are financial aid?

Answer: Yes, the percentage is less than 0.01%.

6. Can you please provide the fall, winter, spring and summer booklist including ISBN and enrollment by course, FTE for the last fiscal year, total attempted credit hours?

Answer: See attached adoption report.

7. Please provide a list of previous required art supplies by course

Answer: This is not a list that is available. A majority of the art supplies for courses do not get submitted to the bookstore as "required". The store team, over time, has sourced these supplies based on feedback from students and occasionally faculty members.

8. Who is your campus card provider?

Answer: Transact

9. Is there unamortized capital expected of the new vendor to assume?

Answer: No, there is no such balance.

10. Is the Collegiate Licensing Company (CLC) the College's licensing agency for Insignia Goods, or who is? Can you send the licensing requirements?

Answer: FIT is not a licensed campus and not a partner with CLC. The bookstore sources its own corporate merchandise. The bookstore manager sends FIT only select items for review and approval of logo use and mark.

Here is a link to the college's Style Guide: https://www.fitnyc.edu/about/administration/cer/toolkit/assets/logos/index.php

11. Can you send a list of the approved license vendors / companies licensed by the College or its agent to produce Insignia Goods?

Answer: The bookstore does not hold such a list. The college is not a licensed location. The bookstore is responsible for its own licensing contracts and the manufacturing of merchandise sold in the store.

12. What is the general gross margin or cost of goods sold for the Emblematic Clothing & Gifts category?

Answer: Emblematic Clothing & Gifts are priced within industry average Gross Margin. (Typically, 48% - 55% PMU)

13. Can you elaborate as to what "any royalty percentage for sales of clothing, notebooks and other accessories that use FIT's logo or trademark" might look like, and/or how this differentiates from the licensing agreement the College holds?

Answer: FIT is seeking a royalty percentage and/or annual royalty payment for sales of clothing, notebooks and other accessories that use FIT's logo or trademark as part of the proposer's financial proposal.

14. Please provide more detail as to what type of merchandise is included in the "Other" category for bookstore historical sales?

Answer: The "other" categories include non-emblematic trend area, graduation products, dorm furnishings-regional buys, greeting cards, backpacks, prints, frames and Museum shop.

15. How do you envision bookstore receiving to be handled by the Contractor? If the College will not assume responsibility for receiving these shipments, is the receiving area somewhere the bookstore team should staff? ("Proposer shall make all arrangements for delivery, unloading, receiving and storing merchandise. College will not assume responsibility for receiving or handling these shipments.")

Answer: All deliveries arriving via FedEx or UPS utilize FIT's loading dock. Deliveries are then brought from the loading dock to the bookstore by FedEx or UPS. Mail via USPS is delivered to FIT's mailroom and picked up by the store team.

16. Please provide examples of course-related supplies that you envision eligible for a buyback?

Answer: Examples should be described in contractor's proposal.

17. Is there an existing app? What is the role/purpose the app would serve vs. the bookstore's online shop and social media?

Answer: Yes. Any role/purpose of the app beyond the bookstore's online shop and social media should be described in contractor's proposal.

18. Please provide floor plans for the current facility/bookstore in a higher resolution (preferably vector pdfs or CADs).

Answer: Please see attached floor plans of current bookstore.

19. Please provide higher resolution floor plans for new store (preferably vector pdfs or CADs).

Answer: No such higher resolution floor plans for the new store exist.

20. Please provide the last 3yrs inventory on-hand of Insignia Goods as of Aug. 1. (2022, 2021, 2019).

Answer: Insignia Goods, available inventory on hand at the start of:

August 2019: $228,078
August 2021: $163,539
August 2022: $161,176

21. What existing furnishings and fixtures will remain in the bookstore (property of the College) from the previous contractor on Aug. 1, 2023?

Answer: Technology & systems are the property of bookstore vendor. All other FF&E are the property of the college.

22. Is the Performance and Payment Bond amount ("1/6 of guaranteed minimum proposed, or equal to ½ of the guaranteed…") based on the annual guaranteed amount, or the 5-year contract aggregate amount of minimum guarantee?

Answer: **Annual guarantee.**

23. Please provide the Purchasing Department website address, and directions for accessing RFP updates during the time period prior to the due date?

Answer: https://www.fitnyc.edu/about/administration/finance/purchasing/current-bids.php

24. Would you please provide insight for food and beverage items that may/may not conflict with the terms of the College's contract with food service and other vendors?

Answer: The selling and serving of hot food and beverages is not permitted. The selling of snacks and cold beverages is permissible.

25. In the Bookstore Operations Contract provided, section 15.3, please provide an understanding of how merchandise will be secured in this scenario?

"College and other organizations and groups affiliated with College have the right to use campus bookstore from time to time during Contractor's non-operational hours for College purposes as may be required. To the extent possible, College will provide to Contractor advance notice of such use. Such users will be responsible for appropriate setup and cleanup. The Bookstore Location will be restored to conditions mutually satisfactory to Contractor and College before the next regularly scheduled meal service." Please clarify reference to meal service and how it relates to the Bookstore merchandise and operations?

Answer: On those rare occasions, scenarios might include the space being used for student orientation or faculty and staff professional development workshops. The following part of the sentence will be deleted from the Bookstore Contract: "College before the next regularly scheduled meal service."

26. What is your 5-year projection for enrollment? Alternatively, is there a percentage growth you are projecting over the next 5 years?

Answer: See FIT's 5-year projection for enrollment:

Academic Year 2021-22: 7,787
Academic Year 2022-23: 7,632
Academic Year 2023-24: 7,479
Academic Year 2024-25: 7,329
Academic Year 2025-26: 7,183

27. What was 2022's enrollment (and headcount)?

Answer: The Fall 22 Headcount is 8,125

28. Can you please confirm that headcount on page 24 is referring to full time equivalent and part time students? If this is not the case, can you please elaborate

Answer: Yes. Full-time equivalence (FTE) by definition, includes full-time and part-time students.

29. Please elaborate as to current excise taxes assessed in connection with bookstore operations.

Answer: Bookstore vendor does not pay excise tax.

30. Is it possible to offer merchandise that references FIT but is not the actual branded logo? Use the Fashion Institute of Technology as a namedrop vs. a branded logo?

Answer: Yes

31. When the bookstore relocates, will the new space be turned over to Contractor as a Warm Vanilla Shell, e.g., Contractor to finish out space with fixtures, etc.?

Answer: FIT is responsible for delivering a fully code compliant turn-key and build-to-suit vanilla box space to support proposer's FF&E package.

32. Can you clarify if a visual of store design for the new street level location is required as part of the RFP submission.

Answer: Yes, a visual store design and investment plan is required.

33. Would FIT consider proposals that include a downsizing of the existing bookstore space in lieu of a relocation?

Answer: Proposals can propose the downsizing of the existing bookstore for the short-term, however; the long-term goal is to relocate the bookstore.

34. If downsizing is not an option, will it be FIT or the Landlord's responsibility to deliver (design, construct and fund) a fully code compliant turn-key and build-to-suit vanilla box space to support the Bookstore's Fixture, Furniture and Equipment (FF&E) package?

Answer: FIT is responsible for delivering a fully code compliant turn-key and build-to-suit vanilla box space to support proposers' FF&E package.

35. Is the proposed new location an FIT property or a Leased Space? If a Leased Space, will the lease be held between the Landlord and FIT?

Answer: The proposed new location is a Leased space. The lease is held between Landlord and FIT.

New location compliance questions:

36. Is there a current ACP-5 for the proposed new location?

Answer: No

37. Can you confirm no change of use is required for the proposed location? Is there a certificate of occupancy?

Answer: See attached Certificate of Occupancy and supporting Documents

38. Are there any open violations for the building(s)?

Answer: No

39. Is the location in a special Zoning District or does it have any special classification?

Answer: See Certificate of Occupancy.

40. Are the public restrooms located outside of the proposed new location, in common areas in proximity to the proposed new location or intended to be added within the location?

Answer: There is a public restroom located inside the proposed new location.

41. What are the delivery options at the proposed new location? Is it off-street delivery only, or can the site receive palletized deliveries via tractor trailer that can be transported internally from a loading dock to the Store receiving space? If no loading dock is available, is there a practical option to receive deliveries at an FIT loading dock and move them into the proposed new location?

Answer: The proposed new location will be off-street delivery only. Proposers can propose options to receive deliveries at one of FIT's loading dock for FIT to consider.

42. Is the floor load capacity known?
Answer: Unknown at this time. The College will begin discussions with the landlord and the selected contractor upon the award of the contract.

43. Is Union labor required for the FF&E scope at either/both the existing and/or the proposed location?
Answer: Proposer will pay prevailing wage with union harmony.

44. Given the new campus construction underway, are there other possible locations under consideration for the relocation of the bookstore?
Answer: Not at this time.

45. What products or services are included in the "Other" categories?
Answer: The "other" categories include non-emblematic trend area, graduation products, dorm furnishings-regional buys, greeting cards, backpacks, prints, frames and Museum shop.

46. Are course adopted supplies (like art kits etc..) included in the School Supplies or Textbook sales category?
Answer: Adopted supplies are included in School Supplies sales.

47. Are CAD files available for the store facilities that we can use in preparation of response?
Answer: Please see attached floor plans of current bookstore.

48. For students using Financial Aid, are there any restrictions on product categories that can be charged at the store?
Answer: A small number of students receive vouchers. Vouchers cover the required books and supplies. Students are not allowed to purchase general school supplies, FIT gear or convenience items with vouchers. The bookstore does request written permission for these students to purchase art supplies.

49. Please provide the total credit hours competed for Spring '22, Summer '22 and Fall '22 terms.
Answer: The national academic standard for considering credits would look at Summer-Spring to cover an entire academic year. The latest for FIT is 234,428 credits.

50. Is there and unamortized balance of either one-time contributions or from capital investment to store renovations that extend past the existing contract? If yes, what is the amount, and will subsequent vendor be responsible for that amount?

Answer: No, there is no such balance.

THIS ADDENDUM IS PART OF THE RFP DOCUMENT AND **MUST** BE INCLUDED WITH YOUR PROPOSAL SUBMITTAL. YOUR SIGNATURE BELOW WARRANTS THAT YOU UNDERSTAND THIS ADDENDUM AND THAT YOU HAVE MADE THE APPRORIATE ADJUSTMENTS IN YOUR PROPOSAL AND CALCULATIONS.

_____
Signature

_____
Print Name and Title of Authorized Representative

_____
Print Name of Company/Partnership/Individual

_____
Date

Proposals shall be submitted on or before **February 15, 2023 by 1:00pm.** to:
Candida Poinsette
Purchasing Agent
Fashion Institute of Technology
Purchasing Office
333 Seventh Avenue, 16th Floor
New York, NY 10001-5992

The information as provided in this file is confidential work product of Barnes & Noble College LLC, and is provided as is for the express purpose of evaluating the textbook adoptions received by the Barnes & Noble College LLC bookstore at Fashion Institute of Technology

Store	Term	Dept	Course	Sec	Instructor	Enrollment	Author	Title	Edition	Publisher	EAN-13	Req/Rec
712	W22	AB	112	301	ABDEL RAHMAN	9	BRUSTAD	ALIF BAA:INTRO.TO ARABIC...-TEXT (PB)	3RD 10	HOPKINS F	9781589016323	Required
712	W22	AB	299	301	ABDEL RAHMAN	1		No Text Required				
712	W22	AC	111	OL1	REICHEL	19	BELCH	EBK ADVERTISING AND PROMOTION: AN INTEG	12	VST	9781260796452	Required
712	W22	AC	111	OL1	REICHEL	19	BELCH	ADVERTISING+PROMOTION	12TH 21	RENT MCG	9781260259315	Required
712	W22	AC	111	OL1	REICHEL	19	BELCH	ADVERTISING+PROMOTION-CONNECT ACCESS	12TH 21	MCG	9781260796384	Required
712	W22	AC	111	OL2	KERR	16	BELCH	EBK ADVERTISING AND PROMOTION: AN INTEG	12	VST	9781260796452	Required
712	W22	AC	111	OL2	KERR	16	BELCH	ADVERTISING+PROMOTION	12TH 21	RENT MCG	9781260259315	Required
712	W22	AC	111	OL2	KERR	16	BELCH	ADVERTISING+PROMOTION-CONNECT ACCESS	12TH 21	MCG	9781260796384	Required
712	W22	AC	111	OL3	LEV	17	BELCH	EBK ADVERTISING AND PROMOTION: AN INTEG	12	VST	9781260796452	Required
712	W22	AC	111	OL3	LEV	17	BELCH	ADVERTISING+PROMOTION	12TH 21	RENT MCG	9781260259315	Required
712	W22	AC	111	OL3	LEV	17	BELCH	ADVERTISING+PROMOTION-CONNECT ACCESS	12TH 21	MCG	9781260796384	Required
712	W22	AC	111	OL4	REJAUD	18	BELCH	EBK ADVERTISING AND PROMOTION: AN INTEG	12	VST	9781260796452	Required
712	W22	AC	111	OL4	REJAUD	18	BELCH	ADVERTISING+PROMOTION	12TH 21	RENT MCG	9781260259315	Required
712	W22	AC	111	OL4	REJAUD	18	BELCH	ADVERTISING+PROMOTION-CONNECT ACCESS	12TH 21	MCG	9781260796384	Required
712	W22	AC	111	OL5	LEV	18	BELCH	EBK ADVERTISING AND PROMOTION: AN INTEG	12	VST	9781260796452	Required
712	W22	AC	111	OL5	LEV	18	BELCH	ADVERTISING+PROMOTION	12TH 21	RENT MCG	9781260259315	Required
712	W22	AC	111	OL5	LEV	18	BELCH	ADVERTISING+PROMOTION-CONNECT ACCESS	12TH 21	MCG	9781260796384	Required
712	W22	AC	111	201	GINSBERG	27	BELCH	EBK ADVERTISING AND PROMOTION: AN INTEG	12	VST	9781260796452	Required
712	W22	AC	111	201	GINSBERG	27	BELCH	ADVERTISING+PROMOTION	12TH 21	RENT MCG	9781260259315	Required
712	W22	AC	111	202	DEVITO	27	BELCH	EBK ADVERTISING AND PROMOTION: AN INTEG	12	VST	9781260796452	Required
712	W22	AC	111	202	DEVITO	27	BELCH	ADVERTISING+PROMOTION	12TH 21	RENT MCG	9781260259315	Required
712	W22	AC	111	203	RORVIG	26	BELCH	EBK ADVERTISING AND PROMOTION: AN INTEG	12	VST	9781260796452	Required
712	W22	AC	111	203	RORVIG	26	BELCH	ADVERTISING+PROMOTION	12TH 21	RENT MCG	9781260259315	Required
712	W22	AC	111	204	SIMONE	21	BELCH	EBK ADVERTISING AND PROMOTION: AN INTEG	12	VST	9781260796452	Required
712	W22	AC	111	204	SIMONE	21	BELCH	ADVERTISING+PROMOTION	12TH 21	RENT MCG	9781260259315	Required
712	W22	AC	111	206	NAGLE	27	BELCH	ADVERTISING+PROMOTION	12TH 21	RENT MCG	9781260259315	Required
712	W22	AC	111	210	ALFORD	27	BELCH	EBK ADVERTISING AND PROMOTION: AN INTEG	12	VST	9781260796452	Required
712	W22	AC	111	210	ALFORD	27	BELCH	ADVERTISING+PROMOTION	12TH 21	RENT MCG	9781260259315	Required
712	W22	AC	111	210	ALFORD	27	BELCH	ADVERTISING+PROMOTION-CONNECT ACCESS	12TH 21	MCG	9781260796384	Required
712	W22	AC	111	211	SOK	26	BELCH	ADVERTISING+PROMOTION-CONNECT ACCESS	12TH 21	MCG	9781260796384	Required
712	W22	AC	111	25A	NAGLE	27	BELCH	EBK ADVERTISING AND PROMOTION: AN INTEG	12	VST	9781260796452	Required
712	W22	AC	111	25A	NAGLE	27	BELCH	ADVERTISING+PROMOTION	12TH 21	RENT MCG	9781260259315	Required
712	W22	AC	111	25A	NAGLE	27	BELCH	ADVERTISING+PROMOTION-CONNECT ACCESS	12TH 21	MCG	9781260796384	Required
712	W22	AC	111	25C	RORVIG	20	BELCH	EBK ADVERTISING AND PROMOTION: AN INTEG	12	VST	9781260796452	Required
712	W22	AC	111	25C	RORVIG	20	BELCH	ADVERTISING+PROMOTION	12TH 21	RENT MCG	9781260259315	Required
712	W22	AC	111	25C	RORVIG	20	BELCH	ADVERTISING+PROMOTION-CONNECT ACCESS	12TH 21	MCG	9781260796384	Required
712	W22	AC	111	25D	SUSZ	19	BELCH	EBK ADVERTISING AND PROMOTION: AN INTEG	12	VST	9781260796452	Required
712	W22	AC	111	25D	SUSZ	19	BELCH	ADVERTISING+PROMOTION	12TH 21	RENT MCG	9781260259315	Required
712	W22	AC	114	OL1	BUCHMAN	18	GREWAL	MARKETING	7TH 20	RENT MCG	9781260087710	Required
712	W22	AC	114	OL1	BUCHMAN	18	GREWAL	M:MARKETING-CONNECT ACCESS	7TH 21	MCG	9781260478860	Required
712	W22	AC	114	OL2	SOK	18	GREWAL	MARKETING	7TH 20	RENT MCG	9781260087710	Required
712	W22	AC	114	OL3	ROMANO	18	GREWAL	MARKETING	7TH 20	RENT MCG	9781260087710	Required
712	W22	AC	114	OL3	ROMANO	18	GREWAL	M:MARKETING-CONNECT ACCESS	7TH 21	MCG	9781260478860	Recommended
712	W22	AC	114	OL4	ROMANO	18	GREWAL	MARKETING	7TH 20	RENT MCG	9781260087710	Required
712	W22	AC	114	OL4	ROMANO	18	GREWAL	M:MARKETING-CONNECT ACCESS	7TH 21	MCG	9781260478860	Recommended
712	W22	AC	114	201	REICHEL	27	GREWAL	MARKETING	7TH 20	RENT MCG	9781260087710	Required
712	W22	AC	114	201	REICHEL	27	GREWAL	M:MARKETING-CONNECT ACCESS	7TH 21	MCG	9781260478860	Required

712	W22	AC	114	202	BUCHMAN	27	GREWAL	MARKETING	7TH 20	RENT MCG	9781260087710	Required
712	W22	AC	114	202	BUCHMAN	27	GREWAL	M:MARKETING-CONNECT ACCESS	7TH 21	MCG	9781260478860	Required
712	W22	AC	141	OL1	LEOPOLD	19	RICH	WRITING+REPORTING NEWS	8TH 16	CENGAGE L	9781305077331	Required
712	W22	AC	141	OL1	LEOPOLD	19	ASSOC.PRESS	ASSOC.PR.STYLEBOOK 2020-2022	20	HACHETTE B	9781541647572	Required
712	W22	AC	141	201	LEOPOLD	23	RICH	WRITING+REPORTING NEWS	8TH 16	CENGAGE L	9781305077331	Required
712	W22	AC	141	201	LEOPOLD	23	ASSOC.PRESS	ASSOC.PR.STYLEBOOK 2020-2022	20	HACHETTE B	9781541647572	Required
712	W22	AC	141	203	ROMERO	27	RICH	WRITING+REPORTING NEWS	8TH 16	CENGAGE L	9781305077331	Required
712	W22	AC	141	203	ROMERO	27	ASSOC.PRESS	ASSOC.PR.STYLEBOOK 2020-2022	20	HACHETTE B	9781541647572	Required
712	W22	AC	141	204	ROMERO	27	RICH	WRITING+REPORTING NEWS	8TH 16	CENGAGE L	9781305077331	Required
712	W22	AC	141	204	ROMERO	27	ASSOC.PRESS	ASSOC.PR.STYLEBOOK 2020-2022	20	HACHETTE B	9781541647572	Required
712	W22	AC	141	205	SIMONE	26	RICH	WRITING+REPORTING NEWS	8TH 16	CENGAGE L	9781305077331	Required
712	W22	AC	141	206	ROMERO	26	RICH	WRITING+REPORTING NEWS	8TH 16	CENGAGE L	9781305077331	Required
712	W22	AC	141	206	ROMERO	26	ASSOC.PRESS	ASSOC.PR.STYLEBOOK 2020-2022	20	HACHETTE B	9781541647572	Required
712	W22	AC	141	207	LEOPOLD	25	RICH	WRITING+REPORTING NEWS	8TH 16	CENGAGE L	9781305077331	Required
712	W22	AC	141	208	PURCELL	26	RICH	WRITING+REPORTING NEWS	8TH 16	CENGAGE L	9781305077331	Required
712	W22	AC	141	25A	PURCELL	26	RICH	WRITING+REPORTING NEWS	8TH 16	CENGAGE L	9781305077331	Required
712	W22	AC	161	OL1	CORNEJO	21	UNLIMITED	EBK CENGAGE UNLIMITED SUBSCRIPTION, 4 M	1	VST	9780357700006	eBook
712	W22	AC	161	OL2	BARRATT	14	UNLIMITED	EBK CENGAGE UNLIMITED SUBSCRIPTION, 4 M	1	VST	9780357700006	eBook
712	W22	AC	161	201	COKKINOS	20	UNLIMITED	EBK CENGAGE UNLIMITED SUBSCRIPTION, 4 M	1	VST	9780357700006	eBook
712	W22	AC	161	202	CORNEJO	22	UNLIMITED	EBK CENGAGE UNLIMITED SUBSCRIPTION, 4 M	1	VST	9780357700006	eBook
712	W22	AC	161	25A	CORNEJO	20	UNLIMITED	EBK CENGAGE UNLIMITED SUBSCRIPTION, 4 M	1	VST	9780357700006	eBook
712	W22	AC	161	25B	BARRATT	20	UNLIMITED	EBK CENGAGE UNLIMITED SUBSCRIPTION, 4 M	1	VST	9780357700006	eBook
712	W22	AC	171	OL1	COKKINOS	20	DOMINICK	DYNAMICS OF MASS COMMUNICATION	12TH 13	MCG	9780073526195	Required
712	W22	AC	171	OL2	KERR	20	DOMINICK	DYNAMICS OF MASS COMMUNICATION	12TH 13	MCG	9780073526195	Required
712	W22	AC	171	OL3	COFFEE	19	DOMINICK	DYNAMICS OF MASS COMMUNICATION	12TH 13	MCG	9780073526195	Required
712	W22	AC	171	201	HUNTER	27	DOMINICK	DYNAMICS OF MASS COMMUNICATION	12TH 13	MCG	9780073526195	Required
712	W22	AC	171	202	RORVIG	27	DOMINICK	DYNAMICS OF MASS COMMUNICATION	12TH 13	MCG	9780073526195	Required
712	W22	AC	171	203	HUNTER	27	DOMINICK	DYNAMICS OF MASS COMMUNICATION	12TH 13	MCG	9780073526195	Required
712	W22	AC	171	204	GAFFNEY	24	DOMINICK	DYNAMICS OF MASS COMMUNICATION	12TH 13	MCG	9780073526195	Required
712	W22	AC	171	205	RORVIG	25	DOMINICK	DYNAMICS OF MASS COMMUNICATION	12TH 13	MCG	9780073526195	Required
712	W22	AC	171	206	SALVATORE	27	BARAN	INTRO.TO MASS COMMUNICATION (LOOSELEAF)	12TH 23	MCG	9781265033156	Required
712	W22	AC	171	25A	GAFFNEY	26	DOMINICK	DYNAMICS OF MASS COMMUNICATION	12TH 13	MCG	9780073526195	Required
712	W22	AC	171	25B	ELINS	25	DOMINICK	DYNAMICS OF MASS COMMUNICATION	12TH 13	MCG	9780073526195	Required
712	W22	AC	202	201	CARDIMONA	25		No Text Required				
712	W22	AC	202	202	MANDEL	26		No Text Required				
712	W22	AC	202	25A	GINSBERG	24		No Text Required				
712	W22	AC	211	OL1	GUGEL	20		No Adoption Received				
712	W22	AC	211	OL2	CARDIMONA	18		No Adoption Received				
712	W22	AC	211	201	ALFORD	27	CARDON	EBK BUSINESS COMMUNICATION: DEVELOPING	4	VST	9781264109081	eBook
712	W22	AC	221	BL1	TESMAN	25	WILCOX	PUBLIC RELATIONS WRITING+MEDIA...(LL)	8TH 16	PEARSON	9780134010496	Required
712	W22	AC	221	OL1	TESMAN	18	WILCOX	PUBLIC RELATIONS WRITING+MEDIA...(LL)	8TH 16	PEARSON	9780134010496	Required
712	W22	AC	221	OL2	KARESH	20	REBER	EBK REVEL FOR PUBLIC RELATIONS WRITING	8	VST	8220117013720	eBook
712	W22	AC	221	201	CARDIMONA	27	WILCOX	PUBLIC RELATIONS WRITING+MEDIA...(LL)	8TH 16	PEARSON	9780134010496	Required
712	W22	AC	221	202	TRACHTENBERG	25	WILCOX	PUBLIC RELATIONS WRITING+MEDIA...(LL)	8TH 16	PEARSON	9780134010496	Required
712	W22	AC	221	203	TESMAN	25	WILCOX	PUBLIC RELATIONS WRITING+MEDIA...(LL)	8TH 16	PEARSON	9780134010496	Required
712	W22	AC	221	204	CARACCIOLI	18	WILCOX	PUBLIC RELATIONS WRITING+MEDIA...(LL)	8TH 16	PEARSON	9780134010496	Required
712	W22	AC	221	205	HUNTER	26	WILCOX	PUBLIC RELATIONS WRITING+MEDIA...(LL)	8TH 16	PEARSON	9780134010496	Required
712	W22	AC	221	25A	HUNTER	27	WILCOX	PUBLIC RELATIONS WRITING+MEDIA...(LL)	8TH 16	PEARSON	9780134010496	Required
712	W22	AC	222	OL1	REJAUD	19	UNKNOWN	EBK CONVERTING SHOPPERS TO BUYERS	1	VST	8220121446316	eBook
712	W22	AC	222	OL2	AZOULAY	19	REJAUD	CONVERTING SHOPPERS TO BUYERS >PRELIM.<	19	COGNELLA	9781516526826	Required

712	W22	AC	222	OL3	REJAUD	19	UNKNOWN	EBK CONVERTING SHOPPERS TO BUYERS	1	VST	8220121446316	eBook
712	W22	AC	222	201	EHRLICH	27	REJAUD	CONVERTING SHOPPERS TO BUYERS >PRELIM.<	19	COGNELLA	9781516526826	Required
712	W22	AC	222	202	GILL	23	REJAUD	CONVERTING SHOPPERS TO BUYERS >PRELIM.<	19	COGNELLA	9781516526826	Required
712	W22	AC	222	25A	AZOULAY	27	REJAUD	CONVERTING SHOPPERS TO BUYERS >PRELIM.<	19	COGNELLA	9781516526826	Required
712	W22	AC	222	25B	AMARSY	18	REJAUD	CONVERTING SHOPPERS TO BUYERS >PRELIM.<	19	COGNELLA	9781516526826	Required
712	W22	AC	231	OL1	SCHACHTER	19	FELTON	ADVERTISING:CONCEPT+COPY	3RD 13	NORTON	9780393733860	Required
712	W22	AC	231	OL2	BROWNLEE	20	BROWNLEE	ADVERTISING COPYWRITING/MULTI CHANNEL	2022	UNIV RDRS	9781793557438	Required
712	W22	AC	231	201	GOLD	27		No Text Required				
712	W22	AC	231	202	SATZMAN	27		No Text Required				
712	W22	AC	231	203	GOLD	26		No Text Required				
712	W22	AC	231	204	SATZMAN	27		No Text Required				
712	W22	AC	231	205	JANKOWSKI	26	BROWNLEE	ADVERTISING COPYWRITING/MULTI CHANNEL	2022	UNIV RDRS	9781793557438	Required
712	W22	AC	231	206	JANKOWSKI	26	BROWNLEE	ADVERTISING COPYWRITING/MULTI CHANNEL	2022	UNIV RDRS	9781793557438	Required
712	W22	AC	231	25A	GOLD	28		No Text Required				
712	W22	AC	231	25B	GOLD	27		No Text Required				
712	W22	AC	242	BL1	AMATULLI	25	REILLY	EBK THE MEANINGS OF DRESS	4	VST	9781501323881	eBook
712	W22	AC	242	BL1	AMATULLI	25	MILLER-SPILLMA	MEANINGS OF DRESS	4TH 19	MAC HIGHER	9781501323874	Required
712	W22	AC	242	201	LEOPOLD	25	REILLY	EBK THE MEANINGS OF DRESS	4	VST	9781501323881	eBook
712	W22	AC	242	201	LEOPOLD	25	MILLER-SPILLMA	MEANINGS OF DRESS	4TH 19	MAC HIGHER	9781501323874	Required
712	W22	AC	262	OL1	PAVONE	20		No Text Required				
712	W22	AC	262	OL2	COKKINOS	21		No Text Required				
712	W22	AC	262	201	COKKINOS	23		No Text Required				
712	W22	AC	262	25A	STAFF	0		No Text Required				
712	W22	AC	271	OL1	REICHEL	21	KATZ	MEDIA HANDBOOK	7TH 19	TAYLOR	9781138352643	Required
712	W22	AC	271	OL2	GUGEL	20	KATZ	MEDIA HANDBOOK	7TH 19	TAYLOR	9781138352643	Required
712	W22	AC	271	OL3	WANG	19	KATZ	MEDIA HANDBOOK	7TH 19	TAYLOR	9781138352643	Required
712	W22	AC	271	201	ELEY	27	KATZ	MEDIA HANDBOOK	7TH 19	TAYLOR	9781138352643	Required
712	W22	AC	271	202	CREEKMORE	26	KATZ	MEDIA HANDBOOK	7TH 19	TAYLOR	9781138352643	Required
712	W22	AC	271	203	WANG	26	KATZ	MEDIA HANDBOOK	7TH 19	TAYLOR	9781138352643	Required
712	W22	AC	271	204	ROMANO	27	KATZ	MEDIA HANDBOOK	7TH 19	TAYLOR	9781138352643	Required
712	W22	AC	271	205	GOLDBERG	13	KATZ	MEDIA HANDBOOK	7TH 19	TAYLOR	9781138352643	Required
712	W22	AC	271	206	SILBER	23		No Adoption Received				
712	W22	AC	271	25A	REICHEL	27	KATZ	MEDIA HANDBOOK	7TH 19	TAYLOR	9781138352643	Required
712	W22	AC	271	25B	ELEY	26	KATZ	MEDIA HANDBOOK	7TH 19	TAYLOR	9781138352643	Required
712	W22	AC	272	OL1	GUGEL	20	MCDANIEL	MARKETING RESEARCH	12TH 21	WILEY	9781119716310	Required
712	W22	AC	272	OL1	GUGEL	20	KOSORIN	DATA IN DIGITAL ADVERTISING	18	INGRAM	9788090713802	Required
712	W22	AC	272	OL2	AZOULAY	18	MCDANIEL	MARKETING RESEARCH	12TH 21	WILEY	9781119716310	Required
712	W22	AC	272	201	CREEKMORE	27	MCDANIEL	MARKETING RESEARCH	12TH 21	WILEY	9781119716310	Required
712	W22	AC	272	202	AZOULAY	27	MCDANIEL	MARKETING RESEARCH	12TH 21	WILEY	9781119716310	Required
712	W22	AC	272	203	ROMERO	27	MCDANIEL	MARKETING RESEARCH	12TH 21	WILEY	9781119716310	Required
712	W22	AC	272	204	ALFORD	25	MCDANIEL	MARKETING RESEARCH	12TH 21	WILEY	9781119716310	Required
712	W22	AC	272	25A	ALFORD	26	MCDANIEL	MARKETING RESEARCH	12TH 21	WILEY	9781119716310	Required
712	W22	AC	311	701	VOLPE	13	KOTLER	MUSEUM STRATEGY+MARKETING	2ND 08	WILEY	9780787996918	Required
712	W22	AC	312	BL1	BROWNLEE	24	BROWNLEE	ADVERTISING COPYWRITING/MULTI CHANNEL	2022	UNIV RDRS	9781793557438	Required
712	W22	AC	312	701	BROWNLEE	24	BROWNLEE	ADVERTISING COPYWRITING/MULTI CHANNEL	2022	UNIV RDRS	9781793557438	Required
712	W22	AC	321	701	SALVATORE	23	SEITEL	PRACTICE OF PUBLIC RELATIONS	14TH 20	RENT PEARS	9780134895444	Required
712	W22	AC	321	702	SALVATORE	18	SEITEL	PRACTICE OF PUBLIC RELATIONS	14TH 20	RENT PEARS	9780134895444	Required
712	W22	AC	321	703	TESMAN	26	SEITEL	PRACTICE OF PUBLIC RELATIONS	14TH 20	RENT PEARS	9780134895444	Required
712	W22	AC	321	704	PURCELL	16	SEITEL	PRACTICE OF PUBLIC RELATIONS	14TH 20	RENT PEARS	9780134895444	Required
712	W22	AC	321	75A	LABELLE	8	SEITEL	PRACTICE OF PUBLIC RELATIONS	14TH 20	RENT PEARS	9780134895444	Required

712	W22	AC	321	75B	PURCELL	4	SEITEL	PRACTICE OF PUBLIC RELATIONS	14TH 20	RENT PEARS	9780134895444	Required
712	W22	AC	341	701	SIMONE	24	JOHNSON	MAGAZINE FROM COVER TO COVER	3RD 13	OXF	9780199829842	Required
712	W22	AC	341	75A	TBD	14	JOHNSON	MAGAZINE FROM COVER TO COVER	3RD 13	OXF	9780199829842	Required
712	W22	AC	361	OL1	BRAV	19	UNLIMITED	EBK CENGAGE UNLIMITED SUBSCRIPTION, 4 M	1	VST	9780357700006	eBook
712	W22	AC	361	OL2	CORNEJO	20	UNLIMITED	EBK CENGAGE UNLIMITED SUBSCRIPTION, 4 M	1	VST	9780357700006	eBook
712	W22	AC	361	701	GAFFNEY	15	UNLIMITED	EBK CENGAGE UNLIMITED SUBSCRIPTION, 4 M	1	VST	9780357700006	eBook
712	W22	AC	361	702	ASAFU-ADJAYE	17	UNLIMITED	EBK CENGAGE UNLIMITED SUBSCRIPTION, 4 M	1	VST	9780357700006	eBook
712	W22	AC	361	703	ASAFU-ADJAYE	22	UNLIMITED	EBK CENGAGE UNLIMITED SUBSCRIPTION, 4 M	1	VST	9780357700006	eBook
712	W22	AC	362	701	PAVONE	24		No Text Required				
712	W22	AC	362	702	FARNHAM	24		No Text Required				
712	W22	AC	362	703	BUCHMAN	24		No Text Required				
712	W22	AC	362	704	COKKINOS	23		No Text Required				
712	W22	AC	362	705	PAVONE	23		No Text Required				
712	W22	AC	362	75A	KATZ	25		No Text Required				
712	W22	AC	400	701	LEOPOLD	6		No Text Required				
712	W22	AC	404	701	TESMAN	25	VANSLYKE	PUBLIC RELATIONS CASE STUDIES...	2ND 17	P LANG PUB	9781433134548	Required
712	W22	AC	404	75A	TESMAN	25	VANSLYKE	PUBLIC RELATIONS CASE STUDIES...	2ND 17	P LANG PUB	9781433134548	Required
712	W22	AC	405	701	REJAUD	22		No Text Required				
712	W22	AC	405	75A	BUXBAUM	19		No Text Required				
712	W22	AC	405	75B	LUX	8		No Text Required				
712	W22	AC	411	BL1	SOK	24	KELLER	STRATEGIC BRAND MANAGEMENT	5TH 20	RENT PEARS	9780134892498	Required
712	W22	AC	411	BL2	GINSBERG	25	SWAMINATHAN	EBK STRATEGIC BRAND MANAGEMENT	5	VST	9780134878003	eBook
712	W22	AC	411	701	BUCHMAN	24	SWAMINATHAN	EBK STRATEGIC BRAND MANAGEMENT	5	VST	9780134878003	eBook
712	W22	AC	411	702	SOK	24	SWAMINATHAN	EBK STRATEGIC BRAND MANAGEMENT	5	VST	9780134878003	eBook
712	W22	AC	411	703	SOK	25	SWAMINATHAN	EBK STRATEGIC BRAND MANAGEMENT	5	VST	9780134878003	eBook
712	W22	AC	411	704	GINSBERG	22	SWAMINATHAN	EBK STRATEGIC BRAND MANAGEMENT	5	VST	9780134878003	eBook
712	W22	AC	411	75A	MANDEL	24	KELLER	STRATEGIC BRAND MANAGEMENT	5TH 20	RENT PEARS	9780134892498	Required
712	W22	AC	411	75B	WANG	12	SWAMINATHAN	EBK STRATEGIC BRAND MANAGEMENT	5	VST	9780134878003	eBook
712	W22	AC	412	701	SCHACHTER	27		No Text Required				
712	W22	AC	412	702	SCHACHTER	29		No Text Required				
712	W22	AC	412	75A	DEVITO	25		No Text Required				
712	W22	AC	413	701	SALVATORE	26	ARGENTI	CORPORATE COMMUNICATION (LOOSE)	8TH 23	MCG	9781265481827	Required
712	W22	AC	413	75A	DISHART	23		No Text Required				
712	W22	AC	423	701	COFFEE	27	ALLEN	EVENT PLANNING	2ND 09	WILEY	9780470155745	Required
712	W22	AC	423	75A	COFFEE	27	ALLEN	EVENT PLANNING	2ND 09	WILEY	9780470155745	Required
712	W22	AC	462	701	FARNHAM	19		No Text Required				
712	W22	AC	462	75A	FARNHAM	11		No Text Required				
712	W22	AC	471	BL1	ROMANO	24	KELLEY	ADVERTISING MEDIA PLANNING	4TH 15	TAYLOR	9780765640901	Required
712	W22	AC	471	BL2	GUGEL	24	KOSORIN	INTRO.TO PROGRAMMATIC ADVERTISING	16	INGRAM PUB	9788026096115	Required
712	W22	AC	471	OL1	ROMANO	20	KELLEY	ADVERTISING MEDIA PLANNING	4TH 15	TAYLOR	9780765640901	Required
712	W22	AC	471	75A	COPPOLA	27		No Text Required				
712	W22	AC	472	OL1	SCHACHTER	21		No Text Required				
712	W22	AC	472	OL2	MATHAI	19		No Text Required				
712	W22	AC	472	701	LOHER	26		No Text Required				
712	W22	AC	472	75A	MATHAI	26		No Text Required				
712	W22	AD	315	601	MCMANUS	19		No Text Required				
712	W22	AD	315	602	SCHWARZ-HICKEY	27		No Text Required				
712	W22	AD	364	601	SCHWARZ-HICKEY	25		No Text Required				
712	W22	AD	382	601	ASARO-COLLURA	25		No Text Required				
712	W22	AD	382	65A	STALUPPI	23	SULLIVAN	HEY WHIPPLE,SQUEEZE THIS	5TH 16	WILEY	9781119164005	Required

712	W22	AD	403	65A	DEPAOLIS	24		No Text Required				
712	W22	AD	404	601	MCMANUS	19		No Text Required				
712	W22	AD	497	601	STALUPPI	23		No Text Required				
712	W22	AD	497	602	BACSA	24		No Text Required				
712	W22	AD	498	601	ZIZILA	24		No Text Required				
712	W22	AD	498	602	STALUPPI	24		No Text Required				
712	W22	AM	511	501	LYNCH	7		No Adoption Received				
712	W22	AM	513	501	CHRISTIAN	7		No Adoption Received				
712	W22	AM	523	501	SKURVIDA	7		No Adoption Received				
712	W22	AM	531	501	MELTON	7		No Text Required				
712	W22	AM	654	601	SCHWARTZ	7		No Text Required				
712	W22	AP	242	15A	KING	19		No Adoption Received				
712	W22	AP	275	15A	KING	1		No Adoption Received				
712	W22	AR	101	OL1	WESEN BRYANT	18	FIT FACULTY	FASHION DESIGNERS	2ND 93	WONDER CPY	2818440001147	Required
712	W22	AR	101	SK1	CHO	24		No Adoption Received				
712	W22	AR	101	101	O'NEAL	18	FIT FACULTY	FASHION DESIGNERS	2ND 93	WONDER CPY	2818440001147	Required
712	W22	AR	101	102	FEUERHERM	23	FIT FACULTY	FASHION DESIGNERS	2ND 93	WONDER CPY	2818440001147	Required
712	W22	AR	101	15A	FEUERHERM	19	FIT FACULTY	FASHION DESIGNERS	2ND 93	WONDER CPY	2818440001147	Required
712	W22	AR	115	SK1	KANG	16		No Adoption Received				
712	W22	AR	115	15A	ERICKSON	14		No Adoption Received				
712	W22	BE	261	OL1	FAUX	18	BANGS	BUSINESS PLANNING GUIDE	9TH 02	S+S	9780793154098	Required
712	W22	BE	261	OL2	HELM	20		No Adoption Received				
712	W22	BE	261	OL3	COLBY	21		No Adoption Received				
712	W22	BE	261	OL4	COLBY	19		No Adoption Received				
712	W22	BE	261	201	GAMANOS	3		No Adoption Received				
712	W22	BE	261	202	GAMANOS	11		No Adoption Received				
712	W22	BE	402	OL1	COLBY	19		No Adoption Received				
712	W22	BE	402	OL2	COLBY	20		No Adoption Received				
712	W22	BE	402	701	COBER-GENTRY	6		No Adoption Received				
712	W22	BE	402	75C	TABBUTT	26		No Adoption Received				
712	W22	BE	402	75E	COBER-GENTRY	7		No Adoption Received				
712	W22	BE	403	701	STEINBERG	23	BHANDARI	ART/WORK-REVISED+UPDATED	17	S+S	9781501146169	Required
712	W22	BE	403	702	STEINBERG	25	BHANDARI	ART/WORK-REVISED+UPDATED	17	S+S	9781501146169	Required
712	W22	BE	404	703	SALZMAN	19		No Adoption Received				
712	W22	BE	404	704	SALZMAN	10		No Adoption Received				
712	W22	CD	114	101	LILLEY	22		No Text Required				
712	W22	CD	122	15A	BACSA	17	COHEN	INDESIGN CC	14	PEARSON	9780133953565	Required
712	W22	CD	122	15B	BACSA	9	COHEN	INDESIGN CC	14	PEARSON	9780133953565	Required
712	W22	CD	215	101	DOLLAND	24	LEBORG	VISUAL GRAMMAR	06	HACHETTE B	9781568985817	Required
712	W22	CD	215	102	HWANG	25	LEBORG	VISUAL GRAMMAR	06	HACHETTE B	9781568985817	Required
712	W22	CD	215	103	LANGHAM	15	LEBORG	VISUAL GRAMMAR	06	HACHETTE B	9781568985817	Required
712	W22	CD	215	104	TROOST	25	LEBORG	VISUAL GRAMMAR	06	HACHETTE B	9781568985817	Required
712	W22	CD	215	105	MORGAN	25	LEBORG	VISUAL GRAMMAR	06	HACHETTE B	9781568985817	Required
712	W22	CD	215	15A	LANGHAM	12	LEBORG	VISUAL GRAMMAR	06	HACHETTE B	9781568985817	Required
712	W22	CD	217	OL1	JENSEN	21	GARDNER	LOGOLOUNGE 12	12	IPG	9781098348632	Required
712	W22	CD	217	101	PEDLEY	19		No Adoption Received				
712	W22	CD	217	102	JENSEN	25	GARDNER	LOGOLOUNGE 12	12	IPG	9781098348632	Required
712	W22	CD	217	103	SILVA	12	LUSENSKY	BRANDPSYCHO	16	CREATESPAC	9781515062646	Required
712	W22	CD	217	104	RIETSCHEL	19		No Adoption Received				
712	W22	CD	217	105	CUMMINGS	25		No Adoption Received				

712	W22	CD	217	15A	PISCATELLO	25		No Adoption Received				
712	W22	CD	217	15B	BERGER	12		No Adoption Received				
712	W22	CD	224	101	BUSH	24		No Text Required				
712	W22	CD	224	102	SANABRIA	21		No Text Required				
712	W22	CD	224	103	SANABRIA	18		No Text Required				
712	W22	CD	224	104	HESTER	24		No Text Required				
712	W22	CD	224	105	OLEN	24		No Text Required				
712	W22	CD	224	106	OLEN	20		No Text Required				
712	W22	CD	226	101	HARVEY	25		No Adoption Received				
712	W22	CD	226	102	MACIEJAK	19		No Adoption Received				
712	W22	CD	232	OL1	GRAFF	20		No Adoption Received				
712	W22	CD	232	101	GUEZ	21		No Adoption Received				
712	W22	CD	232	102	BUSH	25		No Adoption Received				
712	W22	CD	232	103	PISCATELLO	25		No Adoption Received				
712	W22	CD	232	104	GRAFF	25		No Adoption Received				
712	W22	CD	232	105	PARIS	7		No Adoption Received				
712	W22	CD	232	106	PARIS	24		No Adoption Received				
712	W22	CD	232	107	RITCHIE	19		No Adoption Received				
712	W22	CD	234	OL1	RIETSCHEL	17	KOENIG	COLOR WORKBOOK-TEXT	4TH 13	PEARSON	9780205255948	Required
712	W22	CD	234	101	LILLEY	25		No Adoption Received				
712	W22	CD	234	102	SCHUMACHER	26		No Text Required				
712	W22	CD	234	103	CABOT-PURO	24		No Adoption Received				
712	W22	CD	234	104	SCHUMACHER	25		No Text Required				
712	W22	CD	234	105	CABOT-PURO	14		No Adoption Received				
712	W22	CD	234	106	SCHUMACHER	18		No Text Required				
712	W22	CD	234	107	LILLEY	24		No Adoption Received				
712	W22	CD	234	108	SCHUMACHER	25		No Text Required				
712	W22	CD	234	15A	CAMPOY	21		No Adoption Received				
712	W22	CD	234	15B	CUMMINGS	23		No Adoption Received				
712	W22	CD	234	15C	LILLEY	16		No Adoption Received				
712	W22	CD	235	101	CABOT-PURO	23	DRUCKER	GRAPHIC DESIGN HISTORY	2ND 13	PEARSON	9780205219469	Required
712	W22	CD	235	102	CAMPOY	26	DRUCKER	GRAPHIC DESIGN HISTORY	2ND 13	PEARSON	9780205219469	Required
712	W22	CD	273	OL1	PISCATELLO	19		No Adoption Received				
712	W22	CD	273	101	KINCE	24		No Adoption Received				
712	W22	CD	273	102	KINCE	25		No Adoption Received				
712	W22	CD	273	103	KINCE	24		No Adoption Received				
712	W22	CD	273	104	KINCE	13		No Adoption Received				
712	W22	CD	273	105	TEVONIAN	26	MULLER-BROCKMA	GRID SYSTEMS IN GRAPHIC DESIGN	81	INGRAM	9783721201451	Required
712	W22	CD	273	106	SHAMIR	20		No Adoption Received				
712	W22	CD	273	15A	KINCE	24		No Adoption Received				
712	W22	CF	513	59A	PICCIUTO	22		No Adoption Received				
712	W22	CF	514	59A	JUHASZ	23		No Adoption Received				
712	W22	CF	592	501	PICCIUTO	1		No Adoption Received				
712	W22	CF	615	59A	POLSON	23		No Adoption Received				
712	W22	CF	670	59A	POLSON	9		No Adoption Received				
712	W22	CF	670	59B	KANLIAN	10		No Adoption Received				
712	W22	CF	682	SA1	KANLIAN	10		No Adoption Received				
712	W22	CF	682	SA2	JUHASZ	9		No Adoption Received				
712	W22	CF	683	59A	KANLIAN	10		No Adoption Received				
712	W22	CF	683	59B	POLSON	9		No Adoption Received				

712	W22	CG	111	101	DEAS	18		No Adoption Received				
712	W22	CG	121	101	ROGADO	18		No Adoption Received				
712	W22	CG	121	102	LITTLEFIELD	25		No Adoption Received				
712	W22	CG	121	15A	ZIZILA	24		No Adoption Received				
712	W22	CG	211	101	GARNAR-WORTZEL	23		No Adoption Received				
712	W22	CG	211	102	GARNAR-WORTZEL	23		No Adoption Received				
712	W22	CG	211	15A	GARNAR-WORTZEL	18		No Adoption Received				
712	W22	CG	212	101	DORRIS	22		No Adoption Received				
712	W22	CG	212	102	DORRIS	25		No Adoption Received				
712	W22	CG	212	15A	DORRIS	12		No Adoption Received				
712	W22	CG	213	101	DEAS	25		No Adoption Received				
712	W22	CG	213	102	DEAS	24		No Adoption Received				
712	W22	CG	213	103	DEAS	21		No Adoption Received				
712	W22	CG	213	15A	DEAS	20		No Adoption Received				
712	W22	CG	214	101	WALFORD	24		No Adoption Received				
712	W22	CG	214	15A	GIL	19		No Adoption Received				
712	W22	CG	221	15A	WALFORD	21		No Adoption Received				
712	W22	CG	221	15B	WALFORD	13		No Adoption Received				
712	W22	CG	225	15A	BENTON	7		No Adoption Received				
712	W22	CG	251	15A	SULLIVAN	15		No Adoption Received				
712	W22	CG	251	15B	SULLIVAN	22		No Adoption Received				
712	W22	CG	251	15C	SULLIVAN	11		No Adoption Received				
712	W22	CG	322	601	WEISBLUM	21		No Adoption Received				
712	W22	CG	342	601	JOHNSON	21		No Adoption Received				
712	W22	CG	345	601	JOHNSON	21		No Adoption Received				
712	W22	CG	352	601	LAMARRE	22		No Adoption Received				
712	W22	CG	353	601	JOHNSON	21		No Adoption Received				
712	W22	CG	422	65A	BENTON	26		No Adoption Received				
712	W22	CG	442	65A	JOHNSON	25		No Adoption Received				
712	W22	CG	453	601	GRANA	25		No Adoption Received				
712	W22	CG	492	601	FERIOZZI	12		No Text Required				
712	W22	CG	492	602	FERIOZZI	13		No Text Required				
712	W22	CH	111	SK1	JIA	21	BEIJING LANG.	NEW PRACT.CHINESE RDR.1:TEXTBOOK	2ND 10	CHENG+TSUI	9787561926239	Required
712	W22	CH	111	SK1	JIA	21	BEIJING LANG.	NEW PRACT.CHINESE RDR.1:WORKBOOK	(REV)12	CHENG+TSUI	9787561926222	Required
712	W22	CH	111	301	ZHANG	22	BEIJING LANG.	NEW PRACT.CHINESE RDR.1:TEXTBOOK	2ND 10	CHENG+TSUI	9787561926239	Required
712	W22	CH	111	301	ZHANG	22	BEIJING LANG.	NEW PRACT.CHINESE RDR.1:WORKBOOK	(REV)12	CHENG+TSUI	9787561926222	Required
712	W22	CH	111	302	DONG	22	BEIJING LANG.	NEW PRACT.CHINESE RDR.1:TEXTBOOK	2ND 10	CHENG+TSUI	9787561926239	Required
712	W22	CH	111	302	DONG	22	BEIJING LANG.	NEW PRACT.CHINESE RDR.1:WORKBOOK	(REV)12	CHENG+TSUI	9787561926222	Required
712	W22	CH	112	301	ZHANG	24	BEIJING LANG.	NEW PRACT.CHINESE RDR.1:TEXTBOOK	2ND 10	CHENG+TSUI	9787561926239	Required
712	W22	CH	112	301	ZHANG	24	BEIJING LANG.	NEW PRACT.CHINESE RDR.1:WORKBOOK	(REV)12	CHENG+TSUI	9787561926222	Required
712	W22	CH	213	301	DONG	10	SCHMIDT	NEW PRACTICAL CHINESE READER 2	2ND 13	CHENG+TSUI	9787561928950	Required
712	W22	CH	213	301	DONG	10	BEIJING LANG.	NEW PRACT.CHINESE RDR.2:WORKBOOK	(REV)12	CHENG+TSUI	9787561928936	Required
712	W22	CL	112	101	ORGANISCIAK	25		No Adoption Received				
712	W22	CL	112	102	ORGANISCIAK	18		No Adoption Received				
712	W22	CL	112	103	ORGANISCIAK	24		No Adoption Received				
712	W22	CM	023	701	FULLER	15		No Adoption Received				
712	W22	CM	023	702	FULLER	11		No Adoption Received				
712	W22	CM	023	703	FULLER	15		No Adoption Received				
712	W22	CM	023	704	POPOFF-FRANTZESKAKIS	13		No Adoption Received				
712	W22	CM	023	705	POPOFF-FRANTZESKAKIS	14		No Adoption Received				

712	W22	CM	23	701	FULLER	15		No Adoption Received				
712	W22	CM	23	702	FULLER	14		No Adoption Received				
712	W22	CM	23	703	FULLER	15		No Adoption Received				
712	W22	CM	23	704	POPOFF	15		No Adoption Received				
712	W22	CM	23	705	POPOFF	14		No Adoption Received				
712	W22	CM	251	201	HORVATH	20		No Adoption Received				
712	W22	CM	323	701	FULLER	26	BAKI	INTRO.TO COSMETIC FORMULATION+TECH.(CL)	15	WILEY	9781118763780	Required
712	W22	CM	323	702	FULLER	24	BAKI	INTRO.TO COSMETIC FORMULATION+TECH.(CL)	15	WILEY	9781118763780	Required
712	W22	CM	323	703	POPOFF-FRANTZESKAKIS	18	BAKI	INTRO.TO COSMETIC FORMULATION+TECH.(CL)	15	WILEY	9781118763780	Required
712	W22	CM	363	701	SHOLLA	14		No Adoption Received				
712	W22	CM	402	701	COLANGELO	25		No Adoption Received				
712	W22	CM	423	701	HORVATH	20		No Text Required				
712	W22	CM	423	702	HORVATH	17		No Text Required				
712	W22	CM	423	703	HORVATH	22		No Text Required				
712	W22	CM	425	701	BONOFIGLIO	25		No Text Required				
712	W22	CT	200	101	HARVEY	25		No Text Required				
712	W22	CT	200	102	MACIEJAK	19		No Text Required				
712	W22	CT	200	15A	MEHTA	18		No Text Required				
712	W22	CT	200	15B	HARVEY	24		No Text Required				
712	W22	CT	244	OL1	PAZ	19		No Adoption Received				
712	W22	CT	244	101	PAZ	25		No Adoption Received				
712	W22	CT	244	102	PAZ	17		No Adoption Received				
712	W22	CT	244	103	JORDAN	24		No Adoption Received				
712	W22	CT	244	104	PAZ	25		No Adoption Received				
712	W22	CT	244	105	JORDAN	11		No Adoption Received				
712	W22	CT	244	106	EPSTEIN	23		No Adoption Received				
712	W22	CT	244	15A	EPSTEIN	25		No Adoption Received				
712	W22	CT	244	15B	MIRANDA	1		No Adoption Received				
712	W22	CT	303	601	YEH	25		No Adoption Received				
712	W22	CT	303	65A	YEH	14		No Adoption Received				
712	W22	CT	304	601	SHIN	21		No Adoption Received				
712	W22	CT	304	602	SHIN	25		No Adoption Received				
712	W22	CT	331	601	KAHN	23		No Adoption Received				
712	W22	CT	331	65A	RAMOCKI	14		No Adoption Received				
712	W22	CT	331	65B	KAHN	14		No Adoption Received				
712	W22	CT	341	601	POSSO	25		No Adoption Received				
712	W22	CT	341	65A	POSSO	18		No Adoption Received				
712	W22	CT	372	601	YEH	24		No Text Required				
712	W22	CT	372	65A	YEH	22		No Text Required				
712	W22	CT	400	65A	SHIN	22		No Text Required				
712	W22	CT	432	601	DEPAOLIS	17		No Text Required				
712	W22	CT	432	602	DEPAOLIS	21		No Text Required				
712	W22	CT	441	65A	RAMOCKI	21		No Text Required				
712	W22	CT	441	65B	PEARCE	23		No Text Required				
712	W22	DD	114	102	TROOST	10		No Text Required				
712	W22	DD	115	102	ROSENSHEIN	15		No Text Required				
712	W22	DD	116	102	WILLIAMS	17		No Text Required				
712	W22	DD	117	101	HENRY	13		No Text Required				
712	W22	DD	117	102	HENRY	14		No Text Required				
712	W22	DD	118	101	BRESSANI	13		No Text Required				

712	W22	DD	118	102	DANIELS	13		No Text Required				
712	W22	DE	101	101	ROMANO	13		No Text Required				
712	W22	DE	101	15A	ROGERS	15		No Text Required				
712	W22	DE	143	15A	SELLECK	15		No Text Required				
712	W22	DM	211	BL1	SINCLAIR	25	SPILLER	DIRECT,DIGITAL,+DATA-DRIVEN MARKETING	5TH 20	SAGE	9781529708172	Required
712	W22	DM	211	201	ELEY	27	SPILLER	DIRECT,DIGITAL,+DATA-DRIVEN MARKETING	5TH 20	SAGE	9781529708172	Required
712	W22	DM	211	202	SINCLAIR	27	SPILLER	DIRECT,DIGITAL,+DATA-DRIVEN MARKETING	5TH 20	SAGE	9781529708172	Required
712	W22	DM	211	25A	BROWNLEE	27	SPILLER	DIRECT,DIGITAL,+DATA-DRIVEN MARKETING	5TH 20	SAGE	9781529708172	Required
712	W22	DM	321	701	ELEY	18	HUGHES	STRATEGIC DATABASE MARKETING	4TH 12	MCG	9780071773485	Required
712	W22	DM	331	701	JANKOWSKI	17	BROWNLEE	ADVERTISING COPYWRITING/MULTI CHANNEL	2022	UNIV RDRS	9781793557438	Required
712	W22	DM	433	701	WANG	19		No Text Required				
712	W22	DM	435	BL1	CHIAVIELLO	25	STUKENT	MIMIC PRO DM435-BL1 INTERNET MARK		STUKENT	2818440029127	Required
712	W22	DM	435	BL1	CHIAVIELLO	25	STUKENT	DIGITAL MARKETING ESSENTIALS CC-268DF5		STUKENT	2818440029134	Required
712	W22	DM	435	OL1	CONSORTE	20		No Text Required				
712	W22	DM	435	OL2	AGHEDO	20		No Text Required				
712	W22	DM	435	701	FEINBERG	14		No Text Required				
712	W22	DM	435	702	SAIFEE	14		No Text Required				
712	W22	DM	435	75A	AGHEDO	19		No Text Required				
712	W22	DP	111	15A	KAYE	6		No Adoption Received				
712	W22	ED	523	501	COWAN	16		No Adoption Received				
712	W22	ED	531	501	MOTTA	16		No Adoption Received				
712	W22	ED	542	501	LYONS	16		No Adoption Received				
712	W22	ED	584	501	COWAN	16		No Adoption Received				
712	W22	ED	692	501	LYONS	1		No Adoption Received				
712	W22	ED	692	502	COWAN	1		No Adoption Received				
712	W22	EN	121	ALL	BKSTORE RECOMMENDED	0	BARCHARTS	ESSAYS+TERM PAPERS	01	BARCHARTS	9781572225343	Recommended
712	W22	EN	121	OL1	SERMONETA	19		No Text Required				
712	W22	EN	121	OL2	JOHNSON	17	HACKER	POCKET STYLE MANUAL	8TH 18	MAC HIGHER	9781319057404	Required
712	W22	EN	121	OL2	JOHNSON	17	CONLIN	PATTERNS PLUS:SHORT PROSE READER...	10TH 11	CENGAGE L	9780495802525	Required
712	W22	EN	121	OL3	BLAZER	18	HACKER	POCKET STYLE MANUAL	9TH 21	MAC HIGHER	9781319169541	Required
712	W22	EN	121	SK1	DENNISON	11		No Text Required				
712	W22	EN	121	SK2	OLIGA	17		No Text Required				
712	W22	EN	121	SK3	FLETCHER	18		No Text Required				
712	W22	EN	121	SK4	PRICE	20		No Text Required				
712	W22	EN	121	301	MOUDROV	19	GRAFF	THEY SAY/I SAY	4TH 18	NORTON	9780393631678	Required
712	W22	EN	121	301	MOUDROV	19	WARBURTON	FREE SPEECH:VERY SHORT INTRODUCTION	09	OXF	9780199232352	Required
712	W22	EN	121	302	BALLA	20	MCQUADE	WRITER'S PRESENCE	9TH 18	MAC HIGHER	9781319056605	Required
712	W22	EN	121	303	BALLA	20	MCQUADE	WRITER'S PRESENCE	9TH 18	MAC HIGHER	9781319056605	Required
712	W22	EN	121	304	CURVAN	20		No Text Required				
712	W22	EN	121	305	BHANDARI	18		No Text Required				
712	W22	EN	121	306	DARAKJIAN	20		No Text Required				
712	W22	EN	121	307	YASMIN	21		No Text Required				
712	W22	EN	121	308	IMPIGLIA	20		No Text Required				
712	W22	EN	121	309	DARAKJIAN	18		No Text Required				
712	W22	EN	121	310	YASMIN	18	BECHDEL	FUN HOME:FAMILY TRAGICOMIC	06	HARP PUB	9780618871711	Required
712	W22	EN	121	310	YASMIN	18	HACKER	POCKET STYLE MANUAL	8TH 18	MAC HIGHER	9781319057404	Required
712	W22	EN	121	311	SCHERR	20		No Text Required				
712	W22	EN	121	312	GELLMAN	20		No Text Required				
712	W22	EN	121	313	SIFF	20	HACKER	POCKET STYLE MANUAL	9TH 21	MAC HIGHER	9781319169541	Required
712	W22	EN	121	313	SIFF	20	GOLDBERG	WRITING DOWN THE BONES,30TH ANNIV.ED.	16	PENG RAND	9781611803082	Required

712	W22	EN	121	314	SIFF	18	HACKER	POCKET STYLE MANUAL	9TH 21	MAC HIGHER	9781319169541	Required
712	W22	EN	121	314	SIFF	18	GOLDBERG	WRITING DOWN THE BONES,30TH ANNIV.ED.	16	PENG RAND	9781611803082	Required
712	W22	EN	121	35A	OLERICH	20		No Text Required				
712	W22	EN	121	35B	CHU	19		No Text Required				
712	W22	EN	200	301	PRAGER	19	HACKER	POCKET STYLE MANUAL	9TH 21	MAC HIGHER	9781319169541	Required
712	W22	EN	201	OL1	DENIRO	18	MILLER	ORGANIZATIONAL COMMUNICATION:APP.+PROC.	7TH 15	CENGAGE L	9781285164205	Required
712	W22	EN	203	OL1	PRAGER	19		No Text Required				
712	W22	EN	204	301	MOUDROV	25	KURZWEIL	FLYING COUCH:GRAPHIC MEMOIR	16	PENG RAND	9781936787289	Required
712	W22	EN	204	301	MOUDROV	25	HAMID	EXIT WEST	18	PENG RAND	9780735212206	Required
712	W22	EN	204	301	MOUDROV	25	VUONG	ON EARTH WE'RE BRIEFLY GORGEOUS	19	PENG RAND	9780525562023	Required
712	W22	EN	204	301	MOUDROV	25	OKADA	NO-NO BOY	14	HOPKINS F	9780295994048	Required
712	W22	EN	204	302	MOUDROV	8	KURZWEIL	FLYING COUCH:GRAPHIC MEMOIR	16	PENG RAND	9781936787289	Required
712	W22	EN	204	302	MOUDROV	8	HAMID	EXIT WEST	18	PENG RAND	9780735212206	Required
712	W22	EN	204	302	MOUDROV	8	VUONG	ON EARTH WE'RE BRIEFLY GORGEOUS	19	PENG RAND	9780525562023	Required
712	W22	EN	204	302	MOUDROV	8	OKADA	NO-NO BOY	14	HOPKINS F	9780295994048	Required
712	W22	EN	231	OL1	ZULLI	18	BRADBURY	MARTIAN CHRONICLES	12	S+S	9781451678192	Required
712	W22	EN	231	OL1	ZULLI	18	BAER	110 STORIES	02	INGRAM PUB	9780814799352	Required
712	W22	EN	231	OL1	ZULLI	18	BAUSCH	NORTON ANTHOL.OF SHORT FICTION,SHORTER	8TH 15	NORTON	9780393937763	Required
712	W22	EN	231	SK1	SCHENCK	7		No Text Required				
712	W22	EN	231	SK2	SCHENCK	13		No Text Required				
712	W22	EN	231	301	PAYNE	26		No Adoption Received				
712	W22	EN	233	OL1	VARNES	18	GWYNN	POETRY:POCKET ANTHOLOGY (4053303)	7TH 14	PEARSON	9780134053301	Required
712	W22	EN	233	301	COSTA	27	GWYNN	POETRY:POCKET ANTHOLOGY (4053303)	7TH 14	PEARSON	9780134053301	Required
712	W22	EN	234	301	BROCK	25		No Adoption Received				
712	W22	EN	235	OL1	JOHNSON	18	HACKER	POCKET STYLE MANUAL	9TH 21	MAC HIGHER	9781319169541	Required
712	W22	EN	235	OL1	JOHNSON	18	HACKER	POCKET STYLE MANUAL	8TH 18	MAC HIGHER	9781319057404	Required
712	W22	EN	235	302	BROCK	26		No Adoption Received				
712	W22	EN	236	OL1	AMATO	19	BALDWIN	ANOTHER COUNTRY	62	PENG RAND	9780679744719	Required
712	W22	EN	236	OL1	AMATO	19	CHOPIN	EBK THE AWAKENING		VST	9780486110523	eBook
712	W22	EN	236	OL1	AMATO	19	HWANG	M.BUTTERFLY	88	PENG RAND	9780452272590	Required
712	W22	EN	236	OL1	AMATO	19	VONNEGUT	SLAUGHTERHOUSE-FIVE	68	PENG RAND	9780440180296	Required
712	W22	EN	236	OL1	AMATO	19	VONNEGUT	SLAUGHTERHOUSE-FIVE	69	PENG RAND	9780385333849	Required
712	W22	EN	236	OL1	AMATO	19	DURAS	LOVER	97	PENG RAND	9780375700521	Required
712	W22	EN	236	OL1	AMATO	19	KUSHNER	EBK ANGELS IN AMERICA: A GAY FANTASIA O		VST	9781559367691	eBook
712	W22	EN	241	302	GAINES	14	GOODMAN	CORPORATE COMMUNICATION:STRATEGIC...	10	P LANG PUB	9781433106217	Required
712	W22	EN	241	303	GOKHAN	4	GOODMAN	CORPORATE COMMUNICATION:STRATEGIC...	10	P LANG PUB	9781433106217	Required
712	W22	EN	242	301	LIN	20	LUCAS	ART OF PUBLIC SPEAKING	13TH 20	RENT MCG	9781259924606	Required
712	W22	EN	242	302	COSTELLO	19	OHAIR	SPEAKER'S GUIDEBOOK:TEXT+REFERENCE	8TH 22	MAC HIGHER	9781319201739	Required
712	W22	EN	242	303	BILGE	20	LUCAS	ART OF PUBLIC SPEAKING	13TH 20	RENT MCG	9781259924606	Required
712	W22	EN	242	304	BILGE	20	LUCAS	ART OF PUBLIC SPEAKING	13TH 20	RENT MCG	9781259924606	Required
712	W22	EN	242	35A	IACOBAZZO	17	LUCAS	ART OF PUBLIC SPEAKING	13TH 20	RENT MCG	9781259924606	Required
712	W22	EN	243	301	IACOBAZZO	20		No Text Required				
712	W22	EN	244	302	KEATING	20	GALANES	EFFECTIVE GROUP DISCUSSION	15TH 19	RENT MCG	9780078037016	Required
712	W22	EN	245	OL1	DENIRO	19	KOESTER	EBK REVEL FOR INTERCULTURAL COMPETENCE:	8	VST	8220117014741	Required
712	W22	EN	245	OL2	DENIRO	19	KOESTER	EBK REVEL FOR INTERCULTURAL COMPETENCE:	8	VST	8220117014741	Required
712	W22	EN	245	OL3	BILGE	19	KOESTER	EBK REVEL FOR INTERCULTURAL COMPETENCE:	8	VST	8220117014741	eBook
712	W22	EN	245	PO1	GAGLIANO	10	KOESTER	EBK REVEL FOR INTERCULTURAL COMPETENCE:	8	VST	8220117014741	eBook
712	W22	EN	245	301	PETRUNIA	19	LUSTIG	INTERCULTURAL COMPETENCE (LOOSELEAF)	8TH 18	PEARSON	9780134003238	Required
712	W22	EN	245	301	PETRUNIA	19	KOESTER	EBK REVEL FOR INTERCULTURAL COMPETENCE:	8	VST	8220117014741	eBook
712	W22	EN	245	302	ONISHI	20	LUSTIG	INTERCULTURAL COMPETENCE (LOOSELEAF)	8TH 18	PEARSON	9780134003238	Required

712	W22	EN	245	302	ONISHI	20	KOESTER	EBK REVEL FOR INTERCULTURAL COMPETENCE:	8	VST	8220117014741	eBook
712	W22	EN	245	303	BILGE	20	LUSTIG	INTERCULTURAL COMPETENCE (LOOSELEAF)	8TH 18	PEARSON	9780134003238	Required
712	W22	EN	245	303	BILGE	20	KOESTER	EBK REVEL FOR INTERCULTURAL COMPETENCE:	8	VST	8220117014741	Required
712	W22	EN	245	35A	BILGE	9	LUSTIG	INTERCULTURAL COMPETENCE (LOOSELEAF)	8TH 18	PEARSON	9780134003238	Required
712	W22	EN	245	35A	BILGE	9	KOESTER	EBK REVEL FOR INTERCULTURAL COMPETENCE:	8	VST	8220117014741	Required
712	W22	EN	246	301	GOLUBOW	19	ADLER	INTERPLAY	14TH 18	OXF	9780190646257	Required
712	W22	EN	251	35A	KRAVETZ	16		No Text Required				
712	W22	EN	266	301	ANDERSON	4		No Text Required				
712	W22	EN	266	302	GROTELL	9		No Text Required				
712	W22	EN	266	35A	LEE	7		No Text Required				
712	W22	EN	271	OL1	MOUDROV	17		No Text Required				
712	W22	EN	272	301	MOUDROV	26	WHARTON	HOUSE OF MIRTH	85	PENG RAND	9780140187298	Required
712	W22	EN	272	301	MOUDROV	26	BALDWIN	GIOVANNI'S ROOM	13	PENG RAND	9780345806567	Required
712	W22	EN	272	301	MOUDROV	26	HAMID	EBK THE RELUCTANT FUNDAMENTALIST	1	VST	9780156033121	eBook
712	W22	EN	274	OL1	IACOBAZZO	17	HACKER	POCKET STYLE MANUAL	9TH 21	MAC HIGHER	9781319169541	Required
712	W22	EN	274	OL2	IACOBAZZO	17	HACKER	POCKET STYLE MANUAL	9TH 21	MAC HIGHER	9781319169541	Required
712	W22	EN	275	301	SIFF	26	CHARTERS	PORTABLE SIXTIES READER	03	PENG RAND	9780142001943	Required
712	W22	EN	278	301	ZULLI	19	BRADBURY	FAHRENHEIT 451	95	S+S	9781451673319	Required
712	W22	EN	278	301	ZULLI	19	EVANS	WESLEYAN ANTHOLOGY OF SCIENCE FICTION	10	HOPKINS F	9780819569554	Required
712	W22	EN	278	301	ZULLI	19	ORWELL	NINETEEN EIGHTY-FOUR	49	PENG RAND	9780452262935	Required
712	W22	EN	278	301	ZULLI	19	GIBSON	NEUROMANCER	84	PENG RAND	9780441569595	Required
712	W22	EN	278	301	ZULLI	19	LEGUIN	LEFT HAND OF DARKNESS	69	PENG RAND	9780441478125	Required
712	W22	EN	278	301	ZULLI	19	MIEVILLE	CITY+CITY	10	PENG RAND	9780345497529	Required
712	W22	EN	279	301	TOMBRO	22		No Text Required				
712	W22	EN	280A	35A	LEMMON BOWEN	9		No Text Required				
712	W22	EN	301	801	HYDE	20		No Text Required				
712	W22	EN	303	801	NARVAEZ	20		No Text Required				
712	W22	EN	306	OL1	BILGE	19	JANDT	EBK CONFLICT AND COMMUNICATION	1	VST	9781506308289	Required
712	W22	EN	306	801	BILGE	18	JANDT	EBK CONFLICT AND COMMUNICATION	1	VST	9781506308289	Required
712	W22	EN	321	OL1	DUBUISSON	18		No Adoption Received				
712	W22	EN	321	OL2	DUBUISSON	18		No Adoption Received				
712	W22	EN	321	OL3	NARVAEZ	20	BOVEE	BUSINESS COMMUNICATION TODAY	14TH 18	PEARSON	9780134562186	Required
712	W22	EN	321	OL4	NARVAEZ	19	BOVEE	BUSINESS COMMUNICATION TODAY	14TH 18	PEARSON	9780134562186	Required
712	W22	EN	321	801	LANDMAN	12	HACKER	POCKET STYLE MANUAL	9TH 21	MAC HIGHER	9781319169541	Required
712	W22	EN	321	802	LANDMAN	7	HACKER	POCKET STYLE MANUAL	9TH 21	MAC HIGHER	9781319169541	Required
712	W22	EN	321	803	LANDMAN	19	HACKER	POCKET STYLE MANUAL	9TH 21	MAC HIGHER	9781319169541	Required
712	W22	EN	321	804	PAYNE	20	HACKER	POCKET STYLE MANUAL	9TH 21	MAC HIGHER	9781319169541	Required
712	W22	EN	321	804	PAYNE	20	BOVEE	BUSINESS COMMUNICATION TODAY	15TH 21	RENT PEARS	9780135891612	Required
712	W22	EN	321	805	LANDMAN	4	HACKER	POCKET STYLE MANUAL	9TH 21	MAC HIGHER	9781319169541	Required
712	W22	EN	321	807	LANDMAN	17	HACKER	POCKET STYLE MANUAL	9TH 21	MAC HIGHER	9781319169541	Required
712	W22	EN	321	808	BHANDARI	21	HACKER	POCKET STYLE MANUAL-APA VERSION	8TH 19	MAC HIGHER	9781319057435	Required
712	W22	EN	321	809	CHU	20	HACKER	POCKET STYLE MANUAL	9TH 21	MAC HIGHER	9781319169541	Required
712	W22	EN	321	85A	FOLKE	20	HACKER	POCKET STYLE MANUAL	9TH 21	MAC HIGHER	9781319169541	Required
712	W22	EN	321	85B	NASTA	1		No Text Required				
712	W22	EN	321	85C	FOLKE	20	HACKER	POCKET STYLE MANUAL	9TH 21	MAC HIGHER	9781319169541	Required
712	W22	EN	321	85D	FOLKE	6	HACKER	POCKET STYLE MANUAL	9TH 21	MAC HIGHER	9781319169541	Required
712	W22	EN	321	85E	PAYNE	10	HACKER	POCKET STYLE MANUAL	9TH 21	MAC HIGHER	9781319169541	Required
712	W22	EN	321	85E	PAYNE	10	BOVEE	BUSINESS COMMUNICATION TODAY	15TH 21	RENT PEARS	9780135891612	Required
712	W22	EN	322	OL1	PRAGER	18		No Text Required				
712	W22	EN	323	801	HIGHTOWER	19		No Text Required				

712	W22	EN	323	802	RICE	19		No Text Required				
712	W22	EN	323	803	MELTON	20		No Text Required				
712	W22	EN	323	85A	HIGHTOWER	18		No Text Required				
712	W22	EN	323	85B	BRUNELLI	16		No Text Required				
712	W22	EN	324	801	SCHERR	16		No Text Required				
712	W22	EN	335	OL1	ZULLI	18	KESSLER-HARRIS	OUT TO WORK-20TH ANNIV.EDITION	03	OXF	9780195157093	Required
712	W22	EN	335	OL2	ZULLI	16	KESSLER-HARRIS	OUT TO WORK-20TH ANNIV.EDITION	03	OXF	9780195157093	Required
712	W22	EN	335	85A	DOUGLASS	27	KESSLER-HARRIS	OUT TO WORK-20TH ANNIV.EDITION	03	OXF	9780195157093	Required
712	W22	EN	337	801	VARNES	26		No Text Required				
712	W22	EN	338	801	AMATO	25	LEE	GESTURE LIFE	00	PENG RAND	9781573228282	Required
712	W22	EN	338	801	AMATO	25	OKADA	NO-NO BOY	14	HOPKINS F	9780295994048	Required
712	W22	EN	338	801	AMATO	25	HWANG	M.BUTTERFLY	88	PENG RAND	9780452272590	Required
712	W22	EN	338	801	AMATO	25	KINGSTON	WOMAN WARRIOR (LARGE FORMAT)	75	PENG RAND	9780679721888	Required
712	W22	EN	338	801	AMATO	25	VUONG	ON EARTH WE'RE BRIEFLY GORGEOUS	19	PENG RAND	9780525562023	Required
712	W22	EN	342	801	PETRUNIA	20	GASS	PERSUASION:SOCIAL INFLUENCE...	6TH 18	TAYLOR	9781138630611	Required
712	W22	EN	342	85A	PETRUNIA	20	GASS	PERSUASION:SOCIAL INFLUENCE...	6TH 18	TAYLOR	9781138630611	Required
712	W22	EN	361	OL2	LEMMON BOWEN	18	GOLDBERG	WRITING DOWN THE BONES,30TH ANNIV.ED.	16	PENG RAND	9781611803082	Required
712	W22	EN	361	801	NELSON-TEUTSCH	20		No Text Required				
712	W22	EN	361	802	HARRIS	18		No Adoption Received				
712	W22	EN	361	85A	KRAINES	20		No Adoption Received				
712	W22	EN	362	OL1	TOMBRO	19		No Text Required				
712	W22	EN	362	OL2	TOMBRO	19		No Text Required				
712	W22	EN	363	OL1	HYDE	19		No Text Required				
712	W22	EN	363	OL2	HYDE	19		No Text Required				
712	W22	EN	364	OL1	VARNES	19		No Text Required				
712	W22	EN	364	801	VARNES	20		No Text Required				
712	W22	EN	366	801	ANDERSON	5		No Text Required				
712	W22	EN	371	OL1	AMATO	19	MIN	RED AZALEA	06	PENG RAND	9781400096985	Required
712	W22	EN	371	OL1	AMATO	19	YU	TO LIVE	03	PENG RAND	9781400031863	Required
712	W22	EN	371	OL1	AMATO	19	FENG	THREE-INCH GOLDEN LOTUS	94	U OF HI PR	9780824816063	Required
712	W22	EN	371	OL1	AMATO	19	WU	MONKEY	43	INGRAM PUB	9780802130860	Required
712	W22	EN	372	85A	PETRUNIA	20		No Text Required				
712	W22	EN	373	801	WILCOX	22	MCCLOUD	UNDERSTANDING COMICS	93	HARP PUB	9780060976255	Required
712	W22	EN	373	801	WILCOX	22	JODOROWSKY	INCAL	15	INGRAM PUB	9781594650932	Required
712	W22	EN	373	801	WILCOX	22	MOORE	WATCHMEN	14	PENG RAND	9781779501127	Required
712	W22	EN	373	801	WILCOX	22	B	EPILEPTIC	06	PENG RAND	9780375714689	Required
712	W22	EN	373	801	WILCOX	22	BECHDEL	FUN HOME:FAMILY TRAGICOMIC	06	HARP PUB	9780618871711	Required
712	W22	EN	373	801	WILCOX	22	FERRIS	MY FAVORITE THING IS MONSTERS	18	NORTON	9781606999592	Required
712	W22	EN	382	801	AMATO	10		No Adoption Received				
712	W22	EN	390	801	HYDE	20	KANG	VEGETARIAN	15	PENG RAND	9781101906118	Required
712	W22	EN	390	801	HYDE	20	SHELLEY	FRANKENSTEIN:1818 TEXT	18	PENG RAND	9780143131847	Required
712	W22	EN	391	801	LEMMON BOWEN	20	CARSON	YOUR CREATIVE BRAIN	10	WILEY	9781118396544	Required
712	W22	EN	394	801	TOMBRO	17		No Text Required				
712	W22	EP	300	701	REINISCH	10		No Adoption Received				
712	W22	EP	311	701	KLIBANSKY	23	SCHLESINGER	JUST START	12	INGRAM PUB	9781422143612	Required
712	W22	EP	311	702	WELT	24	SCHLESINGER	JUST START	12	INGRAM PUB	9781422143612	Required
712	W22	EP	311	702	WELT	24	RAZ	HOW I BUILT THIS	20	HARP PUB	9780358216766	Required
712	W22	EP	311	75A	DRISCOLL	24	SCHLESINGER	JUST START	12	INGRAM PUB	9781422143612	Required
712	W22	EP	311	75B	JOO	22	SCHLESINGER	JUST START	12	INGRAM PUB	9781422143612	Required
712	W22	EP	311	75C	JOO	25	SCHLESINGER	JUST START	12	INGRAM PUB	9781422143612	Required

712	W22	EP	321	701	REINISCH	21	OSTERWALDER	BUSINESS MODEL GENERATION	10	WILEY	9780470876411	Required
712	W22	EP	331	701	DRISCOLL	21	BERMAN	FINANCIAL INTELLIGENCE (CL)	(REV)13	INGRAM PUB	9781422144114	Required
712	W22	EP	362	701	LEIBLER	25	REINISCH	INTRO TO BLOCKCHAIN FOR CREATIVE BUSINES	2022	MCG/CREATE	9781307791112	Required
712	W22	EP	363	701	SHOLLA	1		No Adoption Received				
712	W22	EP	452	701	LEIBLER	15		No Text Required				
712	W22	ES	023	OL1	O'BRYAN	18		No Adoption Received				
712	W22	ES	023	331	WHITING	10		No Adoption Received				
712	W22	ES	023	35A	WHITING	1		No Adoption Received				
712	W22	ES	024	SK1	HOUGHTON	23		No Adoption Received				
712	W22	ES	024	SK2	HOUGHTON	25		No Adoption Received				
712	W22	ES	024	SK3	HOUGHTON	12		No Adoption Received				
712	W22	ES	024	331	WHITING	11		No Adoption Received				
712	W22	ES	024	332	BROWN	12		No Adoption Received				
712	W22	ES	024	333	BROWN	11		No Adoption Received				
712	W22	ES	024	35A	VAUGHAN	11		No Adoption Received				
712	W22	ES	029	BL1	BROWN	17		No Text Required				
712	W22	ES	033	BL1	GOLDBLATT	19	GOLDBLATT	FINDING THE WORM	16	PENG RAND	9780385391115	Required
712	W22	ES	033	BL2	GOLDBLATT	18	GOLDBLATT	FINDING THE WORM	16	PENG RAND	9780385391115	Required
712	W22	ES	033	BL3	WORDSMAN	18		No Adoption Received				
712	W22	ES	033	OL1	SULLIVAN	18		No Text Required				
712	W22	ES	033	OL2	SULLIVAN	18		No Text Required				
712	W22	ES	033	OL3	O'BRYAN	18		No Text Required				
712	W22	ES	033	OL4	BURNS	17	TRETHEWEY	MEMORIAL DRIVE	21	HARP PUB	9780062248589	Required
712	W22	ES	033	OL5	PARKER	17		No Text Required				
712	W22	ES	033	OL6	O'BRYAN	18		No Adoption Received				
712	W22	ES	033	331	PARKER	18		No Text Required				
712	W22	ES	033	332	BROWN	18		No Text Required				
712	W22	ES	033	35A	ZUCHNIK	18		No Text Required				
712	W22	ES	033	35B	BROWN	14		No Text Required				
712	W22	ES	037	OL1	GOLDBLATT	14		No Text Required				
712	W22	ES	037	331	GOLDBLATT	11		No Text Required				
712	W22	ES	037	35A	KELLY	6		No Text Required				
712	W22	ES	037	35B	ZUCHNIK	8		No Text Required				
712	W22	ES	123	OL1	O'BRYAN	18	GOLDBLATT	FINDING THE WORM	16	PENG RAND	9780385391115	Required
712	W22	ES	123	331	WHITING	10		No Adoption Received				
712	W22	ES	123	35A	WHITING	1		No Adoption Received				
712	W22	ES	129	BL1	BROWN	17	GRAFF	THEY SAY/I SAY	4TH 18	NORTON	9780393631678	Required
712	W22	ES	133	BL1	GOLDBLATT	19	GOLDBLATT	FINDING THE WORM	16	PENG RAND	9780385391115	Required
712	W22	ES	133	BL2	GOLDBLATT	18	GOLDBLATT	FINDING THE WORM	16	PENG RAND	9780385391115	Required
712	W22	ES	133	BL3	WORDSMAN	18		No Adoption Received				
712	W22	ES	133	OL1	SULLIVAN	18		No Adoption Received				
712	W22	ES	133	OL2	SULLIVAN	18		No Adoption Received				
712	W22	ES	133	OL3	O'BRYAN	18		No Adoption Received				
712	W22	ES	133	OL4	BURNS	17	WHITEHEAD	NICKEL BOYS	19	PENG RAND	9780345804341	Required
712	W22	ES	133	OL4	BURNS	17	TRETHEWEY	MEMORIAL DRIVE	21	HARP PUB	9780062248589	Required
712	W22	ES	133	OL5	PARKER	17	HACKER	POCKET STYLE MANUAL	9TH 21	MAC HIGHER	9781319169541	Recommended
712	W22	ES	133	OL6	O'BRYAN	18		No Adoption Received				
712	W22	ES	133	331	PARKER	18	HACKER	POCKET STYLE MANUAL	9TH 21	MAC HIGHER	9781319169541	Recommended
712	W22	ES	133	332	BROWN	18	HAMILTON	MYTHOLOGY	42	HACHETTE B	9780446574754	Required
712	W22	ES	133	332	BROWN	18	GAIMAN	NEVERWHERE	16	HARP PUB	9780062476371	Required

712	W22	ES	133	35A	ZUCHNIK	18		No Text Required				
712	W22	ES	133	35B	BROWN	14	HAMILTON	MYTHOLOGY	42	HACHETTE B	9780446574754	Required
712	W22	ES	133	35B	BROWN	14	GAIMAN	NEVERWHERE	16	HARP PUB	9780062476371	Required
712	W22	ES	24	SK3	HOUGHTON	11		No Adoption Received				
712	W22	ES	24	331	WHITING	11		No Adoption Received				
712	W22	ES	24	332	BROWN	12		No Adoption Received				
712	W22	ES	24	333	BROWN	10		No Adoption Received				
712	W22	ES	24	35A	VAUGHAN	11		No Adoption Received				
712	W22	ES	29	BL1	BROWN	18		No Adoption Received				
712	W22	ES	33	BL1	GOLDBLATT	18		No Adoption Received				
712	W22	ES	33	BL2	GOLDBLATT	18		No Adoption Received				
712	W22	ES	33	BL3	WORDSMAN	14		No Adoption Received				
712	W22	ES	33	OL1	SULLIVAN	18		No Adoption Received				
712	W22	FA	101	15A	LIU	24		No Adoption Received				
712	W22	FA	101	15B	JESSEL	24		No Adoption Received				
712	W22	FA	103	101	ALLEN	23		No Adoption Received				
712	W22	FA	103	15A	CHAMPLIN	20		No Adoption Received				
712	W22	FA	105	PO1	DENIS	0		No Adoption Received				
712	W22	FA	105	101	MINKOVSKIJ	25		No Adoption Received				
712	W22	FA	105	102	ZUTELGTE	25		No Adoption Received				
712	W22	FA	105	103	SANTUOSO	25		No Adoption Received				
712	W22	FA	105	104	JESSEL	25		No Adoption Received				
712	W22	FA	105	15A	WILLIS	24		No Adoption Received				
712	W22	FA	105	15B	SANTUOSO	21		No Adoption Received				
712	W22	FA	105	15C	KURDZIEL	25		No Adoption Received				
712	W22	FA	106	101	LAMIA	25		No Adoption Received				
712	W22	FA	110	15A	ZUTELGTE	19		No Adoption Received				
712	W22	FA	115	101	HU	21		No Adoption Received				
712	W22	FA	116	SK1	KWON	14		No Adoption Received				
712	W22	FA	116	SK2	KWON	13		No Adoption Received				
712	W22	FA	116	101	GRANADOS	24		No Adoption Received				
712	W22	FA	123	101	WILLIS	10		No Adoption Received				
712	W22	FA	141	OL1	ALLEN	16		No Adoption Received				
712	W22	FA	141	15A	REID	23		No Adoption Received				
712	W22	FA	144	101	SANTUOSO	21		No Adoption Received				
712	W22	FA	144	102	PEREZ	23		No Adoption Received				
712	W22	FA	144	103	JACQUETTE	12		No Adoption Received				
712	W22	FA	144	104	PUCKETT	17		No Adoption Received				
712	W22	FA	152	101	JESSEL	12		No Adoption Received				
712	W22	FA	152	102	REID	21		No Adoption Received				
712	W22	FA	152	103	WERRING	21		No Adoption Received				
712	W22	FA	152	104	MARTINO	22		No Adoption Received				
712	W22	FA	153	15A	MARTINO	21		No Adoption Received				
712	W22	FA	161	101	MINKOVSKIJ	25		No Adoption Received				
712	W22	FA	161	102	PERSONETT	19		No Adoption Received				
712	W22	FA	161	103	WILLIS	23		No Adoption Received				
712	W22	FA	161	15A	HU	13		No Adoption Received				
712	W22	FA	171	15A	MARTINO	25		No Adoption Received				
712	W22	FA	232	101	KURDZIEL	21		No Adoption Received				
712	W22	FA	232	102	REID	22		No Adoption Received				

712	W22	FA	232	103	CORNEJO CISNEROS	18		No Adoption Received				
712	W22	FA	256	101	JONES	18		No Adoption Received				
712	W22	FA	256	102	WERRING	23		No Adoption Received				
712	W22	FA	256	103	KURDZIEL	21		No Adoption Received				
712	W22	FA	272	101	GERMAIN-COVEY	21		No Adoption Received				
712	W22	FA	272	102	MARTINO	22		No Adoption Received				
712	W22	FA	272	103	GERMAIN-COVEY	19		No Adoption Received				
712	W22	FA	352	601	ALLEN	16		No Adoption Received				
712	W22	FA	352	602	JACQUETTE	23		No Adoption Received				
712	W22	FA	363	601	HU	19		No Adoption Received				
712	W22	FA	363	602	ZUTELGTE	23		No Adoption Received				
712	W22	FA	411	601	ZHAO	23		No Adoption Received				
712	W22	FA	411	602	ZHAO	24		No Adoption Received				
712	W22	FA	471	601	LORENZ	14		No Text Required				
712	W22	FA	471	602	LORENZ	24		No Text Required				
712	W22	FA	491	601	PRAYZNER	17		No Text Required				
712	W22	FA	491	602	LAMIA	17		No Text Required				
712	W22	FA	492	601	ZHAO	12		No Text Required				
712	W22	FD	113	101	FRANCK	23	JOSEPH-ARMSTRO	DRAPING FOR APPAREL DESIGN	3RD 13	MAC HIGHER	9781609012403	Recommended
712	W22	FD	113	101	FRANCK	23	RETIRED	EBK DRAPING FOR FASHION DESIGN	5	VST	9780133003383	eBook
712	W22	FD	113	101	FRANCK	23	FIT FACULTY	APPAREL DESIGN DRAPING NOTES		WONDER CPY	2818440001130	Required
712	W22	FD	114	101	SPERBER	24		No Adoption Received				
712	W22	FD	117	101	LANT	23		No Adoption Received				
712	W22	FD	117	102	JULIEN	23		No Adoption Received				
712	W22	FD	117	103	SEGGIO	24		No Adoption Received				
712	W22	FD	117	15A	MIDDLETON	4	GEHLHAR	FASHION DESIGNER SURVIVAL GUIDE	3RD 21	S+S	9781506265605	Recommended
712	W22	FD	127	PO1	SPRINGER	0		No Text Required				
712	W22	FD	127	SK1	BESS	15		No Text Required				
712	W22	FD	127	SK2	KOO	13		No Text Required				
712	W22	FD	127	101	RIPPY	25	FIT FACULTY	APPAREL DESIGN DRAPING NOTES		WONDER CPY	2818440001130	Required
712	W22	FD	127	102	ADELSON	23	FIT FACULTY	APPAREL DESIGN DRAPING NOTES		WONDER CPY	2818440001130	Required
712	W22	FD	127	103	KIM	24	FIT FACULTY	APPAREL DESIGN DRAPING NOTES		WONDER CPY	2818440001130	Required
712	W22	FD	127	104	DIODATI	24	FIT FACULTY	APPAREL DESIGN DRAPING NOTES		WONDER CPY	2818440001130	Required
712	W22	FD	127	105	SOLOMON	24	FIT FACULTY	APPAREL DESIGN DRAPING NOTES		WONDER CPY	2818440001130	Required
712	W22	FD	127	106	VELEZ-SAN ANDRES	14	FIT FACULTY	APPAREL DESIGN DRAPING NOTES		WONDER CPY	2818440001130	Required
712	W22	FD	127	107	EDELSTEIN-GIMPEL	24	FIT FACULTY	APPAREL DESIGN DRAPING NOTES		WONDER CPY	2818440001130	Required
712	W22	FD	127	108	DIODATI	26	FIT FACULTY	APPAREL DESIGN DRAPING NOTES		WONDER CPY	2818440001130	Required
712	W22	FD	127	109	MIDDLETON	23	FIT FACULTY	APPAREL DESIGN DRAPING NOTES		WONDER CPY	2818440001130	Required
712	W22	FD	127	15A	KIM	24	FIT FACULTY	APPAREL DESIGN DRAPING NOTES		WONDER CPY	2818440001130	Required
712	W22	FD	133	101	MIDDLETON	22	FIT FACULTY	DESIGN ROOM TECHNIQUES	76	WONDER CPY	2818440001154	Required
712	W22	FD	133	101	MIDDLETON	22	AMADEN-CRAWFOR	GUIDE TO FASHION SEWING	6TH 15	MAC HIGHER	9781628921847	Required
712	W22	FD	133	102	MIDDLETON	24	FIT FACULTY	DESIGN ROOM TECHNIQUES	76	WONDER CPY	2818440001154	Required
712	W22	FD	133	102	MIDDLETON	24	AMADEN-CRAWFOR	GUIDE TO FASHION SEWING	6TH 15	MAC HIGHER	9781628921847	Required
712	W22	FD	133	103	KARP	22	FIT FACULTY	DESIGN ROOM TECHNIQUES	76	WONDER CPY	2818440001154	Required
712	W22	FD	133	103	KARP	22	READERS DIGEST	NEW COMPLETE GUIDE TO SEWING,UPDATED ED	11	S+S	9781606522080	Recommended
712	W22	FD	133	15A	KARP	25	FIT FACULTY	DESIGN ROOM TECHNIQUES	76	WONDER CPY	2818440001154	Required
712	W22	FD	133	15A	KARP	25	READERS DIGEST	NEW COMPLETE GUIDE TO SEWING,UPDATED ED	11	S+S	9781606522080	Recommended
712	W22	FD	134	PO1	STREHL	0		No Adoption Received				
712	W22	FD	134	SK1	LEE	16		No Adoption Received				
712	W22	FD	134	SK2	LEE	13		No Adoption Received				

712	W22	FD	134	101	SEGGIO	25		No Adoption Received				
712	W22	FD	134	102	KARP	23		No Adoption Received				
712	W22	FD	134	103	BLACKMAN	24		No Adoption Received				
712	W22	FD	134	104	MARKUS	24		No Adoption Received				
712	W22	FD	134	105	MARKUS	23		No Adoption Received				
712	W22	FD	134	106	BLACKMAN	22		No Adoption Received				
712	W22	FD	134	107	MARKUS	20		No Adoption Received				
712	W22	FD	134	108	EDELSTEIN-GIMPEL	17		No Adoption Received				
712	W22	FD	134	109	SOLOMON	24		No Adoption Received				
712	W22	FD	134	15A	BLACKMAN	10		No Adoption Received				
712	W22	FD	135	101	KARP	24		No Adoption Received				
712	W22	FD	217	101	HEROLD	26		No Adoption Received				
712	W22	FD	217	102	EDELSTEIN-GIMPEL	11		No Adoption Received				
712	W22	FD	217	103	JULIEN	23		No Adoption Received				
712	W22	FD	217	15A	EDELSTEIN-GIMPEL	13		No Adoption Received				
712	W22	FD	227	PO1	CANDIDO	0		No Adoption Received				
712	W22	FD	227	SK1	KOO	18		No Adoption Received				
712	W22	FD	227	101	LANT	26		No Adoption Received				
712	W22	FD	227	102	MARKUS	5		No Adoption Received				
712	W22	FD	227	103	BENEDETTO	22		No Adoption Received				
712	W22	FD	227	104	GRONER	25		No Adoption Received				
712	W22	FD	227	105	HADDAD	25		No Adoption Received				
712	W22	FD	227	106	STREHL	0		No Adoption Received				
712	W22	FD	227	108	KARP	0		No Adoption Received				
712	W22	FD	227	109	SCHACHT	26		No Adoption Received				
712	W22	FD	227	110	GHENEVA	24		No Adoption Received				
712	W22	FD	227	15A	HADDAD	26		No Adoption Received				
712	W22	FD	227	15B	SCHACHT	11		No Adoption Received				
712	W22	FD	227	15C	HAN	24		No Adoption Received				
712	W22	FD	231	101	KING	14		No Adoption Received				
712	W22	FD	231	102	KING	21		No Adoption Received				
712	W22	FD	231	103	LOMBARDI	20		No Adoption Received				
712	W22	FD	231	15A	LOMBARDI	13		No Adoption Received				
712	W22	FD	242	OL1	ZHAO	19		No Adoption Received				
712	W22	FD	242	101	ZHAO	11		No Adoption Received				
712	W22	FD	242	102	ZHAO	20		No Adoption Received				
712	W22	FD	243	101	FERRO	23		No Adoption Received				
712	W22	FD	243	102	AST	25		No Adoption Received				
712	W22	FD	243	103	GRINLEY	26		No Adoption Received				
712	W22	FD	243	104	ALCENA	22		No Adoption Received				
712	W22	FD	243	105	HAN	11		No Adoption Received				
712	W22	FD	244	OL1	DONOFRIO-FERREZZA	19		No Adoption Received				
712	W22	FD	244	OL2	DONOFRIO-FERREZZA	17		No Adoption Received				
712	W22	FD	244	PO1	STEINLE	0		No Adoption Received				
712	W22	FD	244	SK1	BESS	20		No Adoption Received				
712	W22	FD	244	101	GHENEVA	25		No Adoption Received				
712	W22	FD	244	102	LEE	25		No Adoption Received				
712	W22	FD	244	103	DONOFRIO-FERREZZA	18		No Adoption Received				
712	W22	FD	244	104	LEE	25		No Adoption Received				
712	W22	FD	244	105	DREW	22		No Adoption Received				

712	W22	FD	244	106	HOSKING	21		No Adoption Received				
712	W22	FD	244	15A	HOMENKO	4		No Adoption Received				
712	W22	FD	282	15A	NUZZO	11		No Adoption Received				
712	W22	FD	341	ML1	RUBERTELLI	10		No Adoption Received				
712	W22	FD	341	OL1	FERRO	16		No Adoption Received				
712	W22	FD	341	OL2	FERRO	14		No Adoption Received				
712	W22	FD	342	ML1	BENASSAI	6		No Adoption Received				
712	W22	FD	342	601	AVILES	21		No Adoption Received				
712	W22	FD	342	602	ERICKSON	19		No Adoption Received				
712	W22	FD	342	603	AVILES	20		No Adoption Received				
712	W22	FD	342	604	COURTOIS	0		No Adoption Received				
712	W22	FD	342	65A	DELLOVA	19		No Adoption Received				
712	W22	FD	342	65B	AVILES	20		No Adoption Received				
712	W22	FD	343	601	LINDENTHAL	19		No Adoption Received				
712	W22	FD	358	ML1	MOTTA	5		No Adoption Received				
712	W22	FD	358	601	SCOTT	20		No Adoption Received				
712	W22	FD	358	602	FERRARA	11		No Adoption Received				
712	W22	FD	359	ML1	FISICHELLA	5		No Adoption Received				
712	W22	FD	359	601	DONOFRIO-FERREZZA	13		No Adoption Received				
712	W22	FD	359	602	SCOTT	20		No Adoption Received				
712	W22	FD	359	603	TSYPINA	13		No Adoption Received				
712	W22	FD	365	601	FERRO	0		No Adoption Received				
712	W22	FD	366	601	FERRO	0		No Adoption Received				
712	W22	FD	366	65A	SEGGIO	17		No Adoption Received				
712	W22	FD	368	601	VARSALONA	22		No Adoption Received				
712	W22	FD	368	602	KAYE	20		No Adoption Received				
712	W22	FD	368	603	BARONE	12		No Adoption Received				
712	W22	FD	369	ML1	MUGNAI	7		No Adoption Received				
712	W22	FD	369	601	BENEFIELD	20		No Adoption Received				
712	W22	FD	369	602	CHO	18		No Adoption Received				
712	W22	FD	369	603	LINDENTHAL	20		No Adoption Received				
712	W22	FD	369	604	HAN	7		No Adoption Received				
712	W22	FD	369	605	STORGION-KNIGHT	20		No Adoption Received				
712	W22	FD	369	606	MIDDLEMISS	18		No Adoption Received				
712	W22	FD	376	601	ARMILLAS	14		No Adoption Received				
712	W22	FD	383	601	LOMBARDI	20		No Adoption Received				
712	W22	FD	384	601	RIPPY	7		No Adoption Received				
712	W22	FD	384	65A	RIPPY	11		No Adoption Received				
712	W22	FD	386	601	RIPPY	15		No Adoption Received				
712	W22	FD	386	65A	RIPPY	20		No Adoption Received				
712	W22	FD	461	601	MORALES	15		No Adoption Received				
712	W22	FD	461	602	TAMANAHA	18		No Adoption Received				
712	W22	FD	475	601	GRONER	19		No Adoption Received				
712	W22	FD	475	602	GRINLEY	11		No Adoption Received				
712	W22	FD	480A	601	SPERBER	22		No Adoption Received				
712	W22	FD	480A	602	BOYLAN	21		No Adoption Received				
712	W22	FD	480A	603	SPERBER	6		No Adoption Received				
712	W22	FD	480A	65A	HOMENKO	21		No Adoption Received				
712	W22	FD	480A	65B	LEE	21		No Adoption Received				
712	W22	FD	480A	65C	BOYLAN	21		No Adoption Received				

712	W22	FD	485	601	DELLOVA	20		No Adoption Received				
712	W22	FD	485	602	SCOTT	20		No Adoption Received				
712	W22	FD	485	603	LINDENTHAL	18		No Adoption Received				
712	W22	FD	485	604	SPERBER	19		No Adoption Received				
712	W22	FD	485	605	BENEFIELD	21		No Adoption Received				
712	W22	FD	485	606	NAVARRO	20		No Adoption Received				
712	W22	FD	486	601	VARSALONA	18		No Adoption Received				
712	W22	FD	486	602	TAMANAHA	21		No Adoption Received				
712	W22	FD	487	601	ARMILLAS	14		No Adoption Received				
712	W22	FD	488	601	ZODEL	5		No Adoption Received				
712	W22	FD	489	601	FERRARA	17		No Adoption Received				
712	W22	FD	489	602	SKOCIR	18		No Adoption Received				
712	W22	FF	111	101	FEUERHERM	23	FIT FACULTY	FASHION DESIGNERS	2ND 93	WONDER CPY	2818440001147	Required
712	W22	FF	111	101	FEUERHERM	23	JAFFE	DRAPING FOR FASHION DESIGN	5TH 12	PEARSON	9780132447270	Recommended
712	W22	FF	111	102	CUTTING	23	FIT FACULTY	FASHION DESIGNERS	2ND 93	WONDER CPY	2818440001147	Required
712	W22	FF	111	102	CUTTING	23	JAFFE	DRAPING FOR FASHION DESIGN	5TH 12	PEARSON	9780132447270	Recommended
712	W22	FF	111	15A	SCHEETZ	25	FIT FACULTY	FASHION DESIGNERS	2ND 93	WONDER CPY	2818440001147	Required
712	W22	FF	111	15A	SCHEETZ	25	JAFFE	DRAPING FOR FASHION DESIGN	5TH 12	PEARSON	9780132447270	Recommended
712	W22	FF	113	101	VARGAS	24		No Adoption Received				
712	W22	FF	114	101	CESARANI	19		No Adoption Received				
712	W22	FF	114	15A	BROADWAY	26		No Adoption Received				
712	W22	FF	115	101	LUCKEY	24		No Adoption Received				
712	W22	FF	121	BL1	COLE	23		No Adoption Received				
712	W22	FF	121	PO1	PACI	0		No Adoption Received				
712	W22	FF	121	SK1	CHO	14		No Adoption Received				
712	W22	FF	121	SK2	COLLURA	14		No Adoption Received				
712	W22	FF	121	101	SNYDER-GALLAGHER	25	LAVER	COSTUME+FASHION:CONCISE HIST.	5TH 12	NORTON	9780500204122	Required
712	W22	FF	121	102	COLE	25		No Adoption Received				
712	W22	FF	121	103	KU	23		No Adoption Received				
712	W22	FF	121	104	KU	24		No Adoption Received				
712	W22	FF	121	105	COLE	23		No Adoption Received				
712	W22	FF	121	106	BOVENZI	24		No Adoption Received				
712	W22	FF	121	107	COLE	25		No Adoption Received				
712	W22	FF	121	108	SNYDER-GALLAGHER	25		No Adoption Received				
712	W22	FF	143	OL1	WESEN BRYANT	22		No Adoption Received				
712	W22	FF	143	101	GABRIEL	26		No Adoption Received				
712	W22	FF	143	102	GABRIEL	25		No Adoption Received				
712	W22	FF	161	PO1	SPOTO	0		No Adoption Received				
712	W22	FF	161	SK1	PARK	14		No Adoption Received				
712	W22	FF	161	SK2	COLLURA	15		No Adoption Received				
712	W22	FF	161	101	BROADWAY	25		No Adoption Received				
712	W22	FF	161	102	GALANOS	25		No Adoption Received				
712	W22	FF	161	103	BROADWAY	24		No Adoption Received				
712	W22	FF	161	104	HRISTOV	23		No Adoption Received				
712	W22	FF	161	105	GIARDINA	24		No Adoption Received				
712	W22	FF	161	106	LUCKEY	23		No Adoption Received				
712	W22	FF	161	107	GIARDINA	25		No Adoption Received				
712	W22	FF	161	108	GALANOS	23		No Adoption Received				
712	W22	FF	161	109	BARNETTE	18		No Adoption Received				
712	W22	FF	161	15A	GALANOS	8		No Adoption Received				

712	W22	FF	211	OL1	WESEN BRYANT	9		No Adoption Received				
712	W22	FF	211	101	BRIDGMAN	26		No Adoption Received				
712	W22	FF	211	102	LIU	25		No Adoption Received				
712	W22	FF	211	15A	FEUERHERM	2		No Adoption Received				
712	W22	FF	212	PO1	CARDELLI	0		No Adoption Received				
712	W22	FF	212	SK1	CHO	18		No Adoption Received				
712	W22	FF	212	101	KU	20		No Adoption Received				
712	W22	FF	212	102	KIPER	25		No Adoption Received				
712	W22	FF	212	103	MOYER	24		No Adoption Received				
712	W22	FF	212	104	EMANUEL	20		No Adoption Received				
712	W22	FF	212	105	BRIDGMAN	23		No Adoption Received				
712	W22	FF	212	106	BARNETTE	25		No Adoption Received				
712	W22	FF	212	107	PINCKNEY	24		No Adoption Received				
712	W22	FF	212	108	PINCKNEY	20		No Adoption Received				
712	W22	FF	212	15A	EMANUEL	2		No Adoption Received				
712	W22	FF	212	15B	UVENIO	22		No Adoption Received				
712	W22	FF	213	101	EMANUEL	25		No Adoption Received				
712	W22	FF	244	101	LIU	25		No Adoption Received				
712	W22	FF	245	OL1	LEE	17	BRYANT	SPEC MANUAL-W/CD	2ND 06	MAC HIGHER	9781563673733	Required
712	W22	FF	245	OL2	LEE	18		No Adoption Received				
712	W22	FF	245	101	DREW	20	BRYANT	SPEC MANUAL-W/CD	2ND 06	MAC HIGHER	9781563673733	Required
712	W22	FF	245	102	ERICKSON	22	BRYANT	SPEC MANUAL-W/CD	2ND 06	MAC HIGHER	9781563673733	Required
712	W22	FF	291	101	STIPELMAN	25		No Adoption Received				
712	W22	FF	300	601	LIU	12		No Adoption Received				
712	W22	FF	312	65A	KIPER	20		No Adoption Received				
712	W22	FF	322	601	SNYDER-GALLAGHER	10		No Adoption Received				
712	W22	FF	322	65A	SNYDER-GALLAGHER	2		No Adoption Received				
712	W22	FF	323	601	KU	19		No Adoption Received				
712	W22	FF	324	65A	BARNETTE	20		No Adoption Received				
712	W22	FF	342	601	ZODEL	3		No Adoption Received				
712	W22	FF	344	601	LIU	0		No Adoption Received				
712	W22	FF	344	65A	CAPOZZI	11		No Adoption Received				
712	W22	FF	345	601	LUCKEY	20		No Adoption Received				
712	W22	FF	345	602	LUCKEY	20		No Adoption Received				
712	W22	FF	345	603	LUCKEY	7		No Adoption Received				
712	W22	FF	345	604	LUCKEY	6		No Adoption Received				
712	W22	FF	345	65A	LUCKEY	16		No Adoption Received				
712	W22	FF	353	ML1	BONAPACE	5		No Adoption Received				
712	W22	FF	353	601	GARDNER	14		No Adoption Received				
712	W22	FF	353	602	FEUERHERM	18		No Adoption Received				
712	W22	FF	363	ML1	SECCO SUARDO	7		No Adoption Received				
712	W22	FF	363	601	CAPOZZI	20		No Adoption Received				
712	W22	FF	363	602	GARDNER	21		No Adoption Received				
712	W22	FF	363	603	BRIDGMAN	9		No Adoption Received				
712	W22	FF	363	604	CAPOZZI	15		No Adoption Received				
712	W22	FF	363	605	STIPELMAN	20	TAIN	EBK PORTFOLIO PRESENTATION FOR FASHION	4	VST	8220125769718	eBook
712	W22	FF	363	606	STIPELMAN	20		No Adoption Received				
712	W22	FF	364	601	QUINN	13		No Adoption Received				
712	W22	FF	373	601	UVENIO	20		No Adoption Received				
712	W22	FF	373	602	EMANUEL	14		No Adoption Received				

712	W22	FF	373	603	KIPER	19		No Adoption Received				
712	W22	FF	491	OL1	SCHEETZ	13		No Adoption Received				
712	W22	FF	491	OL2	SCHEETZ	18		No Adoption Received				
712	W22	FF	491	OL3	SCHEETZ	15		No Adoption Received				
712	W22	FF	491	601	SCHEETZ	20		No Adoption Received				
712	W22	FF	491	602	SCHEETZ	23		No Adoption Received				
712	W22	FF	491	603	ZODEL	23		No Adoption Received				
712	W22	FF	491	65A	WILSON	22		No Adoption Received				
712	W22	FF	491	65B	WILSON	13		No Adoption Received				
712	W22	FF	491	65C	WILSON	9		No Adoption Received				
712	W22	FI	111	OL1	SCHWEITZER	19	SIKOV	FILM STUDIES	2ND 20	INGRAM PUB	9780231195935	Required
712	W22	FI	111	301	KANE-MEDDOCK	26	BORDWELL	EBK FILM ART: AN INTRODUCTION	12	VST	8220107591139	eBook
712	W22	FI	111	301	KANE-MEDDOCK	26	BORDWELL	FILM ART-TEXT	12TH 20	RENT MCG	9781260056082	Required
712	W22	FI	111	35A	ANDERSON	25		No Text Required				
712	W22	FI	209	301	SCHWEITZER	21		No Adoption Received				
712	W22	FI	222	301	SCHWEITZER	27		No Adoption Received				
712	W22	FI	224	35A	WEINSTEIN	10	O'PRAY	EBK AVANT-GARDE FILM		VST	9780231850001	eBook
712	W22	FI	225	301	VALERO	14		No Adoption Received				
712	W22	FI	234	301	LAIRD	13	JANCOVICH	HORROR,THE FILM READER	02	TAYLOR	9780415235624	Required
712	W22	FI	241	301	TURNBULL	13	BEUMERS	HISTORY OF RUSSIAN CINEMA	09	MAC HIGHER	9781845202156	Required
712	W22	FI	241	301	TURNBULL	13	KHODARKOVSKY	RUSSIA'S 20TH CENTURY	19	MAC HIGHER	9781350091429	Required
712	W22	FI	246	301	BAUMAN	13	BONDANELLA	HISTORY OF ITALIAN CINEMA	2ND 17	MAC HIGHER	9781501307638	Required
712	W22	FI	256	301	ANDERSON	14		No Adoption Received				
712	W22	FI	256	302	GROTELL	10		No Adoption Received				
712	W22	FI	256	35A	LEE	9		No Adoption Received				
712	W22	FI	262	301	BRETANA	13		No Text Required				
712	W22	FI	262	35A	BRETANA	13		No Text Required				
712	W22	FI	322	85A	KANE-MEDDOCK	23	DEUTELBAUM	HITCHCOCK READER	2ND 09	WILEY	9781405155571	Required
712	W22	FI	322	85A	KANE-MEDDOCK	23	TRUFFAUT	HITCHCOCK	REV 83	S+S	9780671604295	Required
712	W22	FI	323	801	HANDELMAN	21		No Adoption Received				
712	W22	FI	332	801	DIFATE	27		No Adoption Received				
712	W22	FI	341	801	MOONEY	24		No Adoption Received				
712	W22	FI	342	SK1	PARK	11		No Adoption Received				
712	W22	FI	343	801	AMATO	8		No Adoption Received				
712	W22	FI	356	801	ANDERSON	10		No Adoption Received				
712	W22	FM	108	OL1	LAMPLEY	18	STONE	DYNAMICS OF FASHION	5TH 18	MAC HIGHER	9781501324000	Required
712	W22	FM	108	OL1	LAMPLEY	18	MCGRAW HILL	SIMNET F/OFFICE 365-ACCESS CARD	2ND 21	MCG CUSTOM	9781266570742	Required
712	W22	FM	108	OL1	LAMPLEY	18	FARNAN	EBK THE DYNAMICS OF FASHION	5	VST	9781501324017	Required
712	W22	FM	108	OL2	CANTRELL	18	STONE	DYNAMICS OF FASHION	5TH 18	MAC HIGHER	9781501324000	Required
712	W22	FM	108	OL2	CANTRELL	18	MCGRAW HILL	SIMNET F/OFFICE 365-ACCESS CARD	2ND 21	MCG CUSTOM	9781266570742	Required
712	W22	FM	108	OL2	CANTRELL	18	FARNAN	EBK THE DYNAMICS OF FASHION	5	VST	9781501324017	Required
712	W22	FM	108	201	GREENE	25	STONE	DYNAMICS OF FASHION	5TH 18	MAC HIGHER	9781501324000	Required
712	W22	FM	108	201	GREENE	25	MCGRAW HILL	SIMNET F/OFFICE 365-ACCESS CARD	2ND 21	MCG CUSTOM	9781266570742	Required
712	W22	FM	108	201	GREENE	25	FARNAN	EBK THE DYNAMICS OF FASHION	5	VST	9781501324017	Required
712	W22	FM	108	202	MAIR	26	STONE	DYNAMICS OF FASHION	5TH 18	MAC HIGHER	9781501324000	Required
712	W22	FM	108	202	MAIR	26	MCGRAW HILL	SIMNET F/OFFICE 365-ACCESS CARD	2ND 21	MCG CUSTOM	9781266570742	Required
712	W22	FM	108	202	MAIR	26	FARNAN	EBK THE DYNAMICS OF FASHION	5	VST	9781501324017	Required
712	W22	FM	108	203	GREENBERG	26	STONE	DYNAMICS OF FASHION	5TH 18	MAC HIGHER	9781501324000	Required
712	W22	FM	108	203	GREENBERG	26	MCGRAW HILL	SIMNET F/OFFICE 365-ACCESS CARD	2ND 21	MCG CUSTOM	9781266570742	Required
712	W22	FM	108	203	GREENBERG	26	FARNAN	EBK THE DYNAMICS OF FASHION	5	VST	9781501324017	Required

712	W22	FM	108	204	MIGNANO CARUSO	25	STONE	DYNAMICS OF FASHION	5TH 18	MAC HIGHER	9781501324000	Required
712	W22	FM	108	204	MIGNANO CARUSO	25	MCGRAW HILL	SIMNET F/OFFICE 365-ACCESS CARD	2ND 21	MCG CUSTOM	9781266570742	Required
712	W22	FM	108	205	SPENCE	26	STONE	DYNAMICS OF FASHION	5TH 18	MAC HIGHER	9781501324000	Required
712	W22	FM	108	205	SPENCE	26	MCGRAW HILL	SIMNET F/OFFICE 365-ACCESS CARD	2ND 21	MCG CUSTOM	9781266570742	Required
712	W22	FM	108	25A	HANNON	23	STONE	DYNAMICS OF FASHION	5TH 18	MAC HIGHER	9781501324000	Required
712	W22	FM	108	25A	HANNON	23	MCGRAW HILL	SIMNET F/OFFICE 365-ACCESS CARD	2ND 21	MCG CUSTOM	9781266570742	Required
712	W22	FM	108	25A	HANNON	23	FARNAN	EBK THE DYNAMICS OF FASHION	5	VST	9781501324017	Required
712	W22	FM	109	OL1	BROWN	15	STONE	DYNAMICS OF FASHION	5TH 18	MAC HIGHER	9781501324000	Required
712	W22	FM	109	OL1	BROWN	15	MCGRAW HILL	SIMNET F/OFFICE 365-ACCESS CARD	2ND 21	MCG CUSTOM	9781266570742	Required
712	W22	FM	109	OL2	OSTROFF	19	STONE	DYNAMICS OF FASHION	5TH 18	MAC HIGHER	9781501324000	Required
712	W22	FM	109	OL2	OSTROFF	19	MCGRAW HILL	SIMNET F/OFFICE 365-ACCESS CARD	2ND 21	MCG CUSTOM	9781266570742	Required
712	W22	FM	109	SK1	JEONG	17		No Text Required				
712	W22	FM	109	SK2	JEONG	27		No Text Required				
712	W22	FM	109	SK3	JEONG	24		No Text Required				
712	W22	FM	109	201	LEE	25	STONE	DYNAMICS OF FASHION	5TH 18	MAC HIGHER	9781501324000	Required
712	W22	FM	109	201	LEE	25	MCGRAW HILL	SIMNET F/OFFICE 365-ACCESS CARD	2ND 21	MCG CUSTOM	9781266570742	Required
712	W22	FM	109	202	LETTIERI	25	STONE	DYNAMICS OF FASHION	5TH 18	MAC HIGHER	9781501324000	Required
712	W22	FM	109	202	LETTIERI	25	MCGRAW HILL	SIMNET F/OFFICE 365-ACCESS CARD	2ND 21	MCG CUSTOM	9781266570742	Required
712	W22	FM	109	203	POSSENTI	25	STONE	DYNAMICS OF FASHION	5TH 18	MAC HIGHER	9781501324000	Required
712	W22	FM	109	203	POSSENTI	25	MCGRAW HILL	SIMNET F/OFFICE 365-ACCESS CARD	2ND 21	MCG CUSTOM	9781266570742	Required
712	W22	FM	109	204	LIEBMANN	24	STONE	DYNAMICS OF FASHION	5TH 18	MAC HIGHER	9781501324000	Required
712	W22	FM	109	204	LIEBMANN	24	MCGRAW HILL	SIMNET F/OFFICE 365-ACCESS CARD	2ND 21	MCG CUSTOM	9781266570742	Required
712	W22	FM	109	205	LETTIERI	25	STONE	DYNAMICS OF FASHION	5TH 18	MAC HIGHER	9781501324000	Required
712	W22	FM	109	205	LETTIERI	25	MCGRAW HILL	SIMNET F/OFFICE 365-ACCESS CARD	2ND 21	MCG CUSTOM	9781266570742	Required
712	W22	FM	109	206	POSSENTI	25	STONE	DYNAMICS OF FASHION	5TH 18	MAC HIGHER	9781501324000	Required
712	W22	FM	109	206	POSSENTI	25	MCGRAW HILL	SIMNET F/OFFICE 365-ACCESS CARD	2ND 21	MCG CUSTOM	9781266570742	Required
712	W22	FM	109	207	CANTRELL	25	STONE	DYNAMICS OF FASHION	5TH 18	MAC HIGHER	9781501324000	Required
712	W22	FM	109	207	CANTRELL	25	MCGRAW HILL	SIMNET F/OFFICE 365-ACCESS CARD	2ND 21	MCG CUSTOM	9781266570742	Required
712	W22	FM	109	208	GREENE	24	STONE	DYNAMICS OF FASHION	5TH 18	MAC HIGHER	9781501324000	Required
712	W22	FM	109	208	GREENE	24	MCGRAW HILL	SIMNET F/OFFICE 365-ACCESS CARD	2ND 21	MCG CUSTOM	9781266570742	Required
712	W22	FM	109	209	LAVERY-PALMIERI	25	STONE	DYNAMICS OF FASHION	5TH 18	MAC HIGHER	9781501324000	Required
712	W22	FM	109	209	LAVERY-PALMIERI	25	MCGRAW HILL	SIMNET F/OFFICE 365-ACCESS CARD	2ND 21	MCG CUSTOM	9781266570742	Required
712	W22	FM	109	210	OSTROFF	25	STONE	DYNAMICS OF FASHION	5TH 18	MAC HIGHER	9781501324000	Required
712	W22	FM	109	210	OSTROFF	25	MCGRAW HILL	SIMNET F/OFFICE 365-ACCESS CARD	2ND 21	MCG CUSTOM	9781266570742	Required
712	W22	FM	109	211	LAVERY-PALMIERI	26	STONE	DYNAMICS OF FASHION	5TH 18	MAC HIGHER	9781501324000	Required
712	W22	FM	109	211	LAVERY-PALMIERI	26	MCGRAW HILL	SIMNET F/OFFICE 365-ACCESS CARD	2ND 21	MCG CUSTOM	9781266570742	Required
712	W22	FM	109	212	TBD	0	STONE	DYNAMICS OF FASHION	5TH 18	MAC HIGHER	9781501324000	Required
712	W22	FM	109	212	TBD	0	MCGRAW HILL	SIMNET F/OFFICE 365-ACCESS CARD	2ND 21	MCG CUSTOM	9781266570742	Required
712	W22	FM	109	213	WILLIAMS	23	STONE	DYNAMICS OF FASHION	5TH 18	MAC HIGHER	9781501324000	Required
712	W22	FM	109	213	WILLIAMS	23	MCGRAW HILL	SIMNET F/OFFICE 365-ACCESS CARD	2ND 21	MCG CUSTOM	9781266570742	Required
712	W22	FM	109	214	LAMPLEY	25	STONE	DYNAMICS OF FASHION	5TH 18	MAC HIGHER	9781501324000	Required
712	W22	FM	109	214	LAMPLEY	25	MCGRAW HILL	SIMNET F/OFFICE 365-ACCESS CARD	2ND 21	MCG CUSTOM	9781266570742	Required
712	W22	FM	109	215	LIEBMANN	24	STONE	DYNAMICS OF FASHION	5TH 18	MAC HIGHER	9781501324000	Required
712	W22	FM	109	215	LIEBMANN	24	MCGRAW HILL	SIMNET F/OFFICE 365-ACCESS CARD	2ND 21	MCG CUSTOM	9781266570742	Required
712	W22	FM	109	216	LEE	25	STONE	DYNAMICS OF FASHION	5TH 18	MAC HIGHER	9781501324000	Required
712	W22	FM	109	216	LEE	25	MCGRAW HILL	SIMNET F/OFFICE 365-ACCESS CARD	2ND 21	MCG CUSTOM	9781266570742	Required
712	W22	FM	109	217	MAIR	22	STONE	DYNAMICS OF FASHION	5TH 18	MAC HIGHER	9781501324000	Required
712	W22	FM	109	217	MAIR	22	MCGRAW HILL	SIMNET F/OFFICE 365-ACCESS CARD	2ND 21	MCG CUSTOM	9781266570742	Required
712	W22	FM	109	218	ROSS	26	STONE	DYNAMICS OF FASHION	5TH 18	MAC HIGHER	9781501324000	Required
712	W22	FM	109	218	ROSS	26	MCGRAW HILL	SIMNET F/OFFICE 365-ACCESS CARD	2ND 21	MCG CUSTOM	9781266570742	Required

712	W22	FM	109	25A	ROSENHOUSE	15	STONE	DYNAMICS OF FASHION	5TH 18	MAC HIGHER	9781501324000	Required
712	W22	FM	109	25A	ROSENHOUSE	15	MCGRAW HILL	SIMNET F/OFFICE 365-ACCESS CARD	2ND 21	MCG CUSTOM	9781266570742	Required
712	W22	FM	109	25B	LIEBMANN	11	STONE	DYNAMICS OF FASHION	5TH 18	MAC HIGHER	9781501324000	Required
712	W22	FM	109	25B	LIEBMANN	11	MCGRAW HILL	SIMNET F/OFFICE 365-ACCESS CARD	2ND 21	MCG CUSTOM	9781266570742	Required
712	W22	FM	109	25C	TBD	0	STONE	DYNAMICS OF FASHION	5TH 18	MAC HIGHER	9781501324000	Required
712	W22	FM	109	25C	TBD	0	MCGRAW HILL	SIMNET F/OFFICE 365-ACCESS CARD	2ND 21	MCG CUSTOM	9781266570742	Required
712	W22	FM	109	25D	GOPAUL	23	STONE	DYNAMICS OF FASHION	5TH 18	MAC HIGHER	9781501324000	Required
712	W22	FM	109	25D	GOPAUL	23	MCGRAW HILL	SIMNET F/OFFICE 365-ACCESS CARD	2ND 21	MCG CUSTOM	9781266570742	Required
712	W22	FM	109	25E	TBD	0	STONE	DYNAMICS OF FASHION	5TH 18	MAC HIGHER	9781501324000	Required
712	W22	FM	109	25E	TBD	0	MCGRAW HILL	SIMNET F/OFFICE 365-ACCESS CARD	2ND 21	MCG CUSTOM	9781266570742	Required
712	W22	FM	109	25F	TBD	2	STONE	DYNAMICS OF FASHION	5TH 18	MAC HIGHER	9781501324000	Required
712	W22	FM	109	25F	TBD	2	MCGRAW HILL	SIMNET F/OFFICE 365-ACCESS CARD	2ND 21	MCG CUSTOM	9781266570742	Required
712	W22	FM	110	OL1	BENTIVEGNA	19	KEISER	BEYOND DESIGN:SYNERGY OF APPAREL PROD..	4TH 17	MAC HIGHER	9781501315411	Required
712	W22	FM	110	OL2	BLUMENTHAL	17	KEISER	BEYOND DESIGN:SYNERGY OF APPAREL PROD..	4TH 17	MAC HIGHER	9781501315411	Required
712	W22	FM	110	SK1	LEE	17		No Text Required				
712	W22	FM	110	SK2	LEE	26		No Text Required				
712	W22	FM	110	SK3	LEE	27		No Text Required				
712	W22	FM	110	201	APPLETON	25	KEISER	BEYOND DESIGN:SYNERGY OF APPAREL PROD..	4TH 17	MAC HIGHER	9781501315411	Required
712	W22	FM	110	202	APPLETON	25	KEISER	BEYOND DESIGN:SYNERGY OF APPAREL PROD..	4TH 17	MAC HIGHER	9781501315411	Required
712	W22	FM	110	203	GIORDANO	25	KEISER	BEYOND DESIGN:SYNERGY OF APPAREL PROD..	4TH 17	MAC HIGHER	9781501315411	Required
712	W22	FM	110	204	KLEIN-DRUCKER	25	KEISER	BEYOND DESIGN:SYNERGY OF APPAREL PROD..	4TH 17	MAC HIGHER	9781501315411	Required
712	W22	FM	110	205	KLEIN-DRUCKER	25	KEISER	BEYOND DESIGN:SYNERGY OF APPAREL PROD..	4TH 17	MAC HIGHER	9781501315411	Required
712	W22	FM	110	206	SERLUCO	26	KEISER	BEYOND DESIGN:SYNERGY OF APPAREL PROD..	4TH 17	MAC HIGHER	9781501315411	Required
712	W22	FM	110	207	RANZER	24	KEISER	BEYOND DESIGN:SYNERGY OF APPAREL PROD..	4TH 17	MAC HIGHER	9781501315411	Required
712	W22	FM	110	208	BEUTE	24	KEISER	BEYOND DESIGN:SYNERGY OF APPAREL PROD..	4TH 17	MAC HIGHER	9781501315411	Required
712	W22	FM	110	209	KANTOR	25	KEISER	BEYOND DESIGN:SYNERGY OF APPAREL PROD..	4TH 17	MAC HIGHER	9781501315411	Required
712	W22	FM	110	210	SPENCE	25	KEISER	BEYOND DESIGN:SYNERGY OF APPAREL PROD..	4TH 17	MAC HIGHER	9781501315411	Required
712	W22	FM	110	211	TBD	8	KEISER	BEYOND DESIGN:SYNERGY OF APPAREL PROD..	4TH 17	MAC HIGHER	9781501315411	Required
712	W22	FM	110	212	TBD	0	KEISER	BEYOND DESIGN:SYNERGY OF APPAREL PROD..	4TH 17	MAC HIGHER	9781501315411	Required
712	W22	FM	110	213	RANZER	25	KEISER	BEYOND DESIGN:SYNERGY OF APPAREL PROD..	4TH 17	MAC HIGHER	9781501315411	Required
712	W22	FM	110	214	KELLY	24	KEISER	BEYOND DESIGN:SYNERGY OF APPAREL PROD..	4TH 17	MAC HIGHER	9781501315411	Required
712	W22	FM	110	215	KANTOR	25	KEISER	BEYOND DESIGN:SYNERGY OF APPAREL PROD..	4TH 17	MAC HIGHER	9781501315411	Required
712	W22	FM	110	25A	BLUMENTHAL	25	KEISER	BEYOND DESIGN:SYNERGY OF APPAREL PROD..	4TH 17	MAC HIGHER	9781501315411	Required
712	W22	FM	110	25B	WARD	25	KEISER	BEYOND DESIGN:SYNERGY OF APPAREL PROD..	4TH 17	MAC HIGHER	9781501315411	Required
712	W22	FM	110	25C	KANTOR	25	KEISER	BEYOND DESIGN:SYNERGY OF APPAREL PROD..	4TH 17	MAC HIGHER	9781501315411	Required
712	W22	FM	114	OL1	WERNER	17	STONE	DYNAMICS OF FASHION	5TH 18	MAC HIGHER	9781501324000	Required
712	W22	FM	116	OL1	WHITE	18	FERRELL	BUSINESS FOUNDATIONS:CHANGING WORLD	12TH 20	RENT MCG	9781260088366	Required
712	W22	FM	116	OL2	WHITE	18	FERRELL	BUSINESS FOUNDATIONS:CHANGING WORLD	12TH 20	RENT MCG	9781260088366	Required
712	W22	FM	116	OL3	THOMPSON	15	NICKELS	UNDERSTANDING BUSINESS-CONNECT ACCESS	13TH 22	MCG	9781264249473	Required
712	W22	FM	116	201	FRICHNER	26	KELLY	BUSN 11 -TEXT	11TH 19	CENGAGE L	9781337407137	Required
712	W22	FM	116	202	WHITE	27	KELLY	BUSN 11 -TEXT	11TH 19	CENGAGE L	9781337407137	Required
712	W22	FM	116	203	ARYEH	27	KELLY	BUSN 11 -W/2 ACCESS	11TH 19	CENGAGE L	9780357194836	Required
712	W22	FM	116	203	ARYEH	27	KELLY/WILLIAMS	EBK MINDTAP BUSINESS FOR KELLY/WILLIAMS	11	VST	8220118180896	eBook
712	W22	FM	116	203	ARYEH	27	KELLY	BUSN 11 -TEXT	11TH 19	CENGAGE L	9781337407137	Required
712	W22	FM	116	204	WHITE	24	KELLY	BUSN 11 -TEXT	11TH 19	CENGAGE L	9781337407137	Required
712	W22	FM	116	205	ARYEH	27	KELLY	BUSN 11 -W/2 ACCESS	11TH 19	CENGAGE L	9780357194836	Required
712	W22	FM	116	205	ARYEH	27	KELLY/WILLIAMS	EBK MINDTAP BUSINESS FOR KELLY/WILLIAMS	11	VST	8220118180896	eBook
712	W22	FM	116	205	ARYEH	27	KELLY	BUSN 11 -TEXT	11TH 19	CENGAGE L	9781337407137	Required
712	W22	FM	116	206	FRICHNER	27	KELLY	BUSN 11 -TEXT	11TH 19	CENGAGE L	9781337407137	Required
712	W22	FM	116	206	FRICHNER	27	KELLY	BUSN 11 -W/2 ACCESS	11TH 19	CENGAGE L	9780357194836	Required

712	W22	FM	116	25A	FRICHNER	24	KELLY	BUSN 11 -TEXT	11TH 19	CENGAGE L	9781337407137	Required
712	W22	FM	116	25A	FRICHNER	24	KELLY	BUSN 11 -W/2 ACCESS	11TH 19	CENGAGE L	9780357194836	Required
712	W22	FM	117	OL1	COOPER	19	RATH	MARKETING FASHION	13	MAC HIGHER	9781609010782	Required
712	W22	FM	117	SK1	STAFF	0		No Text Required				
712	W22	FM	117	SK2	STAFF	0		No Text Required				
712	W22	FM	117	201	WOLF	9	RATH	MARKETING FASHION	13	MAC HIGHER	9781609010782	Required
712	W22	FM	144	201	BAXTER	25	ELSASSER	KNOW YOUR HOME FURNISHINGS	2ND 17	MAC HIGHER	9781628927566	Required
712	W22	FM	144	201	BAXTER	25	STALL-MEADOWS	KNOW YOUR FASHION ACCESSORIES	04	MAC HIGHER	9781563672453	Required
712	W22	FM	144	202	BAXTER	24	ELSASSER	KNOW YOUR HOME FURNISHINGS	2ND 17	MAC HIGHER	9781628927566	Required
712	W22	FM	144	202	BAXTER	24	STALL-MEADOWS	KNOW YOUR FASHION ACCESSORIES	04	MAC HIGHER	9781563672453	Required
712	W22	FM	144	203	LIEBMANN	23	ELSASSER	KNOW YOUR HOME FURNISHINGS	2ND 17	MAC HIGHER	9781628927566	Required
712	W22	FM	144	203	LIEBMANN	23	STALL-MEADOWS	KNOW YOUR FASHION ACCESSORIES	04	MAC HIGHER	9781563672453	Required
712	W22	FM	201	201	APPLETON	27	BENDONI	EBK SOCIAL MEDIA FOR FASHION MARKETING	1	VST	9781474238991	eBook
712	W22	FM	201	202	TOPOL	26	BENDONI	EBK SOCIAL MEDIA FOR FASHION MARKETING	1	VST	9781474238991	eBook
712	W22	FM	201	25A	TOPOL	27	BENDONI	EBK SOCIAL MEDIA FOR FASHION MARKETING	1	VST	9781474238991	eBook
712	W22	FM	203	OL1	ROONEY	18	EASTERLING	MERCHANDISING MATH.F/RETAILING	5TH 13	PEARSON	9780132724166	Required
712	W22	FM	203	OL2	THOMPSON	16		No Text Required				
712	W22	FM	203	OL3	THOMPSON	1		No Text Required				
712	W22	FM	203	201	GROSS	22	EASTERLING	MERCHANDISING MATH.F/RETAILING	5TH 13	PEARSON	9780132724166	Required
712	W22	FM	203	202	GROSS	19	EASTERLING	MERCHANDISING MATH.F/RETAILING	5TH 13	PEARSON	9780132724166	Required
712	W22	FM	203	203	THOMPSON	21	EASTERLING	MERCHANDISING MATH.F/RETAILING	5TH 13	PEARSON	9780132724166	Required
712	W22	FM	203	25A	THOMPSON	10	EASTERLING	MERCHANDISING MATH.F/RETAILING	5TH 13	PEARSON	9780132724166	Required
712	W22	FM	204	OL1	BENTIVEGNA	14	KEISER	BEYOND DESIGN:SYNERGY OF APPAREL PROD..	4TH 17	MAC HIGHER	9781501315411	Required
712	W22	FM	204	OL2	MASSARO	18	KEISER	BEYOND DESIGN:SYNERGY OF APPAREL PROD..	4TH 17	MAC HIGHER	9781501315411	Required
712	W22	FM	204	201	CHAN	18	KEISER	BEYOND DESIGN:SYNERGY OF APPAREL PROD..	4TH 17	MAC HIGHER	9781501315411	Required
712	W22	FM	204	202	MENDOLIA	5	KEISER	BEYOND DESIGN:SYNERGY OF APPAREL PROD..	4TH 17	MAC HIGHER	9781501315411	Required
712	W22	FM	204	203	STRAGAZZI	25	KEISER	BEYOND DESIGN:SYNERGY OF APPAREL PROD..	4TH 17	MAC HIGHER	9781501315411	Required
712	W22	FM	204	204	SERLUCO	25	KEISER	BEYOND DESIGN:SYNERGY OF APPAREL PROD..	4TH 17	MAC HIGHER	9781501315411	Required
712	W22	FM	204	205	PERILLI	25	KEISER	BEYOND DESIGN:SYNERGY OF APPAREL PROD..	4TH 17	MAC HIGHER	9781501315411	Required
712	W22	FM	204	206	BENTIVEGNA	25	KEISER	BEYOND DESIGN:SYNERGY OF APPAREL PROD..	4TH 17	MAC HIGHER	9781501315411	Required
712	W22	FM	204	207	STRAGAZZI	25	KEISER	BEYOND DESIGN:SYNERGY OF APPAREL PROD..	4TH 17	MAC HIGHER	9781501315411	Required
712	W22	FM	204	25A	MENDOLIA	7	KEISER	BEYOND DESIGN:SYNERGY OF APPAREL PROD..	4TH 17	MAC HIGHER	9781501315411	Required
712	W22	FM	205	OL1	ROY	14	POSNER	MARKETING FASHION	2ND 15	HACHETTE B	9781780675664	Required
712	W22	FM	205	OL2	ROY	18	POSNER	MARKETING FASHION	2ND 15	HACHETTE B	9781780675664	Required
712	W22	FM	205	201	ROY	24	POSNER	MARKETING FASHION	2ND 15	HACHETTE B	9781780675664	Required
712	W22	FM	205	202	PANETTIERI	20	POSNER	MARKETING FASHION	2ND 15	HACHETTE B	9781780675664	Required
712	W22	FM	205	203	ROY	25	POSNER	MARKETING FASHION	2ND 15	HACHETTE B	9781780675664	Required
712	W22	FM	205	204	ROONEY	24	POSNER	MARKETING FASHION	2ND 15	HACHETTE B	9781780675664	Required
712	W22	FM	205	206	EPNER	25	POSNER	MARKETING FASHION	2ND 15	HACHETTE B	9781780675664	Required
712	W22	FM	205	207	CHAN	24	POSNER	MARKETING FASHION	2ND 15	HACHETTE B	9781780675664	Required
712	W22	FM	205	25A	WOLF	25	POSNER	MARKETING FASHION	2ND 15	HACHETTE B	9781780675664	Required
712	W22	FM	206	OL1	GEIB	13	CLODFELTER	RETAIL BUYING:FROM BASICS TO FASHION	6TH 18	MAC HIGHER	9781501331978	Required
712	W22	FM	206	OL2	ANTEE	19	CLODFELTER	RETAIL BUYING:FROM BASICS TO FASHION	6TH 18	MAC HIGHER	9781501331978	Required
712	W22	FM	206	201	TURPIN	19	CLODFELTER	RETAIL BUYING:FROM BASICS TO FASHION	6TH 18	MAC HIGHER	9781501331978	Required
712	W22	FM	206	202	SHAPIRO	25	CLODFELTER	RETAIL BUYING:FROM BASICS TO FASHION	6TH 18	MAC HIGHER	9781501331978	Required
712	W22	FM	206	203	TBD	10	CLODFELTER	RETAIL BUYING:FROM BASICS TO FASHION	6TH 18	MAC HIGHER	9781501331978	Required
712	W22	FM	206	204	FRICHNER	4	CLODFELTER	RETAIL BUYING:FROM BASICS TO FASHION	6TH 18	MAC HIGHER	9781501331978	Required
712	W22	FM	206	205	SHAPIRO	16	CLODFELTER	RETAIL BUYING:FROM BASICS TO FASHION	6TH 18	MAC HIGHER	9781501331978	Required
712	W22	FM	206	206	PERILLI	20	CLODFELTER	RETAIL BUYING:FROM BASICS TO FASHION	6TH 18	MAC HIGHER	9781501331978	Required
712	W22	FM	206	207	STRAGAZZI	10	CLODFELTER	RETAIL BUYING:FROM BASICS TO FASHION	6TH 18	MAC HIGHER	9781501331978	Required

712	W22	FM	206	208	GEIB	25	CLODFELTER	RETAIL BUYING:FROM BASICS TO FASHION	6TH 18	MAC HIGHER	9781501331978	Required
712	W22	FM	206	25A	PERILLI	24	CLODFELTER	RETAIL BUYING:FROM BASICS TO FASHION	6TH 18	MAC HIGHER	9781501331978	Required
712	W22	FM	207	OL1	KOHAN	14	KOHAN	CONTEMPORARY RETAIL MGMT. >CUSTOM<	20	MCG/CREATE	9781307299151	Required
712	W22	FM	207	OL2	KOHAN	19	KOHAN	CONTEMPORARY RETAIL MGMT. >CUSTOM<	20	MCG/CREATE	9781307299151	Required
712	W22	FM	207	201	SZABO	25	KOHAN	CONTEMPORARY RETAIL MGMT. >CUSTOM<	20	MCG/CREATE	9781307299151	Required
712	W22	FM	207	202	KOHAN	25	KOHAN	CONTEMPORARY RETAIL MGMT. >CUSTOM<	20	MCG/CREATE	9781307299151	Required
712	W22	FM	207	203	OLIVERI	25	KOHAN	CONTEMPORARY RETAIL MGMT. >CUSTOM<	20	MCG/CREATE	9781307299151	Required
712	W22	FM	207	205	SALERNO	25	KOHAN	CONTEMPORARY RETAIL MGMT. >CUSTOM<	20	MCG/CREATE	9781307299151	Required
712	W22	FM	207	206	KOHAN	21	KOHAN	CONTEMPORARY RETAIL MGMT. >CUSTOM<	20	MCG/CREATE	9781307299151	Required
712	W22	FM	207	207	THOMPSON	16	KOHAN	CONTEMPORARY RETAIL MGMT. >CUSTOM<	20	MCG/CREATE	9781307299151	Required
712	W22	FM	207	25A	STEEVER	25	KOHAN	CONTEMPORARY RETAIL MGMT. >CUSTOM<	20	MCG/CREATE	9781307299151	Required
712	W22	FM	212	OL1	COOPER	18		No Text Required				
712	W22	FM	212	SK1	LEE	25		No Text Required				
712	W22	FM	213	OL1	CARTER	18	JACOBS	EBK SUCCESSFUL DIRECT MARKETING METHODS	8	VST	9780071784139	Required
712	W22	FM	213	OL1	CARTER	18	STONE	SUCCESSFUL DIRECT MARKETING METH.	8TH 08	MCG	9780071458290	Required
712	W22	FM	213	SK1	KIM	24	JACOBS	EBK SUCCESSFUL DIRECT MARKETING METHODS	8	VST	9780071784139	eBook
712	W22	FM	213	201	ROY	24		No Text Required				
712	W22	FM	222	SK1	KIM	25		No Text Required				
712	W22	FM	222	201	SALAZAR	25	SHOEMACK	ESSENTIALS OF EXPORTING+IMPORTING	2ND 14	MAC HIGHER	9781609018894	Required
712	W22	FM	223	OL1	LITWINSKY	19	GUERIN	CREATIVE FASHION PRESENTATIONS	2ND 05	MAC HIGHER	9781563672507	Required
712	W22	FM	223	SK1	STUCKEY	14		No Text Required				
712	W22	FM	223	201	SERLUCO	26	GUERIN	CREATIVE FASHION PRESENTATIONS	2ND 05	MAC HIGHER	9781563672507	Required
712	W22	FM	223	202	LITWINSKY	23	GUERIN	CREATIVE FASHION PRESENTATIONS	2ND 05	MAC HIGHER	9781563672507	Required
712	W22	FM	223	203	GATTO	25		No Text Required				
712	W22	FM	224	OL1	WERNER	17	EASTERLING	MERCHANDISING MATH.F/RETAILING	5TH 13	PEARSON	9780132724166	Required
712	W22	FM	224	201	WERNER	22	EASTERLING	MERCHANDISING MATH.F/RETAILING	5TH 13	PEARSON	9780132724166	Required
712	W22	FM	224	202	WOLF	25	EASTERLING	MERCHANDISING MATH.F/RETAILING	5TH 13	PEARSON	9780132724166	Required
712	W22	FM	224	203	WERNER	23	EASTERLING	MERCHANDISING MATH.F/RETAILING	5TH 13	PEARSON	9780132724166	Required
712	W22	FM	225	OL1	ANTEE	19	DONNELLAN	EBK MERCHANDISE BUYING AND MANAGEMENT	4	VST	9781609019679	eBook
712	W22	FM	225	OL2	ANTEE	19	DONNELLAN	EBK MERCHANDISE BUYING AND MANAGEMENT	4	VST	9781609019679	eBook
712	W22	FM	225	OL3	WERNER	18	CLODFELTER	RETAIL BUYING:FROM BASICS TO FASHION	6TH 18	MAC HIGHER	9781501331978	Required
712	W22	FM	225	SK1	SUK	14		No Text Required				
712	W22	FM	225	SK2	SUK	25		No Text Required				
712	W22	FM	225	201	WARD	27	CLODFELTER	RETAIL BUYING:FROM BASICS TO FASHION	6TH 18	MAC HIGHER	9781501331978	Required
712	W22	FM	225	202	SHAPIRO	24	CLODFELTER	RETAIL BUYING:FROM BASICS TO FASHION	6TH 18	MAC HIGHER	9781501331978	Required
712	W22	FM	225	203	WARD	28	CLODFELTER	RETAIL BUYING:FROM BASICS TO FASHION	6TH 18	MAC HIGHER	9781501331978	Required
712	W22	FM	225	204	PIAZZA	27	CLODFELTER	RETAIL BUYING:FROM BASICS TO FASHION	6TH 18	MAC HIGHER	9781501331978	Required
712	W22	FM	225	205	TURPIN	26	CLODFELTER	RETAIL BUYING:FROM BASICS TO FASHION	6TH 18	MAC HIGHER	9781501331978	Required
712	W22	FM	225	206	PIAZZA	27	CLODFELTER	RETAIL BUYING:FROM BASICS TO FASHION	6TH 18	MAC HIGHER	9781501331978	Required
712	W22	FM	225	207	PIAZZA	27	CLODFELTER	RETAIL BUYING:FROM BASICS TO FASHION	6TH 18	MAC HIGHER	9781501331978	Required
712	W22	FM	225	208	WARD	25	CLODFELTER	RETAIL BUYING:FROM BASICS TO FASHION	6TH 18	MAC HIGHER	9781501331978	Required
712	W22	FM	225	209	ORGANISCIAK	24	CLODFELTER	RETAIL BUYING:FROM BASICS TO FASHION	6TH 18	MAC HIGHER	9781501331978	Required
712	W22	FM	225	25A	PIAZZA	19	CLODFELTER	RETAIL BUYING:FROM BASICS TO FASHION	6TH 18	MAC HIGHER	9781501331978	Required
712	W22	FM	228	OL1	MASSARO	20	BURNS-TRAN	STYLE WISE	2ND 18	MAC HIGHER	9781501323768	Required
712	W22	FM	228	OL2	LAMPLEY	19	BURNS-TRAN	STYLE WISE	2ND 18	MAC HIGHER	9781501323768	Required
712	W22	FM	228	OL3	LAMPLEY	19	BURNS-TRAN	STYLE WISE	2ND 18	MAC HIGHER	9781501323768	Required
712	W22	FM	228	OL4	GATTO	18	BURNS-TRAN	STYLE WISE	2ND 18	MAC HIGHER	9781501323768	Required
712	W22	FM	228	201	PERILLI	27	BURNS-TRAN	STYLE WISE	2ND 18	MAC HIGHER	9781501323768	Required
712	W22	FM	228	202	SERLUCO	27	BURNS-TRAN	STYLE WISE	2ND 18	MAC HIGHER	9781501323768	Required
712	W22	FM	228	203	TOPOL	27	BURNS-TRAN	STYLE WISE	2ND 18	MAC HIGHER	9781501323768	Required

712	W22	FM	228	204	LAMPLEY	28	BURNS-TRAN	STYLE WISE	2ND 18	MAC HIGHER	9781501323768	Required
712	W22	FM	228	205	TOPOL	27	BURNS-TRAN	STYLE WISE	2ND 18	MAC HIGHER	9781501323768	Required
712	W22	FM	228	25A	VOLPE	25	BURNS-TRAN	STYLE WISE	2ND 18	MAC HIGHER	9781501323768	Required
712	W22	FM	228	25B	SERLUCO	27	BURNS-TRAN	STYLE WISE	2ND 18	MAC HIGHER	9781501323768	Required
712	W22	FM	228	25C	GATTO	27	BURNS-TRAN	STYLE WISE	2ND 18	MAC HIGHER	9781501323768	Required
712	W22	FM	231	201	FLUG	24	FUTRELL	ABC'S OF RELATIONSHIP SELLING...	13TH 19	RENT MCG	9781260169829	Required
712	W22	FM	231	202	FLUG	23	FUTRELL	ABC'S OF RELATIONSHIP SELLING...	13TH 19	RENT MCG	9781260169829	Required
712	W22	FM	244	OL1	SHERIDAN	19		No Text Required				
712	W22	FM	244	SK1	OH	25		No Text Required				
712	W22	FM	244	SK2	OH	14		No Text Required				
712	W22	FM	244	201	RANZER	24	KEISER	BEYOND DESIGN:SYNERGY OF APPAREL PROD..	4TH 17	MAC HIGHER	9781501315411	Required
712	W22	FM	244	202	SHERIDAN	25		No Text Required				
712	W22	FM	244	203	SHERIDAN	25		No Text Required				
712	W22	FM	244	204	MENDOLIA	23	KEISER	BEYOND DESIGN:SYNERGY OF APPAREL PROD..	4TH 17	MAC HIGHER	9781501315411	Required
712	W22	FM	244	25A	FINIGAN-NDZIBAH	25	KEISER	BEYOND DESIGN:SYNERGY OF APPAREL PROD..	4TH 17	MAC HIGHER	9781501315411	Required
712	W22	FM	245	BL1	OSTROFF	24	ROUSSO	FASHION FORWARD	2ND 18	MAC HIGHER	9781501328275	Required
712	W22	FM	245	OL1	BLUMENTHAL	17	ROUSSO	FASHION FORWARD	2ND 18	MAC HIGHER	9781501328275	Required
712	W22	FM	245	OL2	OSTROFF	18	ROUSSO	FASHION FORWARD	2ND 18	MAC HIGHER	9781501328275	Required
712	W22	FM	245	OL3	BLUMENTHAL	16	ROUSSO	FASHION FORWARD	2ND 18	MAC HIGHER	9781501328275	Required
712	W22	FM	245	201	PRIEBE-ANDERSON	27	ROUSSO	FASHION FORWARD	2ND 18	MAC HIGHER	9781501328275	Required
712	W22	FM	245	202	EPNER	27	ROUSSO	FASHION FORWARD	2ND 18	MAC HIGHER	9781501328275	Required
712	W22	FM	245	203	OSTROFF	26	ROUSSO	FASHION FORWARD	2ND 18	MAC HIGHER	9781501328275	Required
712	W22	FM	245	204	PRIEBE-ANDERSON	27		No Adoption Received				
712	W22	FM	245	205	ROSS	27		No Adoption Received				
712	W22	FM	245	25A	SHAPIRO	24	ROUSSO	FASHION FORWARD	2ND 18	MAC HIGHER	9781501328275	Required
712	W22	FM	245	25B	KAZAKAITIS	27		No Adoption Received				
712	W22	FM	251	OL1	GATTO	18	HIDUKE	SMALL BUSINESS:ENTREPRENEUR'S BUS.PLAN	9TH 14	CENGAGE L	9781285169958	Required
712	W22	FM	251	201	GATTO	24	HIDUKE	SMALL BUSINESS:ENTREPRENEUR'S BUS.PLAN	9TH 14	CENGAGE L	9781285169958	Required
712	W22	FM	262	OL1	VASSALOTTI	20	KOHAN	CONTEMPORARY RETAIL MGMT. >CUSTOM<	20	MCG/CREATE	9781307299151	Required
712	W22	FM	262	202	SALERNO	2	KOHAN	CONTEMPORARY RETAIL MGMT. >CUSTOM<	20	MCG/CREATE	9781307299151	Required
712	W22	FM	262	203	ROSS	9	KOHAN	CONTEMPORARY RETAIL MGMT. >CUSTOM<	20	MCG/CREATE	9781307299151	Required
712	W22	FM	262	25A	THOMPSON	2	KOHAN	CONTEMPORARY RETAIL MGMT. >CUSTOM<	20	MCG/CREATE	9781307299151	Required
712	W22	FM	268	OL1	VASSALOTTI	19	OD&D	FM-268-TEAM DEVELOPMENT PACK	2001	HRDQ	2818440004636	Required
712	W22	FM	268	203	VASSALOTTI	10	OD&D	FM-268-TEAM DEVELOPMENT PACK	2001	HRDQ	2818440004636	Required
712	W22	FM	268	25A	PIAZZA	18	OD&D	FM-268-TEAM DEVELOPMENT PACK	2001	HRDQ	2818440004636	Required
712	W22	FM	300	OL1	KOHAN	18		No Text Required				
712	W22	FM	303	701	MANDELSTEIN	25	JIMENEZ	FASHION LAW	2ND 14	MAC HIGHER	9781609018955	Required
712	W22	FM	303	702	LORD	22		No Text Required				
712	W22	FM	303	703	LORD	22		No Text Required				
712	W22	FM	303	75A	JIMENEZ	24	JIMENEZ	FASHION LAW	2ND 14	MAC HIGHER	9781609018955	Required
712	W22	FM	304	701	BENTIVEGNA	23		No Text Required				
712	W22	FM	322	OL1	VAN HORN	22		No Text Required				
712	W22	FM	322	701	VAN HORN	21		No Text Required				
712	W22	FM	322	75A	WOLF	24		No Text Required				
712	W22	FM	324	BL1	TRACHTENBERG	25	JIMENEZ	FASHION LAW	2ND 14	MAC HIGHER	9781609018955	Required
712	W22	FM	324	OL1	LITWINSKY	19	JIMENEZ	FASHION LAW	2ND 14	MAC HIGHER	9781609018955	Required
712	W22	FM	324	OL2	LITWINSKY	19	JIMENEZ	FASHION LAW	2ND 14	MAC HIGHER	9781609018955	Required
712	W22	FM	324	701	TRACHTENBERG	25	JIMENEZ	FASHION LAW	2ND 14	MAC HIGHER	9781609018955	Required
712	W22	FM	324	702	PRIEBE-ANDERSON	8	JIMENEZ	FASHION LAW	2ND 14	MAC HIGHER	9781609018955	Required
712	W22	FM	324	703	TRACHTENBERG	12	JIMENEZ	FASHION LAW	2ND 14	MAC HIGHER	9781609018955	Required

712	W22	FM	325	702	LEE	21		No Text Required				
712	W22	FM	325	703	ROONEY	5		No Text Required				
712	W22	FM	325	75A	RUDOLPH	5		No Text Required				
712	W22	FM	326	OL1	BLUMENTHAL	19	THOMAS	FASHIONOPOLIS	19	PENG RAND	9780735224018	Required
712	W22	FM	326	OL1	BLUMENTHAL	19	THOMAS	FASHIONOPOLIS	19	PENG RAND	9780735224032	Required
712	W22	FM	326	OL2	MENDOLIA	19	THOMAS	FASHIONOPOLIS	19	PENG RAND	9780735224018	Required
712	W22	FM	326	OL2	MENDOLIA	19	THOMAS	FASHIONOPOLIS	19	PENG RAND	9780735224032	Required
712	W22	FM	326	OL3	CANTRELL	19	THOMAS	FASHIONOPOLIS	19	PENG RAND	9780735224018	Required
712	W22	FM	326	OL3	CANTRELL	19	THOMAS	FASHIONOPOLIS	19	PENG RAND	9780735224032	Required
712	W22	FM	326	701	VASSALOTTI	25	THOMAS	FASHIONOPOLIS	19	PENG RAND	9780735224032	Required
712	W22	FM	326	701	VASSALOTTI	25	THOMAS	FASHIONOPOLIS	19	PENG RAND	9780735224018	Required
712	W22	FM	326	702	BLUMENTHAL	24	THOMAS	FASHIONOPOLIS	19	PENG RAND	9780735224018	Required
712	W22	FM	326	702	BLUMENTHAL	24	THOMAS	FASHIONOPOLIS	19	PENG RAND	9780735224032	Required
712	W22	FM	326	703	MILLER	26	THOMAS	FASHIONOPOLIS	19	PENG RAND	9780735224018	Required
712	W22	FM	326	703	MILLER	26	THOMAS	FASHIONOPOLIS	19	PENG RAND	9780735224032	Required
712	W22	FM	326	704	BLUMENTHAL	24	THOMAS	FASHIONOPOLIS	19	PENG RAND	9780735224018	Required
712	W22	FM	326	704	BLUMENTHAL	24	THOMAS	FASHIONOPOLIS	19	PENG RAND	9780735224032	Required
712	W22	FM	326	705	SZABO	22	THOMAS	FASHIONOPOLIS	19	PENG RAND	9780735224018	Required
712	W22	FM	326	705	SZABO	22	THOMAS	FASHIONOPOLIS	19	PENG RAND	9780735224032	Required
712	W22	FM	326	75A	VASSALOTTI	23	THOMAS	FASHIONOPOLIS	19	PENG RAND	9780735224018	Required
712	W22	FM	326	75A	VASSALOTTI	23	THOMAS	FASHIONOPOLIS	19	PENG RAND	9780735224032	Required
712	W22	FM	328	OL1	JACULLO	19	RYAN	UNDERSTANDING DIGITAL MARKETING (PB)	5TH 21	KOGAN PAGE	9781789666014	Required
712	W22	FM	328	701	CHAN	24		No Text Required				
712	W22	FM	328	702	BEUTE	22		No Text Required				
712	W22	FM	328	75A	STRAGAZZI	24		No Text Required				
712	W22	FM	330	701	ANTEE	23	SUROWIECKI	WISDOM OF CROWDS	04	PENG RAND	9780385721707	Required
712	W22	FM	330	702	DUNLAP	21	SUROWIECKI	WISDOM OF CROWDS	04	PENG RAND	9780385721707	Required
712	W22	FM	330	703	ANTEE	25	SUROWIECKI	WISDOM OF CROWDS	04	PENG RAND	9780385721707	Required
712	W22	FM	330	75A	STEINBERG	20	SUROWIECKI	WISDOM OF CROWDS	04	PENG RAND	9780385721707	Required
712	W22	FM	330	75B	VAN HORN	26	SUROWIECKI	WISDOM OF CROWDS	04	PENG RAND	9780385721707	Required
712	W22	FM	341	OL1	HIGDEN	19		No Text Required				
712	W22	FM	341	OL2	HIGDEN	17		No Text Required				
712	W22	FM	341	701	STAFF	5		No Text Required				
712	W22	FM	341	702	MASSARO	24		No Text Required				
712	W22	FM	341	703	NORMAN	23		No Text Required				
712	W22	FM	341	704	NORMAN	5		No Text Required				
712	W22	FM	341	75A	NORMAN	3		No Text Required				
712	W22	FM	361	OL1	MENDOLIA	19	LEPAK	MANAGEMENT-CONNECTMASTER (1 TERM)	20	MCG	9780077449636	Required
712	W22	FM	361	OL2	COOPER	20	LEPAK	MANAGEMENT-CONNECTMASTER (1 TERM)	20	MCG	9780077449636	Required
712	W22	FM	361	OL3	MENDOLIA	19	LEPAK	MANAGEMENT-CONNECTMASTER (1 TERM)	20	MCG	9780077449636	Required
712	W22	FM	361	701	GIORDANO	24	LEPAK	MANAGEMENT-CONNECTMASTER (1 TERM)	20	MCG	9780077449636	Required
712	W22	FM	361	702	CANTRELL	24	LEPAK	MANAGEMENT-CONNECTMASTER (1 TERM)	20	MCG	9780077449636	Required
712	W22	FM	361	703	MILLER	25	LEPAK	MANAGEMENT-CONNECTMASTER (1 TERM)	20	MCG	9780077449636	Required
712	W22	FM	363	PO1	WOLF	14		No Text Required				
712	W22	FM	363	PO2	WOLF	12		No Text Required				
712	W22	FM	363	701	CARTER	24	DICKSON	SOCIAL RESPONSIBILITY IN GLOBAL...	09	MAC HIGHER	9781563675928	Required
712	W22	FM	422	BL1	QUAN	25		No Text Required				
712	W22	FM	422	OL1	SHERIDAN	19		No Text Required				
712	W22	FM	422	OL2	SHERIDAN	19		No Text Required				
712	W22	FM	422	OL3	GEIB	19		No Text Required				

712	W22	FM	422	701	EPNER	25		No Text Required				
712	W22	FM	422	702	GEIB	25		No Text Required				
712	W22	FM	422	703	QUAN	24		No Text Required				
712	W22	FM	422	704	SHERIDAN	25		No Text Required				
712	W22	FM	422	705	WOLF	26		No Text Required				
712	W22	FM	422	706	STEINBERG	21		No Text Required				
712	W22	FM	422	75A	QUAN	25		No Text Required				
712	W22	FM	422	75B	QUAN	25		No Text Required				
712	W22	FM	423	701	ROONEY	20		No Text Required				
712	W22	FM	423	702	GROSS	9		No Text Required				
712	W22	FM	423	75A	GIORDANO	7		No Text Required				
712	W22	FM	423	75B	GROSS	8		No Text Required				
712	W22	FM	424	OL1	CARTER	19	HALEPETE-LYER	RETAILING IN EMERGING MARKETS	2ND 18	MAC HIGHER	9781501319068	Required
712	W22	FM	424	OL2	VOLPE	20	HALEPETE-LYER	RETAILING IN EMERGING MARKETS	2ND 18	MAC HIGHER	9781501319068	Required
712	W22	FM	424	OL3	CARTER	19	HALEPETE-LYER	RETAILING IN EMERGING MARKETS	2ND 18	MAC HIGHER	9781501319068	Required
712	W22	FM	424	PO1	PETRONI GRANATA	17	HALEPETE-LYER	RETAILING IN EMERGING MARKETS	2ND 18	MAC HIGHER	9781501319068	Required
712	W22	FM	424	PO2	PETRONI GRANATA	10	HALEPETE-LYER	RETAILING IN EMERGING MARKETS	2ND 18	MAC HIGHER	9781501319068	Required
712	W22	FM	424	701	WOLF	25	HALEPETE-LYER	RETAILING IN EMERGING MARKETS	2ND 18	MAC HIGHER	9781501319068	Required
712	W22	FM	424	702	FLUG	27	HALEPETE-LYER	RETAILING IN EMERGING MARKETS	2ND 18	MAC HIGHER	9781501319068	Required
712	W22	FM	424	703	FRICHNER	26	HALEPETE-LYER	RETAILING IN EMERGING MARKETS	2ND 18	MAC HIGHER	9781501319068	Required
712	W22	FM	424	75A	FLUG	24	HALEPETE-LYER	RETAILING IN EMERGING MARKETS	2ND 18	MAC HIGHER	9781501319068	Required
712	W22	FM	431	701	ARYEH	22	HUNT	PROFESSIONAL SELLING	22	RENT MCG	9781264138593	Required
712	W22	FM	431	702	ARYEH	24	HUNT	PROFESSIONAL SELLING	22	RENT MCG	9781264138593	Required
712	W22	FM	431	75A	JAMES	17	TANNER	SALES MANAGEMENT (BLACK+WHITE VERS)	2ND 14	WESSEX INC	9780989701358	Required
712	W22	FM	441	OL1	MASSARO	17		No Text Required				
712	W22	FM	441	701	GILLESPIE	8		No Text Required				
712	W22	FM	441	702	LEE	18		No Text Required				
712	W22	FM	441	703	MASSARO	19		No Text Required				
712	W22	FM	441	704	NORMAN	21		No Text Required				
712	W22	FM	441	75A	LEE	11		No Text Required				
712	W22	FM	441	75B	STAFF	1		No Text Required				
712	W22	FM	499	701	WOLF	1		No Text Required				
712	W22	FM	499	702	WOLF	1		No Text Required				
712	W22	FR	111	301	JAFFEE	22	UNLIMITED	EBK CENGAGE UNLIMITED SUBSCRIPTION, 4 M	1	VST	9780357700006	eBook
712	W22	FR	111	302	RUIMY	20	UNLIMITED	EBK CENGAGE UNLIMITED SUBSCRIPTION, 4 M	1	VST	9780357700006	eBook
712	W22	FR	111	303	RUIMY	22	UNLIMITED	EBK CENGAGE UNLIMITED SUBSCRIPTION, 4 M	1	VST	9780357700006	eBook
712	W22	FR	111	304	JAFFEE	24	UNLIMITED	EBK CENGAGE UNLIMITED SUBSCRIPTION, 4 M	1	VST	9780357700006	eBook
712	W22	FR	111	35A	JAFFEE	23	UNLIMITED	EBK CENGAGE UNLIMITED SUBSCRIPTION, 4 M	1	VST	9780357700006	eBook
712	W22	FR	111	35B	BOW	25	UNLIMITED	EBK CENGAGE UNLIMITED SUBSCRIPTION, 4 M	1	VST	9780357700006	eBook
712	W22	FR	112	301	RUIMY	14	UNLIMITED	EBK CENGAGE UNLIMITED SUBSCRIPTION, 4 M	1	VST	9780357700006	eBook
712	W22	FR	112	302	BLOOM	13	UNLIMITED	EBK CENGAGE UNLIMITED SUBSCRIPTION, 4 M	1	VST	9780357700006	eBook
712	W22	FR	112	35A	BLOOM	25	UNLIMITED	EBK CENGAGE UNLIMITED SUBSCRIPTION, 4 M	1	VST	9780357700006	eBook
712	W22	FR	122	301	JAFFEE	25	UNLIMITED	EBK CENGAGE UNLIMITED SUBSCRIPTION, 4 M	1	VST	9780357700006	eBook
712	W22	FR	122	35A	HANABURGH	24	UNLIMITED	EBK CENGAGE UNLIMITED SUBSCRIPTION, 4 M	1	VST	9780357700006	eBook
712	W22	FR	122	35B	BLOOM	25	UNLIMITED	EBK CENGAGE UNLIMITED SUBSCRIPTION, 4 M	1	VST	9780357700006	eBook
712	W22	FR	214	35A	RUIMY	6		No Adoption Received				
712	W22	FR	223	301	MALLIPATTANA	10		No Adoption Received				
712	W22	FS	324	601	KRUG	19		No Adoption Received				
712	W22	FS	341	601	HUGHES	19		No Adoption Received				
712	W22	FS	435	601	CUCCI	22		No Adoption Received				

712	W22	FS	451	601	STEWART	17		No Adoption Received				
712	W22	FS	454	601	SEYMOUR	20		No Adoption Received				
712	W22	FS	491	601	LEE	15		No Text Required				
712	W22	FT	523	501	FONT	16		No Adoption Received				
712	W22	FT	524	501	RUIMY	18		No Adoption Received				
712	W22	FT	524	59A	YANOFSKY	18		No Adoption Received				
712	W22	FT	552	501	BYRD	19		No Adoption Received				
712	W22	FT	562	501	SOLL	9		No Adoption Received				
712	W22	FT	562	59A	STEIN	10		No Adoption Received				
712	W22	FT	626	501	ABREGO	14		No Adoption Received				
712	W22	FT	633	501	MATHESON	4		No Adoption Received				
712	W22	FT	634	501	TRUPIN	15		No Adoption Received				
712	W22	FT	655	501	MCCLENDON	17		No Adoption Received				
712	W22	FT	664	501	REITER	12		No Adoption Received				
712	W22	FT	691	501	BYRD	16		No Adoption Received				
712	W22	FT	692	501	LABSON	1		No Adoption Received				
712	W22	FX	113	301	HANDELMAN	17		No Text Required				
712	W22	FX	205	301	KOURY	18		No Text Required				
712	W22	FX	232	301	KOURY	22		No Text Required				
712	W22	FX	261	301	AKARCESME	19		No Text Required				
712	W22	FX	327	801	KAHN	7		No Text Required				
712	W22	FX	362	801	KOURY	17		No Text Required				
712	W22	FX	462	801	KOURY	12		No Text Required				
712	W22	GD	202	101	ALLENSON	24		No Adoption Received				
712	W22	GD	333	601	SHAMIR	25		No Adoption Received				
712	W22	GD	333	602	VELLA	20		No Adoption Received				
712	W22	GD	346	601	SCHOLZ	20		No Adoption Received				
712	W22	GD	346	602	SCHOLZ	24		No Adoption Received				
712	W22	GD	347	601	SHAMIR	25		No Adoption Received				
712	W22	GD	361	65A	SHAMIR	19		No Adoption Received				
712	W22	GD	492	601	GRAFF	19		No Adoption Received				
712	W22	GD	492	602	VELLA	19		No Adoption Received				
712	W22	GD	493	601	HAMILTON	16		No Adoption Received				
712	W22	GD	493	602	PARTYKA	19		No Adoption Received				
712	W22	GD	499	601	BERGER	1		No Adoption Received				
712	W22	GF	504	59A	JOSEPH	18	JIMENEZ	FASHION LAW	2ND 14	MAC HIGHER	9781609018955	Recommended
712	W22	GF	504	59A	JOSEPH	18	CLARK-ESPOSITO	PRACTICAL GDE.TO FASHION LAW+COMPLIANCE	18	MAC HIGHER	9781501322891	Recommended
712	W22	GF	551	59A	BIOLOS	18		No Adoption Received				
712	W22	GF	552	59A	JOSEPH	14		No Text Required				
712	W22	GF	561	59A	JOSEPH	18	KOTLER	KOTLER ON MARKETING	14	S+S	9781476787909	Required
712	W22	GF	584	SA1	ELLSWORTH	18		No Adoption Received				
712	W22	GF	584	SA2	ELLSWORTH	14		No Adoption Received				
712	W22	GF	601	SA1	ELLSWORTH	13		No Adoption Received				
712	W22	GF	603	59A	JOSEPH	14		No Text Required				
712	W22	HA	111	OL1	BABCOCK	19	PIERCE	FROM ABACUS TO ZEUS T/A JANSON:HIST	7TH 04	PEARSON	9780131830516	Required
712	W22	HA	111	OL1	BABCOCK	19	KLEINER	GARDNER'S ART...:WEST.PERS.V.I	16TH 21	CENGAGE L	9780357370384	Required
712	W22	HA	111	35A	ALBERT	20	DAVIES	JANSON'S HISTORY OF ART,REISSUED V.I	8TH 16	RENT PEARS	9780135569573	Required
712	W22	HA	112	OL1	DROGIN	19	COTHREN	EBK ART HISTORY, VOLUME 2	6	VST	9780134485102	eBook
712	W22	HA	112	OL2	DROGIN	18	COTHREN	EBK ART HISTORY, VOLUME 2	6	VST	9780134485102	eBook
712	W22	HA	112	OL3	GRACE	18		No Text Required				

712	W22	HA	112	OL4	SMITH	17		No Text Required				
712	W22	HA	112	OL5	GRACE	18		No Text Required				
712	W22	HA	112	OL6	SMITH	16		No Text Required				
712	W22	HA	112	SK1	LEE	17		No Text Required				
712	W22	HA	112	301	EGGLER-GEROZISSIS	26	STOKSTAD	ART HISTORY,PORTABLE ED.-BK.4+BK.6	5TH 14	PEARSON	9780205963461	Required
712	W22	HA	112	302	GOLDBERG	24	KLEINER	GARDNER'S ART...:WEST.PERS.V.II	16TH 21	CENGAGE L	9780357370391	Required
712	W22	HA	112	302	GOLDBERG	24	KLEINER	EBK GARDNER'S ART THROUGH THE AGES: THE	15	VST	8220122680054	eBook
712	W22	HA	112	303	LINDSAY	26	KLEINER	GARDNER'S ART THROUGH AGES,VOLUME II	16TH 20	CENGAGE L	9781337696609	Required
712	W22	HA	112	304	LAIRD	27	COTHREN	EBK ART HISTORY, VOLUME 2	6	VST	9780134485102	eBook
712	W22	HA	112	305	BASEGGIO OMICCIOLI	26		No Adoption Received				
712	W22	HA	112	306	DROGIN	27	COTHREN	EBK ART HISTORY, VOLUME 2	6	VST	9780134485102	eBook
712	W22	HA	112	307	ALBERT	27	DAVIES	JANSON'S HISTORY OF ART,REISSUED V.II	8TH 16	RENT PEARS	9780135570623	Required
712	W22	HA	112	308	BAUM	27		No Text Required				
712	W22	HA	112	309	GOLDBERG	25	KLEINER	GARDNER'S ART...:WEST.PERS.V.II	16TH 21	CENGAGE L	9780357370391	Required
712	W22	HA	112	309	GOLDBERG	25	KLEINER	EBK GARDNER'S ART THROUGH THE AGES: THE	15	VST	8220122680054	eBook
712	W22	HA	112	310	MICHAELSEN	24	COTHREN	EBK ART HISTORY, VOLUME 2	6	VST	9780134485102	eBook
712	W22	HA	112	311	BASEGGIO OMICCIOLI	26		No Adoption Received				
712	W22	HA	112	312	BAUM	27		No Text Required				
712	W22	HA	112	313	SMITH	24		No Text Required				
712	W22	HA	112	35A	LAIRD	26	COTHREN	EBK ART HISTORY, VOLUME 2	6	VST	9780134485102	eBook
712	W22	HA	121	OL1	BERGOFFEN	19	BAHRANI	ART OF MESOPOTAMIA	17	NORTON	9780500292754	Required
712	W22	HA	121	OL1	BERGOFFEN	19	KLEINER	GARDNER'S ART THROUGH AGES,VOL.I	16TH 20	CENGAGE L	9781337696593	Required
712	W22	HA	121	301	BABCOCK	26	KLEINER	GARDNER'S ART...:WEST.PERS.V.I	16TH 21	CENGAGE L	9780357370384	Required
712	W22	HA	121	302	BERGOFFEN	8	BAHRANI	ART OF MESOPOTAMIA	17	NORTON	9780500292754	Required
712	W22	HA	121	302	BERGOFFEN	8	KLEINER	GARDNER'S ART THROUGH AGES,VOL.I	16TH 20	CENGAGE L	9781337696593	Required
712	W22	HA	201	35A	GINGRICH	23	SHINKLE	FASHION PHOTOGRAPHY	17	INGRAM PUB	9781597113632	Required
712	W22	HA	201	35A	GINGRICH	23	SHINKLE	FASHION PHOTOGRAPHY PAPER BACK	2018	MAC HIGHER	9781845115173	Required
712	W22	HA	202	301	SKURVIDA	22		No Text Required				
712	W22	HA	205	PO1	PACI	18		No Adoption Received				
712	W22	HA	206	301	BABCOCK	27	IKRAM	ANCIENT EGYPT	09	CAMB	9780521675987	Required
712	W22	HA	206	301	BABCOCK	27	BARD	INTRO.TO ARCHAEOLOGY OF ANCIENT EGYPT	2ND 15	WILEY	9780470673362	Required
712	W22	HA	206	301	BABCOCK	27	ROBINS	ART OF ANCIENT EGYPT	REV 08	TRILITERAL	9780674030657	Required
712	W22	HA	211	SK1	LEE	44		No Text Required				
712	W22	HA	212	PO1	DIGIUGNO	17		No Adoption Received				
712	W22	HA	214	301	MIMS	18		No Text Required				
712	W22	HA	214	302	WEINSTEIN	15	DUNCAN	EBK CIVILIZING RITUALS	1	VST	9781134913114	eBook
712	W22	HA	214	303	MONAHAN	16		No Text Required				
712	W22	HA	214	304	SKURVIDA	20		No Text Required				
712	W22	HA	214	305	EGGLER-GEROZISSIS	20		No Text Required				
712	W22	HA	214	306	DURANTAS	17		No Text Required				
712	W22	HA	214	307	MICHAELSEN	19		No Text Required				
712	W22	HA	215	301	PATTERSON	23		No Text Required				
712	W22	HA	216	301	BLUME	26	PENNEY	NORTH AMERICAN INDIAN ART	04	NORTON	9780500203774	Required
712	W22	HA	217	35A	WEINSTEIN	11	O'PRAY	EBK AVANT-GARDE FILM		VST	9780231850001	eBook
712	W22	HA	218	OL1	BERGOFFEN	17		No Text Required				
712	W22	HA	219	OL1	WERBEL	19		No Text Required				
712	W22	HA	219	OL2	WERBEL	17		No Text Required				
712	W22	HA	219	301	WERBEL	26		No Text Required				
712	W22	HA	221	OL1	EDER	19	STANLEY-BAKER	JAPANESE ART	3RD 14	NORTON	9780500204252	Required
712	W22	HA	221	OL1	EDER	19	CLUNAS	ART IN CHINA	2ND 09	OXF	9780199217342	Required

712	W22	HA	221	OL2	EDER	19	STANLEY-BAKER	JAPANESE ART	3RD 14	NORTON	9780500204252	Required
712	W22	HA	221	OL2	EDER	19	CLUNAS	ART IN CHINA	2ND 09	OXF	9780199217342	Required
712	W22	HA	221	OL3	PYUN	19	STANLEY-BAKER	JAPANESE ART	3RD 14	NORTON	9780500204252	Required
712	W22	HA	221	301	EDER	26	STANLEY-BAKER	JAPANESE ART	3RD 14	NORTON	9780500204252	Required
712	W22	HA	221	301	EDER	26	CLUNAS	ART IN CHINA	2ND 09	OXF	9780199217342	Required
712	W22	HA	221	35A	CHOI	27	CLUNAS	ART IN CHINA	2ND 09	OXF	9780199217342	Required
712	W22	HA	223	OL1	WALKER	19	VISONA	HISTORY OF ART IN AFRICA	2ND 08	PEARSON	9780136128724	Required
712	W22	HA	223	OL2	WALKER	19	VISONA	HISTORY OF ART IN AFRICA	2ND 08	PEARSON	9780136128724	Required
712	W22	HA	223	301	TBD	7		No Adoption Received				
712	W22	HA	224	301	BLUME	27	MILLER	EBK ART OF MESOAMERICA: FROM OLMEC TO A	6	VST	9780500775035	Required
712	W22	HA	224	301	BLUME	27	MILLER	ART OF MESOAMERICA:FROM OLMEC TO AZTEC	6TH 19	NORTON	9780500204504	Required
712	W22	HA	225	OL1	EDER	20	DEHEJIA	INDIAN ART	97	HACHETTE B	9780714834962	Required
712	W22	HA	225	301	BLUME	27	DEHEJIA	INDIAN ART	97	HACHETTE B	9780714834962	Required
712	W22	HA	226	ML1	MONDINI	6	BLOOM	ISLAMIC ARTS	97	HACHETTE B	9780714831763	Required
712	W22	HA	226	OL1	TURNBULL	19	BLOOM	ISLAMIC ARTS	97	HACHETTE B	9780714831763	Required
712	W22	HA	226	OL1	TURNBULL	19	HILLENBRAND	ISLAMIC ART+ARCHITECTURE	99	NORTON	9780500203057	Required
712	W22	HA	226	OL2	SHAFER	19	BLOOM	ISLAMIC ARTS	97	HACHETTE B	9780714831763	Required
712	W22	HA	226	OL3	TURNBULL	19	BLOOM	ISLAMIC ARTS	97	HACHETTE B	9780714831763	Required
712	W22	HA	226	OL3	TURNBULL	19	HILLENBRAND	ISLAMIC ART+ARCHITECTURE	99	NORTON	9780500203057	Required
712	W22	HA	226	OL4	SHAFER	18	BLOOM	ISLAMIC ARTS	97	HACHETTE B	9780714831763	Required
712	W22	HA	226	OL5	SHAFER	17		No Adoption Received				
712	W22	HA	231	OL1	ZUCKER	19	KLEINER	GARDNER'S ART THROUGH AGES,VOLUME II	16TH 20	CENGAGE L	9781337696609	Required
712	W22	HA	231	OL2	ZUCKER	18	KLEINER	GARDNER'S ART THROUGH AGES,VOLUME II	16TH 20	CENGAGE L	9781337696609	Required
712	W22	HA	231	OL3	GRACE	19		No Text Required				
712	W22	HA	231	OL4	HARRIS	19		No Text Required				
712	W22	HA	231	301	LINDSAY	26	ARNASON	HISTORY OF MODERN ART (PAPER)	7TH 13	PEARSON	9780205259472	Required
712	W22	HA	231	302	LAIRD	27	COTHREN	EBK ART HISTORY, VOLUME 2	6	VST	9780134485102	eBook
712	W22	HA	231	303	SMITH	25		No Text Required				
712	W22	HA	231	304	DEGEN	23		No Adoption Received				
712	W22	HA	231	306	BAUM	27		No Text Required				
712	W22	HA	231	307	MICHAELSEN	26	ARNASON	HISTORY OF MODERN ART (PAPER)	7TH 13	PEARSON	9780205259472	Required
712	W22	HA	231	35A	SKURVIDA	22		No Text Required				
712	W22	HA	232	301	WEINSTEIN	26	GALE	DADA+SURREALISM	97	HACHETTE B	9780714832616	Required
712	W22	HA	232	301	WEINSTEIN	26	BRETON	NADJA	60	INGRAM PUB	9780802150264	Required
712	W22	HA	233	301	NUDELL	27	RUSSELL	GLITCH FEMINISM:A MANIFESTO	20	PENG RAND	9781786632661	Required
712	W22	HA	236	301	BAUM	27		No Text Required				
712	W22	HA	243	OL1	LINDSAY	18	MULLIGAN	HISTORY OF PHOTOGRAPHY	16	INGRAM PUB	9783836540995	Required
712	W22	HA	243	301	LINDSAY	27	MULLIGAN	HISTORY OF PHOTOGRAPHY	16	INGRAM PUB	9783836540995	Required
712	W22	HA	243	35A	LINDSAY	27	MULLIGAN	HISTORY OF PHOTOGRAPHY	16	INGRAM PUB	9783836540995	Required
712	W22	HA	251	301	LAIRD	12	JANCOVICH	HORROR,THE FILM READER	02	TAYLOR	9780415235624	Required
712	W22	HA	252	301	TURNBULL	12	BEUMERS	HISTORY OF RUSSIAN CINEMA	09	MAC HIGHER	9781845202156	Required
712	W22	HA	252	301	TURNBULL	12	KHODARKOVSKY	RUSSIA'S 20TH CENTURY	19	MAC HIGHER	9781350091429	Required
712	W22	HA	271	301	EDER	27		No Adoption Received				
712	W22	HA	299	301	NAGEL	1		No Text Required				
712	W22	HA	299	302	NAGEL	1		No Text Required				
712	W22	HA	301	801	DE YOUNG	20		No Text Required				
712	W22	HA	305	85A	NUDELL	16		No Text Required				
712	W22	HA	306	85A	TURNBULL	20		No Text Required				
712	W22	HA	311	801	TURNBULL	25	STOKSTAD	MEDIEVAL ART	2ND 04	TAYLOR	9780813341149	Required
712	W22	HA	314	OL1	THOMPSON	18	CRAVEN	AMERICAN ART:HISTORY+CULTURE	REV 03	MCG	9780072823295	Required

712	W22	HA	316	801	MICHAELSEN	25	WHITFORD	BAUHAUS	REV 19	NORTON	9780500204436	Required
712	W22	HA	317	801	DROGIN	13	CAMPBELL	ITALIAN RENAISSANCE ART,VOLUME 1+2	2ND 17	NORTON	9780500293348	Required
712	W22	HA	331	OL1	WEINSTEIN	18	FINEBERG	ART SINCE 1940:STRATEGIES OF BEING	3RD 11	PEARSON	9780131934795	Required
712	W22	HA	331	OL2	WEINSTEIN	17	FINEBERG	ART SINCE 1940:STRATEGIES OF BEING	3RD 11	PEARSON	9780131934795	Required
712	W22	HA	331	801	WEINSTEIN	22	FINEBERG	ART SINCE 1940:STRATEGIES OF BEING	3RD 11	PEARSON	9780131934795	Required
712	W22	HA	344	OL1	FONT	19		No Adoption Received				
712	W22	HA	344	801	NUDELL	26	TORTORA	SURVEY OF HISTORIC COSTUME-TEXT	7TH 21	MAC HIGHER	9781501337338	Required
712	W22	HA	344	85A	NUDELL	25	TORTORA	SURVEY OF HISTORIC COSTUME-TEXT	7TH 21	MAC HIGHER	9781501337338	Required
712	W22	HA	345	801	TURNBULL	21	RAIZMAN	HISTORY OF MODERN DESIGN	2ND 11	PEARSON	9780205728503	Required
712	W22	HA	346	801	BRETANA	27	COLE	HISTORY OF MODERN FASHION:FROM 1850	15	HACHETTE B	9781780676036	Required
712	W22	HA	347	801	BRETANA	14		No Text Required				
712	W22	HA	347	85A	BRETANA	14		No Text Required				
712	W22	HA	385	801	WERBEL	20		No Text Required				
712	W22	HA	395	801	BLUME	14	PENNEY	NORTH AMERICAN INDIAN ART	04	NORTON	9780500203774	Required
712	W22	HA	411	801	TYSON	26		No Text Required				
712	W22	HA	411	802	TYSON	10		No Text Required				
712	W22	HA	461	801	NAGEL	15		No Text Required				
712	W22	HA	462	801	MELTON	14		No Text Required				
712	W22	HA	499	801	WEINSTEIN	1		No Adoption Received				
712	W22	HD	111	BL1	BERGER	20	ROADTRIP NAT.	ROADMAP:GET-IT-TOGETHER GUIDE FOR...	15	HACHETTE B	9781452128450	Recommended
712	W22	HD	111	BL1	BERGER	20	MARRINER	ROADTRIP NATION	06	PENG RAND	9780345496386	Required
712	W22	HD	111	BL1	BERGER	20	TIEGER	EBK DO WHAT YOU ARE	5	VST	9780316236751	Required
712	W22	HD	111	BL1	BERGER	20	TIEGER	DO WHAT YOU ARE	5TH 14	HACHETTE B	9780316236737	Required
712	W22	HE	102	OL1	MARTINEZ	14		No Adoption Received				
712	W22	HE	102	OL2	MARTINEZ	17		No Adoption Received				
712	W22	HE	102	OL3	MARTINEZ	20		No Adoption Received				
712	W22	HE	102	302	NUDELL	11		No Adoption Received				
712	W22	HE	301	801	EISENSTEIN	10		No Adoption Received				
712	W22	HI	201	301	LEVINSON WILK	17		No Text Required				
712	W22	HI	202	OL1	MENNA	18	FONER	EBK GIVE ME LIBERTY! AN AMERICAN HISTO	6	VST	8220115791385	eBook
712	W22	HI	202	OL1	MENNA	18	FONER	GIVE ME LIBERTY!,BRIEF-VOL.2-W/ACCESS	6TH 20	NORTON	9780393418200	Required
712	W22	HI	202	SK1	BELLOMY	7		No Text Required				
712	W22	HI	202	301	BAER	26	BRINKLEY	UNFINISHED NATION,CONCISE,V.2:FROM 1865	9TH 19	RENT MCG	9781260164855	Required
712	W22	HI	203	301	BAER	27		No Adoption Received				
712	W22	HI	207	301	LEVINSON WILK	21		No Text Required				
712	W22	HI	208	BL1	RUTBERG	25		No Adoption Received				
712	W22	HI	208	BL3	RUTBERG	25		No Adoption Received				
712	W22	HI	208	OL1	MENNA	19	FARREL-BECK	20TH CENTURY DRESS IN UNITED STATES	07	MAC HIGHER	9781563674150	Required
712	W22	HI	208	OL2	RUTBERG	19		No Adoption Received				
712	W22	HI	208	OL3	RUTBERG	19		No Adoption Received				
712	W22	HI	209	301	KAWAMURA	26		No Text Required				
712	W22	HI	210	301	LEVINSON WILK	25	BENSON	COUNTER CULTURES	86	UCP	9780252060137	Required
712	W22	HI	210	301	LEVINSON WILK	25	MILLS	CUTTING ALONG THE COLOR LINE	13	INGRAM PUB	9780812223798	Required
712	W22	HI	210	301	LEVINSON WILK	25	HAELY	TURNING THE TABLES	11	LONGLEAF	9781469609805	Required
712	W22	HI	210	301	LEVINSON WILK	25	SHERMAN	CLASS ACTS	07	INGRAM PUB	9780520247826	Required
712	W22	HI	210	301	LEVINSON WILK	25	HANSER	SERVICE ENCOUNTERS	08	INGRAM PUB	9780804758376	Required
712	W22	HI	211	301	MENNA	17		No Text Required				
712	W22	HI	394	801	MENNA	17	BELEW	BRING THE WAR HOME	19	TRILITERAL	9780674237698	Required
712	W22	HI	394	801	MENNA	17	DUBOIS	SUFFRAGE	20	S+S	9781501165160	Required
712	W22	HI	394	801	MENNA	17	ESTES	OUR HISTORY IS THE FUTURE	19	PENG RAND	9781786636720	Required

712	W22	HI	394	801	MENNA	17	GOULD-WARTOFSK	OCCUPIERS:MAKING OF THE 99 PERCENT...	15	OXF	9780199313914	Required
712	W22	HI	394	801	MENNA	17	TAYLOR	FROM #BLACKLIVESMATTER TO BLACK...	16	INGRAM PUB	9781608465620	Required
712	W22	HP	201	BL1	GREEN	24		No Text Required				
712	W22	HP	201	201	CORA	24		No Text Required				
712	W22	HP	231	BL1	ROTHENBERG	3		No Adoption Received				
712	W22	HP	231	201	ROTHENBERG	16		No Adoption Received				
712	W22	HP	314	701	CARDIMONA	9		No Adoption Received				
712	W22	HP	315	701	CORA	17		No Adoption Received				
712	W22	HP	322	701	D'ANGELO	9		No Adoption Received				
712	W22	HP	432	701	GREEN	8		No Adoption Received				
712	W22	HP	492	701	SMITH	8		No Adoption Received				
712	W22	IC	297	SK1	LEE	6		No Text Required				
712	W22	IC	297	201	HUBBELL	18		No Text Required				
712	W22	IC	297	202	BERGER	25		No Text Required				
712	W22	IC	297	25A	GANG	25		No Text Required				
712	W22	IC	297	25B	SUSSMAN-SILVERMAN	22		No Text Required				
712	W22	IC	297	25C	SUSSMAN-SILVERMAN	25		No Text Required				
712	W22	IC	497	BL1	BEN-GURION	26		No Text Required				
712	W22	IC	497	BL2	BEN-GURION	25		No Text Required				
712	W22	IC	497	BL3	BEN-GURION	25		No Text Required				
712	W22	IC	497	BL4	BERGER	24		No Text Required				
712	W22	IC	497	701	SILVERMAN	21		No Text Required				
712	W22	IC	497	702	GANG	25		No Text Required				
712	W22	IC	497	703	SUSSMAN-SILVERMAN	24		No Text Required				
712	W22	IC	497	704	BERGER	25		No Text Required				
712	W22	IC	497	705	GANG	24		No Text Required				
712	W22	IC	497	706	ROMANO	25		No Text Required				
712	W22	IC	497	707	ROMANO	23		No Adoption Received				
712	W22	IC	497	708	ROMANO	16		No Adoption Received				
712	W22	IC	497	75A	ROMANO	25		No Text Required				
712	W22	IC	497	75B	SILVERMAN	26		No Text Required				
712	W22	ID	103	101	CRILLY	20	PIOTROWSKI	PROFESSIONAL PRAC.F/INTERIOR DESIGNERS	6TH 20	WILEY	9781119554516	Required
712	W22	ID	117	101	REVITTE	20	CLEMONS	INTERIOR DESIGN	17	G/W	9781619602427	Required
712	W22	ID	117	101	REVITTE	20	RENGEL	INTERIOR PLAN:CONCEPTS+EXERCISES	2ND 16	MAC HIGHER	9781501310478	Required
712	W22	ID	118	101	LEDDY	19	RENGEL	INTERIOR PLAN:CONCEPTS+EXERCISES	2ND 16	MAC HIGHER	9781501310478	Required
712	W22	ID	118	102	HARBINGER	10	RENGEL	INTERIOR PLAN:CONCEPTS+EXERCISES	2ND 16	MAC HIGHER	9781501310478	Required
712	W22	ID	118	103	O'BRIEN	20	RENGEL	INTERIOR PLAN:CONCEPTS+EXERCISES	2ND 16	MAC HIGHER	9781501310478	Required
712	W22	ID	118	104	HARBINGER	17	RENGEL	INTERIOR PLAN:CONCEPTS+EXERCISES	2ND 16	MAC HIGHER	9781501310478	Required
712	W22	ID	122	101	PARK	23		No Text Required				
712	W22	ID	122	102	PARK	8		No Text Required				
712	W22	ID	122	103	PARK	17		No Text Required				
712	W22	ID	122	104	PARK	17		No Text Required				
712	W22	ID	173	101	LEDDY	22	SEIDLER	HAND DRAWING FOR DESIGNERS	10	MAC HIGHER	9781563677809	Required
712	W22	ID	174	101	SPOKOWSKI	20		No Text Required				
712	W22	ID	174	102	DE LEON	9		No Text Required				
712	W22	ID	174	103	JOHNSON	20		No Text Required				
712	W22	ID	174	104	BARRENECHEA	16		No Text Required				
712	W22	ID	219	101	FOX	19		No Text Required				
712	W22	ID	227	101	CRILLY	15		No Text Required				
712	W22	ID	241	101	DOLATOWSKI	25		No Text Required				

712	W22	ID	241	102	TANAKA	9		No Text Required				
712	W22	ID	262	101	HODGETTS	13	PIOTROWSKI	PROFESSIONAL PRAC.F/INTERIOR DESIGNERS	6TH 20	WILEY	9781119554516	Required
712	W22	ID	262	102	LAGOUDAKIS	19	PIOTROWSKI	PROFESSIONAL PRAC.F/INTERIOR DESIGNERS	6TH 20	WILEY	9781119554516	Required
712	W22	ID	262	103	LAGOUDAKIS	12	PIOTROWSKI	PROFESSIONAL PRAC.F/INTERIOR DESIGNERS	6TH 20	WILEY	9781119554516	Required
712	W22	ID	281	101	TAO	12		No Text Required				
712	W22	ID	281	102	WANG	19		No Text Required				
712	W22	ID	281	103	KAMIYA	14		No Text Required				
712	W22	ID	282	101	SANCHEZ-FONG	20	CHING	BUILDING CONSTRUCTION ILLUSTRATED	6TH 19	WILEY	9781119583080	Required
712	W22	ID	283	BL1	BOGOMOLOV	13		No Text Required				
712	W22	ID	283	BL2	BOGOMOLOV	20		No Text Required				
712	W22	ID	283	101	ANDONAEGUI LOPEZ	11		No Text Required				
712	W22	ID	315	601	AGELOFF	9		No Text Required				
712	W22	ID	316	601	GOLDSTEIN	20		No Text Required				
712	W22	ID	316	602	DANIELS	21		No Text Required				
712	W22	ID	324	601	KNOOPS	19		No Text Required				
712	W22	ID	324	602	PARK	13		No Text Required				
712	W22	ID	347	601	DOLATOWSKI	16		No Text Required				
712	W22	ID	381	601	LU	9		No Text Required				
712	W22	ID	382	601	AHMED	20		No Text Required				
712	W22	ID	382	602	BETZ	21		No Text Required				
712	W22	ID	413	601	BRADIN	16		No Text Required				
712	W22	ID	431	65A	LEE	13		No Text Required				
712	W22	ID	462	601	GALUTERA	18		No Text Required				
712	W22	ID	462	602	GALUTERA	27		No Text Required				
712	W22	ID	462	603	TBD	0		No Text Required				
712	W22	ID	496	601	NEMERSON	17		No Text Required				
712	W22	ID	498	601	KNOOPS	17		No Text Required				
712	W22	ID	498	602	TRAVIS	15		No Text Required				
712	W22	ID	498	603	JOHNSTON	5		No Text Required				
712	W22	ID	498	604	JOHNSTON	13		No Adoption Received				
712	W22	IL	102	15A	HART	24		No Adoption Received				
712	W22	IL	103	15A	SIM	14		No Adoption Received				
712	W22	IL	105	101	GRIESBACH	25		No Adoption Received				
712	W22	IL	105	102	SMITH	24		No Adoption Received				
712	W22	IL	105	103	LAGO	20		No Adoption Received				
712	W22	IL	105	104	LOW	25		No Adoption Received				
712	W22	IL	105	105	NICKLE	24		No Adoption Received				
712	W22	IL	105	15A	CAPPARELLI	17		No Adoption Received				
712	W22	IL	125	OL1	LOW	18		No Adoption Received				
712	W22	IL	125	101	WALLACE	24		No Adoption Received				
712	W22	IL	125	102	WANG	24		No Adoption Received				
712	W22	IL	125	103	WALLACE	24		No Adoption Received				
712	W22	IL	125	104	WON	20		No Adoption Received				
712	W22	IL	125	105	WALLACE	13		No Adoption Received				
712	W22	IL	125	15A	LOW	20		No Adoption Received				
712	W22	IL	126	15A	CESPON	12		No Adoption Received				
712	W22	IL	133	15A	CABUAY	10		No Adoption Received				
712	W22	IL	154	101	CHIPANA	25		No Adoption Received				
712	W22	IL	154	102	CAPPARELLI	25		No Adoption Received				
712	W22	IL	154	103	SIM	25		No Adoption Received				

712	W22	IL	154	104	DONOVAN	25		No Adoption Received				
712	W22	IL	154	105	CHIPANA	21		No Adoption Received				
712	W22	IL	154	15A	DENARO	17		No Adoption Received				
712	W22	IL	162	101	MURR	25		No Adoption Received				
712	W22	IL	162	102	XIAO	25		No Adoption Received				
712	W22	IL	162	103	BORDA	25		No Adoption Received				
712	W22	IL	162	104	QIAN	25		No Adoption Received				
712	W22	IL	162	105	QIAN	21		No Adoption Received				
712	W22	IL	162	15A	COBER-GENTRY	16		No Adoption Received				
712	W22	IL	183	15A	MURR	15		No Adoption Received				
712	W22	IL	201	101	MAK	25		No Adoption Received				
712	W22	IL	201	102	DEBRAH	25		No Adoption Received				
712	W22	IL	201	103	HOSTON	11		No Adoption Received				
712	W22	IL	201	104	MARRIAGE-SONG	25		No Adoption Received				
712	W22	IL	201	105	SALEK	26		No Adoption Received				
712	W22	IL	201	15A	HOSTON	20		No Adoption Received				
712	W22	IL	263	101	RAISH	25		No Adoption Received				
712	W22	IL	263	102	COBER-GENTRY	26		No Adoption Received				
712	W22	IL	263	103	FREDA	26		No Adoption Received				
712	W22	IL	263	15A	ELMER	25		No Adoption Received				
712	W22	IL	265	101	RUNDLES	26		No Adoption Received				
712	W22	IL	265	15A	SALEK	9		No Adoption Received				
712	W22	IL	303	601	CAPPARELLI	22		No Adoption Received				
712	W22	IL	306	601	SCHOENBRUN	20		No Adoption Received				
712	W22	IL	306	602	GRESHAM	20		No Adoption Received				
712	W22	IL	306	603	LEE	21		No Adoption Received				
712	W22	IL	306	604	FEINBERG	20		No Adoption Received				
712	W22	IL	306	65A	DEVRIES	11		No Adoption Received				
712	W22	IL	364	601	DIFATE	22		No Adoption Received				
712	W22	IL	364	602	DIFATE	22		No Adoption Received				
712	W22	IL	364	65A	MURR	7		No Adoption Received				
712	W22	IL	364	65B	GOLD	20		No Adoption Received				
712	W22	IL	364	65C	GOLD	20		No Adoption Received				
712	W22	IL	376	65A	LAGO	11		No Adoption Received				
712	W22	IL	378	601	DENARO	22		No Adoption Received				
712	W22	IL	378	65A	DONOVAN	22		No Adoption Received				
712	W22	IL	379	601	ELMER	16		No Adoption Received				
712	W22	IL	379	602	WON	21		No Adoption Received				
712	W22	IL	379	65A	GUSTAVSON	13		No Adoption Received				
712	W22	IL	473	601	NEWGARDEN	21		No Adoption Received				
712	W22	IL	473	602	JOVELLANOS	22		No Adoption Received				
712	W22	IL	485	601	MAK	23		No Adoption Received				
712	W22	IL	485	65A	MAK	18		No Adoption Received				
712	W22	IL	493	601	LOW	22		No Adoption Received				
712	W22	IL	493	602	NICKLE	21		No Adoption Received				
712	W22	IL	493	603	TABBUTT	22		No Adoption Received				
712	W22	IL	493	65A	ALKO	16		No Adoption Received				
712	W22	IL	499	601	SHEFELMAN	2		No Adoption Received				
712	W22	IL	499	602	SHEFELMAN	1		No Adoption Received				
712	W22	IL	499	603	SHEFELMAN	1		No Adoption Received				

712	W22	IN	312	OL1	YANEZ	18	KARPOVA	GOING GLOBAL-W/STUDIO ACCESS	4TH 21	MAC HIGHER	9781501339042	Required
712	W22	IN	312	OL1	YANEZ	18	RIVOLI	TRAVELS OF A T-SHIRT IN GLOBAL...-REV.	2ND 15	WILEY	9781118950142	Required
712	W22	IN	312	701	YANEZ	8	KARPOVA	GOING GLOBAL-W/STUDIO ACCESS	4TH 21	MAC HIGHER	9781501339042	Required
712	W22	IN	312	701	YANEZ	8	RIVOLI	TRAVELS OF A T-SHIRT IN GLOBAL...-REV.	2ND 15	WILEY	9781118950142	Required
712	W22	IN	312	702	YANEZ	12	KARPOVA	GOING GLOBAL-W/STUDIO ACCESS	4TH 21	MAC HIGHER	9781501339042	Required
712	W22	IN	312	702	YANEZ	12	RIVOLI	TRAVELS OF A T-SHIRT IN GLOBAL...-REV.	2ND 15	WILEY	9781118950142	Required
712	W22	IN	312	703	YANEZ	21	KARPOVA	GOING GLOBAL-W/STUDIO ACCESS	4TH 21	MAC HIGHER	9781501339042	Required
712	W22	IN	312	703	YANEZ	21	RIVOLI	TRAVELS OF A T-SHIRT IN GLOBAL...-REV.	2ND 15	WILEY	9781118950142	Required
712	W22	IN	313	OL1	DELSON	19	JIMENEZ	ICC GUIDE TO EXPORT/IMPORT	5TH 18	ICC PUB	9789284204236	Required
712	W22	IN	313	701	DELSON	23	JIMENEZ	ICC GUIDE TO EXPORT/IMPORT	5TH 18	ICC PUB	9789284204236	Required
712	W22	IN	313	702	SERWETZ	2	JIMENEZ	ICC GUIDE TO EXPORT/IMPORT	5TH 18	ICC PUB	9789284204236	Required
712	W22	IN	320	701	CHAPMAN	20	CLARK-ESPOSITO	PRACTICAL GDE.TO FASHION LAW+COMPLIANCE	18	MAC HIGHER	9781501322891	Required
712	W22	IN	322	OL1	YANEZ	17	PHILIP	EBK INTERNATIONAL MARKETING	18	VST	9781260665574	eBook
712	W22	IN	322	OL1	YANEZ	17	CATEORA	INTERNATIONAL MARKETING	18TH 20	RENT MCG	9781259712357	Required
712	W22	IN	322	OL2	YANEZ	19	CATEORA	INTERNATIONAL MARKETING	18TH 20	RENT MCG	9781259712357	Required
712	W22	IN	322	OL3	JIMENEZ	19	PHILIP	EBK INTERNATIONAL MARKETING	18	VST	9781260665574	eBook
712	W22	IN	322	701	GREIZ	22	PHILIP	EBK INTERNATIONAL MARKETING	18	VST	9781260665574	eBook
712	W22	IN	322	702	GREIZ	1	PHILIP	EBK INTERNATIONAL MARKETING	18	VST	9781260665574	eBook
712	W22	IN	322	75A	YANEZ	23	PHILIP	EBK INTERNATIONAL MARKETING	18	VST	9781260665574	eBook
712	W22	IN	323	OL1	MUSA	19	BADE	EBK EXPORT/IMPORT PROCEDURES AND DOCUME	5	VST	8220100855139	eBook
712	W22	IN	323	OL1	MUSA	19	BADE	EXPORT/IMPORT PROCEDURES+DOCUMENTATION	5TH 15	HARP PUB	9780814434758	Required
712	W22	IN	323	OL2	MUSA	18	BADE	EBK EXPORT/IMPORT PROCEDURES AND DOCUME	5	VST	8220100855139	eBook
712	W22	IN	323	OL2	MUSA	18	BADE	EXPORT/IMPORT PROCEDURES+DOCUMENTATION	5TH 15	HARP PUB	9780814434758	Required
712	W22	IN	323	701	MUSA	24	BADE	EBK EXPORT/IMPORT PROCEDURES AND DOCUME	5	VST	8220100855139	eBook
712	W22	IN	323	701	MUSA	24	BADE	EXPORT/IMPORT PROCEDURES+DOCUMENTATION	5TH 15	HARP PUB	9780814434758	Required
712	W22	IN	323	75A	DELSON	9	BADE	EBK EXPORT/IMPORT PROCEDURES AND DOCUME	5	VST	8220100855139	eBook
712	W22	IN	323	75A	DELSON	9	BADE	EXPORT/IMPORT PROCEDURES+DOCUMENTATION	5TH 15	HARP PUB	9780814434758	Required
712	W22	IN	324	75A	PARODI	16	MCDANIEL	MARKETING RESEARCH	11TH 18	WILEY	9781119392019	Required
712	W22	IN	341	OL1	CHAPMAN	19	KNEMEYER	EBK CONTEMPORARY LOGISTICS	12	VST	9780134520322	eBook
712	W22	IN	341	701	CHAPMAN	18	KNEMEYER	EBK CONTEMPORARY LOGISTICS	12	VST	9780134520322	eBook
712	W22	IN	342	75A	JIMENEZ	23		No Text Required				
712	W22	IN	400	701	GREIZ	19		No Text Required				
712	W22	IN	423	BL1	WELT	19	GODIN	THIS IS MARKETING	18	PENG RAND	9780525540830	Required
712	W22	IN	423	BL1	WELT	19	THOMAS	DELUXE:HOW LUXURY LOST ITS LUSTER	08	PENG RAND	9780143113706	Required
712	W22	IN	423	OL1	WELT	18	GODIN	THIS IS MARKETING	18	PENG RAND	9780525540830	Required
712	W22	IN	423	OL1	WELT	18	THOMAS	DELUXE:HOW LUXURY LOST ITS LUSTER	08	PENG RAND	9780143113706	Required
712	W22	IN	423	701	WELT	20	GODIN	THIS IS MARKETING	18	PENG RAND	9780525540830	Required
712	W22	IN	423	701	WELT	20	THOMAS	DELUXE:HOW LUXURY LOST ITS LUSTER	08	PENG RAND	9780143113706	Required
712	W22	IN	424	OL1	GREIZ	18	BARRY	BASIC GUIDE TO EXPORTING	11TH 15	USGPO	9780160920950	Required
712	W22	IN	433	OL1	MUSA	19	HA-BROOKSHIRE	GLOBAL SOURCING IN TEXTILE+APPAREL...	2ND 17	MAC HIGHER	9781501328367	Recommended
712	W22	IN	433	OL2	MOGELEFSKY	12	BIRNBAUM	BIRNBAUM'S GLOBAL GUIDE TO WINNING...	05	FASHIONDEX	9780974101101	Required
712	W22	IN	433	OL2	MOGELEFSKY	12	UNKNOWN	EBK GLOBAL SOURCING IN THE TEXTILE AND	2	VST	9781501328374	eBook
712	W22	IN	433	75A	HODUR	11	HA-BROOKSHIRE	GLOBAL SOURCING IN TEXTILE+APPAREL...	2ND 17	MAC HIGHER	9781501328367	Recommended
712	W22	IN	433	75B	MOGELEFSKY	20	HA-BROOKSHIRE	GLOBAL SOURCING IN TEXTILE+APPAREL...	2ND 17	MAC HIGHER	9781501328367	Recommended
712	W22	IN	434	OL1	POMERANZ	19	PUSTAY	EBK INTERNATIONAL BUSINESS: A MANAGERIA	9	VST	9780134898919	eBook
712	W22	IN	434	OL1	POMERANZ	19	GRIFFIN	INTERNATIONAL BUSINESS	9TH 20	RENT PEARS	9780134898773	Recommended
712	W22	IN	434	701	MUSA	16	PUSTAY	EBK INTERNATIONAL BUSINESS: A MANAGERIA	9	VST	9780134898919	eBook
712	W22	IN	434	701	MUSA	16	GRIFFIN	INTERNATIONAL BUSINESS	9TH 20	RENT PEARS	9780134898773	Recommended
712	W22	IN	441	OL1	JIMENEZ	19	SCHAFFER	INTERNATIONAL BUS.LAW+ITS ENVIRONMENT	10TH 18	CENGAGE L	9781305972599	Required
712	W22	IN	441	701	JIMENEZ	17	SCHAFFER	INTERNATIONAL BUS.LAW+ITS ENVIRONMENT	10TH 18	CENGAGE L	9781305972599	Required

712	W22	IN	442	OL1	POMERANZ	17	MADURA	INTERNATIONAL FINANCIAL MGMT.	14TH 21	CENGAGE L	9780357130544	Required
712	W22	IN	442	701	POMERANZ	9	MADURA	INTERNATIONAL FINANCIAL MGMT.	14TH 21	CENGAGE L	9780357130544	Required
712	W22	IN	443	OL1	JIMENEZ	19	JIMENEZ	FASHION LAW	2ND 14	MAC HIGHER	9781609018955	Required
712	W22	IT	111	ALL	BKSTORE RECOMMENDED	0	ASKI	AVANTI!BEGINNING ITALIAN (LL)-W/ACCESS	5TH 22	MCG	9781266383007	Required
712	W22	IT	111	OL1	BAUMAN	16	ASKI	AVANTI!BEGINNING ITALIAN	5TH 22	RENT MCG	9781260015898	Required
712	W22	IT	111	OL1	BAUMAN	16	ASKI	AVANTI!BEGINNING ITALIAN-CONNECT	5TH 22	MCG	9781264073221	Required
712	W22	IT	111	OL1	BAUMAN	16	ASKI	AVANTI!BEGINNING ITALIAN (LL)-W/ACCESS	5TH 22	MCG	9781266383007	Required
712	W22	IT	111	OL2	CASSON	19	ASKI	AVANTI!BEGINNING ITALIAN	5TH 22	RENT MCG	9781260015898	Required
712	W22	IT	111	OL2	CASSON	19	ASKI	AVANTI!BEGINNING ITALIAN-CONNECT	5TH 22	MCG	9781264073221	Required
712	W22	IT	111	OL4	BAUMAN	18	ASKI	AVANTI!BEGINNING ITALIAN (LL)-W/ACCESS	5TH 22	MCG	9781266383007	Required
712	W22	IT	111	OL4	BAUMAN	18	ASKI	AVANTI!BEGINNING ITALIAN-CONNECT	5TH 22	MCG	9781264073221	Required
712	W22	IT	111	OL4	BAUMAN	18	ASKI	AVANTI!BEGINNING ITALIAN	5TH 22	RENT MCG	9781260015898	Required
712	W22	IT	111	SK1	VIDOTTO	12	ASKI	AVANTI!BEGINNING ITALIAN (LL)-W/ACCESS	5TH 22	MCG	9781266383007	Required
712	W22	IT	111	301	SILVERMAN	26	ASKI	AVANTI!BEGINNING ITALIAN	5TH 22	RENT MCG	9781260015898	Required
712	W22	IT	111	301	SILVERMAN	26	ASKI	AVANTI!BEGINNING ITALIAN-CONNECT	5TH 22	MCG	9781264073221	Required
712	W22	IT	111	302	FRUNER	22	ASKI	AVANTI!BEGINNING ITALIAN	5TH 22	RENT MCG	9781260015898	Required
712	W22	IT	111	302	FRUNER	22	ASKI	AVANTI!BEGINNING ITALIAN-CONNECT	5TH 22	MCG	9781264073221	Required
712	W22	IT	111	303	FRUNER	20	ASKI	AVANTI!BEGINNING ITALIAN	5TH 22	RENT MCG	9781260015898	Required
712	W22	IT	111	303	FRUNER	20	ASKI	AVANTI!BEGINNING ITALIAN-CONNECT	5TH 22	MCG	9781264073221	Required
712	W22	IT	111	304	BOVI	22	ASKI	AVANTI!BEGINNING ITALIAN	5TH 22	RENT MCG	9781260015898	Required
712	W22	IT	111	304	BOVI	22	ASKI	AVANTI!BEGINNING ITALIAN-CONNECT	5TH 22	MCG	9781264073221	Required
712	W22	IT	111	35A	SILVERMAN	25	ASKI	AVANTI!BEGINNING ITALIAN	5TH 22	RENT MCG	9781260015898	Required
712	W22	IT	111	35A	SILVERMAN	25	ASKI	AVANTI!BEGINNING ITALIAN-CONNECT	5TH 22	MCG	9781264073221	Required
712	W22	IT	111	35B	FRUNER	22	ASKI	AVANTI!BEGINNING ITALIAN	5TH 22	RENT MCG	9781260015898	Required
712	W22	IT	111	35B	FRUNER	22	ASKI	AVANTI!BEGINNING ITALIAN-CONNECT	5TH 22	MCG	9781264073221	Required
712	W22	IT	112	ML1	BROGGINI	5		No Adoption Received				
712	W22	IT	112	OL1	MORETTI	19		No Adoption Received				
712	W22	IT	112	OL2	BERTOLETTI	19		No Adoption Received				
712	W22	IT	112	PO1	SAMMICHELI	11		No Adoption Received				
712	W22	IT	112	301	SILVERMAN	24		No Adoption Received				
712	W22	IT	112	302	PARONZINI	24		No Adoption Received				
712	W22	IT	112	35A	ZAMPARINI	20		No Adoption Received				
712	W22	IT	122	PO1	SAMMICHELI	8		No Adoption Received				
712	W22	IT	122	301	SAMMICHELI	0		No Adoption Received				
712	W22	IT	122	302	TAMIS-NASELLO	15		No Adoption Received				
712	W22	IT	122	35A	MARCUCCI	11		No Adoption Received				
712	W22	IT	223	301	MORETTI	8		No Adoption Received				
712	W22	IT	312	801	BAUMAN	6		No Adoption Received				
712	W22	IT	499	801	BERTOLETTI	1		No Adoption Received				
712	W22	JA	111	OL1	KODAMA	18	BANNO	GENKI I:INTEG.CRSE.ELEM.JAPANESE	3RD 20	CHENG+TSUI	9784789017305	Required
712	W22	JA	111	OL1	KODAMA	18	BARCHARTS	JAPANESE CONVERSATION	20	BARCHARTS	9781423246213	Recommended
712	W22	JA	111	301	NARASAKI	20	BANNO	GENKI I:INTEG.CRSE.ELEM.JAPANESE	3RD 20	CHENG+TSUI	9784789017305	Required
712	W22	JA	111	301	NARASAKI	20	DIKENGIL	EBK JAPANESE CONVERSATION	1	VST	9781423246367	eBook
712	W22	JA	111	302	NARASAKI	21	BANNO	GENKI I:INTEG.CRSE.ELEM.JAPANESE	3RD 20	CHENG+TSUI	9784789017305	Required
712	W22	JA	111	302	NARASAKI	21	DIKENGIL	EBK JAPANESE CONVERSATION	1	VST	9781423246367	eBook
712	W22	JA	111	35A	OMORI	22	BANNO	GENKI I:INTEG.CRSE.ELEM.JAPANESE	3RD 20	CHENG+TSUI	9784789017305	Required
712	W22	JA	112	301	KODAMA	19	BANNO	GENKI I:INTEG.CRSE.ELEM.JAPANESE	3RD 20	CHENG+TSUI	9784789017305	Required
712	W22	JA	112	301	KODAMA	19	DIKENGIL	EBK JAPANESE CONVERSATION	1	VST	9781423246367	eBook
712	W22	JA	112	35A	NARASAKI	25	BANNO	GENKI I:INTEG.CRSE.ELEM.JAPANESE	3RD 20	CHENG+TSUI	9784789017305	Required
712	W22	JA	112	35A	NARASAKI	25	DIKENGIL	EBK JAPANESE CONVERSATION	1	VST	9781423246367	eBook

712	W22	JA	122	301	KODAMA	21	BANNO	GENKI I:INTEG.CRSE.ELEM.JAPANESE	3RD 20	CHENG+TSUI	9784789017305	Required
712	W22	JA	122	301	KODAMA	21	DIKENGIL	EBK JAPANESE CONVERSATION	1	VST	9781423246367	eBook
712	W22	JA	213	301	KODAMA	8		No Text Required				
712	W22	JA	214	301	CASSON	0		No Adoption Received				
712	W22	JD	101	101	YOTHERS	15		No Adoption Received				
712	W22	JD	101	102	YOTHERS	23		No Adoption Received				
712	W22	JD	101	103	YOTHERS	18		No Adoption Received				
712	W22	JD	101	15A	TERATANI	24		No Adoption Received				
712	W22	JD	103	15A	FRALEY	13		No Adoption Received				
712	W22	JD	117	15A	LASKIN	15		No Adoption Received				
712	W22	JD	123	101	BACHMANN	10		No Adoption Received				
712	W22	JD	138	15A	PARKER	11		No Adoption Received				
712	W22	JD	161	101	COAN	20		No Adoption Received				
712	W22	JD	237	101	MATSUOKA	10		No Adoption Received				
712	W22	JD	238	101	NELSON	23		No Adoption Received				
712	W22	JD	239	101	NELSON	8	BUSCAGLIA	RHINO 6.0 FOR JEWELRY	19	BUSCAGLIA	9780578534251	Required
712	W22	JD	241	15A	COAN	7		No Adoption Received				
712	W22	JD	244	15A	COAN	9		No Adoption Received				
712	W22	JD	267	101	COAN	8		No Adoption Received				
712	W22	JD	272	101	YOTHERS	21		No Adoption Received				
712	W22	JD	274	101	TERATANI	9		No Adoption Received				
712	W22	JD	281	15A	WEISBROAT	5		No Adoption Received				
712	W22	JD	299	101	TERATANI	1		No Adoption Received				
712	W22	JD	299	102	PARKER	1		No Adoption Received				
712	W22	LD	101	101	VAN HORN	24		No Adoption Received				
712	W22	LD	103	15A	PARKER	10		No Adoption Received				
712	W22	LD	112	15A	WALCOTT	22		No Adoption Received				
712	W22	LD	134	101	ULAN	25		No Adoption Received				
712	W22	LD	134	102	CHWATUK	12		No Adoption Received				
712	W22	LD	134	15A	CHWATUK	7		No Adoption Received				
712	W22	LD	143	15A	DANER	21		No Adoption Received				
712	W22	LD	144	101	DANER	14		No Adoption Received				
712	W22	LD	144	102	DANER	25		No Adoption Received				
712	W22	LD	182	15B	RIVERA	13		No Adoption Received				
712	W22	LD	185	15A	WOODCOCK	16		No Adoption Received				
712	W22	LD	227	101	WALCOTT	18		No Adoption Received				
712	W22	LD	228	OL1	MOLE	17		No Adoption Received				
712	W22	LD	242	101	PARKER	15		No Adoption Received				
712	W22	LD	243	101	WALCOTT	17		No Adoption Received				
712	W22	LD	262	101	CHRISTOFILAKOS	18		No Adoption Received				
712	W22	LD	263	101	CHRISTOFILAKOS	14		No Adoption Received				
712	W22	LD	293	101	CHRISTOFILAKOS	18		No Adoption Received				
712	W22	LD	331	601	LYNCH	8		No Adoption Received				
712	W22	LD	451	601	PARKER	9		No Adoption Received				
712	W22	LD	491	601	VAN HORN	17		No Adoption Received				
712	W22	MA	080	301	NASAR	18	WRIGHT	DEVELOPMENTAL MATHEMATICS-EBOOK ACCESS	2ND 20	HAWKES LRN	9781642770018	Required
712	W22	MA	080	302	LA	16	WRIGHT	DEVELOPMENTAL MATHEMATICS-EBOOK ACCESS	2ND 20	HAWKES LRN	9781642770018	Required
712	W22	MA	080	303	GENTILE II	17	WRIGHT	DEVELOPMENTAL MATHEMATICS-EBOOK ACCESS	2ND 20	HAWKES LRN	9781642770018	Required
712	W22	MA	080	304	NASAR	16	WRIGHT	DEVELOPMENTAL MATHEMATICS-EBOOK ACCESS	2ND 20	HAWKES LRN	9781642770018	Required
712	W22	MA	080	305	URBAN	18	WRIGHT	DEVELOPMENTAL MATHEMATICS-EBOOK ACCESS	2ND 20	HAWKES LRN	9781642770018	Required

712	W22	MA	080	306	STRASSBERG	16	WRIGHT	DEVELOPMENTAL MATHEMATICS-EBOOK ACCESS	2ND 20	HAWKES LRN	9781642770018	Required
712	W22	MA	080	35A	GENTILE II	18	WRIGHT	DEVELOPMENTAL MATHEMATICS-EBOOK ACCESS	2ND 20	HAWKES LRN	9781642770018	Required
712	W22	MA	080	35B	WONG	18	WRIGHT	DEVELOPMENTAL MATHEMATICS-EBOOK ACCESS	2ND 20	HAWKES LRN	9781642770018	Required
712	W22	MA	081	301	RIFKIN	17	CARNEGIE	QUANTWAY CORE V2.8-W/ACCESS	21	XANEDU	9781711447131	Required
712	W22	MA	081	302	ARONOFF	19	CARNEGIE	QUANTWAY CORE V2.8-W/ACCESS	21	XANEDU	9781711447131	Required
712	W22	MA	142	OL1	JOHNSON	18		No Adoption Received				
712	W22	MA	142	OL2	JOHNSON	17		No Adoption Received				
712	W22	MA	142	OL3	SAVOLA	19		No Adoption Received				
712	W22	MA	142	OL4	SAVOLA	19		No Adoption Received				
712	W22	MA	142	OL5	SHLOMING	18		No Adoption Received				
712	W22	MA	142	301	SAVOLA	25		No Adoption Received				
712	W22	MA	142	302	POGORELOVA	24		No Adoption Received				
712	W22	MA	142	305	RIFKIN	25		No Adoption Received				
712	W22	MA	142	35A	CATTO	24		No Adoption Received				
712	W22	MA	142	35B	SAVOLA	25		No Adoption Received				
712	W22	MA	153	301	HWANG	25		No Adoption Received				
712	W22	MA	161	301	URBAN	23		No Adoption Received				
712	W22	MA	161	302	URBAN	20		No Adoption Received				
712	W22	MA	213	301	CHRISTOFILAKOS	0		No Adoption Received				
712	W22	MA	213	35A	KHALFAN	4		No Adoption Received				
712	W22	MA	222	OL1	WILLIAMSON	19		No Text Required				
712	W22	MA	222	OL2	WONG	19	GIBSON	ELEMENTARY STATISTICS-W/ACCESS	4TH 16	K/H	9781792400452	Required
712	W22	MA	222	OL3	WONG	19	GIBSON	ELEMENTARY STATISTICS-W/ACCESS	4TH 16	K/H	9781792400452	Required
712	W22	MA	222	OL4	UDDIN	18	LARSON	ELEMENTARY STATISTICS	7TH 19	PEARSON	9780134683416	Required
712	W22	MA	222	OL5	BEN ZID	19	GIBSON	ELEMENTARY STATISTICS W/EXCEL (LOOSE)	4TH 16	K/H	9781465289681	Required
712	W22	MA	222	OL6	LI	19	GIBSON	ELEMENTARY STATISTICS W/EXCEL (LOOSE)	4TH 16	K/H	9781465289681	Required
712	W22	MA	222	OL6	LI	19	GIBSON	ELEMENTARY STATISTICS-W/ACCESS	4TH 16	K/H	9781792400452	Required
712	W22	MA	222	OL7	UDDIN	18	LARSON	ELEMENTARY STATISTICS	7TH 19	PEARSON	9780134683416	Required
712	W22	MA	222	OL8	BEN ZID	19	GIBSON	ELEMENTARY STATISTICS W/EXCEL (LOOSE)	4TH 16	K/H	9781465289681	Required
712	W22	MA	222	OL8	BEN ZID	19	GIBSON	ELEMENTARY STATISTICS-W/ACCESS	4TH 16	K/H	9781792400452	Required
712	W22	MA	222	SK1	KIM	29		No Text Required				
712	W22	MA	222	SK2	YOO	7		No Text Required				
712	W22	MA	222	301	NASAR	25		No Text Required				
712	W22	MA	222	302	GU	22		No Adoption Received				
712	W22	MA	222	303	CATTO	25	GIBSON	ELEMENTARY STATISTICS W/EXCEL (LOOSE)	4TH 16	K/H	9781465289681	Required
712	W22	MA	222	304	SHVARTSBERG	23		No Adoption Received				
712	W22	MA	222	305	SAVOLA	25	WARREN	BEGINNING STAT.-SOFTWARE+EBOOK ACCESS	3RD 20	HAWKES LRN	9781642772791	Required
712	W22	MA	222	306	DILLARD	24	GIBSON	ELEMENTARY STATISTICS W/EXCEL (LOOSE)	4TH 16	K/H	9781465289681	Required
712	W22	MA	222	306	DILLARD	24	GIBSON	ELEMENTARY STATISTICS-W/ACCESS	4TH 16	K/H	9781792400452	Required
712	W22	MA	222	307	CATTO	24	GIBSON	ELEMENTARY STATISTICS W/EXCEL (LOOSE)	4TH 16	K/H	9781465289681	Required
712	W22	MA	222	308	BEN ZID	25	SULLIVAN	FUNDAMENTALS OF STATISTICS-TEXT	5TH 18	PEARSON	9780134508306	Required
712	W22	MA	222	309	MILMAN	19	GIBSON	ELEMENTARY STATISTICS W/EXCEL (LOOSE)	4TH 16	K/H	9781465289681	Required
712	W22	MA	222	310	DORCELY	18		No Adoption Received				
712	W22	MA	222	311	BINNS	12		No Adoption Received				
712	W22	MA	222	312	JOHNSON	16	GIBSON	ELEMENTARY STATISTICS W/EXCEL (LOOSE)	4TH 16	K/H	9781465289681	Required
712	W22	MA	222	35A	STROUMBAKIS	6		No Adoption Received				
712	W22	MA	222	35B	MILMAN	17	GIBSON	ELEMENTARY STATISTICS W/EXCEL (LOOSE)	4TH 16	K/H	9781465289681	Required
712	W22	MA	222	35C	BEN ZID	4	GIBSON	ELEMENTARY STATISTICS W/EXCEL (LOOSE)	4TH 16	K/H	9781465289681	Required
712	W22	MA	222	35D	CATTO	25	GIBSON	ELEMENTARY STATISTICS W/EXCEL (LOOSE)	4TH 16	K/H	9781465289681	Required
712	W22	MA	242	301	SAVOLA	0	KINSEY	EBK SYMMETRY, SHAPE, AND SPACE: AN INTR		VST	9780470464410	eBook

712	W22	MA	242	301	SAVOLA	0	KINSEY	EBK SYMMETRY, SHAPE, AND SPACE: AN INTR		VST	8220107336594	eBook
712	W22	MA	300	OL1	DILLARD	18	DILLARD	MONEYMATICS:WHERE MONEY+MATH.MEET	18	K/H	9781524949822	Required
712	W22	MA	300	801	DILLARD	25	DILLARD	MONEYMATICS:WHERE MONEY+MATH.MEET	18	K/H	9781524949822	Required
712	W22	MA	300	802	BAILEY	20	DILLARD	MONEYMATICS:WHERE MONEY+MATH.MEET	18	K/H	9781524949822	Required
712	W22	MA	300	803	LIN	24	DILLARD	MONEYMATICS:WHERE MONEY+MATH.MEET	18	K/H	9781524949822	Required
712	W22	MA	300	804	DORCELY	17	DILLARD	MONEYMATICS:WHERE MONEY+MATH.MEET	18	K/H	9781524949822	Required
712	W22	MA	300	805	LI	24	DILLARD	MONEYMATICS:WHERE MONEY+MATH.MEET	18	K/H	9781524949822	Required
712	W22	MA	300	806	ARONOFF	23	DILLARD	MONEYMATICS:WHERE MONEY+MATH.MEET	18	K/H	9781524949822	Required
712	W22	MA	300	807	MILMAN	24	DILLARD	MONEYMATICS:WHERE MONEY+MATH.MEET	18	K/H	9781524949822	Required
712	W22	MA	300	808	STROUMBAKIS	18	DILLARD	MONEYMATICS:WHERE MONEY+MATH.MEET	18	K/H	9781524949822	Required
712	W22	MA	300	809	DORCELY	7	DILLARD	MONEYMATICS:WHERE MONEY+MATH.MEET	18	K/H	9781524949822	Required
712	W22	MA	300	85A	STROUMBAKIS	16	DILLARD	MONEYMATICS:WHERE MONEY+MATH.MEET	18	K/H	9781524949822	Required
712	W22	MA	311	OL1	ARONOFF	18		No Adoption Received				
712	W22	MA	311	OL2	KUDINOV	19		No Adoption Received				
712	W22	MA	311	OL3	ARONOFF	18		No Adoption Received				
712	W22	MA	311	OL4	BALLESTEROS	19		No Adoption Received				
712	W22	MA	311	OL5	BALLESTEROS	19		No Adoption Received				
712	W22	MA	311	OL6	UDDIN	18	BARNETT	FINITE MATH.F/BUS,ECON...(LL)-W/ACCESS	14TH 19	PEARSON	9780135998007	Required
712	W22	MA	311	OL7	LI	18		No Adoption Received				
712	W22	MA	311	OL8	JOHNSON	19		No Adoption Received				
712	W22	MA	311	OL9	BALLESTEROS	19		No Adoption Received				
712	W22	MA	311	801	LIN	17		No Adoption Received				
712	W22	MA	311	802	GENTILE II	23		No Text Required				
712	W22	MA	311	803	LA	15		No Adoption Received				
712	W22	MA	311	804	LA	12		No Adoption Received				
712	W22	MA	311	805	KHALFAN	5		No Adoption Received				
712	W22	MA	311	85A	LONG	24		No Adoption Received				
712	W22	MA	321	OL1	WILLIAMSON	19		No Adoption Received				
712	W22	MA	321	OL2	JALAYER	19	GIBSON	ELEMENTARY STATISTICS W/EXCEL (LOOSE)	4TH 16	K/H	9781465289681	Required
712	W22	MA	321	OL3	NAGARSHETH	16		No Adoption Received				
712	W22	MA	321	OL4	KUDINOV	20	PEARSON CUSTOM	STATISTICS FOR MANAGERS >CUSTOM<	17	PEARSON C	9781323549612	Required
712	W22	MA	321	OL5	JALAYER	19	GIBSON	ELEMENTARY STATISTICS W/EXCEL (LOOSE)	4TH 16	K/H	9781465289681	Required
712	W22	MA	321	OL6	NAGARSHETH	13		No Adoption Received				
712	W22	MA	321	OL7	KUDINOV	18	PEARSON CUSTOM	STATISTICS FOR MANAGERS >CUSTOM<	17	PEARSON C	9781323549612	Required
712	W22	MA	321	OL8	WILLIAMSON	20		No Adoption Received				
712	W22	MA	321	801	BINNS	25	GIBSON	ELEMENTARY STATISTICS W/EXCEL (LOOSE)	4TH 16	K/H	9781465289681	Required
712	W22	MA	321	802	KUDINOV	22	PEARSON CUSTOM	STATISTICS FOR MANAGERS >CUSTOM<	17	PEARSON C	9781323549612	Required
712	W22	MA	321	803	KUDINOV	23	PEARSON CUSTOM	STATISTICS FOR MANAGERS >CUSTOM<	17	PEARSON C	9781323549612	Required
712	W22	MA	321	85A	BINNS	2	GIBSON	ELEMENTARY STATISTICS W/EXCEL (LOOSE)	4TH 16	K/H	9781465289681	Required
712	W22	MA	321	85B	LIN	20	PEARSON CUSTOM	STATISTICS FOR MANAGERS >CUSTOM<	17	PEARSON C	9781323549612	Required
712	W22	MA	321	85C	JALAYER	24	GIBSON	ELEMENTARY STATISTICS W/EXCEL (LOOSE)	4TH 16	K/H	9781465289681	Required
712	W22	MA	322	802	JALAYER	22		No Text Required				
712	W22	MA	322	803	WILLIAMSON	25		No Text Required				
712	W22	MA	322	804	JALAYER	7		No Text Required				
712	W22	MA	332	801	JOHNSON	11		No Text Required				
712	W22	MC	200	OL1	MORETTI	18		No Adoption Received				
712	W22	MC	200	OL2	MORETTI	19		No Adoption Received				
712	W22	MC	202	OL1	CASSON	19		No Text Required				
712	W22	MC	202	301	TAMIS-NASELLO	8		No Text Required				
712	W22	MC	203	35A	GODOY NAVARRO	1		No Text Required				

712	W22	MC	206	301	ABDEL RAHMAN	8		No Text Required				
712	W22	MC	241	OL1	BAUMAN	17		No Adoption Received				
712	W22	MC	251	301	BAUMAN	14		No Adoption Received				
712	W22	MC	261	301	VALERO	6		No Adoption Received				
712	W22	MC	262	OL1	VALERO	18		No Adoption Received				
712	W22	MC	301	801	VALERO	16		No Adoption Received				
712	W22	MC	302	OL1	BOW	19	CHILD	MY LIFE IN FRANCE	06	PENG RAND	9780307277695	Required
712	W22	MC	302	OL2	BOW	19	CHILD	MY LIFE IN FRANCE	06	PENG RAND	9780307277695	Required
712	W22	MC	304	OL1	FELIX	8		No Adoption Received				
712	W22	MC	305	85A	ZHANG	10		No Text Required				
712	W22	MC	345	OL1	BERTOLETTI	18		No Text Required				
712	W22	MC	345	OL2	BERTOLETTI	19		No Text Required				
712	W22	MF	522	501	HONG	14		No Adoption Received				
712	W22	MF	523	501	ARGIRO	14		No Adoption Received				
712	W22	MF	524	501	BYRD	14		No Adoption Received				
712	W22	MF	525	501	LOWENTHAL	14		No Adoption Received				
712	W22	MF	531A	501	ZIVANIC	14		No Adoption Received				
712	W22	MF	626	501	SHEEHAN	18		No Adoption Received				
712	W22	MF	627	501	LOWENTHAL	18		No Adoption Received				
712	W22	MF	628	501	SHEEHAN	18		No Adoption Received				
712	W22	MF	629	501	UMRIGAR	18		No Adoption Received				
712	W22	MG	108	201	CHAN	13	GLOCK	APPAREL MANUFACTURING	4TH 05	PEARSON	9780131119826	Required
712	W22	MG	114	201	COHEN	17		No Adoption Received				
712	W22	MG	114	25A	COHEN	5		No Adoption Received				
712	W22	MG	132	OL1	KAHN	18	ARMSTRONG	MARKETING	14TH 20	RENT PEARS	9780135192122	Required
712	W22	MG	132	202	ALLEYNE	15	PRIDE	MARKETING	20TH 20	CENGAGE L	9780357033791	Required
712	W22	MG	153	OL1	ROGERS	18		No Adoption Received				
712	W22	MG	153	OL2	BARRATT	18		No Adoption Received				
712	W22	MG	153	201	POLITE	13	CAREY	NEW PERSP.MS.OFF.365 EXCEL 2019:COMP.	19	CENGAGE L	9780357025765	Required
712	W22	MG	153	202	TBD	9		No Adoption Received				
712	W22	MG	153	25A	POLITE	8		No Adoption Received				
712	W22	MG	153	25B	BOULET	3		No Adoption Received				
712	W22	MG	234	25A	ROGERS	17	BENTON	PURCHASING+SUPPLY MANAGEMENT	3RD 14	MCG	9780078024115	Required
712	W22	MG	242	OL1	SMITH	19	UNLIMITED	EBK CENGAGE UNLIMITED SUBSCRIPTION, 4 M	1	VST	9780357700006	eBook
712	W22	MG	242	OL2	SMITH	18	UNLIMITED	EBK CENGAGE UNLIMITED SUBSCRIPTION, 4 M	1	VST	9780357700006	eBook
712	W22	MG	242	201	FARBER	23	UNLIMITED	EBK CENGAGE UNLIMITED SUBSCRIPTION, 4 M	1	VST	9780357700006	eBook
712	W22	MG	242	202	PERREIRA	25	UNLIMITED	EBK CENGAGE UNLIMITED SUBSCRIPTION, 4 M	1	VST	9780357700006	eBook
712	W22	MG	242	203	YOO	22	UNLIMITED	EBK CENGAGE UNLIMITED SUBSCRIPTION, 4 M	1	VST	9780357700006	eBook
712	W22	MG	242	25A	PUGLISI	22	UNLIMITED	EBK CENGAGE UNLIMITED SUBSCRIPTION, 4 M	1	VST	9780357700006	eBook
712	W22	MG	242	25B	PERREIRA	25	UNLIMITED	EBK CENGAGE UNLIMITED SUBSCRIPTION, 4 M	1	VST	9780357700006	eBook
712	W22	MG	242	25C	PERREIRA	13	UNLIMITED	EBK CENGAGE UNLIMITED SUBSCRIPTION, 4 M	1	VST	9780357700006	eBook
712	W22	MG	252	201	YOO	24	PUGLIFI	PRODUCT DATA MANAGEMENT-W/ACCESS	20	XANEDU	9781506628301	Required
712	W22	MG	252	25A	YOO	2	PUGLIFI	PRODUCT DATA MANAGEMENT-W/ACCESS	20	XANEDU	9781506628301	Required
712	W22	MG	253	201	ROGERS	23	ADOBE PRESS	ADOBE PHOTOSHOP CS6:CLASSRM.IN BK-W/DVD	12	PEARSON	9780321827333	Required
712	W22	MG	253	201	ROGERS	23	FAULKNER	ADOBE PHOTOSHOP CC CLASSROOM IN A BOOK	19	PEARSON	9780135261781	Required
712	W22	MG	253	201	ROGERS	23	WOOD	ADOBE ILLUSTRATOR CLASSROOM IN A BOOK	21	PEARSON	9780136805533	Required
712	W22	MG	253	25A	YOO	11	ADOBE PRESS	ADOBE PHOTOSHOP CS6:CLASSRM.IN BK-W/DVD	12	PEARSON	9780321827333	Required
712	W22	MG	253	25A	YOO	11	TEAM	EBK ADOBE ILLUSTRATOR CS6 CLASSROOM IN	1	VST	9780133005783	eBook
712	W22	MG	301	701	ALTIERI	8		No Adoption Received				
712	W22	MG	304	701	KASSNER	11	BALTZAN	BUSINESS DRIVEN INFO.SYSTEMS	7TH 21	RENT MCG	9781260262483	Required

712	W22	MG	306	OL1	KASSNER	17	BALTZAN	BUSINESS DRIVEN INFO.SYSTEMS	7TH 21	RENT MCG	9781260262483	Required
712	W22	MG	306	OL2	KASSNER	5	BALTZAN	BUSINESS DRIVEN INFO.SYSTEMS	7TH 21	RENT MCG	9781260262483	Required
712	W22	MG	306	701	POLITE	5	BALTZAN	BUSINESS DRIVEN INFO.SYSTEMS	7TH 21	RENT MCG	9781260262483	Required
712	W22	MG	306	702	POLITE	9	BALTZAN	BUSINESS DRIVEN INFO.SYSTEMS	7TH 21	RENT MCG	9781260262483	Required
712	W22	MG	306	75C	ROGERS	12	BALTZAN	BUSINESS DRIVEN INFO.SYSTEMS	7TH 21	RENT MCG	9781260262483	Required
712	W22	MG	311	75A	KAHN	2	GLOCK	APPAREL MANUFACTURING	4TH 05	PEARSON	9780131119826	Required
712	W22	MG	312	701	COHEN	15		No Adoption Received				
712	W22	MG	312	702	COHEN	19		No Adoption Received				
712	W22	MG	313	701	SMITH	18		No Adoption Received				
712	W22	MG	313	75A	ALTIERI	9		No Adoption Received				
712	W22	MG	411	75A	KAHN	12		No Adoption Received				
712	W22	MG	432	701	KASSNER	16	HIDUKE	SMALL BUSINESS:ENTREPRENEUR'S BUS.PLAN	9TH 14	CENGAGE L	9781285169958	Required
712	W22	MG	432	75A	KASSNER	16	HIDUKE	SMALL BUSINESS:ENTREPRENEUR'S BUS.PLAN	9TH 14	CENGAGE L	9781285169958	Required
712	W22	MG	442	75A	SMITH	12	UNLIMITED	EBK CENGAGE UNLIMITED SUBSCRIPTION, 4 M	1	VST	9780357700006	eBook
712	W22	MI	582	59A	TABBUTT	17		No Adoption Received				
712	W22	MI	583	59A	LEE	17		No Adoption Received				
712	W22	MI	602	59A	CABUAY	16		No Adoption Received				
712	W22	MI	606	59A	RIETSCHEL	16		No Text Required				
712	W22	MI	607	59A	RICH	16		No Adoption Received				
712	W22	MI	608	59A	BERKE	16		No Adoption Received				
712	W22	MI	641	59A	PRICE	17		No Adoption Received				
712	W22	MI	700	59A	RICH	1		No Adoption Received				
712	W22	MI	782	59B	RICH	11		No Adoption Received				
712	W22	MI	792	59A	DITTRICH	11		No Adoption Received				
712	W22	MK	301	701	BENCAL	9	PRIDE	FOUNDATIONS OF MARKETING (LL)	9TH 22	CENGAGE L	9780357129449	Required
712	W22	ML	113	15A	WALCOTT	24		No Adoption Received				
712	W22	ML	115	15A	LINVILLE	9		No Adoption Received				
712	W22	ML	115	15B	LINVILLE	13		No Adoption Received				
712	W22	ML	116	15A	LINVILLE	1		No Adoption Received				
712	W22	MM	701	59A		15		No Adoption Received				
712	W22	MP	209	301	TARSIS	19		No Text Required				
712	W22	MP	362	801	NAGEL	19		No Text Required				
712	W22	MU	202	35A	COOPER	27		No Text Required				
712	W22	MU	203	SK1	KIM	40		No Text Required				
712	W22	MU	203	301	COOPER	27		No Text Required				
712	W22	MU	203	302	COOPER	26		No Text Required				
712	W22	MU	203	35A	COOPER	21		No Text Required				
712	W22	MW	103	101	LEE	18	CABRERA	CLASSIC TAILORING TECH.:...MEN'S WEAR	2ND 15	MAC HIGHER	9781628921700	Recommended
712	W22	MW	122	101	STITT	19		No Adoption Received				
712	W22	MW	134	101	BLACKMAN	19	CABRERA	CLASSIC TAILORING TECH.:...MEN'S WEAR	2ND 15	MAC HIGHER	9781628921700	Required
712	W22	MW	142	15A	KOZLENKO	14		No Adoption Received				
712	W22	MW	223	101	ERICKSON	23		No Adoption Received				
712	W22	MW	256	101	BLACKMAN	20		No Adoption Received				
712	W22	PE	100	301	DIPALMA	23		No Adoption Received				
712	W22	PE	111	301	DIPALMA	14		No Adoption Received				
712	W22	PE	113	301	WEBB	9		No Adoption Received				
712	W22	PE	114	301	DIPALMA	24		No Adoption Received				
712	W22	PE	116	301	MCBROOM-MANNO	7		No Adoption Received				
712	W22	PE	131	301	BIRD	22		No Adoption Received				
712	W22	PE	141	301	EISENSTEIN	8		No Adoption Received				

712	W22	PE	141	302	EISENSTEIN	13		No Adoption Received				
712	W22	PE	143	301	MEHLMAN	10	FRASER	TOTAL YOGA	07	PENG RAND	9781844834099	Required
712	W22	PE	143	302	MEHLMAN	16	FRASER	TOTAL YOGA	07	PENG RAND	9781844834099	Required
712	W22	PE	143	303	NUDELL	6	FRASER	TOTAL YOGA	07	PENG RAND	9781844834099	Required
712	W22	PE	143	304	MEHLMAN	15	FRASER	TOTAL YOGA	07	PENG RAND	9781844834099	Required
712	W22	PE	143	305	NUDELL	15	FRASER	TOTAL YOGA	07	PENG RAND	9781844834099	Required
712	W22	PE	143	306	BIRD	25	FRASER	TOTAL YOGA	07	PENG RAND	9781844834099	Required
712	W22	PE	143	35A	MEHLMAN	7	FRASER	TOTAL YOGA	07	PENG RAND	9781844834099	Required
712	W22	PE	145	35A	GALANTE	2		No Adoption Received				
712	W22	PE	146	35A	GALANTE	11		No Adoption Received				
712	W22	PE	147	301	NUDELL	22		No Adoption Received				
712	W22	PE	148	301	PANTAZIS	7		No Adoption Received				
712	W22	PE	149	301	BIRD	25	SALZBERG	REAL HAPPINESS:POWER OF MEDITATION-W/CD	11	HACHETTE B	9780761159254	Required
712	W22	PE	149	302	NUDELL	17	SALZBERG	REAL HAPPINESS:POWER OF MEDITATION-W/CD	11	HACHETTE B	9780761159254	Required
712	W22	PE	215	OL1	GOLDBERG	19		No Adoption Received				
712	W22	PE	216	301	GOLDBERG	24	COHEN	DANCE AS A THEATRE ART	2ND 92	IPG	9780871271730	Required
712	W22	PE	217	OL1	GOLDBERG	21	MALNIG	BALLROOM,BOOGIE,SHIMMY SHAM,SHAKE	08	UCP	9780252075650	Required
712	W22	PE	217	OL1	GOLDBERG	21	DANIEL	CARIBBEAN+ATLANTIC DIASPORA DANCE	11	UCP	9780252078262	Required
712	W22	PH	100	101	TILLMAN	15		No Adoption Received				
712	W22	PH	100	102	HILAIRE	25		No Adoption Received				
712	W22	PH	100	103	HILAIRE	22		No Adoption Received				
712	W22	PH	118	101	HILAIRE	24		No Adoption Received				
712	W22	PH	118	15A	WILLOCKS	17		No Adoption Received				
712	W22	PH	118	15B	TILLMAN	20		No Adoption Received				
712	W22	PH	153	101	PARIS	24		No Adoption Received				
712	W22	PH	153	102	ELLENBOGEN	16		No Adoption Received				
712	W22	PH	153	103	FARWELL	25		No Adoption Received				
712	W22	PH	162	101	HENRY	23		No Adoption Received				
712	W22	PH	162	15A	HENRY	16		No Adoption Received				
712	W22	PH	162	15B	SOKOLI	24		No Adoption Received				
712	W22	PH	172	101	CLEGHORNE	25		No Adoption Received				
712	W22	PH	172	102	CLEGHORNE	14		No Adoption Received				
712	W22	PH	172	103	TISI-KRAMER	26		No Adoption Received				
712	W22	PH	181	101	BLAKSIC	24		No Adoption Received				
712	W22	PH	252	101	LEROY	25		No Adoption Received				
712	W22	PH	252	102	AMATO	18		No Adoption Received				
712	W22	PH	252	103	PARIS	22		No Adoption Received				
712	W22	PH	253	101	WILLOCKS	25		No Adoption Received				
712	W22	PH	253	102	WILLOCKS	25		No Adoption Received				
712	W22	PH	253	103	HILAIRE	15		No Adoption Received				
712	W22	PH	265	101	MCNATT	21		No Adoption Received				
712	W22	PH	265	102	TISI-KRAMER	23		No Adoption Received				
712	W22	PH	265	103	WEXLER	21		No Adoption Received				
712	W22	PH	272	15A	CLEGHORNE	19		No Adoption Received				
712	W22	PH	331	601	FRASSER	18		No Adoption Received				
712	W22	PH	353	601	WYNNE	20		No Adoption Received				
712	W22	PH	353	602	WYNNE	18		No Adoption Received				
712	W22	PH	353	603	PARIS	14		No Adoption Received				
712	W22	PH	374	601	EMERY	24		No Adoption Received				
712	W22	PH	374	602	TREADAWAY	10		No Adoption Received				

712	W22	PH	374	603	EMERY	13		No Adoption Received				
712	W22	PH	494	601	WERMAGER	12		No Adoption Received				
712	W22	PH	494	602	WYNNE	24		No Adoption Received				
712	W22	PK	212	101	STRAUS	18	KLIMCHUK	PACKAGING DESIGN	2ND 12	WILEY	9781118027066	Required
712	W22	PK	302	601	STEED	25		No Adoption Received				
712	W22	PK	302	602	VEHAP	25		No Adoption Received				
712	W22	PK	302	603	VELASQUEZ	19		No Adoption Received				
712	W22	PK	319	601	KLIMCHUK	24	KLIMCHUK	PACKAGING DESIGN	2ND 12	WILEY	9781118027066	Required
712	W22	PK	342	601	LOMBARDO	24		No Adoption Received				
712	W22	PK	343	601	STRAUS	24		No Adoption Received				
712	W22	PK	354	601	PALOMBO	24		No Adoption Received				
712	W22	PK	403	601	MELICK	7		No Adoption Received				
712	W22	PK	427	601	KRASOVEC	23		No Adoption Received				
712	W22	PK	491	601	KLIMCHUK	23		No Text Required				
712	W22	PL	143	35A	MACDONALD	26	HAGEN	BUDDHISM PLAIN+SIMPLE	97	PENG RAND	9780767903325	Required
712	W22	PL	143	35A	MACDONALD	26	TSU	TAO TE CHING	11	PENG RAND	9780307949301	Required
712	W22	PL	143	35A	MACDONALD	26	MASCARO	BHAGAVAD GITA	62	PENG RAND	9780140449181	Required
712	W22	PL	211	OL1	GITSOULIS	19		No Text Required				
712	W22	PL	211	301	GITSOULIS	2		No Text Required				
712	W22	PL	300	OL1	GITSOULIS	19		No Adoption Received				
712	W22	PL	300	OL2	GITSOULIS	19		No Adoption Received				
712	W22	PL	300	801	ALVARO	26		No Adoption Received				
712	W22	PL	300	802	BIEHL	27		No Adoption Received				
712	W22	PL	300	804	ALVARO	28		No Adoption Received				
712	W22	PL	300	805	WAGNON	26		No Adoption Received				
712	W22	PL	300	85A	BIEHL	26		No Adoption Received				
712	W22	PL	300	85B	BIEHL	27		No Adoption Received				
712	W22	PL	300	85C	GITSOULIS	27		No Adoption Received				
712	W22	PL	301	801	PAYNE	24		No Adoption Received				
712	W22	PL	391	85A	MACDONALD	12		No Adoption Received				
712	W22	PL	431	OL1	PAYNE	19	RACHELS	ELEMENTS OF MORAL PHILOSOPHY	9TH 19	RENT MCG	9781259914256	Required
712	W22	PL	431	OL2	PAYNE	19	RACHELS	ELEMENTS OF MORAL PHILOSOPHY	9TH 19	RENT MCG	9781259914256	Required
712	W22	PL	431	OL3	MACDONALD	19	PLATO	FIVE DIALOGUES:EUTHYPHRO,APOLOGY...	2ND 02	HACKETT	9780872206335	Required
712	W22	PL	431	OL3	MACDONALD	19	HINMAN	ETHICS:PLURALISTIC APPR.TO MORAL...(PB)	5TH 13	CENGAGE L	9781133050018	Required
712	W22	PL	431	OL4	MACDONALD	19	PLATO	FIVE DIALOGUES:EUTHYPHRO,APOLOGY...	2ND 02	HACKETT	9780872206335	Required
712	W22	PL	431	OL4	MACDONALD	19	HINMAN	ETHICS:PLURALISTIC APPR.TO MORAL...(PB)	5TH 13	CENGAGE L	9781133050018	Required
712	W22	PL	431	OL5	MACDONALD	19	PLATO	FIVE DIALOGUES:EUTHYPHRO,APOLOGY...	2ND 02	HACKETT	9780872206335	Required
712	W22	PL	431	OL5	MACDONALD	19	HINMAN	ETHICS:PLURALISTIC APPR.TO MORAL...(PB)	5TH 13	CENGAGE L	9781133050018	Required
712	W22	PL	431	801	ALVARO	19		No Adoption Received				
712	W22	PL	431	802	SMITH	26		No Adoption Received				
712	W22	PL	431	803	PAYNE	19	RACHELS	ELEMENTS OF MORAL PHILOSOPHY	9TH 19	RENT MCG	9781259914256	Required
712	W22	PL	431	804	LEKAREW	9		No Adoption Received				
712	W22	PM	121	OL1	BEARD	14	BEARD-THAPA	COMPLETE BOOK OF TECH.DESIGN..-W/ACCESS	21	K/H	9781792475740	Required
712	W22	PM	121	25A	GILBERT	20	JOSEPH-ARMSTRO	PATTERNMAKING F/FASHION DESIGN (CL)	5TH 10	PEARSON	9780136069348	Recommended
712	W22	PM	121	25A	GILBERT	20	KNOWLES	PRACTICAL GDE.TO PATTERNMAKING...WOMEN	05	MAC HIGHER	9781563673283	Recommended
712	W22	PM	122	25A	HAN	8		No Adoption Received				
712	W22	PM	171	25A	WILLIAMS	8		No Adoption Received				
712	W22	PM	233	25A	RUVINSKAYA	7		No Adoption Received				
712	W22	PM	236	25A	TAMANAHA	17		No Adoption Received				
712	W22	PM	255	25A	LIN	9		No Adoption Received				

712	W22	PM	283	25A	DONATIEN	3		No Adoption Received				
712	W22	PO	111	35A	NASCIMENTO	4		No Adoption Received				
712	W22	SA	301	ML1		5		No Adoption Received				
712	W22	SA	303	601		7		No Adoption Received				
712	W22	SA	303	602		1		No Adoption Received				
712	W22	SA	369	601		17		No Adoption Received				
712	W22	SA	371	601		4		No Adoption Received				
712	W22	SA	400	701		2		No Adoption Received				
712	W22	SA	411	701		8		No Adoption Received				
712	W22	SA	421	701		4		No Adoption Received				
712	W22	SA	485	601		0		No Adoption Received				
712	W22	SA	495	601		0		No Adoption Received				
712	W22	SA	705	701		0		No Adoption Received				
712	W22	SC	CHEM	CHEM	BKSTORE RECOMMENDED	0	BARCHARTS	ORGANIC CHEM. FUND.	01	BARCHARTS	9781572225541	Recommended
712	W22	SC	032	801	DOROGAN	20		No Text Required				
712	W22	SC	032	85A	ROGERS	18		No Text Required				
712	W22	SC	032	85B	DOROGAN	17		No Text Required				
712	W22	SC	100	301	ROGERS	3		No Adoption Received				
712	W22	SC	101	301	RYNKIEWICZ	25		No Adoption Received				
712	W22	SC	102	301	CAMMAROTA	19	AMS ONLINE	CLIMATE STUDIES INVEST.MAN.21-22-ACCESS	21	AMS ONLINE	9781944970703	eBook
712	W22	SC	111	301	PRANTO	23		No Adoption Received				
712	W22	SC	111	302	SPOTT	24		No Adoption Received				
712	W22	SC	111	303	KHALFAN	23		No Adoption Received				
712	W22	SC	111	35A	RYAN	12		No Adoption Received				
712	W22	SC	112	OL1	PEARSON	17		No Adoption Received				
712	W22	SC	112	OL2	PEARSON	19		No Adoption Received				
712	W22	SC	112	301	LIDDICOAT	25		No Adoption Received				
712	W22	SC	112	302	KHALFAN	22		No Adoption Received				
712	W22	SC	112	303	LIDDICOAT	25		No Adoption Received				
712	W22	SC	121	OL1	HARBI	18	WATSON	DOUBLE HELIX	80	NORTON	9780393950755	Required
712	W22	SC	121	OL1	HARBI	18	SIMON	CAMPBELL ESSEN...W/PHYS.(LOOSE)	6TH 19	PEARSON	9780134779010	Required
712	W22	SC	121	OL2	HARBI	18	WATSON	DOUBLE HELIX	80	NORTON	9780393950755	Required
712	W22	SC	121	OL2	HARBI	18	SIMON	CAMPBELL ESSEN...W/PHYS.(LOOSE)	6TH 19	PEARSON	9780134779010	Required
712	W22	SC	121	OL3	HARBI	19	WATSON	DOUBLE HELIX	80	NORTON	9780393950755	Required
712	W22	SC	121	OL3	HARBI	19	SIMON	CAMPBELL ESSEN...W/PHYS.(LOOSE)	6TH 19	PEARSON	9780134779010	Required
712	W22	SC	121	SK1	DELL	29		No Adoption Received				
712	W22	SC	121	301	ALCENDOR	14	WATSON	DOUBLE HELIX	80	NORTON	9780393950755	Required
712	W22	SC	121	301	ALCENDOR	14	SIMON	CAMPBELL ESSEN...W/PHYS.(LOOSE)	6TH 19	PEARSON	9780134779010	Required
712	W22	SC	121	302	RODRIGUEZ-RODRIGUEZ	25		No Adoption Received				
712	W22	SC	121	303	RODRIGUEZ-RODRIGUEZ	22	WATSON	DOUBLE HELIX	80	NORTON	9780393950755	Required
712	W22	SC	121	303	RODRIGUEZ-RODRIGUEZ	22	SIMON	CAMPBELL ESSEN...W/PHYS.(LOOSE)	6TH 19	PEARSON	9780134779010	Required
712	W22	SC	132	302	ROGERS	17		No Adoption Received				
712	W22	SC	132	303	ROGERS	11		No Adoption Received				
712	W22	SC	132	305	DOROGAN	20		No Adoption Received				
712	W22	SC	145	301	BERHANU	6		No Adoption Received				
712	W22	SC	147	301	BERHANU	20		No Adoption Received				
712	W22	SC	202	301	PARK	25	BERWALD	SPINELESS:SCIENCE OF JELLYFISH+ART OF..	17	PENG RAND	9780735211261	Required
712	W22	SC	202	301	PARK	25	BERWALD	SPINELESS	18	PENG RAND	9780735211285	Required
712	W22	SC	245	301	CAMMAROTA	11	AM.CHEM.SOC.	CHEMISTRY IN CONTEXT	10TH 21	RENT MCG	9781260240849	Required
712	W22	SC	253	OL1	RYNKIEWICZ	19	EASTON	TAKING SIDES:...ENVIRONMENTAL ISSUES	17TH 18	MCG	9781259853357	Required

712	W22	SC	253	OL2	RYNKIEWICZ	19	EASTON	TAKING SIDES:...ENVIRONMENTAL ISSUES	17TH 18	MCG	9781259853357	Required
712	W22	SC	253	OL3	KNEIP	18	EASTON	TAKING SIDES:...ENVIRONMENTAL ISSUES	17TH 18	MCG	9781259853357	Required
712	W22	SC	253	301	TORRES	25	EASTON	TAKING SIDES:...ENVIRONMENTAL ISSUES	17TH 18	MCG	9781259853357	Required
712	W22	SC	253	302	KARPE	26	EASTON	TAKING SIDES:...ENVIRONMENTAL ISSUES	17TH 18	MCG	9781259853357	Required
712	W22	SC	253	303	RYNKIEWICZ	23	EASTON	TAKING SIDES:...ENVIRONMENTAL ISSUES	17TH 18	MCG	9781259853357	Required
712	W22	SC	253	304	HARBI	21	EASTON	TAKING SIDES:...ENVIRONMENTAL ISSUES	17TH 18	MCG	9781259853357	Required
712	W22	SC	253	305	FRICK	25	EASTON	TAKING SIDES:...ENVIRONMENTAL ISSUES	17TH 18	MCG	9781259853357	Required
712	W22	SC	253	306	TORRES	25	EASTON	TAKING SIDES:...ENVIRONMENTAL ISSUES	17TH 18	MCG	9781259853357	Required
712	W22	SC	253	307	FRICK	24	EASTON	TAKING SIDES:...ENVIRONMENTAL ISSUES	17TH 18	MCG	9781259853357	Required
712	W22	SC	253	308	KARPE	24	EASTON	TAKING SIDES:...ENVIRONMENTAL ISSUES	17TH 18	MCG	9781259853357	Required
712	W22	SC	253	309	TBD	4	EASTON	TAKING SIDES:...ENVIRONMENTAL ISSUES	17TH 18	MCG	9781259853357	Required
712	W22	SC	253	35A	KARPE	17	EASTON	TAKING SIDES:...ENVIRONMENTAL ISSUES	17TH 18	MCG	9781259853357	Required
712	W22	SC	32	801	DOROGAN	20		No Adoption Received				
712	W22	SC	32	85A	ROGERS	20		No Adoption Received				
712	W22	SC	32	85B	DOROGAN	20		No Adoption Received				
712	W22	SC	326	OL1	HAROUSE	19		No Adoption Received				
712	W22	SC	326	OL2	HAROUSE	19		No Adoption Received				
712	W22	SC	326	801	HAROUSE	25	TURLEY	NUTRITION:YOUR LIFE SCIENCE	2ND 16	CENGAGE L	9781305112575	Required
712	W22	SC	326	802	MECHE	25	TURLEY	NUTRITION:YOUR LIFE SCIENCE	2ND 16	CENGAGE L	9781305112575	Required
712	W22	SC	326	803	HAROUSE	26		No Adoption Received				
712	W22	SC	332	801	ROGERS	20	REED	NEW MUNSELL STUDENT COLOR SET(NEW ONLY)	6TH 21	MAC HIGHER	9781501365966	Required
712	W22	SC	332	85A	ROGERS	18	REED	NEW MUNSELL STUDENT COLOR SET(NEW ONLY)	6TH 21	MAC HIGHER	9781501365966	Required
712	W22	SC	332	85B	PRANTO	17	REED	NEW MUNSELL STUDENT COLOR SET(NEW ONLY)	6TH 21	MAC HIGHER	9781501365966	Required
712	W22	SC	499	801	PEARSON	1		No Adoption Received				
712	W22	SC	499	802	PEARSON	1		No Adoption Received				
712	W22	SC	499	803	PEARSON	1		No Adoption Received				
712	W22	SP	111	OL1	BLANCO-RUIZ	20	UNLIMITED	EBK CENGAGE UNLIMITED SUBSCRIPTION, 4 M	1	VST	9780357700006	eBook
712	W22	SP	111	OL2	BLANCO-RUIZ	19	UNLIMITED	EBK CENGAGE UNLIMITED SUBSCRIPTION, 4 M	1	VST	9780357700006	eBook
712	W22	SP	111	OL3	BLANCO-RUIZ	19	UNLIMITED	EBK CENGAGE UNLIMITED SUBSCRIPTION, 4 M	1	VST	9780357700006	eBook
712	W22	SP	111	OL6	SAGARDIA	19	UNLIMITED	EBK CENGAGE UNLIMITED SUBSCRIPTION, 4 M	1	VST	9780357700006	eBook
712	W22	SP	111	302	GODOY NAVARRO	18	UNLIMITED	EBK CENGAGE UNLIMITED SUBSCRIPTION, 4 M	1	VST	9780357700006	eBook
712	W22	SP	111	303	BLANCO-RUIZ	23	UNLIMITED	EBK CENGAGE UNLIMITED SUBSCRIPTION, 4 M	1	VST	9780357700006	eBook
712	W22	SP	112	OL1	GODOY NAVARRO	19	UNLIMITED	EBK CENGAGE UNLIMITED SUBSCRIPTION, 4 M	1	VST	9780357700006	eBook
712	W22	SP	112	OL2	GODOY NAVARRO	19	UNLIMITED	EBK CENGAGE UNLIMITED SUBSCRIPTION, 4 M	1	VST	9780357700006	eBook
712	W22	SP	112	OL3	MILLAN	18	UNLIMITED	EBK CENGAGE UNLIMITED SUBSCRIPTION, 4 M	1	VST	9780357700006	eBook
712	W22	SP	112	OL4	MIELES LECHTRECKER	19		No Adoption Received				
712	W22	SP	112	OL5	MIELES LECHTRECKER	18		No Adoption Received				
712	W22	SP	112	301	MUNDO-LOPEZ	12	UNLIMITED	EBK CENGAGE UNLIMITED SUBSCRIPTION, 4 M	1	VST	9780357700006	eBook
712	W22	SP	112	302	MUNDO-LOPEZ	13	UNLIMITED	EBK CENGAGE UNLIMITED SUBSCRIPTION, 4 M	1	VST	9780357700006	eBook
712	W22	SP	112	303	MIELES LECHTRECKER	19	UNLIMITED	EBK CENGAGE UNLIMITED SUBSCRIPTION, 4 M	1	VST	9780357700006	eBook
712	W22	SP	112	35A	MUNDO-LOPEZ	10	UNLIMITED	EBK CENGAGE UNLIMITED SUBSCRIPTION, 4 M	1	VST	9780357700006	eBook
712	W22	SP	122	301	MIELES LECHTRECKER	7	UNLIMITED	EBK CENGAGE UNLIMITED SUBSCRIPTION, 4 M	1	VST	9780357700006	eBook
712	W22	SP	122	302	SAGARDIA	21	UNLIMITED	EBK CENGAGE UNLIMITED SUBSCRIPTION, 4 M	1	VST	9780357700006	eBook
712	W22	SP	122	35A	MUNDO-LOPEZ	16	UNLIMITED	EBK CENGAGE UNLIMITED SUBSCRIPTION, 4 M	1	VST	9780357700006	eBook
712	W22	SP	141	301	VALERO	12		No Adoption Received				
712	W22	SP	223	301	SAGARDIA	18		No Adoption Received				
712	W22	SS	100	301	KATAGIRI	25	MEADOWS	HOW TO SET UP+RUN A FASHION LABEL	3RD 19	HACHETTE B	9781786274212	Required
712	W22	SS	100	302	KATAGIRI	26	MEADOWS	HOW TO SET UP+RUN A FASHION LABEL	3RD 19	HACHETTE B	9781786274212	Required
712	W22	SS	101	301	POGORELOVA	8	BRADLEY	ESSENTIAL MATH.F/ECONOMICS+BUSINESS	4TH 13	WILEY	9781118358290	Required
712	W22	SS	131	OL1	PALEY	16	MYERS	PSYCHOLOGY IN EVERYDAY LIFE	5TH 20	MAC HIGHER	9781319133726	Required

712	W22	SS	131	OL2	BENKENDORF	20		No Text Required				
712	W22	SS	131	OL3	BENKENDORF	17		No Text Required				
712	W22	SS	131	OL4	SIDOROWICZ	19	HUFFMAN	PSYCHOLOGY IN ACT.-PRINT COMPAN.(LL)TXT	12TH 18	WILEY	9781119364634	Required
712	W22	SS	131	301	PARK	26		No Text Required				
712	W22	SS	131	302	PARK	26		No Text Required				
712	W22	SS	131	303	PALEY	25	MYERS	PSYCHOLOGY IN EVERYDAY LIFE	5TH 20	MAC HIGHER	9781319133726	Required
712	W22	SS	131	304	PALEY	26	MYERS	PSYCHOLOGY IN EVERYDAY LIFE	5TH 20	MAC HIGHER	9781319133726	Required
712	W22	SS	131	305	ALBRIGHT	28	CARPENTER	VISUALIZING PSYCHOLOGY	3RD 13	WILEY	9781118388068	Required
712	W22	SS	131	305	ALBRIGHT	28	BARCHARTS	PSYCHOLOGY	12	BARCHARTS	9781423219620	Recommended
712	W22	SS	131	307	PALEY	25	MYERS	PSYCHOLOGY IN EVERYDAY LIFE	5TH 20	MAC HIGHER	9781319133726	Required
712	W22	SS	131	308	HILEY	27		No Text Required				
712	W22	SS	141	OL1	ZAERA	17	MCCONNELL	MACROECONOMICS	22ND 21	RENT MCG	9781264112456	Required
712	W22	SS	141	OL2	CLEMENT	19	HUBBARD	MACROECONOMICS	8TH 21	RENT PEARS	9780135801741	Required
712	W22	SS	141	OL3	CLEMENT	19	HUBBARD	MACROECONOMICS	8TH 21	RENT PEARS	9780135801741	Required
712	W22	SS	141	OL4	UDEOGALANYA	19	MCCONNELL	MACROECONOMICS	22ND 21	RENT MCG	9781264112456	Required
712	W22	SS	141	OL5	GORDON	19	MCCONNELL	MACROECONOMICS	22ND 21	RENT MCG	9781264112456	Required
712	W22	SS	141	OL6	GORDON	19	MCCONNELL	MACROECONOMICS	22ND 21	RENT MCG	9781264112456	Required
712	W22	SS	141	SK1	SHIM	35	MCCONNELL	MACROECONOMICS	22ND 21	RENT MCG	9781264112456	Required
712	W22	SS	141	301	RAWLINS	25	MCCONNELL	MACROECONOMICS	22ND 21	RENT MCG	9781264112456	Required
712	W22	SS	141	302	GORDON	26	MCCONNELL	MACROECONOMICS	22ND 21	RENT MCG	9781264112456	Required
712	W22	SS	141	303	GORDON	27	MCCONNELL	MACROECONOMICS	22ND 21	RENT MCG	9781264112456	Required
712	W22	SS	141	304	ABAH	27	MANKIW	PRIN.OF MACROECONOMICS	9TH 21	CENGAGE L	9780357133491	Required
712	W22	SS	141	305	JUSTO	27	MCCONNELL	MACROECONOMICS	22ND 21	RENT MCG	9781264112456	Required
712	W22	SS	141	306	UDEOGALANYA	26	MCCONNELL	MACROECONOMICS	22ND 21	RENT MCG	9781264112456	Required
712	W22	SS	141	307	UDEOGALANYA	25	MCCONNELL	MACROECONOMICS	22ND 21	RENT MCG	9781264112456	Required
712	W22	SS	141	35A	POGORELOVA	26	MCCONNELL	MACROECONOMICS	22ND 21	RENT MCG	9781264112456	Required
712	W22	SS	141	35B	MIRANDA	25	CHIANG	MACROECONOMICS:PRIN.F/CHANGING WORLD	5TH 20	MAC HIGHER	9781319219277	Required
712	W22	SS	141	35C	MIRANDA	27	CHIANG	MACROECONOMICS:PRIN.F/CHANGING WORLD	5TH 20	MAC HIGHER	9781319219277	Required
712	W22	SS	141	35D	MARTINEZ VEGA	26	STEVENSON	PRINCIPLES OF MACROECONOMICS-ACCESS	19	MAC HIGHER	9781319252816	Required
712	W22	SS	141	35E	KING	18	MCCONNELL	MACROECONOMICS	22ND 21	RENT MCG	9781264112456	Required
712	W22	SS	141	35F	GONSALVES	27	MANKIW	PRIN.OF MACROECONOMICS	9TH 21	CENGAGE L	9780357133491	Required
712	W22	SS	141	35G	ABAH	26		No Adoption Received				
712	W22	SS	151	OL1	LEVINE	18	KEGLEY	WORLD POLITICS:TREND..-14/15 -TEXT	15TH 15	CENGAGE L	9781285437330	Required
712	W22	SS	151	PO1	FRASER	0		No Adoption Received				
712	W22	SS	151	301	VALERO	4		No Adoption Received				
712	W22	SS	151	302	CHAUDHRY	0		No Adoption Received				
712	W22	SS	151	35A	MONDA	8		No Adoption Received				
712	W22	SS	171	OL1	CUNNINGHAM	19	BARCHARTS	SOCIOLOGY	02	BARCHARTS	9781572226470	Recommended
712	W22	SS	171	OL1	CUNNINGHAM	19	MACIONIS	SOCIETY:BASICS	15TH 19	RENT PEARS	9780134711409	Required
712	W22	SS	171	OL2	CUNNINGHAM	19	BARCHARTS	SOCIOLOGY	02	BARCHARTS	9781572226470	Recommended
712	W22	SS	171	OL3	CUNNINGHAM	18	BARCHARTS	SOCIOLOGY	02	BARCHARTS	9781572226470	Recommended
712	W22	SS	200	301	LYAKIR	28	KEOWN	EBK MYLAB FINANCE WITH PEARSON ETEXT FO	8	VST	8220117019760	eBook
712	W22	SS	200	302	LYAKIR	27	KEOWN	EBK MYLAB FINANCE WITH PEARSON ETEXT FO	8	VST	8220117019760	eBook
712	W22	SS	201	OL1	OZSOZ	18	LYNCH	TAKING SIDES:CLASHING VIEWS ON ECON...	17TH 19	MCG	9781259672477	Required
712	W22	SS	201	301	CHAUDHRY	26		No Text Required				
712	W22	SS	237	OL1	MAIORCA	18	MAIORCA	PERSONAL SELECTION+PERFORMANCE MGMT.	4TH 18	XANEDU	9781506698441	Required
712	W22	SS	237	OL2	MAIORCA	19	MAIORCA	PERSONAL SELECTION+PERFORMANCE MGMT.	4TH 18	XANEDU	9781506698441	Required
712	W22	SS	237	OL3	MAIORCA	20	MAIORCA	PERSONAL SELECTION+PERFORMANCE MGMT.	4TH 18	XANEDU	9781506698441	Required
712	W22	SS	237	301	MAIORCA	27	MAIORCA	PERSONAL SELECTION+PERFORMANCE MGMT.	4TH 18	XANEDU	9781506698441	Required
712	W22	SS	237	302	MALIK	27	SPECTOR	INDUSTRIAL+ORGANIZATIONAL PSYCHOLOGY	8TH 21	WILEY	9781119805311	Required

712	W22	SS	237	303	GILLESPIE	24	LANDY	EBK WORK IN THE 21ST CENTURY: AN INTROD	6	VST	8220115779130	eBook
712	W22	SS	237	35A	GILLESPIE	25	LANDY	EBK WORK IN THE 21ST CENTURY: AN INTROD	6	VST	9781119493440	eBook
712	W22	SS	242	OL1	ZAERA	19	MCCONNELL	MICROECONOMICS	22ND 21	RENT MCG	9781264112524	Required
712	W22	SS	242	OL2	RAWLINS	14	MCCONNELL	MICROECONOMICS-CONNECT ACCESS	22ND 21	MCG	9781264111671	Required
712	W22	SS	242	OL3	RAWLINS	17	MCCONNELL	MICROECONOMICS-CONNECT ACCESS	22ND 21	MCG	9781264111671	Required
712	W22	SS	242	OL4	HOROWITZ	18	HUBBARD	MICROECONOMICS	8TH 21	RENT PEARS	9780135952825	Required
712	W22	SS	242	OL5	HOROWITZ	16	HUBBARD	MICROECONOMICS	8TH 21	RENT PEARS	9780135952825	Required
712	W22	SS	242	OL6	GIBSON	20	MCCONNELL	MICROECONOMICS	22ND 21	RENT MCG	9781264112524	Required
712	W22	SS	242	OL7	BIETRY	19	MCCONNELL	MICROECONOMICS	22ND 21	RENT MCG	9781264112524	Required
712	W22	SS	242	OL8	JUSTO	20	MANKIW	PRIN.OF MICROECONOMICS	9TH 21	CENGAGE L	9780357133484	Required
712	W22	SS	242	PO1	PIRISINO	12	JOHN	EBK MICROECONOMICS	1	VST	9781423202929	eBook
712	W22	SS	242	PO2	PIRISINO	13	JOHN	EBK MICROECONOMICS	1	VST	9781423202929	eBook
712	W22	SS	242	301	ABAH	28	MANKIW	PRIN.OF MICROECONOMICS	9TH 21	CENGAGE L	9780357133484	Required
712	W22	SS	242	302	ZHANG	20	UNKNOWN	EBK MYLAB ECONOMICS WITH PEARSON ETEXT	8	VST	8220113219416	eBook
712	W22	SS	242	303	ZHANG	24	UNKNOWN	EBK MYLAB ECONOMICS WITH PEARSON ETEXT	8	VST	8220113219416	eBook
712	W22	SS	242	304	DOYRAN	27	MANKIW	PRIN.OF MICROECONOMICS	9TH 21	CENGAGE L	9780357133484	Required
712	W22	SS	242	305	KATAGIRI	22	MCCONNELL	MICROECONOMICS,BRIEF	3RD 19	RENT MCG	9781260324976	Required
712	W22	SS	242	306	BIETRY	26	MCCONNELL	MICROECONOMICS	22ND 21	RENT MCG	9781264112524	Required
712	W22	SS	242	307	UDEOGALANYA	19	MCCONNELL	MICROECONOMICS	22ND 21	RENT MCG	9781264112524	Required
712	W22	SS	242	35A	HOROWITZ	13	HUBBARD	MICROECONOMICS	8TH 21	RENT PEARS	9780135952825	Required
712	W22	SS	242	35B	MIRANDA	25	MANKIW	PRIN.OF MICROECONOMICS	9TH 21	CENGAGE L	9780357133484	Required
712	W22	SS	242	35C	LYAKIR	27	MANKIW	PRIN.OF MICROECONOMICS	9TH 21	CENGAGE L	9780357133484	Required
712	W22	SS	242	35D	POGORELOVA	26	MCCONNELL	MICROECONOMICS	22ND 21	RENT MCG	9781264112524	Required
712	W22	SS	244	301	KATAGIRI	14	MCCONNELL	MICROECONOMICS,BRIEF	3RD 19	RENT MCG	9781260324976	Required
712	W22	SS	272	301	ROSEN	27		No Adoption Received				
712	W22	SS	272	35A	ROSEN	26		No Adoption Received				
712	W22	SS	277	301	COOPER	15		No Text Required				
712	W22	SS	302	801	OZSOZ	26		No Text Required				
712	W22	SS	304	OL1	FELIX	10	MARTIN	CARIBBEAN HISTORY	12	TAYLOR	9780132208604	Required
712	W22	SS	307	801	CUNNINGHAM	27		No Adoption Received				
712	W22	SS	307	802	CUNNINGHAM	27		No Adoption Received				
712	W22	SS	311	801	QUINTERO	18		No Adoption Received				
712	W22	SS	313	801	DE JONG	27		No Adoption Received				
712	W22	SS	334	801	MAHULAWDE	26	THOMPSON	EBK HANDBOOK OF COLOR PSYCHOLOGY	1	VST	9781316396957	eBook
712	W22	SS	334	801	MAHULAWDE	26	KAREN	EBK DRESS YOUR BEST LIFE		VST	9780316530989	eBook
712	W22	SS	334	802	MAHULAWDE	26	THOMPSON	EBK HANDBOOK OF COLOR PSYCHOLOGY	1	VST	9781316396957	eBook
712	W22	SS	334	802	MAHULAWDE	26	KAREN	EBK DRESS YOUR BEST LIFE		VST	9780316530989	eBook
712	W22	SS	334	85A	MAHULAWDE	26	THOMPSON	EBK HANDBOOK OF COLOR PSYCHOLOGY	1	VST	9781316396957	eBook
712	W22	SS	334	85A	MAHULAWDE	26	KAREN	EBK DRESS YOUR BEST LIFE		VST	9780316530989	eBook
712	W22	SS	335	85A	JOHNSON	11		No Adoption Received				
712	W22	SS	336	801	BENKENDORF	27	SCOTT	PSYCHOLOGY FOR SUSTAINABILTY	4TH 16	TAYLOR	9781848725805	Required
712	W22	SS	340	801	DEGNORE	16		No Adoption Received				
712	W22	SS	341	801	LEVINE	22		No Text Required				
712	W22	SS	343	801	BIETRY	27	MCCONNELL	EBK CONTEMPORARY LABOR ECONOMICS	12	VST	9781260736557	eBook
712	W22	SS	345	801	OZSOZ	27		No Text Required				
712	W22	SS	345	802	BOLLON	27		No Adoption Received				
712	W22	SS	345	85A	OZSOZ	27		No Text Required				
712	W22	SS	354	OL1	CHAUDHRY	19		No Text Required				
712	W22	SS	354	OL2	LEVINE	19	ONEIL	ESSENTIALS OF COMPAR.POLITICS-W/CARD	7TH 21	NORTON	9780393532777	Required
712	W22	SS	354	OL3	CHAUDHRY	19		No Text Required				

712	W22	SS	354	PO1	FRASER	17		No Adoption Received				
712	W22	SS	354	801	CIASCHI	27		No Adoption Received				
712	W22	SS	354	802	FRANCISCO	10		No Adoption Received				
712	W22	SS	354	803	FRANCISCO	27		No Adoption Received				
712	W22	SS	354	804	FRANCISCO	24		No Adoption Received				
712	W22	SS	354	805	CHAUDHRY	26		No Adoption Received				
712	W22	SS	354	85A	FRANCISCO	16		No Adoption Received				
712	W22	SS	356	OL1	CHAUDHRY	19		No Adoption Received				
712	W22	SS	374	OL1	KAWAMURA	19	MACIONIS	SEEING OURSELVES	8TH 10	PEARSON	9780205733163	Required
712	W22	SS	374	OL1	KAWAMURA	19	MCCURDY	CONFORMITY+CONFLICT	15TH 16	PEARSON	9780205990795	Required
712	W22	SS	374	OL2	KAWAMURA	19	MACIONIS	SEEING OURSELVES	8TH 10	PEARSON	9780205733163	Required
712	W22	SS	374	OL2	KAWAMURA	19	MCCURDY	CONFORMITY+CONFLICT	15TH 16	PEARSON	9780205990795	Required
712	W22	SS	374	OL3	SHUR	18	MCCURDY	CONFORMITY+CONFLICT	15TH 16	PEARSON	9780205990795	Required
712	W22	SS	374	OL3	SHUR	18	MACIONIS	SEEING OURSELVES	8TH 10	PEARSON	9780205733163	Required
712	W22	SS	374	OL4	SHUR	19	MCCURDY	CONFORMITY+CONFLICT	15TH 16	PEARSON	9780205990795	Required
712	W22	SS	374	OL4	SHUR	19	MACIONIS	SEEING OURSELVES	8TH 10	PEARSON	9780205733163	Required
712	W22	SS	374	801	ROSEN	26	MCCURDY	CONFORMITY+CONFLICT	15TH 16	PEARSON	9780205990795	Required
712	W22	SS	374	801	ROSEN	26	MACIONIS	SEEING OURSELVES	8TH 10	PEARSON	9780205733163	Required
712	W22	SS	374	802	SHUR	20	MCCURDY	CONFORMITY+CONFLICT	15TH 16	PEARSON	9780205990795	Required
712	W22	SS	374	802	SHUR	20	MACIONIS	SEEING OURSELVES	8TH 10	PEARSON	9780205733163	Required
712	W22	SS	374	85A	ROSEN	20	MCCURDY	CONFORMITY+CONFLICT	15TH 16	PEARSON	9780205990795	Required
712	W22	SS	374	85A	ROSEN	20	MACIONIS	SEEING OURSELVES	8TH 10	PEARSON	9780205733163	Required
712	W22	SS	376	801	KAWAMURA	15		No Text Required				
712	W22	SS	376	802	KAWAMURA	21		No Text Required				
712	W22	SS	378	OL1	DE JONG	20		No Adoption Received				
712	W22	SS	378	OL2	DE JONG	18		No Adoption Received				
712	W22	SS	378	801	DE JONG	27		No Adoption Received				
712	W22	SS	379	OL1	DE JONG	20		No Adoption Received				
712	W22	SS	385	801	QUINTERO	19	GILOVICH	SOCIAL PSYCHOLOGY (PB)-W/ACCESS	5TH 19	NORTON	9780393667707	Required
712	W22	SS	386	OL1	KAWAMURA	19		No Text Required				
712	W22	SS	386	85A	KRAMER	11		No Text Required				
712	W22	SS	396	801	BENKENDORF	19		No Text Required				
712	W22	SS	397	801	CHAUDHRY	9	FEILER	ABRAHAM:JOURNEY TO HEART OF THREE FAITH	02	HARP PUB	9780060838669	Required
712	W22	SS	397	801	CHAUDHRY	9	ARMSTRONG	FIELDS OF BLOOD	14	PENG RAND	9780307946966	Required
712	W22	SS	397	801	CHAUDHRY	9	NUSSBAUM	LIBERTY OF CONSCIENCE	08	HACHETTE B	9780465018536	Required
712	W22	SS	442	801	BIETRY	24	DALY	ECOLOGICAL ECONOMICS	2ND 11	UCP	9781597266819	Required
712	W22	SS	443	OL1	OZSOZ	19	SALVATORE	EBK INTRODUCTION TO INTERNATIONAL ECONO	3	VST	9781118215005	eBook
712	W22	SS	443	OL2	LYAKIR	19	GERBER	INTERNATIONAL ECONOMICS	8TH 22	RENT PEARS	9780136892410	Required
712	W22	SS	443	OL3	DELACRUZ	20		No Adoption Received				
712	W22	SS	443	OL4	LYAKIR	19	GERBER	INTERNATIONAL ECONOMICS	8TH 22	RENT PEARS	9780136892410	Required
712	W22	SS	443	OL5	OZSOZ	20	SALVATORE	EBK INTRODUCTION TO INTERNATIONAL ECONO	3	VST	9781118215005	eBook
712	W22	SS	443	OL6	LYAKIR	19	GERBER	INTERNATIONAL ECONOMICS	8TH 22	RENT PEARS	9780136892410	Required
712	W22	SS	443	OL7	GONSALVES	20	CARBAUGH	INTERNATIONAL ECONOMICS	17TH 19	CENGAGE L	9781337558938	Required
712	W22	SS	443	802	ABAH	27		No Adoption Received				
712	W22	SS	443	803	GONSALVES	26		No Adoption Received				
712	W22	SS	443	804	GONSALVES	24		No Adoption Received				
712	W22	SS	443	85A	LEVINE	5		No Adoption Received				
712	W22	SS	445	OL1	BOLLON	19	KEOWN	EBK MYLAB FINANCE WITH PEARSON ETEXT FO	8	VST	8220117019760	eBook
712	W22	SS	445	801	BOLLON	27		No Adoption Received				
712	W22	SS	445	85A	BOLLON	27		No Adoption Received				

712	W22	SS	446	OL1	JUSTO	20	FRANKO	PUZZLE OF LATIN AMER.ECON.DEVELOPMENT	4TH 19	RLPG	9781442212176	Required
712	W22	SS	446	85A	JUSTO	7	FRANKO	PUZZLE OF LATIN AMER.ECON.DEVELOPMENT	4TH 19	RLPG	9781442212176	Required
712	W22	SXF	010	55A	LYAKIR	0		No Adoption Received				
712	W22	SXF	030	55A	LYAKIR	0		No Adoption Received				
712	W22	SXF	150	55A	OZSOZ	0		No Adoption Received				
712	W22	SXF	218	55A	LYAKIR	0		No Adoption Received				
712	W22	SXI	100	OL1	ISBECQUE	0	NIX-RICE	LOOKING GOOD...EVERY DAY	14	IPG	9781618470409	Required
712	W22	SXI	100	55A	ISBECQUE	0	NIX-RICE	LOOKING GOOD...EVERY DAY	14	IPG	9781618470409	Required
712	W22	SXI	100	55B	STAFF	0	NIX-RICE	LOOKING GOOD...EVERY DAY	14	IPG	9781618470409	Required
712	W22	SXI	100	55C	STAFF	0	NIX-RICE	LOOKING GOOD...EVERY DAY	14	IPG	9781618470409	Required
712	W22	SXI	200	OL1	KOKIDIS	0	NIX-RICE	LOOKING GOOD...EVERY DAY	14	IPG	9781618470409	Required
712	W22	SXI	200	OL1	KOKIDIS	0	PARSONS	STYLESOURCE	18	MISC PUBS	9780962740558	Required
712	W22	SXI	200	55A	KOKIDIS	0	NIX-RICE	LOOKING GOOD...EVERY DAY	14	IPG	9781618470409	Required
712	W22	SXI	200	55A	KOKIDIS	0	PARSONS	STYLESOURCE	18	MISC PUBS	9780962740558	Required
712	W22	TC	111	OL1	BEARD	18	BEARD-THAPA	COMPLETE BOOK OF TECH.DESIGN..-W/ACCESS	21	K/H	9781792475740	Required
712	W22	TC	312	701	RUVINSKAYA	11		No Adoption Received				
712	W22	TC	312	702	RUVINSKAYA	20		No Adoption Received				
712	W22	TC	322	701	WILLIAMS	12		No Adoption Received				
712	W22	TC	322	702	WILLIAMS	24		No Adoption Received				
712	W22	TC	341	701	DONATIEN	10		No Adoption Received				
712	W22	TC	341	702	DONATIEN	20		No Adoption Received				
712	W22	TC	451	701	BEARD	17	BEARD-THAPA	COMPLETE BOOK OF TECH.DESIGN..-W/ACCESS	21	K/H	9781792475740	Required
712	W22	TC	451	702	BEARD	20	BEARD-THAPA	COMPLETE BOOK OF TECH.DESIGN..-W/ACCESS	21	K/H	9781792475740	Required
712	W22	TC	491	701	BEARD	16	BEARD-THAPA	COMPLETE BOOK OF TECH.DESIGN..-W/ACCESS	21	K/H	9781792475740	Required
712	W22	TC	491	702	BEARD	21	BEARD-THAPA	COMPLETE BOOK OF TECH.DESIGN..-W/ACCESS	21	K/H	9781792475740	Required
712	W22	TD	101	15A	HENRETTA	24		No Adoption Received				
712	W22	TD	101	15B	DORMUTH	23		No Adoption Received				
712	W22	TD	103	15A	MARONEY	25		No Adoption Received				
712	W22	TD	114	101	BONILLA	12		No Adoption Received				
712	W22	TD	131	15A	HESS	23		No Adoption Received				
712	W22	TD	138	101	CRUTCHFIELD	14		No Adoption Received				
712	W22	TD	157	15A	LEE	10		No Adoption Received				
712	W22	TD	183	15A	DORMUTH	25		No Adoption Received				
712	W22	TD	202	101	SUSSMAN-SILVERMAN	22		No Text Required				
712	W22	TD	202	102	PICCORA	16		No Text Required				
712	W22	TD	206	101	JEYAVEERAN	24		No Adoption Received				
712	W22	TD	206	102	JEYAVEERAN	17		No Adoption Received				
712	W22	TD	207	101	ALLEN	23		No Adoption Received				
712	W22	TD	224	15A	KRUG	10		No Adoption Received				
712	W22	TD	227	101	PEOT	23		No Adoption Received				
712	W22	TD	238	101	HESS	22		No Adoption Received				
712	W22	TD	251	101	LEE	11		No Adoption Received				
712	W22	TD	262	101	GOETZ	24		No Adoption Received				
712	W22	TD	262	102	GOETZ	16		No Adoption Received				
712	W22	TD	333	601	LENNOX	18		No Adoption Received				
712	W22	TD	357	601	LEUNG	17		No Adoption Received				
712	W22	TD	362	601	SCHULTZ	13		No Adoption Received				
712	W22	TD	413	601	HERNANDEZ	22		No Adoption Received				
712	W22	TD	414	601	RUIZ	17		No Adoption Received				
712	W22	TD	462	601	RAMIREZ	22		No Adoption Received				

712	W22	TD	491	601	RAMIREZ	21		No Adoption Received				
712	W22	TR	000	101		0		No Adoption Received				
712	W22	TR	001	101		1		No Adoption Received				
712	W22	TS	110	OL1	KALIVAS	19	5234	DOUBLE SIDED SCOTCH TAPE		XX SUPPLY	2818440009334	Required
712	W22	TS	110	OL1	KALIVAS	19	660304	ART ALTERNAT STAINLESS STEEL NEEDLE TOOL		XX SUPPLY	2818440027918	Required
712	W22	TS	110	OL1	KALIVAS	19	JOHNSON	J.J.PIZZUTO'S FABRIC SCI..KIT-W/ACCESS	11TH 16	MAC HIGHER	9781501316517	Required
712	W22	TS	110	OL2	WONG	12	JOHNSON	J.J.PIZZUTO'S FABRIC SCI..KIT(NEW ONLY)	11TH 16	MAC HIGHER	9781628926576	Required
712	W22	TS	110	OL2	WONG	12	5234	DOUBLE SIDED SCOTCH TAPE		XX SUPPLY	2818440009334	Required
712	W22	TS	110	OL2	WONG	12	660304	ART ALTERNAT STAINLESS STEEL NEEDLE TOOL		XX SUPPLY	2818440027918	Required
712	W22	TS	110	OL3	KALIVAS	18	5234	DOUBLE SIDED SCOTCH TAPE		XX SUPPLY	2818440009334	Required
712	W22	TS	110	OL3	KALIVAS	18	660304	ART ALTERNAT STAINLESS STEEL NEEDLE TOOL		XX SUPPLY	2818440027918	Required
712	W22	TS	110	OL3	KALIVAS	18	JOHNSON	J.J.PIZZUTO'S FABRIC SCI..KIT-W/ACCESS	11TH 16	MAC HIGHER	9781501316517	Required
712	W22	TS	110	SK1	KIM	25		No Text Required				
712	W22	TS	110	SK2	KIM	20		No Text Required				
712	W22	TS	110	SK3	YANG	25		No Text Required				
712	W22	TS	110	201	SARKAR	25	JOHNSON	J.J.PIZZUTO'S FABRIC SCI..KIT(NEW ONLY)	11TH 16	MAC HIGHER	9781628926576	Required
712	W22	TS	110	201	SARKAR	25	5234	DOUBLE SIDED SCOTCH TAPE		XX SUPPLY	2818440009334	Required
712	W22	TS	110	201	SARKAR	25	660304	ART ALTERNAT STAINLESS STEEL NEEDLE TOOL		XX SUPPLY	2818440027918	Required
712	W22	TS	110	202	BENANTI	25	JOHNSON	J.J.PIZZUTO'S FABRIC SCI..KIT(NEW ONLY)	11TH 16	MAC HIGHER	9781628926576	Required
712	W22	TS	110	202	BENANTI	25	5234	DOUBLE SIDED SCOTCH TAPE		XX SUPPLY	2818440009334	Required
712	W22	TS	110	202	BENANTI	25	660304	ART ALTERNAT STAINLESS STEEL NEEDLE TOOL		XX SUPPLY	2818440027918	Required
712	W22	TS	110	203	WONG	25	JOHNSON	J.J.PIZZUTO'S FABRIC SCI..KIT(NEW ONLY)	11TH 16	MAC HIGHER	9781628926576	Required
712	W22	TS	110	203	WONG	25	5234	DOUBLE SIDED SCOTCH TAPE		XX SUPPLY	2818440009334	Required
712	W22	TS	110	203	WONG	25	660304	ART ALTERNAT STAINLESS STEEL NEEDLE TOOL		XX SUPPLY	2818440027918	Required
712	W22	TS	110	204	SARKAR	25	JOHNSON	J.J.PIZZUTO'S FABRIC SCI..KIT(NEW ONLY)	11TH 16	MAC HIGHER	9781628926576	Required
712	W22	TS	110	204	SARKAR	25	5234	DOUBLE SIDED SCOTCH TAPE		XX SUPPLY	2818440009334	Required
712	W22	TS	110	204	SARKAR	25	660304	ART ALTERNAT STAINLESS STEEL NEEDLE TOOL		XX SUPPLY	2818440027918	Required
712	W22	TS	110	205	GIARDINA	24	JOHNSON	J.J.PIZZUTO'S FABRIC SCI..KIT(NEW ONLY)	11TH 16	MAC HIGHER	9781628926576	Required
712	W22	TS	110	205	GIARDINA	24	5234	DOUBLE SIDED SCOTCH TAPE		XX SUPPLY	2818440009334	Required
712	W22	TS	110	205	GIARDINA	24	660304	ART ALTERNAT STAINLESS STEEL NEEDLE TOOL		XX SUPPLY	2818440027918	Required
712	W22	TS	110	206	KNICKERBOCKER	24	JOHNSON	J.J.PIZZUTO'S FABRIC SCI..KIT(NEW ONLY)	11TH 16	MAC HIGHER	9781628926576	Required
712	W22	TS	110	206	KNICKERBOCKER	24	5234	DOUBLE SIDED SCOTCH TAPE		XX SUPPLY	2818440009334	Required
712	W22	TS	110	206	KNICKERBOCKER	24	660304	ART ALTERNAT STAINLESS STEEL NEEDLE TOOL		XX SUPPLY	2818440027918	Required
712	W22	TS	110	207	SILVIA	25	JOHNSON	J.J.PIZZUTO'S FABRIC SCI..KIT(NEW ONLY)	11TH 16	MAC HIGHER	9781628926576	Required
712	W22	TS	110	207	SILVIA	25	5234	DOUBLE SIDED SCOTCH TAPE		XX SUPPLY	2818440009334	Required
712	W22	TS	110	207	SILVIA	25	660304	ART ALTERNAT STAINLESS STEEL NEEDLE TOOL		XX SUPPLY	2818440027918	Required
712	W22	TS	110	208	BENANTI	24	JOHNSON	J.J.PIZZUTO'S FABRIC SCI..KIT(NEW ONLY)	11TH 16	MAC HIGHER	9781628926576	Required
712	W22	TS	110	208	BENANTI	24	5234	DOUBLE SIDED SCOTCH TAPE		XX SUPPLY	2818440009334	Required
712	W22	TS	110	208	BENANTI	24	660304	ART ALTERNAT STAINLESS STEEL NEEDLE TOOL		XX SUPPLY	2818440027918	Required
712	W22	TS	110	209	BISHOP	25	JOHNSON	J.J.PIZZUTO'S FABRIC SCI..KIT(NEW ONLY)	11TH 16	MAC HIGHER	9781628926576	Required
712	W22	TS	110	209	BISHOP	25	5234	DOUBLE SIDED SCOTCH TAPE		XX SUPPLY	2818440009334	Required
712	W22	TS	110	209	BISHOP	25	660304	ART ALTERNAT STAINLESS STEEL NEEDLE TOOL		XX SUPPLY	2818440027918	Required
712	W22	TS	110	210	KNICKERBOCKER	25	JOHNSON	J.J.PIZZUTO'S FABRIC SCI..KIT(NEW ONLY)	11TH 16	MAC HIGHER	9781628926576	Required
712	W22	TS	110	210	KNICKERBOCKER	25	5234	DOUBLE SIDED SCOTCH TAPE		XX SUPPLY	2818440009334	Required
712	W22	TS	110	210	KNICKERBOCKER	25	660304	ART ALTERNAT STAINLESS STEEL NEEDLE TOOL		XX SUPPLY	2818440027918	Required
712	W22	TS	110	211	SILVIA	25	JOHNSON	J.J.PIZZUTO'S FABRIC SCI..KIT(NEW ONLY)	11TH 16	MAC HIGHER	9781628926576	Required
712	W22	TS	110	211	SILVIA	25	5234	DOUBLE SIDED SCOTCH TAPE		XX SUPPLY	2818440009334	Required
712	W22	TS	110	211	SILVIA	25	660304	ART ALTERNAT STAINLESS STEEL NEEDLE TOOL		XX SUPPLY	2818440027918	Required
712	W22	TS	110	212	WONG	23	JOHNSON	J.J.PIZZUTO'S FABRIC SCI..KIT(NEW ONLY)	11TH 16	MAC HIGHER	9781628926576	Required
712	W22	TS	110	212	WONG	23	5234	DOUBLE SIDED SCOTCH TAPE		XX SUPPLY	2818440009334	Required

712	W22	TS	110	212	WONG	23	660304	ART ALTERNAT STAINLESS STEEL NEEDLE TOOL		XX SUPPLY	2818440027918	Required
712	W22	TS	110	213	BEAULIEU	25	JOHNSON	J.J.PIZZUTO'S FABRIC SCI..KIT(NEW ONLY)	11TH 16	MAC HIGHER	9781628926576	Required
712	W22	TS	110	213	BEAULIEU	25	5234	DOUBLE SIDED SCOTCH TAPE		XX SUPPLY	2818440009334	Required
712	W22	TS	110	213	BEAULIEU	25	660304	ART ALTERNAT STAINLESS STEEL NEEDLE TOOL		XX SUPPLY	2818440027918	Required
712	W22	TS	110	25A	GREALISH-FORINO	20	JOHNSON	J.J.PIZZUTO'S FABRIC SCI..KIT(NEW ONLY)	11TH 16	MAC HIGHER	9781628926576	Required
712	W22	TS	110	25A	GREALISH-FORINO	20	5234	DOUBLE SIDED SCOTCH TAPE		XX SUPPLY	2818440009334	Required
712	W22	TS	110	25A	GREALISH-FORINO	20	660304	ART ALTERNAT STAINLESS STEEL NEEDLE TOOL		XX SUPPLY	2818440027918	Required
712	W22	TS	110	25B	SARKAR	24	JOHNSON	J.J.PIZZUTO'S FABRIC SCI..KIT(NEW ONLY)	11TH 16	MAC HIGHER	9781628926576	Required
712	W22	TS	110	25B	SARKAR	24	5234	DOUBLE SIDED SCOTCH TAPE		XX SUPPLY	2818440009334	Required
712	W22	TS	110	25B	SARKAR	24	660304	ART ALTERNAT STAINLESS STEEL NEEDLE TOOL		XX SUPPLY	2818440027918	Required
712	W22	TS	110	25C	BEAULIEU	23	JOHNSON	J.J.PIZZUTO'S FABRIC SCI..KIT(NEW ONLY)	11TH 16	MAC HIGHER	9781628926576	Required
712	W22	TS	110	25C	BEAULIEU	23	5234	DOUBLE SIDED SCOTCH TAPE		XX SUPPLY	2818440009334	Required
712	W22	TS	110	25C	BEAULIEU	23	660304	ART ALTERNAT STAINLESS STEEL NEEDLE TOOL		XX SUPPLY	2818440027918	Required
712	W22	TS	111	BL1	WONG	21	JOHNSON	J.J.PIZZUTO'S FABRIC SCI.(LL)-W/BINDER	11TH 16	MAC HIGHER	9781628926583	Required
712	W22	TS	111	BL1	WONG	21	JOHNSON	J.J.PIZZUTO'S FABRIC SCI..KIT(NEW ONLY)	11TH 16	MAC HIGHER	9781628926576	Required
712	W22	TS	111	BL1	WONG	21	JOHNSON	J.J.PIZZUTO'S FABRIC SCI.(LL)-PACKAGE	11TH 16	MAC HIGHER	9781501318993	Required
712	W22	TS	111	BL1	WONG	21	JOHNSON	J.J.PIZZUTO'S FABRIC SCI..KIT-W/ACCESS	11TH 16	MAC HIGHER	9781501316517	Required
712	W22	TS	111	BL1	WONG	21	5234	DOUBLE SIDED SCOTCH TAPE		XX SUPPLY	2818440009334	Required
712	W22	TS	111	BL1	WONG	21	660304	ART ALTERNAT STAINLESS STEEL NEEDLE TOOL		XX SUPPLY	2818440027918	Required
712	W22	TS	111	201	ZUCKER	11	JOHNSON	J.J.PIZZUTO'S FABRIC SCI.(LL)-W/BINDER	11TH 16	MAC HIGHER	9781628926583	Required
712	W22	TS	111	201	ZUCKER	11	JOHNSON	J.J.PIZZUTO'S FABRIC SCI..KIT(NEW ONLY)	11TH 16	MAC HIGHER	9781628926576	Required
712	W22	TS	111	201	ZUCKER	11	JOHNSON	J.J.PIZZUTO'S FABRIC SCI.(LL)-PACKAGE	11TH 16	MAC HIGHER	9781501318993	Required
712	W22	TS	111	201	ZUCKER	11	JOHNSON	J.J.PIZZUTO'S FABRIC SCI..KIT-W/ACCESS	11TH 16	MAC HIGHER	9781501316517	Required
712	W22	TS	111	201	ZUCKER	11	5234	DOUBLE SIDED SCOTCH TAPE		XX SUPPLY	2818440009334	Required
712	W22	TS	111	201	ZUCKER	11	660304	ART ALTERNAT STAINLESS STEEL NEEDLE TOOL		XX SUPPLY	2818440027918	Required
712	W22	TS	111	202	ZUCKER	12	JOHNSON	J.J.PIZZUTO'S FABRIC SCI.(LL)-W/BINDER	11TH 16	MAC HIGHER	9781628926583	Required
712	W22	TS	111	202	ZUCKER	12	JOHNSON	J.J.PIZZUTO'S FABRIC SCI..KIT(NEW ONLY)	11TH 16	MAC HIGHER	9781628926576	Required
712	W22	TS	111	202	ZUCKER	12	JOHNSON	J.J.PIZZUTO'S FABRIC SCI.(LL)-PACKAGE	11TH 16	MAC HIGHER	9781501318993	Required
712	W22	TS	111	202	ZUCKER	12	JOHNSON	J.J.PIZZUTO'S FABRIC SCI..KIT-W/ACCESS	11TH 16	MAC HIGHER	9781501316517	Required
712	W22	TS	111	202	ZUCKER	12	5234	DOUBLE SIDED SCOTCH TAPE		XX SUPPLY	2818440009334	Required
712	W22	TS	111	202	ZUCKER	12	660304	ART ALTERNAT STAINLESS STEEL NEEDLE TOOL		XX SUPPLY	2818440027918	Required
712	W22	TS	111	203	GEORGE	12	JOHNSON	J.J.PIZZUTO'S FABRIC SCI.(LL)-W/BINDER	11TH 16	MAC HIGHER	9781628926583	Required
712	W22	TS	111	203	GEORGE	12	JOHNSON	J.J.PIZZUTO'S FABRIC SCI..KIT(NEW ONLY)	11TH 16	MAC HIGHER	9781628926576	Required
712	W22	TS	111	203	GEORGE	12	JOHNSON	J.J.PIZZUTO'S FABRIC SCI.(LL)-PACKAGE	11TH 16	MAC HIGHER	9781501318993	Required
712	W22	TS	111	203	GEORGE	12	JOHNSON	J.J.PIZZUTO'S FABRIC SCI..KIT-W/ACCESS	11TH 16	MAC HIGHER	9781501316517	Required
712	W22	TS	111	203	GEORGE	12	5234	DOUBLE SIDED SCOTCH TAPE		XX SUPPLY	2818440009334	Required
712	W22	TS	111	203	GEORGE	12	660304	ART ALTERNAT STAINLESS STEEL NEEDLE TOOL		XX SUPPLY	2818440027918	Required
712	W22	TS	116	201	ISLAM	9	TAY	FUNDAMENTAL OF WEFT KNITTING		G TAY	2818440025358	Required
712	W22	TS	131	OL1	GANIARIS	12	JOHNSON	J.J.PIZZUTO'S FABRIC SCI.(LL)-W/BINDER	11TH 16	MAC HIGHER	9781628926583	Required
712	W22	TS	131	OL1	GANIARIS	12	JOHNSON	J.J.PIZZUTO'S FABRIC SCI..KIT(NEW ONLY)	11TH 16	MAC HIGHER	9781628926576	Required
712	W22	TS	131	OL1	GANIARIS	12	JOHNSON	J.J.PIZZUTO'S FABRIC SCI.(LL)-PACKAGE	11TH 16	MAC HIGHER	9781501318993	Required
712	W22	TS	131	OL1	GANIARIS	12	5234	DOUBLE SIDED SCOTCH TAPE		XX SUPPLY	2818440009334	Required
712	W22	TS	131	OL1	GANIARIS	12	660304	ART ALTERNAT STAINLESS STEEL NEEDLE TOOL		XX SUPPLY	2818440027918	Required
712	W22	TS	131	201	BENANTI	24	JOHNSON	J.J.PIZZUTO'S FABRIC SCI.(LL)-W/BINDER	11TH 16	MAC HIGHER	9781628926583	Required
712	W22	TS	131	201	BENANTI	24	JOHNSON	J.J.PIZZUTO'S FABRIC SCI..KIT(NEW ONLY)	11TH 16	MAC HIGHER	9781628926576	Required
712	W22	TS	131	201	BENANTI	24	JOHNSON	J.J.PIZZUTO'S FABRIC SCI.(LL)-PACKAGE	11TH 16	MAC HIGHER	9781501318993	Required
712	W22	TS	131	201	BENANTI	24	5234	DOUBLE SIDED SCOTCH TAPE		XX SUPPLY	2818440009334	Required
712	W22	TS	131	201	BENANTI	24	660304	ART ALTERNAT STAINLESS STEEL NEEDLE TOOL		XX SUPPLY	2818440027918	Required
712	W22	TS	131	202	SILVIA	21	JOHNSON	J.J.PIZZUTO'S FABRIC SCI.(LL)-W/BINDER	11TH 16	MAC HIGHER	9781628926583	Required
712	W22	TS	131	202	SILVIA	21	JOHNSON	J.J.PIZZUTO'S FABRIC SCI..KIT(NEW ONLY)	11TH 16	MAC HIGHER	9781628926576	Required

712	W22	TS	131	202	SILVIA	21	JOHNSON	J.J.PIZZUTO'S FABRIC SCI.(LL)-PACKAGE	11TH 16	MAC HIGHER	9781501318993	Required
712	W22	TS	131	202	SILVIA	21	5234	DOUBLE SIDED SCOTCH TAPE		XX SUPPLY	2818440009334	Required
712	W22	TS	131	202	SILVIA	21	660304	ART ALTERNAT STAINLESS STEEL NEEDLE TOOL		XX SUPPLY	2818440027918	Required
712	W22	TS	131	25A	GREALISH-FORINO	3	JOHNSON	J.J.PIZZUTO'S FABRIC SCI.(LL)-W/BINDER	11TH 16	MAC HIGHER	9781628926583	Required
712	W22	TS	131	25A	GREALISH-FORINO	3	JOHNSON	J.J.PIZZUTO'S FABRIC SCI..KIT(NEW ONLY)	11TH 16	MAC HIGHER	9781628926576	Required
712	W22	TS	131	25A	GREALISH-FORINO	3	JOHNSON	J.J.PIZZUTO'S FABRIC SCI.(LL)-PACKAGE	11TH 16	MAC HIGHER	9781501318993	Required
712	W22	TS	131	25A	GREALISH-FORINO	3	5234	DOUBLE SIDED SCOTCH TAPE		XX SUPPLY	2818440009334	Required
712	W22	TS	131	25A	GREALISH-FORINO	3	660304	ART ALTERNAT STAINLESS STEEL NEEDLE TOOL		XX SUPPLY	2818440027918	Required
712	W22	TS	131	25B	KALIVAS	18	JOHNSON	J.J.PIZZUTO'S FABRIC SCI.(LL)-W/BINDER	11TH 16	MAC HIGHER	9781628926583	Required
712	W22	TS	131	25B	KALIVAS	18	JOHNSON	J.J.PIZZUTO'S FABRIC SCI..KIT(NEW ONLY)	11TH 16	MAC HIGHER	9781628926576	Required
712	W22	TS	131	25B	KALIVAS	18	JOHNSON	J.J.PIZZUTO'S FABRIC SCI.(LL)-PACKAGE	11TH 16	MAC HIGHER	9781501318993	Required
712	W22	TS	131	25B	KALIVAS	18	5234	DOUBLE SIDED SCOTCH TAPE		XX SUPPLY	2818440009334	Required
712	W22	TS	131	25B	KALIVAS	18	660304	ART ALTERNAT STAINLESS STEEL NEEDLE TOOL		XX SUPPLY	2818440027918	Required
712	W22	TS	131	25C	SANTORIELLO	11	JOHNSON	J.J.PIZZUTO'S FABRIC SCI.(LL)-W/BINDER	11TH 16	MAC HIGHER	9781628926583	Required
712	W22	TS	131	25C	SANTORIELLO	11	JOHNSON	J.J.PIZZUTO'S FABRIC SCI..KIT(NEW ONLY)	11TH 16	MAC HIGHER	9781628926576	Required
712	W22	TS	131	25C	SANTORIELLO	11	JOHNSON	J.J.PIZZUTO'S FABRIC SCI.(LL)-PACKAGE	11TH 16	MAC HIGHER	9781501318993	Required
712	W22	TS	131	25C	SANTORIELLO	11	5234	DOUBLE SIDED SCOTCH TAPE		XX SUPPLY	2818440009334	Required
712	W22	TS	131	25C	SANTORIELLO	11	660304	ART ALTERNAT STAINLESS STEEL NEEDLE TOOL		XX SUPPLY	2818440027918	Required
712	W22	TS	301	701	TBD	0	JOHNSON	J.J.PIZZUTO'S FABRIC SCI.(LL)-W/BINDER	11TH 16	MAC HIGHER	9781628926583	Required
712	W22	TS	301	701	TBD	0	JOHNSON	J.J.PIZZUTO'S FABRIC SCI..KIT(NEW ONLY)	11TH 16	MAC HIGHER	9781628926576	Required
712	W22	TS	301	701	TBD	0	JOHNSON	J.J.PIZZUTO'S FABRIC SCI.(LL)-PACKAGE	11TH 16	MAC HIGHER	9781501318993	Required
712	W22	TS	301	701	TBD	0	5234	DOUBLE SIDED SCOTCH TAPE		XX SUPPLY	2818440009334	Required
712	W22	TS	301	701	TBD	0	660304	ART ALTERNAT STAINLESS STEEL NEEDLE TOOL		XX SUPPLY	2818440027918	Required
712	W22	TS	332	75A	TBD	0	TAY	FUNDAMENTAL OF WEFT KNITTING		G TAY	2818440025358	Required
712	W22	TS	367	701	GREALISH-FORINO	24	TAY	WRAP KNITTEG PRIMIER		G TAY	2818440026911	Required
712	W22	TS	367	701	GREALISH-FORINO	24	TAY	FUNDAMENTAL OF WEFT KNITTING		G TAY	2818440025358	Required
712	W22	TS	367	75A	ISLAM	10	TAY	WRAP KNITTEG PRIMIER		G TAY	2818440026911	Required
712	W22	TS	367	75A	ISLAM	10	TAY	FUNDAMENTAL OF WEFT KNITTING		G TAY	2818440025358	Required
712	W22	TS	368	ML1	FISICHELLA	5		No Adoption Received				
712	W22	TS	368	701	SANTORIELLO	17	TAY	WRAP KNITTEG PRIMIER		G TAY	2818440026911	Required
712	W22	TS	368	701	SANTORIELLO	17	TAY	FUNDAMENTAL OF WEFT KNITTING		G TAY	2818440025358	Required
712	W22	TS	368	702	ISLAM	14	TAY	WRAP KNITTEG PRIMIER		G TAY	2818440026911	Required
712	W22	TS	368	702	ISLAM	14	TAY	FUNDAMENTAL OF WEFT KNITTING		G TAY	2818440025358	Required
712	W22	TS	491	701	GREALISH-FORINO	19	JOHNSON	J.J.PIZZUTO'S FABRIC SCI.(LL)-W/BINDER	11TH 16	MAC HIGHER	9781628926583	Required
712	W22	TS	491	701	GREALISH-FORINO	19	JOHNSON	J.J.PIZZUTO'S FABRIC SCI..KIT(NEW ONLY)	11TH 16	MAC HIGHER	9781628926576	Required
712	W22	TS	491	701	GREALISH-FORINO	19	JOHNSON	J.J.PIZZUTO'S FABRIC SCI.(LL)-PACKAGE	11TH 16	MAC HIGHER	9781501318993	Required
712	W22	TS	491	701	GREALISH-FORINO	19	5234	DOUBLE SIDED SCOTCH TAPE		XX SUPPLY	2818440009334	Required
712	W22	TS	491	701	GREALISH-FORINO	19	660304	ART ALTERNAT STAINLESS STEEL NEEDLE TOOL		XX SUPPLY	2818440027918	Required
712	W22	TS	491	702	GREALISH-FORINO	16	JOHNSON	J.J.PIZZUTO'S FABRIC SCI.(LL)-W/BINDER	11TH 16	MAC HIGHER	9781628926583	Required
712	W22	TS	491	702	GREALISH-FORINO	16	JOHNSON	J.J.PIZZUTO'S FABRIC SCI..KIT(NEW ONLY)	11TH 16	MAC HIGHER	9781628926576	Required
712	W22	TS	491	702	GREALISH-FORINO	16	JOHNSON	J.J.PIZZUTO'S FABRIC SCI.(LL)-PACKAGE	11TH 16	MAC HIGHER	9781501318993	Required
712	W22	TS	491	702	GREALISH-FORINO	16	5234	DOUBLE SIDED SCOTCH TAPE		XX SUPPLY	2818440009334	Required
712	W22	TS	491	702	GREALISH-FORINO	16	660304	ART ALTERNAT STAINLESS STEEL NEEDLE TOOL		XX SUPPLY	2818440027918	Required
712	W22	TS	499	701	GREALISH-FORINO	1		No Adoption Received				
712	W22	TT	055	701	CORMIER	23		No Adoption Received				
712	W22	TT	055	75A	CORMIER	10		No Adoption Received				
712	W22	TT	174	201	ARYA	17	JOHNSON	J.J.PIZZUTO'S FABRIC SCI.(LL)-W/BINDER	11TH 16	MAC HIGHER	9781628926583	Required
712	W22	TT	174	201	ARYA	17	JOHNSON	J.J.PIZZUTO'S FABRIC SCI..KIT(NEW ONLY)	11TH 16	MAC HIGHER	9781628926576	Required
712	W22	TT	174	201	ARYA	17	5234	DOUBLE SIDED SCOTCH TAPE		XX SUPPLY	2818440009334	Required
712	W22	TT	174	201	ARYA	17	660304	ART ALTERNAT STAINLESS STEEL NEEDLE TOOL		XX SUPPLY	2818440027918	Required

712	W22	TT	174	25A	CRUTCHFIELD	13	JOHNSON	J.J.PIZZUTO'S FABRIC SCI.(LL)-W/BINDER	11TH 16	MAC HIGHER	9781628926583	Required
712	W22	TT	174	25A	CRUTCHFIELD	13	JOHNSON	J.J.PIZZUTO'S FABRIC SCI..KIT(NEW ONLY)	11TH 16	MAC HIGHER	9781628926576	Required
712	W22	TT	174	25A	CRUTCHFIELD	13	5234	DOUBLE SIDED SCOTCH TAPE		XX SUPPLY	2818440009334	Required
712	W22	TT	174	25A	CRUTCHFIELD	13	660304	ART ALTERNAT STAINLESS STEEL NEEDLE TOOL		XX SUPPLY	2818440027918	Required
712	W22	TT	201	201	CRUTCHFIELD	16		No Text Required				
712	W22	TT	202	201	BISHOP	9		No Adoption Received				
712	W22	TT	202	202	BISHOP	18		No Adoption Received				
712	W22	TT	247	201	KALIVAS	16		No Adoption Received				
712	W22	TT	247	202	KALIVAS	11		No Adoption Received				
712	W22	TT	261	201	ARYA	22		No Adoption Received				
712	W22	TT	261	202	ARYA	14		No Adoption Received				
712	W22	TT	313	701	SARKAR	20		No Adoption Received				
712	W22	TT	313	75A	SARKAR	11		No Adoption Received				
712	W22	TT	328	701	GEORGE	10		No Adoption Received				
712	W22	TT	328	702	GEORGE	20		No Adoption Received				
712	W22	TT	382	701	SANTORIELLO	18	TAY	WRAP KNITTEG PRIMIER		G TAY	2818440026911	Required
712	W22	TT	382	701	SANTORIELLO	18	TAY	FUNDAMENTAL OF WEFT KNITTING		G TAY	2818440025358	Required
712	W22	TT	382	702	ISLAM	12	TAY	WRAP KNITTEG PRIMIER		G TAY	2818440026911	Required
712	W22	TT	382	702	ISLAM	12	TAY	FUNDAMENTAL OF WEFT KNITTING		G TAY	2818440025358	Required
712	W22	TT	455	701	CORMIER	23	KADOLPH	QUALITY ASSURANCE F/TEXTILES+APPAREL	2ND 07	MAC HIGHER	9781563675546	Required
712	W22	TT	455	75A	CORMIER	10	KADOLPH	QUALITY ASSURANCE F/TEXTILES+APPAREL	2ND 07	MAC HIGHER	9781563675546	Required
712	W22	TT	476	701	GIARDINA	21		No Adoption Received				
712	W22	TT	476	75A	GIARDINA	12		No Adoption Received				
712	W22	TT	55	701	CORMIER	24		No Adoption Received				
712	W22	TT	55	75A	CORMIER	13		No Adoption Received				
712	W22	TY	101	15A	YAVNE	21		No Adoption Received				
712	W22	TY	313	601	FLOOD	9	CAMPBELL	POWER OF MYTH (18868)	88	PENG RAND	9780385418867	Required
712	W22	TY	332	601	MASIBAY	8		No Text Required				
712	W22	TY	342	65A	SEYSTER	9	ALEKSANDER	BEGINNER'S GUIDE TO DIGITAL PAINTING...	11	INGRAM PUB	9780955153075	Required
712	W22	TY	414	65A	BAUMBACH	7	SELINKER	KOBOLD GUIDE TO BOARD GAME DESIGN	11	OPEN DESIG	9781936781041	Required
712	W22	TY	461	601	BECKER	7		No Text Required				
712	W22	TY	467	601	TUTIVEN	7		No Adoption Received				
712	W22	VP	304	601	ROGERS	12		No Adoption Received				
712	W22	VP	304	602	ROGERS	24		No Adoption Received				
712	W22	VP	305	601	FINKELSTEIN	21		No Adoption Received				
712	W22	VP	305	603	FINKELSTEIN	15		No Adoption Received				
712	W22	VP	306	601	OSTROW	9		No Adoption Received				
712	W22	VP	306	602	ROMERO	25		No Adoption Received				
712	W22	VP	314	601	KONG	19		No Adoption Received				
712	W22	VP	314	602	SOKOLI	9		No Adoption Received				
712	W22	VP	314	603	SOKOLI	16		No Adoption Received				
712	W22	VP	412	601	KONG	17		No Adoption Received				
712	W22	VP	412	602	BERGER	11		No Adoption Received				
712	W22	VP	431	65A	SOKOLI	7		No Adoption Received				
712	W22	VP	461	601	KONG	17		No Adoption Received				
712	W22	VP	461	602	ROGERS	11		No Adoption Received				
712	A22	AC	111	OL1	SIMONE	15	BELCH	ADVERTISING+PROMOTION	12TH 21	RENT MCG	9781260259315	Required
712	A22	AC	111	OL1	SIMONE	15	UNKNOWN	EBK CONNECT ONLINE ACCESS FOR ADVERTISI	12	VST	8220112652238	eBook
712	A22	AC	111	OL2	LEV	18	UNKNOWN	EBK CONNECT ONLINE ACCESS FOR ADVERTISI	12	VST	8220112652238	eBook
712	A22	AC	171	OL1	ELINS	15	DOMINICK	DYNAMICS OF MASS COMMUNICATION	12TH 13	MCG	9780073526195	Required

712	A22	AC	221	OL1	TESMAN	16	WILCOX	PUBLIC RELATIONS WRITING+MEDIA...(LL)	8TH 16	PEARSON	9780134010496	Required
712	A22	AC	222	OL1	REJAUD	14	UNKNOWN	EBK CONVERTING SHOPPERS TO BUYERS	1	VST	8220121446316	eBook
712	A22	AC	231	OL1	BROWNLEE	19	BROWNLEE	ADVERTISING COPYWRITING/MULTI CHANNEL	2022	UNIV RDRS	9781793557438	Required
712	A22	AC	271	OL1	ROMANO	19		No Text Required				
712	A22	AC	272	OL1	ROMERO	14	GATES	EBK MARKETING RESEARCH	12	VST	9781119703006	eBook
712	A22	AC	361	OL1	COKKINOS	17	UNLIMITED	EBK CENGAGE UNLIMITED SUBSCRIPTION, 4 M	1	VST	9780357700006	eBook
712	A22	AC	424	SA1	ELINS	12		No Text Required				
712	A22	AC	424	SA2	VOLPE	12		No Text Required				
712	A22	AC	471	OL1	GUGEL	20		No Text Required				
712	A22	AC	472	OL1	SCHACHTER	19		No Text Required				
712	A22	AD	491	OL1	MCMANUS	6		No Text Required				
712	A22	AR	101	OL1	SCHEETZ	12		No Text Required				
712	A22	AR	101	OL2		0		No Adoption Received				
712	A22	BE	261	OL1	COLBY	16		No Text Required				
712	A22	CF	510	59A	YOUNG	10		No Text Required				
712	A22	CF	533	SA1	KANLIAN	5		No Text Required				
712	A22	CF	533	SA2	POLSON	4		No Text Required				
712	A22	CF	690	59A	KANLIAN	5		No Text Required				
712	A22	CF	690	59B	KANLIAN	2		No Text Required				
712	A22	CM	351	SA1		0		No Adoption Received				
712	A22	DM	435	OL1	CONSORTE	10		No Text Required				
712	A22	ED	591	59A	FERWERDA	14		No Text Required				
712	A22	EN	121	OL1	MOUDROV	19	GRAFF	THEY SAY/I SAY	4TH 18	NORTON	9780393631678	Required
712	A22	EN	121	OL1	MOUDROV	19	WARBURTON	FREE SPEECH:VERY SHORT INTRODUCTION	09	OXF	9780199232352	Required
712	A22	EN	121	OL2	SERMONETA	19		No Text Required				
712	A22	EN	121	35A	LANDMAN	19	GRAFF	THEY SAY/I SAY	4TH 18	NORTON	9780393631678	Required
712	A22	EN	121	35A	LANDMAN	19	HACKER	POCKET STYLE MANUAL	9TH 21	MAC HIGHER	9781319169541	Required
712	A22	EN	121	35A	LANDMAN	19	HERSEY	HIROSHIMA	12	INGRAM	9781684116881	Required
712	A22	EN	121	35A	LANDMAN	19	HACKER	POCKET STYLE MANUAL	8TH 18	MAC HIGHER	9781319057404	Required
712	A22	EN	121	35A	LANDMAN	19	HERSEY	HIROSHIMA	(REV)85	PENG RAND	9780679721031	Required
712	A22	EN	121	35B	HIGHTOWER	1		No Text Required				
712	A22	EN	200	OL1	PRAGER	19	HACKER	POCKET STYLE MANUAL	9TH 21	MAC HIGHER	9781319169541	Required
712	A22	EN	201	OL1	DENIRO	9	BARBOUR	EBK ORGANIZATIONAL COMMUNICATION: APPRO	7	VST	8220112119663	eBook
712	A22	EN	202	OL1	TOMBRO	19		No Text Required				
712	A22	EN	203	OL1	PRAGER	14		No Text Required				
712	A22	EN	231	OL1	ZULLI	19	BRADBURY	MARTIAN CHRONICLES	12	S+S	9781451678192	Required
712	A22	EN	231	OL1	ZULLI	19	BAER	110 STORIES	02	INGRAM PUB	9780814799352	Required
712	A22	EN	231	OL1	ZULLI	19	BAUSCH	NORTON ANTHOL.OF SHORT FICTION,SHORTER	8TH 15	NORTON	9780393937763	Required
712	A22	EN	233	OL1	VARNES	19	GWYNN	POETRY:POCKET ANTHOLOGY (4053303)	7TH 14	PEARSON	9780134053301	Required
712	A22	EN	245	OL1	PETRUNIA	19	LUSTIG	INTERCULTURAL COMPETENCE (LOOSELEAF)	8TH 18	PEARSON	9780134003238	Required
712	A22	EN	272	OL1	MOUDROV	15	BALDWIN	GIOVANNI'S ROOM	13	PENG RAND	9780345806567	Required
712	A22	EN	272	OL1	MOUDROV	15	HAMID	EBK THE RELUCTANT FUNDAMENTALIST	1	VST	9780156033121	eBook
712	A22	EN	272	OL1	MOUDROV	15	WHARTON	HOUSE OF MIRTH	85	PENG RAND	9780140187298	Required
712	A22	EN	274	OL1	IACOBAZZO	10		No Text Required				
712	A22	EN	279	OL1	TOMBRO	9		No Text Required				
712	A22	EN	306	OL1	BILGE	19	JANDT	EBK CONFLICT AND COMMUNICATION	1	VST	9781506308289	Required
712	A22	EN	306	OL2	BILGE	7	JANDT	EBK CONFLICT AND COMMUNICATION	1	VST	9781506308289	Required
712	A22	EN	321	OL1	DUBUISSON	18		No Adoption Received				
712	A22	EN	321	OL2	NARVAEZ	16		No Text Required				
712	A22	EN	321	85A	NASTA	0		No Text Required				

712	A22	EN	361	OL1		0		No Adoption Received				
712	A22	EN	361	OL2	LEMMON BOWEN	19	GOLDBERG	WRITING DOWN THE BONES,30TH ANNIV.ED.	16	PENG RAND	9781611803082	Required
712	A22	EN	361	OL2	LEMMON BOWEN	19	OLIVER	POETRY HANDBOOK	94	HARP PUB	9780156724005	Required
712	A22	EN	363	OL1		0		No Adoption Received				
712	A22	ES	033	OL1	SULLIVAN	19		No Text Required				
712	A22	ES	133	OL1	SULLIVAN	19	HACKER	POCKET STYLE MANUAL	9TH 21	MAC HIGHER	9781319169541	Recommended
712	A22	FA	101	15A		17		No Adoption Received				
712	A22	FA	105	15A	KURDZIEL	4		No Adoption Received				
712	A22	FA	105	15B		1		No Adoption Received				
712	A22	FA	110	15A	ZUTELGTE	1		No Adoption Received				
712	A22	FA	115	15A	HU	5		No Adoption Received				
712	A22	FA	171	15A	MARTINO	5		No Adoption Received				
712	A22	FD	117	15A	SCHACHT	4		No Text Required				
712	A22	FD	133	15A	EDELSTEIN-GIMPEL	12		No Text Required				
712	A22	FD	133	15B	KARP	7		No Text Required				
712	A22	FD	134	15A	KIM	9		No Text Required				
712	A22	FD	244	OL1	DONOFRIO-FERREZZA	8		No Text Required				
712	A22	FD	381	65A	RIPPY	12		No Text Required				
712	A22	FF	111	15A	EMANUEL	2	JAFFE	DRAPING FOR FASHION DESIGN	5TH 12	PEARSON	9780132447270	Recommended
712	A22	FF	114	15A	BARNETTE	3		No Text Required				
712	A22	FF	245	OL1	WESEN BRYANT	10	BRYANT	SPEC MANUAL-W/CD	2ND 06	MAC HIGHER	9781563673733	Required
712	A22	FF	322	65A	COLE	9	DEIHL	EBK THE HISTORY OF MODERN FASHION		VST	9781780677972	eBook
712	A22	FF	322	65B	SNYDER-GALLAGHER	1	MENDES	FASHION SINCE 1900 (WORLD OF ART)	(REV)10	NORTON	9780500204023	Required
712	A22	FI	111	OL1	SCHWEITZER	19	SIKOV	FILM STUDIES	2ND 20	INGRAM PUB	9780231195935	Required
712	A22	FI	111	OL1	SCHWEITZER	19	SIKOV	FILM STUDIES	10	INGRAM PUB	9780231142939	Required
712	A22	FM	108	OL1	LAMPLEY	15	STONE	DYNAMICS OF FASHION	5TH 18	MAC HIGHER	9781501324000	Required
712	A22	FM	108	OL1	LAMPLEY	15	MCGRAW HILL	SIMNET F/OFFICE 365-ACCESS CARD	2ND 21	MCG CUSTOM	9781266570742	Required
712	A22	FM	108	OL1	LAMPLEY	15	FARNAN	EBK THE DYNAMICS OF FASHION	5	VST	8220125749888	eBook
712	A22	FM	109	OL1	ANTEE	19	STONE	DYNAMICS OF FASHION	5TH 18	MAC HIGHER	9781501324000	Required
712	A22	FM	109	OL1	ANTEE	19	MCGRAW HILL	SIMNET F/OFFICE 365-ACCESS CARD	2ND 21	MCG CUSTOM	9781266570742	Required
712	A22	FM	110	OL1	BLUMENTHAL	11	KEISER	BEYOND DESIGN:SYNERGY OF APPAREL PROD..	4TH 17	MAC HIGHER	9781501315411	Required
712	A22	FM	114	OL1	TBD	0	STONE	DYNAMICS OF FASHION	5TH 18	MAC HIGHER	9781501324000	Required
712	A22	FM	203	OL1	THOMPSON	19	WUEST	EBK MERCHANDISING MATHEMATICS FOR RETAI	5	VST	9780133072969	Required
712	A22	FM	203	OL1	THOMPSON	19	EASTERLING	MERCHANDISING MATH.F/RETAILING	5TH 13	PEARSON	9780132724166	Required
712	A22	FM	203	25A	WOLF	6	WUEST	EBK MERCHANDISING MATHEMATICS FOR RETAI	5	VST	9780133072969	Required
712	A22	FM	203	25A	WOLF	6	EASTERLING	MERCHANDISING MATH.F/RETAILING	5TH 13	PEARSON	9780132724166	Required
712	A22	FM	204	OL1	BENTIVEGNA	18	KEISER	BEYOND DESIGN:SYNERGY OF APPAREL PROD..	4TH 17	MAC HIGHER	9781501315411	Required
712	A22	FM	206	OL1	GEIB	17	CLODFELTER	RETAIL BUYING:FROM BASICS TO FASHION	6TH 18	MAC HIGHER	9781501331978	Required
712	A22	FM	225	OL1	WERNER	19	CLODFELTER	RETAIL BUYING:FROM BASICS TO FASHION	6TH 18	MAC HIGHER	9781501331978	Required
712	A22	FM	226	SA1	BROWN	12		No Text Required				
712	A22	FM	226	SA2	STAFF	0		No Text Required				
712	A22	FM	228	OL1	MASSARO	20	BURNS-TRAN	STYLE WISE	2ND 18	MAC HIGHER	9781501323768	Required
712	A22	FM	244	OL1	MENDOLIA	10	KEISER	BEYOND DESIGN:SYNERGY OF APPAREL PROD..	4TH 17	MAC HIGHER	9781501315411	Required
712	A22	FM	245	OL1	OSTROFF	19	ROUSSO	FASHION FORWARD	2ND 18	MAC HIGHER	9781501328275	Required
712	A22	FM	304	75A	TBD	0		No Text Required				
712	A22	FM	322	OL1	VAN HORN	19		No Text Required				
712	A22	FM	324	OL1	LITWINSKY	19	JIMENEZ	FASHION LAW	2ND 14	MAC HIGHER	9781609018955	Required
712	A22	FM	326	OL1	VASSALOTTI	19	THOMAS	FASHIONOPOLIS	19	PENG RAND	9780735224032	Required
712	A22	FM	326	OL1	VASSALOTTI	19	THOMAS	FASHIONOPOLIS	19	PENG RAND	9780735224018	Required
712	A22	FM	330	75A	TBD	0	SUROWIECKI	WISDOM OF CROWDS	04	PENG RAND	9780385721707	Required

712	A22	FM	341	OL1	MASSARO	15		No Text Required				
712	A22	FM	422	OL1	SHERIDAN	19		No Text Required				
712	A22	FM	424	OL1	CARTER	19	BENNUR	EBK RETAILING IN EMERGING MARKETS	2	VST	9781501319082	eBook
712	A22	FM	441	OL1	TBD	0		No Text Required				
712	A22	FM	492	SA1	NORMAN	13		No Text Required				
712	A22	FR	111	35A	RUIMY	7	UNLIMITED	EBK CENGAGE UNLIMITED SUBSCRIPTION, 4 M	1	VST	9780357700006	eBook
712	A22	FR	112	35A	JAFFEE	6	UNLIMITED	EBK CENGAGE UNLIMITED SUBSCRIPTION, 4 M	1	VST	9780357700006	eBook
712	A22	FR	122	SA1	BOW	12		No Adoption Received				
712	A22	HA	112	OL1	GRACE	18		No Text Required				
712	A22	HA	112	OL2	LAIRD	19	COTHREN	EBK ART HISTORY, VOLUME 2	6	VST	9780134485102	eBook
712	A22	HA	112	OL3	SMITH	19		No Text Required				
712	A22	HA	204	OL1		0		No Adoption Received				
712	A22	HA	204	OL2	PYUN	19		No Adoption Received				
712	A22	HA	214	35A	SCHWARTZ	10		No Text Required				
712	A22	HA	214	35B	SKURVIDA	6		No Text Required				
712	A22	HA	219	OL1	WERBEL	16		No Text Required				
712	A22	HA	219	OL2	WERBEL	0		No Text Required				
712	A22	HA	221	OL1	EDER	17	STANLEY-BAKER	JAPANESE ART	3RD 14	NORTON	9780500204252	Required
712	A22	HA	221	OL1	EDER	17	CLUNAS	ART IN CHINA	2ND 09	OXF	9780199217342	Required
712	A22	HA	225	OL1	EDER	18	DEHEJIA	INDIAN ART	97	HACHETTE B	9780714834962	Required
712	A22	HA	226	OL1	TURNBULL	17	BLOOM	ISLAMIC ARTS	97	HACHETTE B	9780714831763	Required
712	A22	HA	226	OL1	TURNBULL	17	HILLENBRAND	ISLAMIC ART+ARCHITECTURE	99	NORTON	9780500203057	Required
712	A22	HA	226	OL2	TURNBULL	2	BLOOM	ISLAMIC ARTS	97	HACHETTE B	9780714831763	Required
712	A22	HA	226	OL2	TURNBULL	2	HILLENBRAND	ISLAMIC ART+ARCHITECTURE	99	NORTON	9780500203057	Required
712	A22	HA	231	OL1	ZUCKER	19	KLEINER	GARDNER'S ART THROUGH AGES,VOLUME II	16TH 20	CENGAGE L	9781337696609	Required
712	A22	HA	231	OL2	WEINTRAUB	12	KLEINER	GARDNER'S ART THROUGH AGES,VOLUME II	16TH 20	CENGAGE L	9781337696609	Required
712	A22	HA	231	OL3	LAIRD	12	COTHREN	EBK ART HISTORY, VOLUME 2	6	VST	9780134485102	eBook
712	A22	HA	238	SA1		0		No Adoption Received				
712	A22	HA	243	OL1	LINDSAY	13	MULLIGAN	HISTORY OF PHOTOGRAPHY	16	INGRAM PUB	9783836540995	Required
712	A22	HA	243	OL2	LINDSAY	8	MULLIGAN	HISTORY OF PHOTOGRAPHY	16	INGRAM PUB	9783836540995	Required
712	A22	HA	244	SA1	LINDSAY	18		No Adoption Received				
712	A22	HA	271	OL1	PYUN	19		No Adoption Received				
712	A22	HA	331	OL1	WEINSTEIN	17	FINEBERG	ART SINCE 1940:STRATEGIES OF BEING	3RD 11	PEARSON	9780131934795	Required
712	A22	HI	202	OL1	MENNA	19	FONER	EBK GIVE ME LIBERTY! AN AMERICAN HISTO	6	VST	8220115791385	eBook
712	A22	HI	202	OL1	MENNA	19	FONER	GIVE ME LIBERTY!,BRIEF-VOL.2-W/ACCESS	6TH 20	NORTON	9780393418200	Required
712	A22	HI	208	OL1	MENNA	18	FARREL-BECK	20TH CENTURY DRESS IN UNITED STATES	07	MAC HIGHER	9781563674150	Required
712	A22	HI	208	OL2	RUTBERG	19		No Text Required				
712	A22	IC	297	25A	SUSSMAN-SILVERMAN	24		No Text Required				
712	A22	IC	297	25B	HUBBELL	12		No Text Required				
712	A22	IC	297	25C	BERGER	25		No Text Required				
712	A22	IC	297	25D	SILVERMAN	25		No Text Required				
712	A22	IC	497	BL1	BEN-GURION	25		No Text Required				
712	A22	IC	497	BL2	SUSSMAN-SILVERMAN	8		No Text Required				
712	A22	IC	497	OL1	SUSSMAN-SILVERMAN	6		No Text Required				
712	A22	IC	497	75A	ROMANO	25		No Text Required				
712	A22	IC	497	75B	BERGER	25		No Text Required				
712	A22	IC	592	OL1	PETERS	4		No Text Required				
712	A22	ID	310	SA1		8		No Adoption Received				
712	A22	IL	126	15A	CAPPARELLI	3		No Text Required				
712	A22	IL	261	SA1	MAK	16		No Text Required				

712	A22	IN	322	OL1	YANEZ	9	PHILIP	EBK INTERNATIONAL MARKETING	18	VST	9781260665574	eBook
712	A22	IN	322	OL1	YANEZ	9	PHILIP	EBK INTERNATIONAL MARKETING	18	VST	8220107593904	eBook
712	A22	IN	323	OL1	MUSA	9	BADE	EBK EXPORT/IMPORT PROCEDURES AND DOCUME	5	VST	9780814434765	eBook
712	A22	IN	342	OL1	YANEZ	15		No Text Required				
712	A22	IN	433	OL1	MUSA	14	UNKNOWN	EBK GLOBAL SOURCING IN THE TEXTILE AND	2	VST	9781501328374	eBook
712	A22	IN	443	OL1	JIMENEZ	11	GUILLERMO	EBK FASHION LAW	2	VST	9781609018610	eBook
712	A22	IT	111	OL1	BAUMAN	19	ASKI	AVANTI!BEGINNING ITALIAN (LL)-W/ACCESS	5TH 22	MCG	9781266383007	Required
712	A22	IT	111	OL1	BAUMAN	19	ASKI	AVANTI!BEGINNING ITALIAN (LOOSELEAF)	5TH 22	MCG	9781264073207	Recommended
712	A22	IT	112	OL1	BERTOLETTI	19	ASKI	AVANTI!BEGINNING ITALIAN (LL)-W/ACCESS	5TH 22	MCG	9781266383007	Required
712	A22	IT	113	SA1	TAMIS-NASELLO	0		No Text Required				
712	A22	JA	113	SA1	KODAMA	0		No Text Required				
712	A22	JD	101	15A	PARKER	5		No Text Required				
712	A22	JD	101	15B	PARKER	6		No Text Required				
712	A22	LD	112	15A	WALCOTT	3		No Text Required				
712	A22	MA	080	35A	GENTILE II	10	WRIGHT	DEVELOPMENTAL MATHEMATICS-EBOOK ACCESS	2ND 20	HAWKES LRN	9781642770018	Required
712	A22	MA	080	35B	KHALFAN	0	WRIGHT	DEVELOPMENTAL MATHEMATICS-EBOOK ACCESS	2ND 20	HAWKES LRN	9781642770018	Required
712	A22	MA	142	OL1	JOHNSON	9	KINSEY	EBK SYMMETRY, SHAPE, AND SPACE: AN INTR		VST	9780470464410	eBook
712	A22	MA	142	OL2	SAVOLA	19	KINSEY	EBK SYMMETRY, SHAPE, AND SPACE: AN INTR		VST	9780470464410	eBook
712	A22	MA	142	OL3	SAVOLA	19	KINSEY	EBK SYMMETRY, SHAPE, AND SPACE: AN INTR		VST	9780470464410	eBook
712	A22	MA	222	OL1	WILLIAMSON	19		No Text Required				
712	A22	MA	222	OL2	UDDIN	5	FARBER	EBK ELEMENTARY STATISTICS: PICTURING TH	7	VST	9780134683744	eBook
712	A22	MA	222	OL3	BEN ZID	19	GIBSON	ELEMENTARY STATISTICS W/EXCEL (LOOSE)	4TH 16	K/H	9781465289681	Required
712	A22	MA	222	OL4	WONG	19	GIBSON	ELEMENTARY STATISTICS W/EXCEL (LOOSE)	4TH 16	K/H	9781465289681	Required
712	A22	MA	222	35A	CATTO	9	GIBSON	ELEMENTARY STATISTICS-W/ACCESS	4TH 16	K/H	9781792400452	Required
712	A22	MA	222	35A	CATTO	9	GIBSON	ELEMENTARY STATISTICS W/EXCEL (LOOSE)	4TH 16	K/H	9781465289681	Required
712	A22	MA	311	OL1	ARONOFF	18		No Text Required				
712	A22	MA	311	OL2	KUDINOV	18		No Text Required				
712	A22	MA	311	OL3	BALLESTEROS	18		No Text Required				
712	A22	MA	311	OL4	NAGARSHETH	16		No Text Required				
712	A22	MA	321	OL1	JALAYER	19	GIBSON	ELEMENTARY STATISTICS W/EXCEL (LOOSE)	4TH 16	K/H	9781465289681	Required
712	A22	MA	321	OL2	KUDINOV	19	PEARSON CUSTOM	STATISTICS FOR MANAGERS >CUSTOM<	17	PEARSON C	9781323549612	Required
712	A22	MA	321	OL3	WILLIAMSON	19		No Text Required				
712	A22	MG	242	OL1	SMITH	6	UNLIMITED	EBK CENGAGE UNLIMITED SUBSCRIPTION, 4 M	1	VST	9780357700006	eBook
712	A22	MG	306	OL1	KASSNER	9	BALTZAN	BUSINESS DRIVEN INFO.SYSTEMS	7TH 21	RENT MCG	9781260262483	Required
712	A22	MI	532	59A	TBD	10		No Text Required				
712	A22	MI	610	59A	TBD	7		No Text Required				
712	A22	MI	631	SA1	STAFF	8		No Text Required				
712	A22	ML	241	15A		0		No Adoption Received				
712	A22	PH	311	SA1		13		No Adoption Received				
712	A22	PL	300	OL1	GITSOULIS	18		No Text Required				
712	A22	PL	431	OL1	MACDONALD	19	RACHELS	ELEMENTS OF MORAL PHILOSOPHY	9TH 19	RENT MCG	9781259914256	Required
712	A22	PL	431	OL3	MACDONALD	9	HINMAN	ETHICS:PLURALISTIC APPR.TO MORAL...(PB)	5TH 13	CENGAGE L	9781133050018	Required
712	A22	PL	431	OL3	MACDONALD	9	PLATO	FIVE DIALOGUES:EUTHYPHRO,APOLOGY...	2ND 02	HACKETT	9780872206335	Required
712	A22	PM	121	OL1	BEARD	11	JOSEPH-ARMSTRO	PATTERNMAKING F/FASHION DESIGN (CL)	5TH 10	PEARSON	9780136069348	Required
712	A22	PM	122	25A		2		No Adoption Received				
712	A22	SA	390	SA1	STAFF	1		No Text Required				
712	A22	SA	451	SA1	STAFF	4		No Text Required				
712	A22	SA	451	SA2	STAFF	0		No Text Required				
712	A22	SA	451	SA3	STAFF	0		No Text Required				
712	A22	SA	451	SA4	STAFF	1		No Text Required				

712	A22	SA	451	SA5	STAFF	0		No Text Required				
712	A22	SA	451	SA6	STAFF	1		No Text Required				
712	A22	SC	112	OL1	PEARSON	18		No Adoption Received				
712	A22	SC	112	OL2	PEARSON	18		No Adoption Received				
712	A22	SC	121	OL1	HARBI	19	WATSON	DOUBLE HELIX	80	NORTON	9780393950755	Required
712	A22	SC	121	OL2	HARBI	12	WATSON	DOUBLE HELIX	80	NORTON	9780393950755	Required
712	A22	SC	121	OL3	HARBI	18	WATSON	DOUBLE HELIX	80	NORTON	9780393950755	Required
712	A22	SP	111	OL1	SAGARDIA	19	UNLIMITED	EBK CENGAGE UNLIMITED SUBSCRIPTION, 4 M	1	VST	9780357700006	eBook
712	A22	SP	112	OL2	MIELES LECHTRECKER	19	UNLIMITED	EBK CENGAGE UNLIMITED SUBSCRIPTION, 4 M	1	VST	9780357700006	eBook
712	A22	SS	131	OL1	BENKENDORF	19		No Text Required				
712	A22	SS	131	OL2	PALEY	16	MYERS	PSYCHOLOGY IN EVERYDAY LIFE	5TH 20	MAC HIGHER	9781319133726	Required
712	A22	SS	141	OL1	CLEMENT	19	HUBBARD	MACROECONOMICS	8TH 21	RENT PEARS	9780135801741	Required
712	A22	SS	141	OL2	BIETRY	17	MCCONNELL	MACROECONOMICS	22ND 21	RENT MCG	9781264112456	Required
712	A22	SS	141	OL3	GIBSON	19	MCCONNELL	MACROECONOMICS	22ND 21	RENT MCG	9781264112456	Required
712	A22	SS	141	OL4	GORDON	17	MCCONNELL	MACROECONOMICS	22ND 21	RENT MCG	9781264112456	Required
712	A22	SS	171	OL2	TBD	6	MAYHALL	EBK SOCIOLOGY STUDY GUIDE		VST	8220121445432	eBook
712	A22	SS	201	OL1	HOROWITZ	19	GUELL	EBK ISSUES IN ECONOMICS TODAY	9	VST	9781264049325	eBook
712	A22	SS	231	OL1	BENKENDORF	15	FUNDER	PERSONALITY PUZZLE (PB)	7TH 16	NORTON	9780393600421	Required
712	A22	SS	237	OL1	MAIORCA	19	MAIORCA	PERSONAL SELECTION+PERFORMANCE MGMT.	4TH 18	XANEDU	9781506698441	Required
712	A22	SS	237	OL2	MAIORCA	19	MAIORCA	PERSONAL SELECTION+PERFORMANCE MGMT.	4TH 18	XANEDU	9781506698441	Required
712	A22	SS	242	OL1	RAWLINS	19	MCCONNELL	MICROECONOMICS-CONNECT ACCESS	22ND 21	MCG	9781264111671	Required
712	A22	SS	242	OL2	DELACRUZ	18		No Text Required				
712	A22	SS	242	OL3	ZAERA	19	MCCONNELL	MICROECONOMICS	22ND 21	RENT MCG	9781264112524	Required
712	A22	SS	343	OL1	GONSALVES	19	MCCONNELL	EBK CONTEMPORARY LABOR ECONOMICS	12	VST	9781260736557	eBook
712	A22	SS	354	OL1	CHAUDHRY	19		No Adoption Received				
712	A22	SS	354	OL2	LEVINE	19	O'NEIL	EBK ESSENTIALS OF COMPARATIVE POLITICS	7	VST	9780393532746	eBook
712	A22	SS	356	OL1	CHAUDHRY	6		No Adoption Received				
712	A22	SS	374	OL1	SHUR	19	MCCURDY	CONFORMITY+CONFLICT	15TH 16	PEARSON	9780205990795	Required
712	A22	SS	374	OL1	SHUR	19	MACIONIS	SEEING OURSELVES	8TH 10	PEARSON	9780205733163	Required
712	A22	SS	374	OL2	TBD	0	MCCURDY	CONFORMITY+CONFLICT	15TH 16	PEARSON	9780205990795	Required
712	A22	SS	374	OL2	TBD	0	MACIONIS	SEEING OURSELVES	8TH 10	PEARSON	9780205733163	Required
712	A22	SS	374	OL3	SHUR	4	MCCURDY	CONFORMITY+CONFLICT	15TH 16	PEARSON	9780205990795	Required
712	A22	SS	374	OL3	SHUR	4	MACIONIS	SEEING OURSELVES	8TH 10	PEARSON	9780205733163	Required
712	A22	SS	378	OL1	DE JONG	18		No Text Required				
712	A22	SS	379	OL1	DE JONG	5		No Adoption Received				
712	A22	SS	385	OL1		7		No Adoption Received				
712	A22	SS	386	OL1	KAWAMURA	7		No Text Required				
712	A22	SS	443	OL1	OZSOZ	14	SALVATORE	EBK INTRODUCTION TO INTERNATIONAL ECONO	3	VST	9781118215005	eBook
712	A22	SS	443	OL2	LYAKIR	7	GERBER	INTERNATIONAL ECONOMICS	8TH 22	RENT PEARS	9780136892410	Required
712	A22	SS	445	OL1	BOLLON	19		No Adoption Received				
712	A22	SS	446	OL1	JUSTO	7		No Adoption Received				
712	A22	TC	111	OL1	BEARD	9	BEARD-THAPA	COMPLETE BOOK OF TECH.DESIGN..-W/ACCESS	21	K/H	9781792475740	Required
712	A22	TD	211	SA1		0		No Adoption Received				
712	A22	TS	110	OL1	SARKAR	11	JOHNSON	J.J.PIZZUTO'S FABRIC SCI..KIT-W/ACCESS	11TH 16	MAC HIGHER	9781501316517	Required
712	A22	TS	110	OL1	SARKAR	11	5234	DOUBLE SIDED SCOTCH TAPE		XX SUPPLY	2818440009334	Required
712	A22	TS	110	OL1	SARKAR	11	660304	ART ALTERNAT STAINLESS STEEL NEEDLE TOOL		XX SUPPLY	2818440027918	Required
712	A22	TS	111	OL1	BISHOP	9	JOHNSON	J.J.PIZZUTO'S FABRIC SCI.(LL)-W/BINDER	11TH 16	MAC HIGHER	9781628926583	Required
712	A22	TS	111	OL1	BISHOP	9	JOHNSON	J.J.PIZZUTO'S FABRIC SCI..KIT-W/ACCESS	11TH 16	MAC HIGHER	9781501316517	Required
712	A22	TS	111	OL1	BISHOP	9	5234	DOUBLE SIDED SCOTCH TAPE		XX SUPPLY	2818440009334	Required
712	A22	TS	111	OL1	BISHOP	9	660304	ART ALTERNAT STAINLESS STEEL NEEDLE TOOL		XX SUPPLY	2818440027918	Required

712	A22	TS	111	25A	GREALISH-FORINO	0	JOHNSON	J.J.PIZZUTO'S FABRIC SCI.(LL)-W/BINDER	11TH 16	MAC HIGHER	9781628926583	Required
712	A22	TS	111	25A	GREALISH-FORINO	0	JOHNSON	J.J.PIZZUTO'S FABRIC SCI..KIT-W/ACCESS	11TH 16	MAC HIGHER	9781501316517	Required
712	A22	TS	111	25A	GREALISH-FORINO	0	5234	DOUBLE SIDED SCOTCH TAPE		XX SUPPLY	2818440009334	Required
712	A22	TS	111	25A	GREALISH-FORINO	0	660304	ART ALTERNAT STAINLESS STEEL NEEDLE TOOL		XX SUPPLY	2818440027918	Required
712	A22	TS	111	25B	BEAULIEU	0	JOHNSON	J.J.PIZZUTO'S FABRIC SCI.(LL)-W/BINDER	11TH 16	MAC HIGHER	9781628926583	Required
712	A22	TS	111	25B	BEAULIEU	0	JOHNSON	J.J.PIZZUTO'S FABRIC SCI..KIT-W/ACCESS	11TH 16	MAC HIGHER	9781501316517	Required
712	A22	TS	111	25B	BEAULIEU	0	5234	DOUBLE SIDED SCOTCH TAPE		XX SUPPLY	2818440009334	Required
712	A22	TS	111	25B	BEAULIEU	0	660304	ART ALTERNAT STAINLESS STEEL NEEDLE TOOL		XX SUPPLY	2818440027918	Required
712	A22	TS	131	OL1	KALIVAS	7	5234	DOUBLE SIDED SCOTCH TAPE		XX SUPPLY	2818440009334	Required
712	A22	TS	131	OL1	KALIVAS	7	JOHNSON	J.J.PIZZUTO'S FABRIC SCI..KIT-W/ACCESS	11TH 16	MAC HIGHER	9781501316517	Required
712	A22	TS	131	OL1	KALIVAS	7	660304	ART ALTERNAT STAINLESS STEEL NEEDLE TOOL		XX SUPPLY	2818440027918	Required
712	A22	TS	313	SA1		15		No Adoption Received				
712	A22	TY	491	65A	ELLIS	8		No Text Required				
712	F22	AB	111	301	ABDEL RAHMAN	16	KRISTEN	EBK ALIF BAA: INTRODUCTION TO ARABIC LE	3	VST	9781626168114	eBook
712	F22	AC	111	OL1	KARESH	19	BELCH	ADVERTISING+PROMOTION	12TH 21	RENT MCG	9781260259315	Required
712	F22	AC	111	OL1	KARESH	19	UNKNOWN	EBK CONNECT ONLINE ACCESS FOR ADVERTISI	12	VST	8220123809812	eBook
712	F22	AC	111	OL2	LEV	19	BELCH	ADVERTISING+PROMOTION	12TH 21	RENT MCG	9781260259315	Required
712	F22	AC	111	OL2	LEV	19	UNKNOWN	EBK CONNECT ONLINE ACCESS FOR ADVERTISI	12	VST	8220123809812	eBook
712	F22	AC	111	OL4	KERR	18	BELCH	ADVERTISING+PROMOTION	12TH 21	RENT MCG	9781260259315	Required
712	F22	AC	111	OL4	KERR	18	UNKNOWN	EBK CONNECT ONLINE ACCESS FOR ADVERTISI	12	VST	8220123809812	eBook
712	F22	AC	111	OL5	REJAUD	18	BELCH	ADVERTISING+PROMOTION	12TH 21	RENT MCG	9781260259315	Required
712	F22	AC	111	OL5	REJAUD	18	UNKNOWN	EBK CONNECT ONLINE ACCESS FOR ADVERTISI	12	VST	8220123809812	eBook
712	F22	AC	111	OL6	REJAUD	14	BELCH	ADVERTISING+PROMOTION	12TH 21	RENT MCG	9781260259315	Required
712	F22	AC	111	OL6	REJAUD	14	UNKNOWN	EBK CONNECT ONLINE ACCESS FOR ADVERTISI	12	VST	8220123809812	eBook
712	F22	AC	111	202	GOLD	27	BELCH	ADVERTISING+PROMOTION	12TH 21	RENT MCG	9781260259315	Required
712	F22	AC	111	202	GOLD	27	UNKNOWN	EBK CONNECT ONLINE ACCESS FOR ADVERTISI	12	VST	8220123809812	eBook
712	F22	AC	111	203	REICHEL	24	BELCH	ADVERTISING+PROMOTION	12TH 21	RENT MCG	9781260259315	Required
712	F22	AC	111	203	REICHEL	24	UNKNOWN	EBK CONNECT ONLINE ACCESS FOR ADVERTISI	12	VST	8220123809812	eBook
712	F22	AC	111	204	ELEY	17	BELCH	ADVERTISING+PROMOTION	12TH 21	RENT MCG	9781260259315	Required
712	F22	AC	111	204	ELEY	17	UNKNOWN	EBK CONNECT ONLINE ACCESS FOR ADVERTISI	12	VST	8220123809812	eBook
712	F22	AC	111	205	ALFORD	25	BELCH	ADVERTISING+PROMOTION	12TH 21	RENT MCG	9781260259315	Required
712	F22	AC	111	205	ALFORD	25	UNKNOWN	EBK CONNECT ONLINE ACCESS FOR ADVERTISI	12	VST	8220123809812	eBook
712	F22	AC	111	206	SIMONE	15	BELCH	ADVERTISING+PROMOTION	12TH 21	RENT MCG	9781260259315	Required
712	F22	AC	111	206	SIMONE	15	UNKNOWN	EBK CONNECT ONLINE ACCESS FOR ADVERTISI	12	VST	8220123809812	eBook
712	F22	AC	111	207	MANDEL	26	BELCH	ADVERTISING+PROMOTION	12TH 21	RENT MCG	9781260259315	Required
712	F22	AC	111	207	MANDEL	26	UNKNOWN	EBK CONNECT ONLINE ACCESS FOR ADVERTISI	12	VST	8220123809812	eBook
712	F22	AC	111	208	JANKOWSKI	27	BELCH	ADVERTISING+PROMOTION	12TH 21	RENT MCG	9781260259315	Required
712	F22	AC	111	208	JANKOWSKI	27	UNKNOWN	EBK CONNECT ONLINE ACCESS FOR ADVERTISI	12	VST	8220123809812	eBook
712	F22	AC	111	209	JANKOWSKI	26	BELCH	ADVERTISING+PROMOTION	12TH 21	RENT MCG	9781260259315	Required
712	F22	AC	111	209	JANKOWSKI	26	UNKNOWN	EBK CONNECT ONLINE ACCESS FOR ADVERTISI	12	VST	8220123809812	eBook
712	F22	AC	111	210	JANKOWSKI	27	BELCH	ADVERTISING+PROMOTION	12TH 21	RENT MCG	9781260259315	Required
712	F22	AC	111	210	JANKOWSKI	27	UNKNOWN	EBK CONNECT ONLINE ACCESS FOR ADVERTISI	12	VST	8220123809812	eBook
712	F22	AC	114	OL2	ROMANO	17	GREWAL	MARKETING	8TH 22	RENT MCG	9781260717433	Required
712	F22	AC	114	OL2	ROMANO	17	GREWAL	EBK CONNECT ONLINE ACCESS FOR M: MARKET	8	VST	8220127231756	Required
712	F22	AC	114	OL3	BUCHMAN	16	GREWAL	MARKETING	8TH 22	RENT MCG	9781260717433	Required
712	F22	AC	114	OL3	BUCHMAN	16	DHRUV	EBK CONNECT ONLINE ACCESS FOR MARKETING	8	VST	8220123803667	eBook
712	F22	AC	114	OL3	BUCHMAN	16	GREWAL	EBK CONNECT ONLINE ACCESS FOR M: MARKET	8	VST	8220127231756	Required
712	F22	AC	114	OL4	SOK	17	GREWAL	MARKETING	8TH 22	RENT MCG	9781260717433	Required
712	F22	AC	114	OL4	SOK	17	GREWAL	EBK CONNECT ONLINE ACCESS FOR M: MARKET	8	VST	8220127231756	Required
712	F22	AC	114	201	WANG	25	GREWAL	MARKETING	8TH 22	RENT MCG	9781260717433	Required

712	F22	AC	114	201	WANG	25	GREWAL	EBK CONNECT ONLINE ACCESS FOR M: MARKET	8	VST	8220127231756	Required
712	F22	AC	114	202	BUCHMAN	24	GREWAL	MARKETING	8TH 22	RENT MCG	9781260717433	Required
712	F22	AC	114	202	BUCHMAN	24	DHRUV	EBK CONNECT ONLINE ACCESS FOR MARKETING	8	VST	8220123803667	eBook
712	F22	AC	114	202	BUCHMAN	24	GREWAL	EBK CONNECT ONLINE ACCESS FOR M: MARKET	8	VST	8220127231756	Required
712	F22	AC	114	203	EHRLICH	27	GREWAL	MARKETING	8TH 22	RENT MCG	9781260717433	Required
712	F22	AC	114	203	EHRLICH	27	GREWAL	EBK CONNECT ONLINE ACCESS FOR M: MARKET	8	VST	8220127231756	Required
712	F22	AC	114	204	BUCHMAN	26	GREWAL	MARKETING	8TH 22	RENT MCG	9781260717433	Required
712	F22	AC	114	204	BUCHMAN	26	GREWAL	EBK CONNECT ONLINE ACCESS FOR M: MARKET	8	VST	8220127231756	Required
712	F22	AC	114	205	WANG	21	GREWAL	MARKETING	8TH 22	RENT MCG	9781260717433	Required
712	F22	AC	114	205	WANG	21	GREWAL	EBK CONNECT ONLINE ACCESS FOR M: MARKET	8	VST	8220127231756	Required
712	F22	AC	114	206	STINGONE	25	GREWAL	MARKETING	8TH 22	RENT MCG	9781260717433	Required
712	F22	AC	114	206	STINGONE	25	DHRUV	EBK CONNECT ONLINE ACCESS FOR MARKETING	8	VST	8220123803667	eBook
712	F22	AC	114	206	STINGONE	25	GREWAL	EBK CONNECT ONLINE ACCESS FOR M: MARKET	8	VST	8220127231756	Required
712	F22	AC	114	207	PURCELL	27	GREWAL	MARKETING	8TH 22	RENT MCG	9781260717433	Required
712	F22	AC	114	207	PURCELL	27	GREWAL	EBK CONNECT ONLINE ACCESS FOR M: MARKET	8	VST	8220127231756	Required
712	F22	AC	114	208	GINSBERG	25	GREWAL	MARKETING	8TH 22	RENT MCG	9781260717433	Required
712	F22	AC	114	208	GINSBERG	25	GREWAL	EBK CONNECT ONLINE ACCESS FOR M: MARKET	8	VST	8220127231756	Required
712	F22	AC	114	209	NAGLE	26	GREWAL	MARKETING	8TH 22	RENT MCG	9781260717433	Required
712	F22	AC	114	209	NAGLE	26	GREWAL	EBK CONNECT ONLINE ACCESS FOR M: MARKET	8	VST	8220127231756	Required
712	F22	AC	114	25A	REICHEL	24	GREWAL	MARKETING	8TH 22	RENT MCG	9781260717433	Required
712	F22	AC	114	25A	REICHEL	24	GREWAL	EBK CONNECT ONLINE ACCESS FOR M: MARKET	8	VST	8220127231756	Required
712	F22	AC	114	25B	WANG	16	GREWAL	MARKETING	8TH 22	RENT MCG	9781260717433	Required
712	F22	AC	114	25B	WANG	16	GREWAL	EBK CONNECT ONLINE ACCESS FOR M: MARKET	8	VST	8220127231756	Required
712	F22	AC	141	OL1	LEOPOLD	17	ASSOC.PRESS	ASSOC.PR.STYLEBOOK 2020-2022	20	HACHETTE B	9781541647572	Required
712	F22	AC	141	OL1	LEOPOLD	17	RICH	WRITING+REPORTING NEWS	8TH 16	CENGAGE L	9781305077331	Required
712	F22	AC	141	201	LEOPOLD	23	ASSOC.PRESS	ASSOC.PR.STYLEBOOK 2020-2022	20	HACHETTE B	9781541647572	Required
712	F22	AC	141	201	LEOPOLD	23	RICH	WRITING+REPORTING NEWS	8TH 16	CENGAGE L	9781305077331	Required
712	F22	AC	141	202	ROMERO	27	ASSOC.PRESS	ASSOC.PR.STYLEBOOK 2020-2022	20	HACHETTE B	9781541647572	Required
712	F22	AC	141	202	ROMERO	27	RICH	WRITING+REPORTING NEWS	8TH 16	CENGAGE L	9781305077331	Required
712	F22	AC	141	203	SIMONE	25	ASSOC.PRESS	ASSOC.PR.STYLEBOOK 2020-2022	20	HACHETTE B	9781541647572	Required
712	F22	AC	141	203	SIMONE	25	RICH	WRITING+REPORTING NEWS	8TH 16	CENGAGE L	9781305077331	Required
712	F22	AC	141	25A	LEOPOLD	23	ASSOC.PRESS	ASSOC.PR.STYLEBOOK 2020-2022	20	HACHETTE B	9781541647572	Required
712	F22	AC	141	25A	LEOPOLD	23	RICH	WRITING+REPORTING NEWS	8TH 16	CENGAGE L	9781305077331	Required
712	F22	AC	141	25B	CARACCIOLI	27	ASSOC.PRESS	ASSOC.PR.STYLEBOOK 2020-2022	20	HACHETTE B	9781541647572	Required
712	F22	AC	141	25B	CARACCIOLI	27	RICH	WRITING+REPORTING NEWS	8TH 16	CENGAGE L	9781305077331	Required
712	F22	AC	141	25C	AMATULLI	27	ASSOC.PRESS	ASSOC.PR.STYLEBOOK 2020-2022	20	HACHETTE B	9781541647572	Required
712	F22	AC	141	25C	AMATULLI	27	RICH	WRITING+REPORTING NEWS	8TH 16	CENGAGE L	9781305077331	Required
712	F22	AC	161	OL1	CORNEJO	18	UNLIMITED	EBK CENGAGE UNLIMITED SUBSCRIPTION, 4 M	1	VST	9780357700006	Required
712	F22	AC	161	OL1	CORNEJO	18	LYNN	EBK MINDTAP FOR BESKEEN/CRAM/DUFFY/FRIE	1	VST	8220118189325	eBook
712	F22	AC	161	OL2	CORNEJO	19	UNLIMITED	EBK CENGAGE UNLIMITED SUBSCRIPTION, 4 M	1	VST	9780357700006	Required
712	F22	AC	161	OL2	CORNEJO	19	LYNN	EBK MINDTAP FOR BESKEEN/CRAM/DUFFY/FRIE	1	VST	8220118189325	eBook
712	F22	AC	161	OL3	COKKINOS	19	UNLIMITED	EBK CENGAGE UNLIMITED SUBSCRIPTION, 4 M	1	VST	9780357700006	Required
712	F22	AC	161	OL3	COKKINOS	19	LYNN	EBK MINDTAP FOR BESKEEN/CRAM/DUFFY/FRIE	1	VST	8220118189325	eBook
712	F22	AC	161	OL4	BARRATT	17	UNLIMITED	EBK CENGAGE UNLIMITED SUBSCRIPTION, 4 M	1	VST	9780357700006	Required
712	F22	AC	161	OL4	BARRATT	17	LYNN	EBK MINDTAP FOR BESKEEN/CRAM/DUFFY/FRIE	1	VST	8220118189325	eBook
712	F22	AC	161	201	COKKINOS	25	UNLIMITED	EBK CENGAGE UNLIMITED SUBSCRIPTION, 4 M	1	VST	9780357700006	Required
712	F22	AC	161	201	COKKINOS	25	LYNN	EBK MINDTAP FOR BESKEEN/CRAM/DUFFY/FRIE	1	VST	8220118189325	eBook
712	F22	AC	161	202	KERR	24	UNLIMITED	EBK CENGAGE UNLIMITED SUBSCRIPTION, 4 M	1	VST	9780357700006	Required
712	F22	AC	161	202	KERR	24	LYNN	EBK MINDTAP FOR BESKEEN/CRAM/DUFFY/FRIE	1	VST	8220118189325	eBook
712	F22	AC	161	203	GAFFNEY	23	UNLIMITED	EBK CENGAGE UNLIMITED SUBSCRIPTION, 4 M	1	VST	9780357700006	Required

712	F22	AC	161	203	GAFFNEY	23	LYNN	EBK MINDTAP FOR BESKEEN/CRAM/DUFFY/FRIE	1	VST	8220118189325	eBook
712	F22	AC	161	204	PAVONE	24	UNLIMITED	EBK CENGAGE UNLIMITED SUBSCRIPTION, 4 M	1	VST	9780357700006	Required
712	F22	AC	161	204	PAVONE	24	LYNN	EBK MINDTAP FOR BESKEEN/CRAM/DUFFY/FRIE	1	VST	8220118189325	eBook
712	F22	AC	161	205	ASAFU-ADJAYE	17	UNLIMITED	EBK CENGAGE UNLIMITED SUBSCRIPTION, 4 M	1	VST	9780357700006	Required
712	F22	AC	161	205	ASAFU-ADJAYE	17	LYNN	EBK MINDTAP FOR BESKEEN/CRAM/DUFFY/FRIE	1	VST	8220118189325	eBook
712	F22	AC	161	206	SILVERMAN	24	UNLIMITED	EBK CENGAGE UNLIMITED SUBSCRIPTION, 4 M	1	VST	9780357700006	Required
712	F22	AC	161	206	SILVERMAN	24	LYNN	EBK MINDTAP FOR BESKEEN/CRAM/DUFFY/FRIE	1	VST	8220118189325	eBook
712	F22	AC	161	207	POLITE	21	UNLIMITED	EBK CENGAGE UNLIMITED SUBSCRIPTION, 4 M	1	VST	9780357700006	Required
712	F22	AC	161	207	POLITE	21	LYNN	EBK MINDTAP FOR BESKEEN/CRAM/DUFFY/FRIE	1	VST	8220118189325	eBook
712	F22	AC	161	208	MARDER	24	UNLIMITED	EBK CENGAGE UNLIMITED SUBSCRIPTION, 4 M	1	VST	9780357700006	Required
712	F22	AC	161	208	MARDER	24	LYNN	EBK MINDTAP FOR BESKEEN/CRAM/DUFFY/FRIE	1	VST	8220118189325	eBook
712	F22	AC	161	25A	CORNEJO	24	UNLIMITED	EBK CENGAGE UNLIMITED SUBSCRIPTION, 4 M	1	VST	9780357700006	Required
712	F22	AC	161	25A	CORNEJO	24	LYNN	EBK MINDTAP FOR BESKEEN/CRAM/DUFFY/FRIE	1	VST	8220118189325	eBook
712	F22	AC	161	25B	ASAFU-ADJAYE	21	UNLIMITED	EBK CENGAGE UNLIMITED SUBSCRIPTION, 4 M	1	VST	9780357700006	Required
712	F22	AC	161	25B	ASAFU-ADJAYE	21	LYNN	EBK MINDTAP FOR BESKEEN/CRAM/DUFFY/FRIE	1	VST	8220118189325	eBook
712	F22	AC	171	OL1	KERR	19	DOMINICK	DYNAMICS OF MASS COMMUNICATION	12TH 13	MCG	9780073526195	Required
712	F22	AC	171	OL2	KERR	19	DOMINICK	DYNAMICS OF MASS COMMUNICATION	12TH 13	MCG	9780073526195	Required
712	F22	AC	171	201	SALVATORE	27	BARAN	INTRO.TO MASS COMMUNICATION (LOOSELEAF)	12TH 23	MCG	9781265033156	Required
712	F22	AC	171	202	SIMONE	26	BARAN	INTRO.TO MASS COMMUNICATION (LOOSELEAF)	12TH 23	MCG	9781265033156	Required
712	F22	AC	171	203	HUNTER	28	DOMINICK	DYNAMICS OF MASS COMMUNICATION	12TH 13	MCG	9780073526195	Required
712	F22	AC	171	25A	ELINS	26	DOMINICK	DYNAMICS OF MASS COMMUNICATION	12TH 13	MCG	9780073526195	Required
712	F22	AC	202	201	SOLOMITO	27		No Text Required				
712	F22	AC	202	202	AZOULAY	29		No Text Required				
712	F22	AC	211	OL1	GUGEL	18	CARDON	EBK BUSINESS COMMUNICATION: DEVELOPING	4	VST	9781264109081	eBook
712	F22	AC	211	201	CARDIMONA	27	CARDON	EBK BUSINESS COMMUNICATION: DEVELOPING	4	VST	9781264109081	eBook
712	F22	AC	221	BL1	TESMAN	23	WILCOX	PUBLIC RELATIONS WRITING+MEDIA...(LL)	8TH 16	PEARSON	9780134010496	Required
712	F22	AC	221	OL1	TESMAN	19	WILCOX	PUBLIC RELATIONS WRITING+MEDIA...(LL)	8TH 16	PEARSON	9780134010496	Required
712	F22	AC	221	201	HUNTER	27	WILCOX	PUBLIC RELATIONS WRITING+MEDIA...(LL)	8TH 16	PEARSON	9780134010496	Required
712	F22	AC	221	202	SALVATORE	26	WILCOX	PUBLIC RELATIONS WRITING+MEDIA...(LL)	8TH 16	PEARSON	9780134010496	Required
712	F22	AC	221	203	PURCELL	26	WILCOX	PUBLIC RELATIONS WRITING+MEDIA...(LL)	8TH 16	PEARSON	9780134010496	Required
712	F22	AC	221	204	LABELLE	16	WILCOX	PUBLIC RELATIONS WRITING+MEDIA...(LL)	8TH 16	PEARSON	9780134010496	Required
712	F22	AC	221	205	CARDIMONA	26	WILCOX	PUBLIC RELATIONS WRITING+MEDIA...(LL)	8TH 16	PEARSON	9780134010496	Required
712	F22	AC	221	206	GIANNETTI-BELLO	27	WILCOX	PUBLIC RELATIONS WRITING+MEDIA...(LL)	8TH 16	PEARSON	9780134010496	Required
712	F22	AC	221	207	TRACHTENBERG	25	WILCOX	PUBLIC RELATIONS WRITING+MEDIA...(LL)	8TH 16	PEARSON	9780134010496	Required
712	F22	AC	221	25A	HUNTER	23	WILCOX	PUBLIC RELATIONS WRITING+MEDIA...(LL)	8TH 16	PEARSON	9780134010496	Required
712	F22	AC	221	25B	LABELLE	17	WILCOX	PUBLIC RELATIONS WRITING+MEDIA...(LL)	8TH 16	PEARSON	9780134010496	Required
712	F22	AC	222	OL1	REJAUD	17	REJAUD	CONVERTING SHOPPERS TO BUYERS >PRELIM.<	19	COGNELLA	9781516526826	Required
712	F22	AC	222	OL2	AZOULAY	17	REJAUD	CONVERTING SHOPPERS TO BUYERS >PRELIM.<	19	COGNELLA	9781516526826	Required
712	F22	AC	222	202	REJAUD	8	REJAUD	CONVERTING SHOPPERS TO BUYERS >PRELIM.<	19	COGNELLA	9781516526826	Required
712	F22	AC	231	OL1	SCHACHTER	18	FELTON	ADVERTISING:CONCEPT+COPY	3RD 13	NORTON	9780393733860	Required
712	F22	AC	231	OL2	BROWNLEE	18	BROWNLEE	ADVERTISING COPYWRITING/MULTI CHANNEL	2022	UNIV RDRS	9781793557438	Required
712	F22	AC	231	201	GOLD	20		No Text Required				
712	F22	AC	231	202	GOLD	21		No Text Required				
712	F22	AC	231	203	SATZMAN	28		No Text Required				
712	F22	AC	231	204	SATZMAN	27		No Text Required				
712	F22	AC	242	BL1	AMATULLI	17	MILLER-SPILLMA	MEANINGS OF DRESS	4TH 19	MAC HIGHER	9781501323874	Required
712	F22	AC	242	BL1	AMATULLI	17	MILLER-SPILLMA	MEANINGS OF DRESS-W/ACCESS CARD	4TH 19	MAC HIGHER	9781501323942	Required
712	F22	AC	242	201	LEOPOLD	24	MILLER-SPILLMA	MEANINGS OF DRESS-W/ACCESS CARD	4TH 19	MAC HIGHER	9781501323942	Required
712	F22	AC	262	OL1	COKKINOS	19		No Text Required				
712	F22	AC	262	201	COKKINOS	25		No Text Required				

712	F22	AC	262	202	PAVONE	24		No Text Required				
712	F22	AC	271	BL1	ROMANO	24	KATZ	MEDIA HANDBOOK	8TH 22	TAYLOR	9780367775568	Required
712	F22	AC	271	OL1	REICHEL	18	KATZ	MEDIA HANDBOOK	8TH 22	TAYLOR	9780367775568	Required
712	F22	AC	271	OL2	REICHEL	20	KATZ	MEDIA HANDBOOK	8TH 22	TAYLOR	9780367775568	Required
712	F22	AC	271	OL3	CREEKMORE	20	KATZ	MEDIA HANDBOOK	8TH 22	TAYLOR	9780367775568	Required
712	F22	AC	271	201	CREEKMORE	27	KATZ	MEDIA HANDBOOK	8TH 22	TAYLOR	9780367775568	Required
712	F22	AC	271	202	SILBER	26	KATZ	MEDIA HANDBOOK	8TH 22	TAYLOR	9780367775568	Required
712	F22	AC	271	203	GOLDBERG	26	KATZ	MEDIA HANDBOOK	7TH 19	TAYLOR	9781138352643	Required
712	F22	AC	272	OL1	GUGEL	19		No Adoption Received				
712	F22	AC	272	OL2	AZOULAY	18	MCDANIEL	MARKETING RESEARCH	12TH 21	WILEY	9781119716310	Required
712	F22	AC	272	OL3	AZOULAY	19	MCDANIEL	MARKETING RESEARCH	12TH 21	WILEY	9781119716310	Required
712	F22	AC	272	201	ROMERO	27	MCDANIEL	MARKETING RESEARCH	12TH 21	WILEY	9781119716310	Required
712	F22	AC	272	202	ROMERO	27	MCDANIEL	MARKETING RESEARCH	12TH 21	WILEY	9781119716310	Required
712	F22	AC	272	203	ALFORD	26	MCDANIEL	MARKETING RESEARCH	12TH 21	WILEY	9781119716310	Required
712	F22	AC	272	204	ROMERO	27	MCDANIEL	MARKETING RESEARCH	12TH 21	WILEY	9781119716310	Required
712	F22	AC	272	25A	ALFORD	26	MCDANIEL	MARKETING RESEARCH	12TH 21	WILEY	9781119716310	Required
712	F22	AC	272	25B	GINSBERG	27	MCDANIEL	MARKETING RESEARCH	12TH 21	WILEY	9781119716310	Required
712	F22	AC	300	75A	VOLPE	25	HARTLEY	MARKETING MISTAKES+SUCCESSES (PB)	12TH 14	WILEY	9781118078464	Required
712	F22	AC	311	701	MANDEL	22	GODIN	THIS IS MARKETING	18	PENG RAND	9780525540830	Required
712	F22	AC	312	BL1	BROWNLEE	24	BROWNLEE	ADVERTISING COPYWRITING/MULTI CHANNEL	2022	UNIV RDRS	9781793557438	Required
712	F22	AC	312	OL1	BROWNLEE	20	BROWNLEE	ADVERTISING COPYWRITING/MULTI CHANNEL	2022	UNIV RDRS	9781793557438	Required
712	F22	AC	321	OL1	ELINS	19	SEITEL	PRACTICE OF PUBLIC RELATIONS	14TH 20	RENT PEARS	9780134895444	Required
712	F22	AC	321	701	SALVATORE	27	SEITEL	PRACTICE OF PUBLIC RELATIONS	14TH 20	RENT PEARS	9780134895444	Required
712	F22	AC	321	702	TESMAN	26	SEITEL	PRACTICE OF PUBLIC RELATIONS	14TH 20	RENT PEARS	9780134895444	Required
712	F22	AC	321	703	TESMAN	27	SEITEL	PRACTICE OF PUBLIC RELATIONS	14TH 20	RENT PEARS	9780134895444	Required
712	F22	AC	321	704	MARDER	23	SEITEL	PRACTICE OF PUBLIC RELATIONS	14TH 20	RENT PEARS	9780134895444	Required
712	F22	AC	321	705	PURCELL	26	SEITEL	PRACTICE OF PUBLIC RELATIONS	14TH 20	RENT PEARS	9780134895444	Required
712	F22	AC	321	75A	SALVATORE	24	SEITEL	PRACTICE OF PUBLIC RELATIONS	14TH 20	RENT PEARS	9780134895444	Required
712	F22	AC	322	701	VOLPE	17	FRENCH	MARKETING+PUBLIC RELATIONS F/MUSEUMS...	11	TAYLOR	9780415610469	Required
712	F22	AC	341	701	HUNTER	24	JOHNSON	MAGAZINE FROM COVER TO COVER	3RD 13	OXF	9780199829842	Required
712	F22	AC	361	OL1	BRAV	18	UNLIMITED	EBK CENGAGE UNLIMITED SUBSCRIPTION, 4 M	1	VST	9780357700006	eBook
712	F22	AC	361	OL1	BRAV	18	LYNN	EBK MINDTAP FOR BESKEEN/CRAM/DUFFY/FRIE	1	VST	8220118189325	eBook
712	F22	AC	361	OL2	ASAFU-ADJAYE	16	UNLIMITED	EBK CENGAGE UNLIMITED SUBSCRIPTION, 4 M	1	VST	9780357700006	eBook
712	F22	AC	361	OL2	ASAFU-ADJAYE	16	LYNN	EBK MINDTAP FOR BESKEEN/CRAM/DUFFY/FRIE	1	VST	8220118189325	eBook
712	F22	AC	361	OL3	BRAV	17	UNLIMITED	EBK CENGAGE UNLIMITED SUBSCRIPTION, 4 M	1	VST	9780357700006	eBook
712	F22	AC	361	OL3	BRAV	17	LYNN	EBK MINDTAP FOR BESKEEN/CRAM/DUFFY/FRIE	1	VST	8220118189325	eBook
712	F22	AC	361	701	GAFFNEY	21	UNLIMITED	EBK CENGAGE UNLIMITED SUBSCRIPTION, 4 M	1	VST	9780357700006	eBook
712	F22	AC	361	701	GAFFNEY	21	LYNN	EBK MINDTAP FOR BESKEEN/CRAM/DUFFY/FRIE	1	VST	8220118189325	eBook
712	F22	AC	361	702	ASAFU-ADJAYE	25	UNLIMITED	EBK CENGAGE UNLIMITED SUBSCRIPTION, 4 M	1	VST	9780357700006	eBook
712	F22	AC	361	702	ASAFU-ADJAYE	25	LYNN	EBK MINDTAP FOR BESKEEN/CRAM/DUFFY/FRIE	1	VST	8220118189325	eBook
712	F22	AC	361	703	CORNEJO	24	UNLIMITED	EBK CENGAGE UNLIMITED SUBSCRIPTION, 4 M	1	VST	9780357700006	eBook
712	F22	AC	361	703	CORNEJO	24	LYNN	EBK MINDTAP FOR BESKEEN/CRAM/DUFFY/FRIE	1	VST	8220118189325	eBook
712	F22	AC	361	704	GAFFNEY	17	UNLIMITED	EBK CENGAGE UNLIMITED SUBSCRIPTION, 4 M	1	VST	9780357700006	eBook
712	F22	AC	361	704	GAFFNEY	17	LYNN	EBK MINDTAP FOR BESKEEN/CRAM/DUFFY/FRIE	1	VST	8220118189325	eBook
712	F22	AC	361	706	COKKINOS	25	UNLIMITED	EBK CENGAGE UNLIMITED SUBSCRIPTION, 4 M	1	VST	9780357700006	eBook
712	F22	AC	361	706	COKKINOS	25	LYNN	EBK MINDTAP FOR BESKEEN/CRAM/DUFFY/FRIE	1	VST	8220118189325	eBook
712	F22	AC	362	701	BROWNLEE	24		No Text Required				
712	F22	AC	362	702	BUCHMAN	21		No Text Required				
712	F22	AC	362	703	PAVONE	15		No Text Required				
712	F22	AC	362	704	COKKINOS	24		No Text Required				

712	F22	AC	362	705	KATZ	23		No Text Required				
712	F22	AC	362	75A	KATZ	17		No Text Required				
712	F22	AC	404	701	TESMAN	24	VANSLYKE	PUBLIC RELATIONS CASE STUDIES...	2ND 17	P LANG PUB	9781433134548	Required
712	F22	AC	405	701	REJAUD	14		No Text Required				
712	F22	AC	405	75A	BUXBAUM	22		No Text Required				
712	F22	AC	411	BL1	ROMANO	23	KELLER	STRATEGIC BRAND MANAGEMENT	5TH 20	RENT PEARS	9780134892498	Required
712	F22	AC	411	BL2	GINSBERG	14	SWAMINATHAN	EBK STRATEGIC BRAND MANAGEMENT	5	VST	9780134878003	eBook
712	F22	AC	411	OL1	SOK	19	SWAMINATHAN	EBK STRATEGIC BRAND MANAGEMENT	5	VST	9780134878003	eBook
712	F22	AC	411	702	GINSBERG	17	SWAMINATHAN	EBK STRATEGIC BRAND MANAGEMENT	5	VST	9780134878003	eBook
712	F22	AC	412	701	SCHACHTER	25		No Text Required				
712	F22	AC	412	702	DEVITO	26		No Text Required				
712	F22	AC	413	701	SALVATORE	22	ARGENTI	CORPORATE COMMUNICATION (LOOSE)	8TH 23	MCG	9781265481827	Required
712	F22	AC	423	701	COFFEE	26	ALLEN	EVENT PLANNING	2ND 09	WILEY	9780470155745	Required
712	F22	AC	423	75A	COFFEE	26	ALLEN	EVENT PLANNING	2ND 09	WILEY	9780470155745	Required
712	F22	AC	461	701	MEISNER	15		No Text Required				
712	F22	AC	471	BL1	GUGEL	25	KOSORIN	INTRO.TO PROGRAMMATIC ADVERTISING	16	INGRAM PUB	9788026096115	Required
712	F22	AC	471	BL2	ROMANO	22	KELLEY	ADVERTISING MEDIA PLANNING	4TH 15	TAYLOR	9780765640901	Required
712	F22	AC	471	OL1	GUGEL	19	KOSORIN	INTRO.TO PROGRAMMATIC ADVERTISING	16	INGRAM PUB	9788026096115	Required
712	F22	AC	472	OL1	SCHACHTER	19		No Text Required				
712	F22	AC	472	OL2	MATHAI	20		No Text Required				
712	F22	AC	472	701	SCHACHTER	27		No Text Required				
712	F22	AD	217	OL1	MCMANUS	15		No Text Required				
712	F22	AD	217	101	ZIZILA	24		No Text Required				
712	F22	AD	217	102	STALUPPI	25		No Text Required				
712	F22	AD	217	103	YEH	24		No Text Required				
712	F22	AD	217	104	YEH	25		No Text Required				
712	F22	AD	217	105	JENSEN	24		No Text Required				
712	F22	AD	217	15A	ZIZILA	26		No Text Required				
712	F22	AD	217	15B	JENSEN	17		No Text Required				
712	F22	AD	364	601	SCHWARZ-HICKEY	9		No Text Required				
712	F22	AD	381	601	MCMANUS	18	BARRY	ADVERTISING CONCEPT BOOK	3RD 16	NORTON	9780500292679	Required
712	F22	AD	381	602	STALUPPI	25	BARRY	ADVERTISING CONCEPT BOOK	3RD 16	NORTON	9780500292679	Required
712	F22	AD	383	601	MCMANUS	18	FELTON	EBK ADVERTISING: CONCEPT AND COPY	3	VST	8220102460164	eBook
712	F22	AD	383	601	MCMANUS	18	FELTON	ADVERTISING:CONCEPT+COPY	3RD 13	NORTON	9780393733860	Required
712	F22	AD	383	65A	STALUPPI	25	FELTON	EBK ADVERTISING: CONCEPT AND COPY	3	VST	8220102460164	eBook
712	F22	AD	383	65A	STALUPPI	25	FELTON	ADVERTISING:CONCEPT+COPY	3RD 13	NORTON	9780393733860	Required
712	F22	AD	402	65C	MCMANUS	18		No Text Required				
712	F22	AD	466	601	ELLES II	25		No Text Required				
712	F22	AD	466	602	SHIN	19		No Text Required				
712	F22	AD	482	601	KAHN	25		No Text Required				
712	F22	AD	482	602	KAHN	22		No Text Required				
712	F22	AD	494	OL1	MCMANUS	18	GARNER	HBR GUIDE TO BETTER BUSINESS WRITING	13	INGRAM PUB	9781422184035	Required
712	F22	AD	494	OL2	MCMANUS	5	GARNER	EBK HBR GUIDE TO BETTER BUSINESS WRITIN		VST	9781422184042	eBook
712	F22	AD	494	601	SCHWARZ-HICKEY	25		No Text Required				
712	F22	AM	500	501	JOSELOW	9		No Text Required				
712	F22	AM	510	501	DEGEN	10		No Text Required				
712	F22	AM	522	501	SCHWARTZ	10		No Text Required				
712	F22	AM	533	501	MELTON	10	PRATT	FINANCIAL ACCT.IN ECONOMIC CONTEXT	9TH 14	WILEY	9781118582558	Recommended
712	F22	AM	533	501	MELTON	10	KRUGMAN	MACROECONOMICS	2ND 09	MAC HIGHER	9780716771616	Recommended
712	F22	AM	533	501	MELTON	10	BERK	CORPORATE FINANCE:CORE	2ND 11	PEARSON	9780132153683	Recommended

712	F22	AM	633	501	FOLEY	10	DUBOFF	ART LAW IN A NUTSHELL	6TH 21	WEST ACAD	9781684673278	Required
712	F22	AM	633	501	FOLEY	10	PROWDA	VISUAL ARTS+THE LAW	13	TAYLOR	9781848220867	Required
712	F22	AM	655	501	MELTON	7		No Text Required				
712	F22	AM	691	501	MELTON	7		No Text Required				
712	F22	AM	701	501	DEGEN	7		No Text Required				
712	F22	AP	243	15A	LOMBARDI	17		No Text Required				
712	F22	AR	101	OL1	SCHEETZ	18	FIT FACULTY	FASHION DESIGNERS	2ND 93	WONDER CPY	2818440001147	Required
712	F22	AR	101	SK1	CHO	14	FIT FACULTY	FASHION DESIGNERS	2ND 93	WONDER CPY	2818440001147	Required
712	F22	AR	101	101	BROADWAY	20	FIT FACULTY	FASHION DESIGNERS	2ND 93	WONDER CPY	2818440001147	Required
712	F22	AR	101	102	FEUERHERM	24	FIT FACULTY	FASHION DESIGNERS	2ND 93	WONDER CPY	2818440001147	Required
712	F22	AR	101	103	LUCKEY	10	FIT FACULTY	FASHION DESIGNERS	2ND 93	WONDER CPY	2818440001147	Required
712	F22	AR	115	15A	SMITH	10		No Text Required				
712	F22	BE	261	OL1	HELM	18		No Text Required				
712	F22	BE	261	OL2	COLBY	18		No Text Required				
712	F22	BE	261	OL3	COLBY	17		No Text Required				
712	F22	BE	261	201	GAMANOS	21		No Text Required				
712	F22	CD	114	101	BUSH	25		No Text Required				
712	F22	CD	114	102	BUSH	23		No Text Required				
712	F22	CD	114	103	LILLEY	17		No Text Required				
712	F22	CD	114	104	LILLEY	14		No Text Required				
712	F22	CD	115	101	JENSEN	25	MAEDA	LAWS OF SIMPLICITY	06	PENG RAND	9780262134729	Required
712	F22	CD	115	102	KINCE	24	MAEDA	LAWS OF SIMPLICITY	06	PENG RAND	9780262134729	Required
712	F22	CD	115	103	KINCE	25	MAEDA	LAWS OF SIMPLICITY	06	PENG RAND	9780262134729	Required
712	F22	CD	115	15A	MARDKHA-TENZER	24	MAEDA	LAWS OF SIMPLICITY	06	PENG RAND	9780262134729	Required
712	F22	CD	115	15B	LANGHAM	22	MAEDA	LAWS OF SIMPLICITY	06	PENG RAND	9780262134729	Required
712	F22	CD	116	OL1	SILVA	17	LEBORG	VISUAL GRAMMAR	06	HACHETTE B	9781568985817	Required
712	F22	CD	116	OL1	SILVA	17	MAEDA	LAWS OF SIMPLICITY	06	PENG RAND	9780262134729	Required
712	F22	CD	116	101	VELLA	23	LEBORG	VISUAL GRAMMAR	06	HACHETTE B	9781568985817	Required
712	F22	CD	116	101	VELLA	23	MAEDA	LAWS OF SIMPLICITY	06	PENG RAND	9780262134729	Required
712	F22	CD	116	102	WHITEHEAD	24	LEBORG	VISUAL GRAMMAR	06	HACHETTE B	9781568985817	Required
712	F22	CD	116	102	WHITEHEAD	24	MAEDA	LAWS OF SIMPLICITY	06	PENG RAND	9780262134729	Required
712	F22	CD	122	15A	BACSA	15	COHEN	EBK INDESIGN CC: VISUAL QUICKSTART GUID	1	VST	9780133953633	eBook
712	F22	CD	123	15A	GRAFF	17		No Text Required				
712	F22	CD	124	101	PARIS	25		No Text Required				
712	F22	CD	124	102	PARIS	24		No Text Required				
712	F22	CD	124	103	LILLEY	25		No Text Required				
712	F22	CD	124	104	OLEN	25		No Text Required				
712	F22	CD	124	15A	SANABRIA	26		No Text Required				
712	F22	CD	126	OL1	HARVEY	19		No Text Required				
712	F22	CD	126	101	DIKEMAN	21		No Text Required				
712	F22	CD	126	102	MACIEJAK	25		No Text Required				
712	F22	CD	173	OL1	PISCATELLO	20	LUPTON	THINKING WITH TYPE	2ND 10	HACHETTE B	9781568989693	Required
712	F22	CD	173	101	VEHAP	25		No Text Required				
712	F22	CD	173	102	HENRY	23		No Text Required				
712	F22	CD	173	103	RITCHIE	25	LUPTON	THINKING WITH TYPE	2ND 10	HACHETTE B	9781568989693	Required
712	F22	CD	173	104	CABOT-PURO	23	KANE	A TYPE PRIMER	2ND 20	HACHETTE B	9781786276353	Required
712	F22	CD	173	105	PISCATELLO	25	LUPTON	THINKING WITH TYPE	2ND 10	HACHETTE B	9781568989693	Required
712	F22	CD	173	106	BACSA	24	CRAIG	DESIGNING WITH TYPE	5TH 06	PENG RAND	9780823014132	Required
712	F22	CD	173	15A	VELLA	23		No Text Required				
712	F22	CD	201	101	SANABRIA	25		No Text Required				

712	F22	CD	201	102	MARDKHA-TENZER	24		No Text Required				
712	F22	CD	201	103	HESTER	23		No Text Required				
712	F22	CD	201	104	SANABRIA	22		No Text Required				
712	F22	CD	201	105	SANABRIA	7		No Text Required				
712	F22	CD	201	106	HESTER	25		No Text Required				
712	F22	CD	225	101	NOSAL	23		No Text Required				
712	F22	CD	225	102	RIETSCHEL	22		No Text Required				
712	F22	CD	225	103	BUSH	25		No Text Required				
712	F22	CD	225	104	BACSA	25		No Text Required				
712	F22	CD	225	15A	BACSA	24		No Text Required				
712	F22	CD	235	101	SCHUMACHER	25	DRUCKER	GRAPHIC DESIGN HISTORY	2ND 13	PEARSON	9780205219469	Required
712	F22	CD	235	102	CABOT-PURO	22	MEGGS	MEGG'S HISTORY OF GRAPHIC DESIGN	6TH 16	WILEY	9781118772058	Required
712	F22	CD	235	103	SCHUMACHER	25	DRUCKER	GRAPHIC DESIGN HISTORY	2ND 13	PEARSON	9780205219469	Required
712	F22	CD	235	104	SCHUMACHER	26	DRUCKER	GRAPHIC DESIGN HISTORY	2ND 13	PEARSON	9780205219469	Required
712	F22	CD	235	105	SCHUMACHER	26	DRUCKER	GRAPHIC DESIGN HISTORY	2ND 13	PEARSON	9780205219469	Required
712	F22	CEO	001	OL1	HOLTZMAN	9		No Text Required				
712	F22	CEO	001	55A	TBD	0		No Text Required				
712	F22	CEO	030	OL1	BABINO	7		No Text Required				
712	F22	CF	505	59A	SUTTON	25		No Text Required				
712	F22	CF	530	59A	TAYLOR	25		No Text Required				
712	F22	CF	541	59A	KANLIAN	12	ANDERSON	EBK TED TALKS		VST	9780544664364	eBook
712	F22	CF	541	59A	KANLIAN	12	STRUNK	ELEMENTS OF STYLE	4TH 00	PEARSON	9780205309023	Required
712	F22	CF	541	59A	KANLIAN	12	STRUNK	ELEMENTS OF STYLE ILLUSTRATED	07	PENG RAND	9780143112723	Required
712	F22	CF	541	59B	HAGNEY	13		No Text Required				
712	F22	CF	660	59A	POLSON	23		No Text Required				
712	F22	CF	663	59A	POLSON	12	SCHAEFER	RETHINKING PRESTIGE BRANDING	15	INGRAM PUB	9780749470036	Required
712	F22	CF	663	59A	POLSON	12	SCHAEFER	BRAND ELEVATION	2021	INGRAM PUB	9781789664669	Recommended
712	F22	CF	663	59B	KUEHLWEIN	11	SCHAEFER	RETHINKING PRESTIGE BRANDING	15	INGRAM PUB	9780749470036	Required
712	F22	CF	663	59B	KUEHLWEIN	11	SCHAEFER	BRAND ELEVATION	2021	INGRAM PUB	9781789664669	Recommended
712	F22	CF	665	59A	BOPP	23		No Text Required				
712	F22	CG	211	101	GARNAR-WORTZEL	24		No Text Required				
712	F22	CG	211	102	GARNAR-WORTZEL	24		No Text Required				
712	F22	CG	211	15A	GARNAR-WORTZEL	13		No Text Required				
712	F22	CG	212	101	DORRIS	23		No Text Required				
712	F22	CG	212	102	DORRIS	23		No Text Required				
712	F22	CG	212	15A	DORRIS	9		No Text Required				
712	F22	CG	213	101	DEAS	20		No Text Required				
712	F22	CG	213	102	DARDASHTIAN	10		No Text Required				
712	F22	CG	214	15A	WALFORD	12		No Text Required				
712	F22	CG	221	15A	WALFORD	11		No Text Required				
712	F22	CG	314	601	JOHNSON	25		No Text Required				
712	F22	CG	321	601	JOHNSON	25		No Text Required				
712	F22	CG	341	601	JOHNSON	25		No Text Required				
712	F22	CG	344	65A	FRIEDMAN	25		No Text Required				
712	F22	CG	346	601	SULLIVAN	25		No Adoption Received				
712	F22	CG	351	601	SULLIVAN	25		No Adoption Received				
712	F22	CG	421	65A	BENTON	21		No Adoption Received				
712	F22	CG	441	65A	JOHNSON	21		No Text Required				
712	F22	CG	446	65A	BENTON	22		No Adoption Received				
712	F22	CG	451	65A	SULLIVAN	21		No Adoption Received				

712	F22	CG	452	601	FREUNDLICH	21		No Adoption Received				
712	F22	CG	491	601	VOLDMAN	21		No Adoption Received				
712	F22	CH	111	301	ZHANG	23	BEIJING LANG.	NEW PRACT.CHINESE RDR.1:TEXTBOOK	2ND 10	CHENG+TSUI	9787561926239	Required
712	F22	CH	111	301	ZHANG	23	BEIJING LANG.	NEW PRACT.CHINESE RDR.1:WORKBOOK	(REV)12	CHENG+TSUI	9787561926222	Required
712	F22	CH	111	302	ZHANG	19	BEIJING LANG.	NEW PRACT.CHINESE RDR.1:TEXTBOOK	2ND 10	CHENG+TSUI	9787561926239	Required
712	F22	CH	111	302	ZHANG	19	BEIJING LANG.	NEW PRACT.CHINESE RDR.1:WORKBOOK	(REV)12	CHENG+TSUI	9787561926222	Required
712	F22	CH	112	301	DONG	26	BEIJING LANG.	NEW PRACT.CHINESE RDR.1:TEXTBOOK	2ND 10	CHENG+TSUI	9787561926239	Required
712	F22	CH	112	301	DONG	26	BEIJING LANG.	NEW PRACT.CHINESE RDR.1:WORKBOOK	(REV)12	CHENG+TSUI	9787561926222	Required
712	F22	CH	122	35A	DONG	24	BEIJING LANG.	NEW PRACT.CHINESE RDR.1:TEXTBOOK	2ND 10	CHENG+TSUI	9787561926239	Required
712	F22	CH	122	35A	DONG	24	BEIJING LANG.	NEW PRACT.CHINESE RDR.1:WORKBOOK	(REV)12	CHENG+TSUI	9787561926222	Required
712	F22	CL	112	101	ORGANISCIAK	28		No Text Required				
712	F22	CM	024	701	FRIEDMAN	15		No Text Required				
712	F22	CM	024	702	FRIEDMAN	13		No Text Required				
712	F22	CM	024	703	BONOFIGLIO	15		No Text Required				
712	F22	CM	024	704	BONOFIGLIO	10		No Text Required				
712	F22	CM	024	705	FRIEDMAN	15		No Text Required				
712	F22	CM	341	701	HORVATH	25		No Adoption Received				
712	F22	CM	341	702	HORVATH	25		No Adoption Received				
712	F22	CM	341	75A	JUHASZ	16		No Adoption Received				
712	F22	CM	401	701	BONOFIGLIO	9		No Adoption Received				
712	F22	CM	424	701	FRIEDMAN	24	BURR	EMPEROR OF SCENT	03	PENG RAND	9780375759819	Required
712	F22	CM	424	701	FRIEDMAN	24	HERZ	EBK THE SCENT OF DESIRE		VST	8220118035844	eBook
712	F22	CM	424	702	BONOFIGLIO	24		No Adoption Received				
712	F22	CM	424	703	FRIEDMAN	20	BURR	EMPEROR OF SCENT	03	PENG RAND	9780375759819	Required
712	F22	CM	424	703	FRIEDMAN	20	HERZ	SCENT OF DESIRE	07	HARP PUB	9780060825386	Required
712	F22	CM	442	701	HORVATH	25		No Adoption Received				
712	F22	CM	442	702	SHOLLA	21		No Adoption Received				
712	F22	CM	442	703	HORVATH	25		No Adoption Received				
712	F22	CT	200	15A	HARVEY	20		No Text Required				
712	F22	CT	230	101	HARVEY	15		No Text Required				
712	F22	CT	300	601	YEH	20		No Text Required				
712	F22	CT	300	65A	YEH	24		No Text Required				
712	F22	CT	301	601	ABINADER	20		No Text Required				
712	F22	CT	302	601	SHIN	22		No Text Required				
712	F22	CT	302	65A	SHIN	20		No Text Required				
712	F22	CT	303	601	DEPAOLIS	25		No Text Required				
712	F22	CT	303	602	DEPAOLIS	19		No Text Required				
712	F22	CT	305	BL1	DEPAOLIS	13		No Text Required				
712	F22	CT	321	601	PAZ	25		No Text Required				
712	F22	CT	321	65A	PAZ	13		No Text Required				
712	F22	CT	331	601	KAHN	23		No Text Required				
712	F22	CT	332	601	PAZ	25		No Text Required				
712	F22	CT	332	65A	KAHN	15		No Text Required				
712	F22	CT	401	65A	POSSO	19		No Text Required				
712	F22	CT	401	65B	CHEN	25		No Text Required				
712	F22	CT	411	65A	PEARCE	19		No Text Required				
712	F22	CT	412	601	SHIN	22		No Text Required				
712	F22	CTB	052	OL1	KAHN	8		No Text Required				
712	F22	CTD	040	OL1	FREY	4		No Text Required				
712	F22	CTD	100	OL1	TBD	0		No Text Required				

712	F22	CTD	100	55A	SMITH	9		No Text Required				
712	F22	CTD	100	55B	RUSSO	9		No Text Required				
712	F22	CTD	100	55C	MORENO	13		No Text Required				
712	F22	CTD	111	55A	SMITH	4		No Text Required				
712	F22	CTD	200	OL1	LIFSON	5		No Text Required				
712	F22	CTD	200	55A	RUSSO	6		No Text Required				
712	F22	CTD	355	55A	TBD	0		No Text Required				
712	F22	CTD	355	55B	TBD	0		No Text Required				
712	F22	CTD	355	55C	BURGER	9		No Text Required				
712	F22	CTD	520	55A	ARCOS	9		No Text Required				
712	F22	DD	114	102	SALIT	14		No Text Required				
712	F22	DD	115	102	DANIELS	16	STORR	THE SCIENCE OF STORY TELLING	2001	HACHETTE B	9781419747953	Required
712	F22	DD	116	102	PEDLEY	20		No Text Required				
712	F22	DD	117	101	HENRY	12		No Text Required				
712	F22	DD	118	102	DANIELS	13		No Text Required				
712	F22	DE	101	101	ROMANO	16		No Text Required				
712	F22	DE	216	OL1	LANGHAM	19		No Text Required				
712	F22	DE	216	101	WILLIAMS	25		No Text Required				
712	F22	DE	216	102	JIANG	25		No Text Required				
712	F22	DE	216	103	LANGHAM	24		No Text Required				
712	F22	DE	216	104	BERGER	24		No Text Required				
712	F22	DE	216	105	ROGERS	26		No Text Required				
712	F22	DE	216	106	RICHARDS	13		No Text Required				
712	F22	DE	216	15A	KONG	25		No Text Required				
712	F22	DM	211	OL1	SINCLAIR	19	SPILLER	DIRECT,DIGITAL,+DATA-DRIVEN MARKETING	5TH 20	SAGE	9781529708172	Required
712	F22	DM	211	OL2	ELEY	20	SPILLER	DIRECT,DIGITAL,+DATA-DRIVEN MARKETING	5TH 20	SAGE	9781529708172	Required
712	F22	DM	211	201	WANG	27	SPILLER	DIRECT,DIGITAL,+DATA-DRIVEN MARKETING	5TH 20	SAGE	9781529708172	Required
712	F22	DM	211	202	SINCLAIR	26	SPILLER	DIRECT,DIGITAL,+DATA-DRIVEN MARKETING	5TH 20	SAGE	9781529708172	Required
712	F22	DM	300	701	ELEY	21		No Text Required				
712	F22	DM	421	701	ESSOKA	18	ITTELSON	FINANCIAL STATEMENTS-REVISED+EXPANDED	(2ND)09	RED WHEEL	9781601630230	Required
712	F22	DM	421	701	ESSOKA	18	BERMAN	FINANCIAL INTELLIGENCE (CL)	(REV)13	INGRAM PUB	9781422144114	Required
712	F22	DM	432	701	ELEY	18		No Adoption Received				
712	F22	DM	435	BL1	CHIAVIELLO	25		No Text Required				
712	F22	DM	435	OL1	CONSORTE	19		No Text Required				
712	F22	DM	435	OL2	CHIAVIELLO	18		No Text Required				
712	F22	DM	435	702	ALFORD	26		No Text Required				
712	F22	DM	435	703	AGHEDO	26		No Text Required				
712	F22	DM	435	704	FEINBERG	19		No Text Required				
712	F22	DM	435	705	MANDEL	27		No Text Required				
712	F22	DM	435	75A	AGHEDO	11		No Text Required				
712	F22	DM	435	75B	COPPOLA	20		No Text Required				
712	F22	DP	111	15A	KAYE	11		No Adoption Received				
712	F22	ED	502	501	WASHINGTON	12		No Text Required				
712	F22	ED	571	501	STILLER	14		No Adoption Received				
712	F22	ED	572	501	DE ANGELIS	14		No Adoption Received				
712	F22	ED	581	501	KANG	12		No Adoption Received				
712	F22	ED	582	501	COWAN	12		No Adoption Received				
712	F22	ED	632	501	HYDE	16		No Adoption Received				
712	F22	ED	643	501	LYONS	16		No Adoption Received				
712	F22	ED	651	501	NORDLANDER	16		No Adoption Received				

712	F22	ED	691	501	COWAN	16		No Adoption Received				
712	F22	EN	121	OL1	SERMONETA	19		No Text Required				
712	F22	EN	121	OL2	BALLA	19	MCQUADE	WRITER'S PRESENCE	9TH 18	MAC HIGHER	9781319056605	Required
712	F22	EN	121	OL3	BLAZER	18	HACKER	POCKET STYLE MANUAL	9TH 21	MAC HIGHER	9781319169541	Required
712	F22	EN	121	SK2	PRICE	7		No Adoption Received				
712	F22	EN	121	SK3	FLETCHER	17		No Adoption Received				
712	F22	EN	121	301	YASMIN	19		No Text Required				
712	F22	EN	121	302	BHANDARI	20		No Text Required				
712	F22	EN	121	303	BREWER	20	HACKER	POCKET STYLE MANUAL	8TH 18	MAC HIGHER	9781319057404	Required
712	F22	EN	121	303	BREWER	20	BECHDEL	EBK FUN HOME		VST	9780547347004	eBook
712	F22	EN	121	304	BALLA	19	MCQUADE	WRITER'S PRESENCE	9TH 18	MAC HIGHER	9781319056605	Required
712	F22	EN	121	305	IMPIGLIA	16		No Text Required				
712	F22	EN	121	306	DARAKJIAN	20		No Text Required				
712	F22	EN	121	307	DARAKJIAN	20		No Text Required				
712	F22	EN	121	309	YASMIN	20		No Text Required				
712	F22	EN	121	310	MOUDROV	18	GRAFF	THEY SAY/I SAY	4TH 18	NORTON	9780393631678	Required
712	F22	EN	121	310	MOUDROV	18	WARBURTON	FREE SPEECH:VERY SHORT INTRODUCTION	09	OXF	9780199232352	Required
712	F22	EN	121	311	BREWER	20	HACKER	POCKET STYLE MANUAL	8TH 18	MAC HIGHER	9781319057404	Required
712	F22	EN	121	311	BREWER	20	BECHDEL	FUN HOME:FAMILY TRAGICOMIC	06	HARP PUB	9780618871711	Required
712	F22	EN	121	312	DENDINGER	19	GOLDBERG	WRITING DOWN THE BONES,30TH ANNIV.ED.	16	PENG RAND	9781611803082	Required
712	F22	EN	121	312	DENDINGER	19	HACKER	POCKET STYLE MANUAL	9TH 21	MAC HIGHER	9781319169541	Required
712	F22	EN	121	313	BALLA	19	MCQUADE	WRITER'S PRESENCE	9TH 18	MAC HIGHER	9781319056605	Required
712	F22	EN	121	314	BREWER	20	HACKER	POCKET STYLE MANUAL	8TH 18	MAC HIGHER	9781319057404	Required
712	F22	EN	121	314	BREWER	20	BECHDEL	FUN HOME:FAMILY TRAGICOMIC	06	HARP PUB	9780618871711	Required
712	F22	EN	121	315	SIFF	20	GOLDBERG	WRITING DOWN THE BONES,30TH ANNIV.ED.	16	PENG RAND	9781611803082	Required
712	F22	EN	121	315	SIFF	20	HACKER	POCKET STYLE MANUAL	9TH 21	MAC HIGHER	9781319169541	Required
712	F22	EN	121	317	SIFF	20	GOLDBERG	WRITING DOWN THE BONES,30TH ANNIV.ED.	16	PENG RAND	9781611803082	Required
712	F22	EN	121	317	SIFF	20	HACKER	POCKET STYLE MANUAL	9TH 21	MAC HIGHER	9781319169541	Required
712	F22	EN	121	319	IMPIGLIA	19		No Text Required				
712	F22	EN	121	35B	BREWER	20	BECHDEL	FUN HOME:FAMILY TRAGICOMIC	06	HARP PUB	9780618871711	Required
712	F22	EN	121	35B	BREWER	20	HACKER	POCKET STYLE MANUAL	9TH 21	MAC HIGHER	9781319169541	Required
712	F22	EN	141	301	PETRUNIA	18	ADLER	UNDERSTANDING HUMAN COMMUN.-W/ACCESS	14TH 20	OXF	9780190925697	Required
712	F22	EN	142	301	GOOPTU	17		No Adoption Received				
712	F22	EN	142	302	PRAGER	16	GRAFF	THEY SAY/I SAY	4TH 18	NORTON	9780393631678	Required
712	F22	EN	142	303	GOOPTU	13		No Adoption Received				
712	F22	EN	200	OL1	PRAGER	19		No Text Required				
712	F22	EN	201	OL1	DENIRO	17	BARBOUR	EBK ORGANIZATIONAL COMMUNICATION: APPRO	7	VST	8220112119663	eBook
712	F22	EN	202	OL1	TOMBRO	19		No Text Required				
712	F22	EN	204	302	GOOPTU	18	NGUYEN	REFUGEES	17	INGRAM PUB	9780802127365	Required
712	F22	EN	204	302	GOOPTU	18	JACOB	GOOD TALK:MEMOIR IN CONVERSATIONS	18	ONEWORLD P	9780399589041	Required
712	F22	EN	230	OL1	AMATO	8		No Adoption Received				
712	F22	EN	231	OL1	ZULLI	15	BRADBURY	MARTIAN CHRONICLES	12	S+S	9781451678192	Required
712	F22	EN	231	OL1	ZULLI	15	BAER	110 STORIES	02	INGRAM PUB	9780814799352	Required
712	F22	EN	231	OL1	ZULLI	15	BAUSCH	NORTON ANTHOL.OF SHORT FICTION,SHORTER	8TH 15	NORTON	9780393937763	Required
712	F22	EN	231	SK1	SCHENCK	25		No Text Required				
712	F22	EN	231	SK2	SCHENCK	22		No Text Required				
712	F22	EN	231	SK3	SCHENCK	9		No Text Required				
712	F22	EN	231	302	GOOPTU	26		No Adoption Received				
712	F22	EN	233	OL1	VARNES	18	GWYNN	POETRY:POCKET ANTHOLOGY (4053303)	7TH 14	PEARSON	9780134053301	Required
712	F22	EN	233	301	VARNES	27	GWYNN	POETRY:POCKET ANTHOLOGY (4053303)	7TH 14	PEARSON	9780134053301	Required

712	F22	EN	234	301	BROCK	27	HOOKS	EBK ALL ABOUT LOVE		VST	8220117939570	eBook
712	F22	EN	235	OL1	JOHNSON	16	HACKER	POCKET STYLE MANUAL	9TH 21	MAC HIGHER	9781319169541	Required
712	F22	EN	235	301	JOHNSON	14	HACKER	POCKET STYLE MANUAL	9TH 21	MAC HIGHER	9781319169541	Required
712	F22	EN	236	OL1	MOUDROV	18	SHELLEY	FRANKENSTEIN	94	DOVER	9780486282114	Required
712	F22	EN	236	OL1	MOUDROV	18	WHARTON	HOUSE OF MIRTH	85	PENG RAND	9780140187298	Required
712	F22	EN	241	302	GAINES	19	GOODMAN	CORPORATE COMMUNICATION:STRATEGIC...	10	P LANG PUB	9781433106217	Required
712	F22	EN	242	301	BILGE	20	LUCAS	ART OF PUBLIC SPEAKING	13TH 20	RENT MCG	9781259924606	Required
712	F22	EN	242	302	SMALL	20		No Text Required				
712	F22	EN	242	303	GAINES	15		No Adoption Received				
712	F22	EN	244	35A	KEATING	17	MYERS	FUNDAMENTAL OF SMALL GROUP COMM. (PB)	08	SAGE	9781412959391	Required
712	F22	EN	245	OL1	DENIRO	16	LUSTIG	INTERCULTURAL COMPETENCE (LOOSELEAF)	8TH 18	PEARSON	9780134003238	Required
712	F22	EN	245	OL2	DENIRO	19	LUSTIG	INTERCULTURAL COMPETENCE (LOOSELEAF)	8TH 18	PEARSON	9780134003238	Required
712	F22	EN	245	PO2	SCHUTT	14		No Adoption Received				
712	F22	EN	245	301	BILGE	15	KOESTER	EBK REVEL FOR INTERCULTURAL COMPETENCE:	8	VST	8220117014741	Required
712	F22	EN	245	302	BILGE	15	KOESTER	EBK REVEL FOR INTERCULTURAL COMPETENCE:	8	VST	8220117014741	Required
712	F22	EN	251	35A	FRANK	17	RACINE	PHEDRE	98	MAC HIGHER	9780374526160	Required
712	F22	EN	251	35A	FRANK	17	MCDONAGH	HANGMEN	15	INGRAM PUB	9780571328871	Required
712	F22	EN	251	35A	FRANK	17	SHAKESPEARE	MIDSUMMER NIGHT'S DREAM (THRIFT STUDY)	09	DOVER	9780486475745	Required
712	F22	EN	251	35A	FRANK	17	IRWIN	SCAPIN	97	DRAMA PLAY	9780822216032	Required
712	F22	EN	251	35A	FRANK	17	VOGEL	HOW I LEARNED TO DRIVE	18	INGRAM PUB	9781559365642	Required
712	F22	EN	251	35A	FRANK	17	BRECHT	GOOD PERSON OF SZECHWAN	12	MAC HIGHER	9781408111505	Required
712	F22	EN	257	301	AMATO	12		No Text Required				
712	F22	EN	266	301	GAIPA	5		No Adoption Received				
712	F22	EN	266	302	GROTELL	10		No Adoption Received				
712	F22	EN	266	35A	LEE	5		No Adoption Received				
712	F22	EN	271	OL1	MOUDROV	14		No Text Required				
712	F22	EN	272	OL1	MOUDROV	14	BALDWIN	GIOVANNI'S ROOM	13	PENG RAND	9780345806567	Required
712	F22	EN	272	OL1	MOUDROV	14	WHARTON	HOUSE OF MIRTH	85	PENG RAND	9780140187298	Required
712	F22	EN	272	OL1	MOUDROV	14	HAMID	RELUCTANT FUNDAMENTALIST	07	HARP PUB	9780156034029	Required
712	F22	EN	274	OL1	IACOBAZZO	15	HACKER	POCKET STYLE MANUAL	9TH 21	MAC HIGHER	9781319169541	Required
712	F22	EN	274	OL2	IACOBAZZO	13	HACKER	POCKET STYLE MANUAL	9TH 21	MAC HIGHER	9781319169541	Required
712	F22	EN	279	OL1	TOMBRO	18		No Text Required				
712	F22	EN	279	301	TOMBRO	22		No Text Required				
712	F22	EN	301	801	HYDE	19		No Text Required				
712	F22	EN	301	802	HYDE	20		No Text Required				
712	F22	EN	304	801	TOMBRO	16		No Adoption Received				
712	F22	EN	306	OL1	BILGE	16	JANDT	EBK CONFLICT AND COMMUNICATION	2	VST	8220121398745	eBook
712	F22	EN	306	801	BILGE	17	JANDT	EBK CONFLICT AND COMMUNICATION	2	VST	8220121398745	eBook
712	F22	EN	321	OL1	PRAGER	19		No Text Required				
712	F22	EN	321	OL2	DUBUISSON	18		No Adoption Received				
712	F22	EN	321	OL3	DUBUISSON	17		No Adoption Received				
712	F22	EN	321	OL4	NARVAEZ	17	BOVEE	BUSINESS COMMUNICATION TODAY	15TH 21	RENT PEARS	9780135891612	Required
712	F22	EN	321	OL5	NARVAEZ	19	BOVEE	BUSINESS COMMUNICATION TODAY	15TH 21	RENT PEARS	9780135891612	Required
712	F22	EN	321	OL6	NARVAEZ	19	BOVEE	BUSINESS COMMUNICATION TODAY	15TH 21	RENT PEARS	9780135891612	Required
712	F22	EN	321	OL7	DUBUISSON	18	HACKER	POCKET STYLE MANUAL	9TH 21	MAC HIGHER	9781319169541	Required
712	F22	EN	321	801	LANDMAN	13	HACKER	POCKET STYLE MANUAL	9TH 21	MAC HIGHER	9781319169541	Required
712	F22	EN	321	802	LANDMAN	13	HACKER	POCKET STYLE MANUAL	9TH 21	MAC HIGHER	9781319169541	Required
712	F22	EN	321	803	LANDMAN	13	HACKER	POCKET STYLE MANUAL	9TH 21	MAC HIGHER	9781319169541	Required
712	F22	EN	321	804	CHU	17		No Text Required				
712	F22	EN	321	805	BABIAR	20	HACKER	POCKET STYLE MANUAL	9TH 21	MAC HIGHER	9781319169541	Required

712	F22	EN	321	806	PAYNE	20	HACKER	POCKET STYLE MANUAL	9TH 21	MAC HIGHER	9781319169541	Required
712	F22	EN	321	806	PAYNE	20	BOVEE	BUSINESS COMMUNICATION TODAY	15TH 21	RENT PEARS	9780135891612	Required
712	F22	EN	321	807	PAYNE	19	HACKER	POCKET STYLE MANUAL	9TH 21	MAC HIGHER	9781319169541	Required
712	F22	EN	321	807	PAYNE	19	BOVEE	BUSINESS COMMUNICATION TODAY	15TH 21	RENT PEARS	9780135891612	Required
712	F22	EN	321	808	BHANDARI	20		No Text Required				
712	F22	EN	321	809	SERNAKER	19		No Text Required				
712	F22	EN	321	810	HARBIN	19	HACKER	POCKET STYLE MANUAL	9TH 21	MAC HIGHER	9781319169541	Required
712	F22	EN	321	810	HARBIN	19	BOVEE	BUSINESS COMMUNICATION TODAY	15TH 21	RENT PEARS	9780135891612	Required
712	F22	EN	321	811	PAYNE	20	HACKER	POCKET STYLE MANUAL	9TH 21	MAC HIGHER	9781319169541	Required
712	F22	EN	321	811	PAYNE	20	BOVEE	BUSINESS COMMUNICATION TODAY	15TH 21	RENT PEARS	9780135891612	Required
712	F22	EN	321	85A	OLERICH	20		No Text Required				
712	F22	EN	321	85C	OLERICH	20		No Text Required				
712	F22	EN	321	85D	PETRUNIA	19	BOVEE	BUSINESS COMMUNICATION TODAY	15TH 21	RENT PEARS	9780135891612	Required
712	F22	EN	321	85E	CHU	19	HACKER	POCKET STYLE MANUAL	9TH 21	MAC HIGHER	9781319169541	Required
712	F22	EN	321	85F	PAYNE	20	HACKER	POCKET STYLE MANUAL	9TH 21	MAC HIGHER	9781319169541	Required
712	F22	EN	321	85F	PAYNE	20	BOVEE	BUSINESS COMMUNICATION TODAY	15TH 21	RENT PEARS	9780135891612	Required
712	F22	EN	322	801	HIGHTOWER	19		No Text Required				
712	F22	EN	323	801	HIGHTOWER	17		No Text Required				
712	F22	EN	323	802	BABIAR	15		No Text Required				
712	F22	EN	323	803	MELTON	17		No Text Required				
712	F22	EN	324	801	SCHERR	18		No Text Required				
712	F22	EN	335	OL1	ZULLI	17	KESSLER-HARRIS	OUT TO WORK-20TH ANNIV.EDITION	03	OXF	9780195157093	Required
712	F22	EN	335	OL2	ZULLI	12	KESSLER-HARRIS	OUT TO WORK-20TH ANNIV.EDITION	03	OXF	9780195157093	Required
712	F22	EN	335	801	SPRINGS	26	KESSLER-HARRIS	OUT TO WORK-20TH ANNIV.EDITION	03	OXF	9780195157093	Required
712	F22	EN	336	801	ZULLI	22	WALPOLE	CASTLE OF OTRANTO	04	DOVER	9780486434124	Required
712	F22	EN	336	801	ZULLI	22	GAIMAN	CORALINE	02	HARP PUB	9780380807345	Required
712	F22	EN	336	801	ZULLI	22	SHELLEY	FRANKENSTEIN-W/REVISIONS+UPDATED RDGS.	(REV)03	PENG RAND	9780141439471	Required
712	F22	EN	342	801	PETRUNIA	20	GASS	PERSUASION:SOCIAL INFLUENCE...	6TH 18	TAYLOR	9781138630611	Required
712	F22	EN	342	85A	PETRUNIA	16	GASS	PERSUASION:SOCIAL INFLUENCE...	6TH 18	TAYLOR	9781138630611	Required
712	F22	EN	361	OL1	LEMMON BOWEN	17	GOLDBERG	WRITING DOWN THE BONES,30TH ANNIV.ED.	16	PENG RAND	9781611803082	Required
712	F22	EN	361	OL1	LEMMON BOWEN	17	OLIVER	POETRY HANDBOOK	94	HARP PUB	9780156724005	Required
712	F22	EN	361	801	NARVAEZ	19		No Text Required				
712	F22	EN	361	802	HARRIS	20		No Text Required				
712	F22	EN	361	85A	KRAINES	18	WRIGHT	WALKING TO MARTHA'S VINEYARD	03	PENG RAND	9780375710018	Required
712	F22	EN	362	802	HARRIS	15		No Text Required				
712	F22	EN	363	OL1	HYDE	18		No Text Required				
712	F22	EN	363	OL2	HYDE	18		No Text Required				
712	F22	EN	364	OL1	VARNES	19		No Adoption Received				
712	F22	EN	364	801	VARNES	18		No Adoption Received				
712	F22	EN	366	801	ANDERSON	10		No Adoption Received				
712	F22	EN	371	OL1	AMATO	14	MIN	RED AZALEA	06	PENG RAND	9781400096985	Required
712	F22	EN	371	OL1	AMATO	14	YU	TO LIVE	03	PENG RAND	9781400031863	Required
712	F22	EN	371	OL1	AMATO	14	FENG	THREE-INCH GOLDEN LOTUS	94	U OF HI PR	9780824816063	Required
712	F22	EN	371	OL1	AMATO	14	WU	MONKEY	43	INGRAM PUB	9780802130860	Required
712	F22	EN	391	801	LEMMON BOWEN	17	CARSON	YOUR CREATIVE BRAIN	10	WILEY	9781118396544	Required
712	F22	EP	311	701	REINISCH	24	SCHLESINGER	JUST START	12	INGRAM PUB	9781422143612	Required
712	F22	EP	311	702	REINISCH	25	SCHLESINGER	JUST START	12	INGRAM PUB	9781422143612	Required
712	F22	EP	311	703	KLIBANSKY	23	SCHLESINGER	JUST START	12	INGRAM PUB	9781422143612	Required
712	F22	EP	311	703	KLIBANSKY	23	GODIN	PURPLE COW:TRANSFORM YOUR BUSINESS...	09	PENG RAND	9781591843177	Required
712	F22	EP	311	75A	JOO	23	SCHLESINGER	JUST START	12	INGRAM PUB	9781422143612	Required

712	F22	EP	311	75B	LEIBLER	21	SCHLESINGER	JUST START	12	INGRAM PUB	9781422143612	Required
712	F22	EP	361	701	LEIBLER	20	CONSTABLE	TALKING TO HUMANS	14	INGRAM	9780990800927	Recommended
712	F22	EP	364	75A	REINISCH	20	FORTNOW	THE HFT HANDBOOK	2001	WILEY	9781119838388	Required
712	F22	EP	364	75A	REINISCH	20	BALL	THE METAVERSE AND HOW IT WILL REVOLUT	2022	INGRAM	9781324092032	Required
712	F22	EP	441	701	WELT	20		No Text Required				
712	F22	ES	023	BL1	WHITING	13		No Text Required				
712	F22	ES	023	OL1	O'BRYAN	18		No Text Required				
712	F22	ES	023	SK1	DENNISON	16		No Adoption Received				
712	F22	ES	023	SK2	SEOK	24		No Adoption Received				
712	F22	ES	023	SK3	HOUGHTON	18		No Adoption Received				
712	F22	ES	023	301	WHITING	11		No Text Required				
712	F22	ES	023	35A	VAUGHAN	5	MURPHY	GRAMMAR IN USE:INTERMED.W/ANSWERS	4TH 18	CAMB	9781108449458	Required
712	F22	ES	024	301	WHITING	11		No Text Required				
712	F22	ES	024	35A	VAUGHAN	7		No Text Required				
712	F22	ES	024	35B	WHITING	7		No Text Required				
712	F22	ES	029	BL1	BROWN	11		No Text Required				
712	F22	ES	033	BL1	ZUCHNIK	17		No Text Required				
712	F22	ES	033	BL2	GOLDBLATT	17		No Text Required				
712	F22	ES	033	BL3	GOLDBLATT	18		No Text Required				
712	F22	ES	033	BL4	ZUCHNIK	18		No Text Required				
712	F22	ES	033	BL5	BURNS	17	TRETHEWEY	MEMORIAL DRIVE	21	HARP PUB	9780062248589	Required
712	F22	ES	033	OL1	BURNS	17	TRETHEWEY	MEMORIAL DRIVE	21	HARP PUB	9780062248589	Required
712	F22	ES	033	OL2	O'BRYAN	18		No Text Required				
712	F22	ES	033	OL3	PARKER	18		No Text Required				
712	F22	ES	033	OL4	SULLIVAN	18		No Text Required				
712	F22	ES	033	OL5	O'BRYAN	17		No Text Required				
712	F22	ES	033	301	PARKER	18		No Text Required				
712	F22	ES	033	302	BROWN	17		No Text Required				
712	F22	ES	033	303	KELLY	16		No Text Required				
712	F22	ES	033	304	WORDSMAN	18		No Text Required				
712	F22	ES	033	35A	BROWN	17		No Text Required				
712	F22	ES	037	OL1	GOLDBLATT	12		No Text Required				
712	F22	ES	037	301	ZUCHNIK	9	HACKER	EBK ACHIEVE FOR A POCKET STYLE MANUAL (	9	VST	8220127200479	Required
712	F22	ES	037	302	GOLDBLATT	11		No Text Required				
712	F22	ES	037	303	BROWN	7		No Text Required				
712	F22	ES	123	BL1	WHITING	13		No Text Required				
712	F22	ES	123	OL1	O'BRYAN	18		No Text Required				
712	F22	ES	123	SK1	FLETCHER	16		No Adoption Received				
712	F22	ES	123	SK2	HOUGHTON	24		No Adoption Received				
712	F22	ES	123	SK3	HOUGHTON	18		No Adoption Received				
712	F22	ES	123	301	WHITING	11		No Text Required				
712	F22	ES	123	35A	VAUGHAN	5		No Text Required				
712	F22	ES	129	BL1	BROWN	11		No Adoption Received				
712	F22	ES	133	BL1	ZUCHNIK	17	HACKER	POCKET STYLE MANUAL	9TH 21	MAC HIGHER	9781319169541	Recommended
712	F22	ES	133	BL2	GOLDBLATT	17	GOLDBLATT	FINDING THE WORM	16	PENG RAND	9780385391115	Required
712	F22	ES	133	BL3	GOLDBLATT	18	GOLDBLATT	FINDING THE WORM	16	PENG RAND	9780385391115	Required
712	F22	ES	133	BL4	ZUCHNIK	18	HACKER	POCKET STYLE MANUAL	9TH 21	MAC HIGHER	9781319169541	Recommended
712	F22	ES	133	BL5	BURNS	17		No Adoption Received				
712	F22	ES	133	OL1	BURNS	17	TRETHEWEY	MEMORIAL DRIVE	21	HARP PUB	9780062248589	Required
712	F22	ES	133	OL2	O'BRYAN	18		No Adoption Received				

712	F22	ES	133	OL3	PARKER	18		No Adoption Received				
712	F22	ES	133	OL4	SULLIVAN	18	HACKER	POCKET STYLE MANUAL	9TH 21	MAC HIGHER	9781319169541	Recommended
712	F22	ES	133	OL5	O'BRYAN	17		No Adoption Received				
712	F22	ES	133	301	PARKER	18		No Adoption Received				
712	F22	ES	133	302	BROWN	17	HAMILTON	MYTHOLOGY	42	HACHETTE B	9780446574754	Required
712	F22	ES	133	302	BROWN	17	GAIMAN	NEVERWHERE	16	HARP PUB	9780062476371	Required
712	F22	ES	133	303	KELLY	16		No Adoption Received				
712	F22	ES	133	304	WORDSMAN	18		No Adoption Received				
712	F22	ES	133	35A	BROWN	17	HAMILTON	MYTHOLOGY	42	HACHETTE B	9780446574754	Required
712	F22	ES	133	35A	BROWN	17	GAIMAN	NEVERWHERE	16	HARP PUB	9780062476371	Required
712	F22	FA	101	15A	GIDWITZ	20		No Text Required				
712	F22	FA	103	15A	KURDZIEL	23		No Text Required				
712	F22	FA	105	101	WILLIS	25		No Text Required				
712	F22	FA	105	15A	SANTUOSO	24		No Text Required				
712	F22	FA	105	15B	JESSEL	25		No Text Required				
712	F22	FA	105	15C	MINKOVSKIJ	23		No Text Required				
712	F22	FA	106	15A	GERMAIN-COVEY	20	COVEY	MODERN PRINTMAKING	16	PENG RAND	9781607747598	Required
712	F22	FA	110	101	MINKOVSKIJ	23		No Text Required				
712	F22	FA	110	102	ZUTELGTE	24		No Text Required				
712	F22	FA	110	103	HU	24		No Text Required				
712	F22	FA	110	104	MINKOVSKIJ	20		No Text Required				
712	F22	FA	110	15A	ZUTELGTE	21		No Text Required				
712	F22	FA	110	15B	HU	17		No Text Required				
712	F22	FA	110	15C	PERSONETT	24		No Text Required				
712	F22	FA	114	101	MINKOVSKIJ	25		No Text Required				
712	F22	FA	114	102	LI	24		No Text Required				
712	F22	FA	114	103	LI	15		No Text Required				
712	F22	FA	114	15A	SWORDY	24		No Text Required				
712	F22	FA	117	101	DALFONZO	22		No Text Required				
712	F22	FA	117	102	DALFONZO	25		No Text Required				
712	F22	FA	118	101	BECK	24		No Text Required				
712	F22	FA	118	102	LIU	23		No Text Required				
712	F22	FA	118	15A	BECK	17		No Text Required				
712	F22	FA	118	15B	BECK	10		No Text Required				
712	F22	FA	120	101	REID	25		No Text Required				
712	F22	FA	120	102	DALFONZO	19		No Text Required				
712	F22	FA	120	103	REID	20		No Text Required				
712	F22	FA	120	15A	REID	22		No Text Required				
712	F22	FA	123	15A	WILLIS	11		No Text Required				
712	F22	FA	141	OL1	ALLEN	13		No Text Required				
712	F22	FA	141	15A	LEPP	8		No Text Required				
712	F22	FA	143	101	LEPP	24		No Text Required				
712	F22	FA	143	102	LEVY	25		No Text Required				
712	F22	FA	143	103	SANTUOSO	23		No Text Required				
712	F22	FA	143	104	GIDWITZ	17		No Text Required				
712	F22	FA	151	101	MARTINO	24		No Text Required				
712	F22	FA	151	102	JESSEL	18		No Text Required				
712	F22	FA	151	103	WESTHAFER	25		No Text Required				
712	F22	FA	151	104	WERRING	24		No Text Required				
712	F22	FA	153	15A	MARTINO	23		No Text Required				

712	F22	FA	231	101	JESSEL	17		No Text Required				
712	F22	FA	231	102	REID	22		No Text Required				
712	F22	FA	231	104	GIARRIZZO	22		No Text Required				
712	F22	FA	255	101	PRAYZNER	11		No Text Required				
712	F22	FA	255	102	JONES	14		No Text Required				
712	F22	FA	255	103	WERRING	21		No Text Required				
712	F22	FA	255	104	KURDZIEL	21		No Text Required				
712	F22	FA	261	101	HU	20		No Text Required				
712	F22	FA	261	102	ZUTELGTE	23		No Text Required				
712	F22	FA	261	103	EDWARDS	23		No Text Required				
712	F22	FA	271	101	LAMIA	21		No Text Required				
712	F22	FA	271	102	MARTINO	22		No Text Required				
712	F22	FA	271	103	GERMAIN-COVEY	15		No Text Required				
712	F22	FA	271	104	GERMAIN-COVEY	11		No Text Required				
712	F22	FA	301	601	SMITH	9		No Text Required				
712	F22	FA	341	601	KURDZIEL	20		No Text Required				
712	F22	FA	341	602	ALLEN	19		No Text Required				
712	F22	FA	351	601	ALLEN	19		No Text Required				
712	F22	FA	351	602	DAYKIN	21		No Text Required				
712	F22	FA	361	601	EDWARDS	19		No Text Required				
712	F22	FA	361	65A	WILLIS	20		No Text Required				
712	F22	FA	371	601	LORENZ	20		No Text Required				
712	F22	FA	371	602	LORENZ	20		No Text Required				
712	F22	FA	441	65A	PRAYZNER	18		No Text Required				
712	F22	FA	441	65B	FLAGG	19		No Text Required				
712	F22	FA	451	601	LAMIA	19		No Text Required				
712	F22	FA	451	602	PIERCE	17		No Text Required				
712	F22	FA	462	601	ZHAO	21		No Text Required				
712	F22	FA	462	602	ZHAO	18		No Text Required				
712	F22	FD	113	101	GHENEVA	23	JOSEPH-ARMSTRO	DRAPING FOR APPAREL DESIGN	3RD 13	MAC HIGHER	9781609012403	Recommended
712	F22	FD	113	101	GHENEVA	23	RETIRED	EBK DRAPING FOR FASHION DESIGN	5	VST	9780133003383	eBook
712	F22	FD	113	101	GHENEVA	23	FIT FACULTY	APPAREL DESIGN DRAPING NOTES		WONDER CPY	2818440001130	Required
712	F22	FD	113	102	KAYE	26	JOSEPH-ARMSTRO	DRAPING FOR APPAREL DESIGN	3RD 13	MAC HIGHER	9781609012403	Recommended
712	F22	FD	113	102	KAYE	26	RETIRED	EBK DRAPING FOR FASHION DESIGN	5	VST	9780133003383	eBook
712	F22	FD	113	102	KAYE	26	FIT FACULTY	APPAREL DESIGN DRAPING NOTES		WONDER CPY	2818440001130	Required
712	F22	FD	114	101	SPERBER	24	FIT FACULTY	APPAREL DESIGN DRAPING NOTES		WONDER CPY	2818440001130	Required
712	F22	FD	114	102	VELEZ-SAN ANDRES	24	FIT FACULTY	APPAREL DESIGN DRAPING NOTES		WONDER CPY	2818440001130	Required
712	F22	FD	117	PO1	SPRINGER	15		No Adoption Received				
712	F22	FD	117	SK1	BLACKMAN	13		No Adoption Received				
712	F22	FD	117	SK2	KOO	15		No Adoption Received				
712	F22	FD	117	101	HAN	24	FIT FACULTY	APPAREL DESIGN DRAPING NOTES		WONDER CPY	2818440001130	Required
712	F22	FD	117	102	PEDROZA	25	FIT FACULTY	APPAREL DESIGN DRAPING NOTES		WONDER CPY	2818440001130	Required
712	F22	FD	117	103	RODRIGUEZ	22	FIT FACULTY	APPAREL DESIGN DRAPING NOTES		WONDER CPY	2818440001130	Required
712	F22	FD	117	104	LINDENTHAL	21	FIT FACULTY	APPAREL DESIGN DRAPING NOTES		WONDER CPY	2818440001130	Required
712	F22	FD	117	105	LANT	25	FIT FACULTY	APPAREL DESIGN DRAPING NOTES		WONDER CPY	2818440001130	Required
712	F22	FD	117	106	DIODATI	25	FIT FACULTY	APPAREL DESIGN DRAPING NOTES		WONDER CPY	2818440001130	Required
712	F22	FD	117	107	LINDENTHAL	24	FIT FACULTY	APPAREL DESIGN DRAPING NOTES		WONDER CPY	2818440001130	Required
712	F22	FD	117	108	KIM	23	FIT FACULTY	APPAREL DESIGN DRAPING NOTES		WONDER CPY	2818440001130	Required
712	F22	FD	117	109	GRINLEY	25	FIT FACULTY	APPAREL DESIGN DRAPING NOTES		WONDER CPY	2818440001130	Required
712	F22	FD	117	15A	MIDDLETON	24	FIT FACULTY	APPAREL DESIGN DRAPING NOTES		WONDER CPY	2818440001130	Required

712	F22	FD	127	101	CARBONELL-CORUJO	25	FIT FACULTY	APPAREL DESIGN DRAPING NOTES		WONDER CPY	2818440001130	Required
712	F22	FD	127	102	DIODATI	24	FIT FACULTY	APPAREL DESIGN DRAPING NOTES		WONDER CPY	2818440001130	Required
712	F22	FD	127	103	MIDDLETON	22	FIT FACULTY	APPAREL DESIGN DRAPING NOTES		WONDER CPY	2818440001130	Required
712	F22	FD	133	PO1	AL HAJRI	14		No Adoption Received				
712	F22	FD	133	SK1	LEE	13		No Adoption Received				
712	F22	FD	133	SK2	LEE	16		No Adoption Received				
712	F22	FD	133	101	SOLOMON	24	FIT FACULTY	DESIGN ROOM TECHNIQUES	76	WONDER CPY	2818440001154	Required
712	F22	FD	133	101	SOLOMON	24	AMADEN-CRAWFOR	GUIDE TO FASHION SEWING-W/ACCESS	6TH 15	MAC HIGHER	9781501395284	Required
712	F22	FD	133	102	EDELSTEIN-GIMPEL	24	FIT FACULTY	DESIGN ROOM TECHNIQUES	76	WONDER CPY	2818440001154	Required
712	F22	FD	133	102	EDELSTEIN-GIMPEL	24	AMADEN-CRAWFOR	GUIDE TO FASHION SEWING-W/ACCESS	6TH 15	MAC HIGHER	9781501395284	Required
712	F22	FD	133	103	SEGGIO	25	FIT FACULTY	DESIGN ROOM TECHNIQUES	76	WONDER CPY	2818440001154	Required
712	F22	FD	133	103	SEGGIO	25	AMADEN-CRAWFOR	GUIDE TO FASHION SEWING-W/ACCESS	6TH 15	MAC HIGHER	9781501395284	Required
712	F22	FD	133	104	WHITE	25	FIT FACULTY	DESIGN ROOM TECHNIQUES	76	WONDER CPY	2818440001154	Required
712	F22	FD	133	104	WHITE	25	AMADEN-CRAWFOR	GUIDE TO FASHION SEWING-W/ACCESS	6TH 15	MAC HIGHER	9781501395284	Required
712	F22	FD	133	105	MIDDLETON	23	FIT FACULTY	DESIGN ROOM TECHNIQUES	76	WONDER CPY	2818440001154	Required
712	F22	FD	133	105	MIDDLETON	23	AMADEN-CRAWFOR	GUIDE TO FASHION SEWING-W/ACCESS	6TH 15	MAC HIGHER	9781501395284	Required
712	F22	FD	133	106	LOMBARDI	26	FIT FACULTY	DESIGN ROOM TECHNIQUES	76	WONDER CPY	2818440001154	Required
712	F22	FD	133	106	LOMBARDI	26	AMADEN-CRAWFOR	GUIDE TO FASHION SEWING-W/ACCESS	6TH 15	MAC HIGHER	9781501395284	Required
712	F22	FD	133	108	MARKUS	23	FIT FACULTY	DESIGN ROOM TECHNIQUES	76	WONDER CPY	2818440001154	Required
712	F22	FD	133	108	MARKUS	23	AMADEN-CRAWFOR	GUIDE TO FASHION SEWING-W/ACCESS	6TH 15	MAC HIGHER	9781501395284	Required
712	F22	FD	133	109	SOLOMON	22	FIT FACULTY	DESIGN ROOM TECHNIQUES	76	WONDER CPY	2818440001154	Required
712	F22	FD	133	109	SOLOMON	22	AMADEN-CRAWFOR	GUIDE TO FASHION SEWING-W/ACCESS	6TH 15	MAC HIGHER	9781501395284	Required
712	F22	FD	133	15A	KARP	25	FIT FACULTY	DESIGN ROOM TECHNIQUES	76	WONDER CPY	2818440001154	Required
712	F22	FD	133	15A	KARP	25	READERS DIGEST	NEW COMPLETE GUIDE TO SEWING,UPDATED ED	11	S+S	9781606522080	Required
712	F22	FD	133	15B	EDELSTEIN-GIMPEL	23	FIT FACULTY	DESIGN ROOM TECHNIQUES	76	WONDER CPY	2818440001154	Required
712	F22	FD	133	15B	EDELSTEIN-GIMPEL	23	AMADEN-CRAWFOR	GUIDE TO FASHION SEWING-W/ACCESS	6TH 15	MAC HIGHER	9781501395284	Required
712	F22	FD	134	101	WHITE	25		No Text Required				
712	F22	FD	134	102	MARKUS	24		No Text Required				
712	F22	FD	134	103	MARKUS	23		No Text Required				
712	F22	FD	135	101	KARP	23		No Text Required				
712	F22	FD	135	102	SEGGIO	25		No Text Required				
712	F22	FD	217	PO1	CANDIDO	9		No Adoption Received				
712	F22	FD	217	SK1	KOO	12		No Adoption Received				
712	F22	FD	217	SK2	KOO	16		No Adoption Received				
712	F22	FD	217	101	BENEDETTO	24		No Text Required				
712	F22	FD	217	102	EDELSTEIN-GIMPEL	24		No Text Required				
712	F22	FD	217	103	GRAHAM	24		No Text Required				
712	F22	FD	217	104	CHO	25		No Text Required				
712	F22	FD	217	105	JULIEN	24		No Text Required				
712	F22	FD	217	106	RIPPY	25		No Text Required				
712	F22	FD	217	107	GHENEVA	25		No Text Required				
712	F22	FD	217	109	SMOLYANSKAYA	20		No Text Required				
712	F22	FD	227	102	VARSALONA	22		No Text Required				
712	F22	FD	227	103	HADDAD	25		No Text Required				
712	F22	FD	227	15A	BENEDETTO	18		No Text Required				
712	F22	FD	242	101	ZHAO	23		No Text Required				
712	F22	FD	243	PO1	STREHL	9		No Adoption Received				
712	F22	FD	243	SK1	BLACKMAN	12		No Adoption Received				
712	F22	FD	243	SK2	KANG	16		No Adoption Received				
712	F22	FD	243	101	BESS	23		No Text Required				

712	F22	FD	243	102	SPERBER	25		No Text Required				
712	F22	FD	243	103	KIM	18		No Text Required				
712	F22	FD	243	104	GRINLEY	17		No Text Required				
712	F22	FD	243	105	ADELSON	22		No Text Required				
712	F22	FD	243	106	BESS	24		No Text Required				
712	F22	FD	243	107	HAN	25		No Text Required				
712	F22	FD	243	108	ALCENA	20		No Text Required				
712	F22	FD	243	109	AST	23		No Text Required				
712	F22	FD	243	15A	GRONER	25		No Text Required				
712	F22	FD	244	OL1	DONOFRIO-FERREZZA	18		No Text Required				
712	F22	FD	244	101	SKOCIR	25		No Text Required				
712	F22	FD	244	102	DONOFRIO-FERREZZA	10		No Text Required				
712	F22	FD	281	15A	NUZZO	18		No Text Required				
712	F22	FD	281	15B	NUZZO	20		No Text Required				
712	F22	FD	341	OL1	FERRO	18		No Text Required				
712	F22	FD	341	OL2	FERRO	14		No Text Required				
712	F22	FD	342	601	AVILES	16		No Text Required				
712	F22	FD	342	602	ZHAO	19		No Text Required				
712	F22	FD	342	603	DELLOVA	18		No Text Required				
712	F22	FD	342	65B	ERICKSON	15		No Text Required				
712	F22	FD	343	ML1	MUGNAI	7		No Adoption Received				
712	F22	FD	343	601	LINDENTHAL	18		No Text Required				
712	F22	FD	356	601	FERRARA	10		No Text Required				
712	F22	FD	356	602	FERRARA	10		No Text Required				
712	F22	FD	356	65A	FERRARA	7		No Text Required				
712	F22	FD	356	65B	FERRARA	5		No Text Required				
712	F22	FD	357	ML1	FISICHELLA	10		No Adoption Received				
712	F22	FD	357	ML2	FISICHELLA	15		No Adoption Received				
712	F22	FD	357	601	TSYPINA	22		No Text Required				
712	F22	FD	357	602	SCOTT	23		No Text Required				
712	F22	FD	357	603	KARP	22		No Text Required				
712	F22	FD	357	604	WHITLOCK	24		No Text Required				
712	F22	FD	357	605	AST	22		No Text Required				
712	F22	FD	357	606	STORGION-KNIGHT	23		No Text Required				
712	F22	FD	357	608	EVERETT	22		No Text Required				
712	F22	FD	357	609	WHITLOCK	19		No Text Required				
712	F22	FD	357	65A	STORGION-KNIGHT	8		No Text Required				
712	F22	FD	374	602	VARSALONA	8		No Text Required				
712	F22	FD	374	603	BARONE	11		No Text Required				
712	F22	FD	381	ML1	MUGNAI	10		No Text Required				
712	F22	FD	381	ML2	MUGNAI	15		No Text Required				
712	F22	FD	381	602	ARMILLAS	17		No Text Required				
712	F22	FD	381	603	BENEFIELD	25		No Text Required				
712	F22	FD	381	604	KING	15		No Text Required				
712	F22	FD	381	605	BENEFIELD	25		No Text Required				
712	F22	FD	381	606	UNDERWOOD	25		No Text Required				
712	F22	FD	381	607	KING	25		No Text Required				
712	F22	FD	381	608	LANT	25		No Text Required				
712	F22	FD	381	609	RIPPY	25		No Text Required				
712	F22	FD	383	601	KING	20		No Text Required				

712	F22	FD	383	602	KING	18		No Text Required				
712	F22	FD	383	603	LOMBARDI	22		No Text Required				
712	F22	FD	383	65A	KING	5		No Text Required				
712	F22	FD	385	601	FERRO	5		No Text Required				
712	F22	FD	385	602	FERRO	15		No Text Required				
712	F22	FD	386	65B	RIPPY	11		No Text Required				
712	F22	FD	400	601	DIODATI	19		No Text Required				
712	F22	FD	400	65A	BOYLAN	18		No Text Required				
712	F22	FD	453	601	HOSKING	13		No Text Required				
712	F22	FD	453	602	HOSKING	20		No Text Required				
712	F22	FD	461	601	MORALES	17		No Text Required				
712	F22	FD	461	602	TAMANAHA	20		No Text Required				
712	F22	FD	462	ML1	DONADEL	7		No Adoption Received				
712	F22	FD	462	601	MIDDLEMISS	18		No Text Required				
712	F22	FD	462	602	SCOTT	21		No Text Required				
712	F22	FD	462	603	DELLOVA	20		No Text Required				
712	F22	FD	462	605	CHO	16		No Text Required				
712	F22	FD	462	606	BENEFIELD	21		No Text Required				
712	F22	FD	475	601	GRONER	17		No Text Required				
712	F22	FD	475	602	GRONER	12		No Text Required				
712	F22	FD	481	601	ARMILLAS	15		No Text Required				
712	F22	FD	481	602	ARMILLAS	13		No Text Required				
712	F22	FD	481	603	TAMANAHA	20		No Text Required				
712	F22	FD	481	604	TAMANAHA	20		No Text Required				
712	F22	FF	111	PO1	DENIS	15	FIT FACULTY	FASHION DESIGNERS	2ND 93	WONDER CPY	2818440001147	Recommended
712	F22	FF	111	SK1	COLLURA	13		No Text Required				
712	F22	FF	111	SK2	COLLURA	16		No Text Required				
712	F22	FF	111	101	PERSIK	25	JAFFE	DRAPING FOR FASHION DESIGN	5TH 12	PEARSON	9780132447270	Recommended
712	F22	FF	111	101	PERSIK	25	FIT FACULTY	FASHION DESIGNERS	2ND 93	WONDER CPY	2818440001147	Required
712	F22	FF	111	102	GIARDINA	24	JAFFE	DRAPING FOR FASHION DESIGN	5TH 12	PEARSON	9780132447270	Recommended
712	F22	FF	111	102	GIARDINA	24	FIT FACULTY	FASHION DESIGNERS	2ND 93	WONDER CPY	2818440001147	Required
712	F22	FF	111	103	CUTTING	25	JAFFE	DRAPING FOR FASHION DESIGN	5TH 12	PEARSON	9780132447270	Recommended
712	F22	FF	111	103	CUTTING	25	FIT FACULTY	FASHION DESIGNERS	2ND 93	WONDER CPY	2818440001147	Required
712	F22	FF	111	104	CUTTING	25	JAFFE	DRAPING FOR FASHION DESIGN	5TH 12	PEARSON	9780132447270	Recommended
712	F22	FF	111	104	CUTTING	25	FIT FACULTY	FASHION DESIGNERS	2ND 93	WONDER CPY	2818440001147	Required
712	F22	FF	111	105	PERSIK	25	JAFFE	DRAPING FOR FASHION DESIGN	5TH 12	PEARSON	9780132447270	Recommended
712	F22	FF	111	105	PERSIK	25	FIT FACULTY	FASHION DESIGNERS	2ND 93	WONDER CPY	2818440001147	Required
712	F22	FF	111	106	SCHEETZ	24		No Text Required				
712	F22	FF	111	107	GIARDINA	25	JAFFE	DRAPING FOR FASHION DESIGN	5TH 12	PEARSON	9780132447270	Recommended
712	F22	FF	111	107	GIARDINA	25	FIT FACULTY	FASHION DESIGNERS	2ND 93	WONDER CPY	2818440001147	Required
712	F22	FF	111	108	URENA	14	JAFFE	DRAPING FOR FASHION DESIGN	5TH 12	PEARSON	9780132447270	Recommended
712	F22	FF	111	108	URENA	14	FIT FACULTY	FASHION DESIGNERS	2ND 93	WONDER CPY	2818440001147	Required
712	F22	FF	111	109	DENARO	23	JAFFE	DRAPING FOR FASHION DESIGN	5TH 12	PEARSON	9780132447270	Recommended
712	F22	FF	111	109	DENARO	23	FIT FACULTY	FASHION DESIGNERS	2ND 93	WONDER CPY	2818440001147	Required
712	F22	FF	111	15A	SCHEETZ	23		No Text Required				
712	F22	FF	113	101	VARGAS	25		No Adoption Received				
712	F22	FF	113	102	BARR	23		No Adoption Received				
712	F22	FF	114	15A	BROADWAY	21		No Adoption Received				
712	F22	FF	115	101	JURGRAU	25		No Adoption Received				
712	F22	FF	115	102	DREW	22		No Adoption Received				

712	F22	FF	121	BL1	COLE	24		No Adoption Received				
712	F22	FF	121	101	MCCARTY	19		No Adoption Received				
712	F22	FF	121	102	MCCARTY	26		No Adoption Received				
712	F22	FF	143	OL1	WESEN BRYANT	14		No Adoption Received				
712	F22	FF	143	OL2	CAPOZZI	13		No Adoption Received				
712	F22	FF	143	PO1	IOZZI	15		No Adoption Received				
712	F22	FF	143	SK1	PARK	13		No Adoption Received				
712	F22	FF	143	SK2	PARK	16		No Adoption Received				
712	F22	FF	143	101	ZODEL	26		No Adoption Received				
712	F22	FF	143	102	LUCKEY	25		No Adoption Received				
712	F22	FF	143	103	NEWCOMB	26		No Adoption Received				
712	F22	FF	143	104	SMITH	24		No Adoption Received				
712	F22	FF	143	105	JURGRAU	25		No Adoption Received				
712	F22	FF	143	106	RIVIECCIO	25		No Adoption Received				
712	F22	FF	143	107	ZODEL	25		No Adoption Received				
712	F22	FF	143	108	RIVIECCIO	24		No Adoption Received				
712	F22	FF	161	101	GALANOS	12		No Adoption Received				
712	F22	FF	161	102	SCHEETZ	23		No Adoption Received				
712	F22	FF	161	103	BROADWAY	24		No Adoption Received				
712	F22	FF	161	15A	GIARDINA	7		No Adoption Received				
712	F22	FF	211	OL1	WESEN BRYANT	15	STIPELMAN	ILLUSTRATING FASHION:...-W/ACCESS	4TH 17	MAC HIGHER	9781501323546	Recommended
712	F22	FF	211	PO1	DENIS	9		No Adoption Received				
712	F22	FF	211	SK1	CHO	12		No Adoption Received				
712	F22	FF	211	SK2	CHO	16		No Adoption Received				
712	F22	FF	211	101	KIPER	25	STIPELMAN	ILLUSTRATING FASHION:...-W/ACCESS	4TH 17	MAC HIGHER	9781501323546	Recommended
712	F22	FF	211	102	QUINN	24		No Adoption Received				
712	F22	FF	211	103	LIU	25		No Adoption Received				
712	F22	FF	211	104	BARNETTE	25		No Adoption Received				
712	F22	FF	211	105	BRIDGMAN	14		No Adoption Received				
712	F22	FF	211	106	DOKTOFSKY	25		No Adoption Received				
712	F22	FF	211	107	CESARANI	25		No Adoption Received				
712	F22	FF	211	15A	EMANUEL	21		No Adoption Received				
712	F22	FF	212	101	QUINN	12		No Adoption Received				
712	F22	FF	212	102	BRIDGMAN	20		No Adoption Received				
712	F22	FF	212	103	BARNETTE	25		No Adoption Received				
712	F22	FF	212	15A	UVENIO	9		No Adoption Received				
712	F22	FF	213	101	EMANUEL	15		No Adoption Received				
712	F22	FF	244	101	LIU	15		No Adoption Received				
712	F22	FF	245	OL1	LEE	19		No Adoption Received				
712	F22	FF	245	PO1	STEINLE	9		No Adoption Received				
712	F22	FF	245	SK1	KANG	11		No Adoption Received				
712	F22	FF	245	SK2	PARK	16		No Adoption Received				
712	F22	FF	245	101	STITT	25		No Adoption Received				
712	F22	FF	245	102	DREW	20		No Text Required				
712	F22	FF	245	103	STITT	24		No Adoption Received				
712	F22	FF	245	104	SMITH	8		No Adoption Received				
712	F22	FF	245	105	LEE	24		No Adoption Received				
712	F22	FF	245	106	LEE	25		No Adoption Received				
712	F22	FF	245	107	ERICKSON	25		No Adoption Received				
712	F22	FF	245	15A	GALANOS	25	BRYANT	SPEC MANUAL-W/CD	2ND 06	MAC HIGHER	9781563673733	Required

712	F22	FF	291	101	STIPELMAN	15		No Adoption Received				
712	F22	FF	311	601	PINCKNEY	20		No Adoption Received				
712	F22	FF	311	602	CONNOLE	18		No Adoption Received				
712	F22	FF	311	603	NOTARO	25		No Adoption Received				
712	F22	FF	311	605	PINCKNEY	25		No Adoption Received				
712	F22	FF	311	606	URENA	25		No Adoption Received				
712	F22	FF	311	607	KIPER	22		No Adoption Received				
712	F22	FF	311	608	DOKTOFSKY	25		No Adoption Received				
712	F22	FF	311	609	MOYER	25		No Adoption Received				
712	F22	FF	312	65A	KIPER	14		No Adoption Received				
712	F22	FF	322	ML1	MARSHALL	25		No Adoption Received				
712	F22	FF	322	601	SNYDER-GALLAGHER	25	MENDES	FASHION SINCE 1900 (WORLD OF ART)	(REV)10	NORTON	9780500204023	Required
712	F22	FF	322	602	SNYDER-GALLAGHER	27	MENDES	FASHION SINCE 1900 (WORLD OF ART)	(REV)10	NORTON	9780500204023	Required
712	F22	FF	322	603	COLE	24	COLE	HISTORY OF MODERN FASHION:FROM 1850	15	HACHETTE B	9781780676036	Required
712	F22	FF	322	604	SNYDER-GALLAGHER	25	MENDES	FASHION SINCE 1900 (WORLD OF ART)	(REV)10	NORTON	9780500204023	Required
712	F22	FF	322	606	COLE	9	DEIHL	EBK THE HISTORY OF MODERN FASHION		VST	9781780677972	eBook
712	F22	FF	322	607	BOVENZI	22		No Adoption Received				
712	F22	FF	322	65A	SNYDER-GALLAGHER	25	MENDES	FASHION SINCE 1900 (WORLD OF ART)	(REV)10	NORTON	9780500204023	Required
712	F22	FF	322	65B	QUINN	16	DEIHL	EBK THE HISTORY OF MODERN FASHION		VST	9781780677972	eBook
712	F22	FF	323	601	NOTARO	19		No Adoption Received				
712	F22	FF	324	65A	BARNETTE	15		No Adoption Received				
712	F22	FF	345	601	LUCKEY	18	ROTHMAN	EBK THE FASHION DESIGNER'S SKETCHBOOK	1	VST	9781472567314	eBook
712	F22	FF	494	601	MOYER	15		No Adoption Received				
712	F22	FF	495	601	FEUERHERM	20		No Adoption Received				
712	F22	FF	495	602	FEUERHERM	12		No Adoption Received				
712	F22	FF	496	601	EMANUEL	10		No Adoption Received				
712	F22	FF	496	602	EMANUEL	19		No Adoption Received				
712	F22	FF	496	603	UVENIO	24		No Adoption Received				
712	F22	FF	497	ML1	BETTERELLI	7		No Adoption Received				
712	F22	FF	497	601	STIPELMAN	20		No Adoption Received				
712	F22	FF	497	602	LIU	20		No Adoption Received				
712	F22	FF	497	603	STIPELMAN	20		No Adoption Received				
712	F22	FF	497	604	CAPOZZI	19		No Adoption Received				
712	F22	FF	497	605	TAIN	17		No Adoption Received				
712	F22	FI	111	SK1	PARK	15		No Text Required				
712	F22	FI	111	301	KANE-MEDDOCK	25	BORDWELL	FILM ART-TEXT	12TH 20	RENT MCG	9781260056082	Required
712	F22	FI	111	301	KANE-MEDDOCK	25	SIKOV	FILM STUDIES	10	INGRAM PUB	9780231142939	Recommended
712	F22	FI	111	302	SCHWEITZER	21	SIKOV	FILM STUDIES	2ND 20	INGRAM PUB	9780231195935	Required
712	F22	FI	111	35A	ANDERSON	25		No Text Required				
712	F22	FI	200	301	CHAUDHRY	13		No Text Required				
712	F22	FI	202	301	BAUMAN	11		No Text Required				
712	F22	FI	204	OL1	AMATO	9		No Text Required				
712	F22	FI	221	301	KANE-MEDDOCK	18	THOMPSON	FILM HISTORY	5TH 22	RENT MCG	9781260837476	Required
712	F22	FI	231	301	HANDELMAN	15		No Text Required				
712	F22	FI	244	301	AMATO	12		No Text Required				
712	F22	FI	256	301	GAIPA	5		No Text Required				
712	F22	FI	256	302	GROTELL	9		No Text Required				
712	F22	FI	256	35A	LEE	8		No Text Required				
712	F22	FI	262	301	BRETANA	13		No Text Required				
712	F22	FI	262	35A	BRETANA	13		No Text Required				

712	F22	FI	272	35A	MENNA	23	MITTELL	TELEVISION+AMERICAN CULTURE	10	OXF	9780195306675	Required
712	F22	FI	321	801	SCHWEITZER	18	BENSHOFF	FILM+TELEVISION ANALYSIS	16	TAYLOR	9780415674812	Required
712	F22	FI	321	801	SCHWEITZER	18	BENSHOFF	EBK FILM AND TELEVISION ANALYSIS	1	VST	9781136473883	eBook
712	F22	FI	334	801	DIFATE	27		No Text Required				
712	F22	FI	356	801	ANDERSON	10		No Text Required				
712	F22	FI	400	801	ANDERSON	14		No Text Required				
712	F22	FM	108	OL1	BROWN	13	FARNAN	EBK THE DYNAMICS OF FASHION	5	VST	8220125749888	eBook
712	F22	FM	108	OL1	BROWN	13	STONE	DYNAMICS OF FASHION	5TH 18	MAC HIGHER	9781501324000	Required
712	F22	FM	108	OL1	BROWN	13	MCGRAW HILL	SIMNET F/OFFICE 365-ACCESS CARD	2ND 21	MCG CUSTOM	9781266570742	Required
712	F22	FM	108	OL2	LAMPLEY	19	FARNAN	EBK THE DYNAMICS OF FASHION	5	VST	9781501324017	Required
712	F22	FM	108	OL2	LAMPLEY	19	FARNAN	EBK THE DYNAMICS OF FASHION	5	VST	8220125749888	eBook
712	F22	FM	108	OL2	LAMPLEY	19	STONE	DYNAMICS OF FASHION	5TH 18	MAC HIGHER	9781501324000	Required
712	F22	FM	108	OL2	LAMPLEY	19	MCGRAW HILL	SIMNET F/OFFICE 365-ACCESS CARD	2ND 21	MCG CUSTOM	9781266570742	Required
712	F22	FM	108	OL3	LAMPLEY	18	FARNAN	EBK THE DYNAMICS OF FASHION	5	VST	9781501324017	Required
712	F22	FM	108	OL3	LAMPLEY	18	FARNAN	EBK THE DYNAMICS OF FASHION	5	VST	8220125749888	eBook
712	F22	FM	108	OL3	LAMPLEY	18	STONE	DYNAMICS OF FASHION	5TH 18	MAC HIGHER	9781501324000	Required
712	F22	FM	108	OL3	LAMPLEY	18	MCGRAW HILL	SIMNET F/OFFICE 365-ACCESS CARD	2ND 21	MCG CUSTOM	9781266570742	Required
712	F22	FM	108	SK1	QUAN	18	MCGRAW HILL	SIMNET F/OFFICE 365-ACCESS CARD	2ND 21	MCG CUSTOM	9781266570742	Required
712	F22	FM	108	SK1	QUAN	18	FARNAN	EBK THE DYNAMICS OF FASHION	5	VST	9781501324017	eBook
712	F22	FM	108	SK2	QUAN	22	MCGRAW HILL	SIMNET F/OFFICE 365-ACCESS CARD	2ND 21	MCG CUSTOM	9781266570742	Required
712	F22	FM	108	SK2	QUAN	22	FARNAN	EBK THE DYNAMICS OF FASHION	5	VST	9781501324017	eBook
712	F22	FM	108	SK3	QUAN	26	FARNAN	EBK THE DYNAMICS OF FASHION	5	VST	9781501324017	eBook
712	F22	FM	108	SK3	QUAN	26	MCGRAW HILL	SIMNET F/OFFICE 365-ACCESS CARD	2ND 21	MCG CUSTOM	9781266570742	Required
712	F22	FM	108	203	ORGANISCIAK	27	FARNAN	EBK THE DYNAMICS OF FASHION	5	VST	9781501324017	Required
712	F22	FM	108	203	ORGANISCIAK	27	FARNAN	EBK THE DYNAMICS OF FASHION	5	VST	8220125749888	eBook
712	F22	FM	108	203	ORGANISCIAK	27	STONE	DYNAMICS OF FASHION	5TH 18	MAC HIGHER	9781501324000	Required
712	F22	FM	108	203	ORGANISCIAK	27	MCGRAW HILL	SIMNET F/OFFICE 365-ACCESS CARD	2ND 21	MCG CUSTOM	9781266570742	Required
712	F22	FM	108	205	MCKEOWN	27	FARNAN	EBK THE DYNAMICS OF FASHION	5	VST	9781501324017	Required
712	F22	FM	108	205	MCKEOWN	27	FARNAN	EBK THE DYNAMICS OF FASHION	5	VST	8220125749888	eBook
712	F22	FM	108	205	MCKEOWN	27	STONE	DYNAMICS OF FASHION	5TH 18	MAC HIGHER	9781501324000	Required
712	F22	FM	108	205	MCKEOWN	27	MCGRAW HILL	SIMNET F/OFFICE 365-ACCESS CARD	2ND 21	MCG CUSTOM	9781266570742	Required
712	F22	FM	108	206	TURPIN	27	FARNAN	EBK THE DYNAMICS OF FASHION	5	VST	9781501324017	Required
712	F22	FM	108	206	TURPIN	27	FARNAN	EBK THE DYNAMICS OF FASHION	5	VST	8220125749888	eBook
712	F22	FM	108	206	TURPIN	27	STONE	DYNAMICS OF FASHION	5TH 18	MAC HIGHER	9781501324000	Required
712	F22	FM	108	206	TURPIN	27	MCGRAW HILL	SIMNET F/OFFICE 365-ACCESS CARD	2ND 21	MCG CUSTOM	9781266570742	Required
712	F22	FM	108	207	THOMPSON	24	FARNAN	EBK THE DYNAMICS OF FASHION	5	VST	9781501324017	Required
712	F22	FM	108	207	THOMPSON	24	FARNAN	EBK THE DYNAMICS OF FASHION	5	VST	8220125749888	eBook
712	F22	FM	108	207	THOMPSON	24	STONE	DYNAMICS OF FASHION	5TH 18	MAC HIGHER	9781501324000	Required
712	F22	FM	108	207	THOMPSON	24	MCGRAW HILL	SIMNET F/OFFICE 365-ACCESS CARD	2ND 21	MCG CUSTOM	9781266570742	Required
712	F22	FM	108	208	TURPIN	28	FARNAN	EBK THE DYNAMICS OF FASHION	5	VST	9781501324017	Required
712	F22	FM	108	208	TURPIN	28	FARNAN	EBK THE DYNAMICS OF FASHION	5	VST	8220125749888	eBook
712	F22	FM	108	208	TURPIN	28	STONE	DYNAMICS OF FASHION	5TH 18	MAC HIGHER	9781501324000	Required
712	F22	FM	108	208	TURPIN	28	MCGRAW HILL	SIMNET F/OFFICE 365-ACCESS CARD	2ND 21	MCG CUSTOM	9781266570742	Required
712	F22	FM	108	209	THOMPSON	27	FARNAN	EBK THE DYNAMICS OF FASHION	5	VST	9781501324017	Required
712	F22	FM	108	209	THOMPSON	27	FARNAN	EBK THE DYNAMICS OF FASHION	5	VST	8220125749888	eBook
712	F22	FM	108	209	THOMPSON	27	STONE	DYNAMICS OF FASHION	5TH 18	MAC HIGHER	9781501324000	Required
712	F22	FM	108	209	THOMPSON	27	MCGRAW HILL	SIMNET F/OFFICE 365-ACCESS CARD	2ND 21	MCG CUSTOM	9781266570742	Required
712	F22	FM	108	210	LIEBMANN	26	FARNAN	EBK THE DYNAMICS OF FASHION	5	VST	9781501324017	Required
712	F22	FM	108	210	LIEBMANN	26	FARNAN	EBK THE DYNAMICS OF FASHION	5	VST	8220125749888	eBook
712	F22	FM	108	210	LIEBMANN	26	STONE	DYNAMICS OF FASHION	5TH 18	MAC HIGHER	9781501324000	Required

712	F22	FM	108	210	LIEBMANN	26	MCGRAW HILL	SIMNET F/OFFICE 365-ACCESS CARD	2ND 21	MCG CUSTOM	9781266570742	Required
712	F22	FM	108	211	LIEBMANN	26	FARNAN	EBK THE DYNAMICS OF FASHION	5	VST	9781501324017	Required
712	F22	FM	108	211	LIEBMANN	26	FARNAN	EBK THE DYNAMICS OF FASHION	5	VST	8220125749888	eBook
712	F22	FM	108	211	LIEBMANN	26	STONE	DYNAMICS OF FASHION	5TH 18	MAC HIGHER	9781501324000	Required
712	F22	FM	108	211	LIEBMANN	26	MCGRAW HILL	SIMNET F/OFFICE 365-ACCESS CARD	2ND 21	MCG CUSTOM	9781266570742	Required
712	F22	FM	108	212	PETERSON	27	FARNAN	EBK THE DYNAMICS OF FASHION	5	VST	9781501324017	Required
712	F22	FM	108	212	PETERSON	27	FARNAN	EBK THE DYNAMICS OF FASHION	5	VST	8220125749888	eBook
712	F22	FM	108	212	PETERSON	27	STONE	DYNAMICS OF FASHION	5TH 18	MAC HIGHER	9781501324000	Required
712	F22	FM	108	212	PETERSON	27	MCGRAW HILL	SIMNET F/OFFICE 365-ACCESS CARD	2ND 21	MCG CUSTOM	9781266570742	Required
712	F22	FM	108	213	POSSENTI	26	FARNAN	EBK THE DYNAMICS OF FASHION	5	VST	9781501324017	Required
712	F22	FM	108	213	POSSENTI	26	FARNAN	EBK THE DYNAMICS OF FASHION	5	VST	8220125749888	eBook
712	F22	FM	108	213	POSSENTI	26	STONE	DYNAMICS OF FASHION	5TH 18	MAC HIGHER	9781501324000	Required
712	F22	FM	108	213	POSSENTI	26	MCGRAW HILL	SIMNET F/OFFICE 365-ACCESS CARD	2ND 21	MCG CUSTOM	9781266570742	Required
712	F22	FM	108	214	CUCCI	26	FARNAN	EBK THE DYNAMICS OF FASHION	5	VST	9781501324017	Required
712	F22	FM	108	214	CUCCI	26	FARNAN	EBK THE DYNAMICS OF FASHION	5	VST	8220125749888	eBook
712	F22	FM	108	214	CUCCI	26	STONE	DYNAMICS OF FASHION	5TH 18	MAC HIGHER	9781501324000	Required
712	F22	FM	108	214	CUCCI	26	MCGRAW HILL	SIMNET F/OFFICE 365-ACCESS CARD	2ND 21	MCG CUSTOM	9781266570742	Required
712	F22	FM	108	215	MCKEOWN	27	FARNAN	EBK THE DYNAMICS OF FASHION	5	VST	9781501324017	Required
712	F22	FM	108	215	MCKEOWN	27	FARNAN	EBK THE DYNAMICS OF FASHION	5	VST	8220125749888	eBook
712	F22	FM	108	215	MCKEOWN	27	STONE	DYNAMICS OF FASHION	5TH 18	MAC HIGHER	9781501324000	Required
712	F22	FM	108	215	MCKEOWN	27	MCGRAW HILL	SIMNET F/OFFICE 365-ACCESS CARD	2ND 21	MCG CUSTOM	9781266570742	Required
712	F22	FM	108	216	GREENE	26	FARNAN	EBK THE DYNAMICS OF FASHION	5	VST	9781501324017	Required
712	F22	FM	108	216	GREENE	26	FARNAN	EBK THE DYNAMICS OF FASHION	5	VST	8220125749888	eBook
712	F22	FM	108	216	GREENE	26	STONE	DYNAMICS OF FASHION	5TH 18	MAC HIGHER	9781501324000	Required
712	F22	FM	108	216	GREENE	26	MCGRAW HILL	SIMNET F/OFFICE 365-ACCESS CARD	2ND 21	MCG CUSTOM	9781266570742	Required
712	F22	FM	108	217	RANZER	26	FARNAN	EBK THE DYNAMICS OF FASHION	5	VST	9781501324017	Required
712	F22	FM	108	217	RANZER	26	FARNAN	EBK THE DYNAMICS OF FASHION	5	VST	8220125749888	eBook
712	F22	FM	108	217	RANZER	26	STONE	DYNAMICS OF FASHION	5TH 18	MAC HIGHER	9781501324000	Required
712	F22	FM	108	217	RANZER	26	MCGRAW HILL	SIMNET F/OFFICE 365-ACCESS CARD	2ND 21	MCG CUSTOM	9781266570742	Required
712	F22	FM	108	218	LEE	27	FARNAN	EBK THE DYNAMICS OF FASHION	5	VST	9781501324017	Required
712	F22	FM	108	218	LEE	27	FARNAN	EBK THE DYNAMICS OF FASHION	5	VST	8220125749888	eBook
712	F22	FM	108	218	LEE	27	STONE	DYNAMICS OF FASHION	5TH 18	MAC HIGHER	9781501324000	Required
712	F22	FM	108	218	LEE	27	MCGRAW HILL	SIMNET F/OFFICE 365-ACCESS CARD	2ND 21	MCG CUSTOM	9781266570742	Required
712	F22	FM	108	219	POSSENTI	25	FARNAN	EBK THE DYNAMICS OF FASHION	5	VST	9781501324017	Required
712	F22	FM	108	219	POSSENTI	25	FARNAN	EBK THE DYNAMICS OF FASHION	5	VST	8220125749888	eBook
712	F22	FM	108	219	POSSENTI	25	STONE	DYNAMICS OF FASHION	5TH 18	MAC HIGHER	9781501324000	Required
712	F22	FM	108	219	POSSENTI	25	MCGRAW HILL	SIMNET F/OFFICE 365-ACCESS CARD	2ND 21	MCG CUSTOM	9781266570742	Required
712	F22	FM	108	220	GREENE	27	FARNAN	EBK THE DYNAMICS OF FASHION	5	VST	9781501324017	Required
712	F22	FM	108	220	GREENE	27	FARNAN	EBK THE DYNAMICS OF FASHION	5	VST	8220125749888	eBook
712	F22	FM	108	220	GREENE	27	STONE	DYNAMICS OF FASHION	5TH 18	MAC HIGHER	9781501324000	Required
712	F22	FM	108	220	GREENE	27	MCGRAW HILL	SIMNET F/OFFICE 365-ACCESS CARD	2ND 21	MCG CUSTOM	9781266570742	Required
712	F22	FM	108	221	KANG	26		No Adoption Received				
712	F22	FM	108	25A	LIEBMANN	24	FARNAN	EBK THE DYNAMICS OF FASHION	5	VST	9781501324017	Required
712	F22	FM	108	25A	LIEBMANN	24	FARNAN	EBK THE DYNAMICS OF FASHION	5	VST	8220125749888	eBook
712	F22	FM	108	25A	LIEBMANN	24	STONE	DYNAMICS OF FASHION	5TH 18	MAC HIGHER	9781501324000	Required
712	F22	FM	108	25A	LIEBMANN	24	MCGRAW HILL	SIMNET F/OFFICE 365-ACCESS CARD	2ND 21	MCG CUSTOM	9781266570742	Required
712	F22	FM	108	25B	POLANCHEK	26		No Adoption Received				
712	F22	FM	109	OL1	BROWN	18	MCGRAW HILL	SIMNET F/OFFICE 365-ACCESS CARD	2ND 21	MCG CUSTOM	9781266570742	Required
712	F22	FM	109	OL1	BROWN	18	FARNAN	EBK THE DYNAMICS OF FASHION	5	VST	9781501324017	Required
712	F22	FM	109	OL2	CANTRELL	18	MCGRAW HILL	SIMNET F/OFFICE 365-ACCESS CARD	2ND 21	MCG CUSTOM	9781266570742	Required

712	F22	FM	109	OL2	CANTRELL	18	FARNAN	EBK THE DYNAMICS OF FASHION	5	VST	9781501324017	Required
712	F22	FM	109	201	LAVERY-PALMIERI	27	MCGRAW HILL	SIMNET F/OFFICE 365-ACCESS CARD	2ND 21	MCG CUSTOM	9781266570742	Required
712	F22	FM	109	201	LAVERY-PALMIERI	27	FARNAN	EBK THE DYNAMICS OF FASHION	5	VST	9781501324017	Required
712	F22	FM	109	202	LETTIERI	27	MCGRAW HILL	SIMNET F/OFFICE 365-ACCESS CARD	2ND 21	MCG CUSTOM	9781266570742	Required
712	F22	FM	109	202	LETTIERI	27	FARNAN	EBK THE DYNAMICS OF FASHION	5	VST	9781501324017	Required
712	F22	FM	109	203	LEE	28	MCGRAW HILL	SIMNET F/OFFICE 365-ACCESS CARD	2ND 21	MCG CUSTOM	9781266570742	Required
712	F22	FM	109	203	LEE	28	FARNAN	EBK THE DYNAMICS OF FASHION	5	VST	9781501324017	Required
712	F22	FM	109	204	LAVERY-PALMIERI	27	MCGRAW HILL	SIMNET F/OFFICE 365-ACCESS CARD	2ND 21	MCG CUSTOM	9781266570742	Required
712	F22	FM	109	204	LAVERY-PALMIERI	27	FARNAN	EBK THE DYNAMICS OF FASHION	5	VST	9781501324017	Required
712	F22	FM	109	25A	LAVERY-PALMIERI	25	MCGRAW HILL	SIMNET F/OFFICE 365-ACCESS CARD	2ND 21	MCG CUSTOM	9781266570742	Required
712	F22	FM	109	25A	LAVERY-PALMIERI	25	FARNAN	EBK THE DYNAMICS OF FASHION	5	VST	9781501324017	Required
712	F22	FM	110	OL1	WERNER	13	KEISER	BEYOND DESIGN:SYNERGY OF APPAREL PROD..	5TH 22	MAC HIGHER	9781501366642	Required
712	F22	FM	110	OL2	BENTIVEGNA	18	KEISER	BEYOND DESIGN:SYNERGY OF APPAREL PROD..	5TH 22	MAC HIGHER	9781501366642	Required
712	F22	FM	110	201	KETCHIFF	24	KEISER	BEYOND DESIGN:SYNERGY OF APPAREL PROD..	5TH 22	MAC HIGHER	9781501366642	Required
712	F22	FM	110	202	KRAMPF	27	KEISER	BEYOND DESIGN:SYNERGY OF APPAREL PROD..	5TH 22	MAC HIGHER	9781501366642	Required
712	F22	FM	110	203	KELLY	27	KEISER	BEYOND DESIGN:SYNERGY OF APPAREL PROD..	5TH 22	MAC HIGHER	9781501366642	Required
712	F22	FM	110	204	BEUTE	25	KEISER	BEYOND DESIGN:SYNERGY OF APPAREL PROD..	5TH 22	MAC HIGHER	9781501366642	Required
712	F22	FM	110	205	GIORDANO	26	KEISER	BEYOND DESIGN:SYNERGY OF APPAREL PROD..	5TH 22	MAC HIGHER	9781501366642	Required
712	F22	FM	110	206	KLEIN-DRUCKER	29	KEISER	BEYOND DESIGN:SYNERGY OF APPAREL PROD..	5TH 22	MAC HIGHER	9781501366642	Required
712	F22	FM	110	207	WARD	29	KEISER	BEYOND DESIGN:SYNERGY OF APPAREL PROD..	5TH 22	MAC HIGHER	9781501366642	Required
712	F22	FM	110	25A	APPLETON	27	KEISER	BEYOND DESIGN:SYNERGY OF APPAREL PROD..	5TH 22	MAC HIGHER	9781501366642	Required
712	F22	FM	114	OL1	THOMPSON	17	STONE	DYNAMICS OF FASHION	5TH 18	MAC HIGHER	9781501324000	Required
712	F22	FM	114	201	LIEBMANN	25	STONE	DYNAMICS OF FASHION	5TH 18	MAC HIGHER	9781501324000	Required
712	F22	FM	116	OL1	BENTIVEGNA	15	KELLY	BUSN 11 -W/2 ACCESS	11TH 19	CENGAGE L	9780357194836	Required
712	F22	FM	116	OL2	MENDOLIA	19	FERRELL	BUSINESS FOUNDATIONS:CHANGING WORLD	12TH 20	RENT MCG	9781260088366	Required
712	F22	FM	116	OL3	THOMPSON	18	WILLIAM	EBK CONNECT ONLINE FOR UNDERSTANDING BU	13	VST	8220123803742	eBook
712	F22	FM	116	SK1	QUAN	22	KELLY/WILLIAMS	EBK MINDTAP BUSINESS FOR KELLY/WILLIAMS	11	VST	8220118180896	eBook
712	F22	FM	116	SK2	QUAN	25	KELLY/WILLIAMS	EBK MINDTAP BUSINESS FOR KELLY/WILLIAMS	11	VST	8220118180896	eBook
712	F22	FM	116	SK3	KIM	18	KELLY/WILLIAMS	EBK MINDTAP BUSINESS FOR KELLY/WILLIAMS	11	VST	8220118180896	eBook
712	F22	FM	116	201	SALAZAR	26	KELLY	BUSN 11 -TEXT	11TH 19	CENGAGE L	9781337407137	Required
712	F22	FM	116	202	FRICHNER	26	KELLY	BUSN 12 -TEXT	12TH 23	CENGAGE L	9780357122945	Required
712	F22	FM	116	204	BENCAL	27	KELLY	BUSN 11 -TEXT	11TH 19	CENGAGE L	9781337407137	Required
712	F22	FM	116	205	KANTOR	27	WILLIAMS	EBK BUSN	12	VST	8220126304222	Required
712	F22	FM	116	206	GREEN	25	KELLY	BUSN 11 -TEXT	11TH 19	CENGAGE L	9781337407137	Required
712	F22	FM	116	207	ARYEH	25	KELLY	BUSN 11 -W/2 ACCESS	11TH 19	CENGAGE L	9780357194836	Required
712	F22	FM	116	207	ARYEH	25	KELLY/WILLIAMS	EBK MINDTAP BUSINESS FOR KELLY/WILLIAMS	11	VST	8220118180896	eBook
712	F22	FM	116	208	ARYEH	27	KELLY	BUSN 11 -TEXT	11TH 19	CENGAGE L	9781337407137	Required
712	F22	FM	116	208	ARYEH	27	KELLY	BUSN 11 -W/2 ACCESS	11TH 19	CENGAGE L	9780357194836	Required
712	F22	FM	116	208	ARYEH	27	KELLY/WILLIAMS	EBK MINDTAP BUSINESS FOR KELLY/WILLIAMS	11	VST	8220118180896	eBook
712	F22	FM	116	209	KANTOR	27	KELLY	BUSN 12 -W/MINDTAP	12TH 23	CENGAGE L	9780357467190	Required
712	F22	FM	116	211	PRIEBE-ANDERSON	26	KELLY	BUSN 11 -TEXT	11TH 19	CENGAGE L	9781337407137	Required
712	F22	FM	116	211	PRIEBE-ANDERSON	26	KELLY	BUSN 11 -W/2 ACCESS	11TH 19	CENGAGE L	9780357194836	Required
712	F22	FM	116	211	PRIEBE-ANDERSON	26	KELLY/WILLIAMS	EBK MINDTAP BUSINESS FOR KELLY/WILLIAMS	11	VST	8220118180896	eBook
712	F22	FM	116	212	FRICHNER	25	KELLY	BUSN 12 -TEXT	12TH 23	CENGAGE L	9780357122945	Required
712	F22	FM	116	213	ARYEH	26	KELLY	BUSN 11 -TEXT	11TH 19	CENGAGE L	9781337407137	Required
712	F22	FM	116	213	ARYEH	26	KELLY	BUSN 11 -W/2 ACCESS	11TH 19	CENGAGE L	9780357194836	Required
712	F22	FM	116	213	ARYEH	26	KELLY/WILLIAMS	EBK MINDTAP BUSINESS FOR KELLY/WILLIAMS	11	VST	8220118180896	eBook
712	F22	FM	116	214	BENCAL	26	KELLY	BUSN 11 -TEXT	11TH 19	CENGAGE L	9781337407137	Required
712	F22	FM	116	214	BENCAL	26	KELLY	BUSN 11 -W/2 ACCESS	11TH 19	CENGAGE L	9780357194836	Required
712	F22	FM	116	214	BENCAL	26	KELLY/WILLIAMS	EBK MINDTAP BUSINESS FOR KELLY/WILLIAMS	11	VST	8220118180896	eBook

712	F22	FM	116	215	JAISINGHANI	27	KELLY	BUSN 11 -TEXT	11TH 19	CENGAGE L	9781337407137	Required
712	F22	FM	116	215	JAISINGHANI	27	KELLY	BUSN 11 -W/2 ACCESS	11TH 19	CENGAGE L	9780357194836	Required
712	F22	FM	116	216	FLUG	26	KELLY	BUSN 11 -TEXT	11TH 19	CENGAGE L	9781337407137	Required
712	F22	FM	116	216	FLUG	26	KELLY	BUSN 11 -W/2 ACCESS	11TH 19	CENGAGE L	9780357194836	Required
712	F22	FM	116	217	KANTOR	27	KELLY	BUSN 12 -W/MINDTAP	12TH 23	CENGAGE L	9780357467190	Required
712	F22	FM	116	218	PRIEBE-ANDERSON	26	KELLY	BUSN 11 -TEXT	11TH 19	CENGAGE L	9781337407137	Required
712	F22	FM	116	218	PRIEBE-ANDERSON	26	KELLY	BUSN 11 -W/2 ACCESS	11TH 19	CENGAGE L	9780357194836	Required
712	F22	FM	116	219	MILLER	27	KELLY	BUSN 11 -TEXT	11TH 19	CENGAGE L	9781337407137	Required
712	F22	FM	116	219	MILLER	27	KELLY	BUSN 11 -W/2 ACCESS	11TH 19	CENGAGE L	9780357194836	Required
712	F22	FM	116	220	FRICHNER	26	KELLY	BUSN 12 -TEXT	12TH 23	CENGAGE L	9780357122945	Required
712	F22	FM	116	25A	FRICHNER	23	KELLY	BUSN 12 -TEXT	12TH 23	CENGAGE L	9780357122945	Required
712	F22	FM	116	25B	TURPIN	28	KELLY	BUSN 11 -TEXT	11TH 19	CENGAGE L	9781337407137	Required
712	F22	FM	116	25B	TURPIN	28	KELLY	BUSN 11 -W/2 ACCESS	11TH 19	CENGAGE L	9780357194836	Required
712	F22	FM	116	25C	PRIEBE-ANDERSON	28	WILLIAMS	EBK BUSN	11	VST	9781337671736	eBook
712	F22	FM	116	25C	PRIEBE-ANDERSON	28	WILLIAMS	EBK BUSN	11	VST	8220106798461	Required
712	F22	FM	117	OL1	COOPER	12	RATH	MARKETING FASHION	13	MAC HIGHER	9781609010782	Required
712	F22	FM	117	25A	ROSENHOUSE	14	BICKLE	EBK FASHION MARKETING	1	VST	9781628921007	eBook
712	F22	FM	144	201	BAXTER	24	ELSASSER	KNOW YOUR HOME FURNISHINGS	2ND 17	MAC HIGHER	9781628927566	Required
712	F22	FM	144	201	BAXTER	24	STALL-MEADOWS	KNOW YOUR FASHION ACCESSORIES	04	MAC HIGHER	9781563672453	Required
712	F22	FM	144	202	BAXTER	27	ELSASSER	KNOW YOUR HOME FURNISHINGS	2ND 17	MAC HIGHER	9781628927566	Required
712	F22	FM	144	202	BAXTER	27	STALL-MEADOWS	KNOW YOUR FASHION ACCESSORIES	04	MAC HIGHER	9781563672453	Required
712	F22	FM	144	25A	LIEBMANN	27	ELSASSER	KNOW YOUR HOME FURNISHINGS	2ND 17	MAC HIGHER	9781628927566	Required
712	F22	FM	144	25A	LIEBMANN	27	STALL-MEADOWS	KNOW YOUR FASHION ACCESSORIES	04	MAC HIGHER	9781563672453	Required
712	F22	FM	201	SK1	SEOK LEE	16		No Adoption Received				
712	F22	FM	201	201	TOPOL	25	BENDONI	EBK SOCIAL MEDIA FOR FASHION MARKETING	1	VST	9781474238991	eBook
712	F22	FM	201	202	PERILLI	25	BENDONI	EBK SOCIAL MEDIA FOR FASHION MARKETING	1	VST	9781474238991	eBook
712	F22	FM	201	25A	APPLETON	25	BENDONI	EBK SOCIAL MEDIA FOR FASHION MARKETING	1	VST	9781474238991	eBook
712	F22	FM	203	OL1	WERNER	15	WUEST	EBK MERCHANDISING MATHEMATICS FOR RETAI	5	VST	9780133072969	Required
712	F22	FM	203	OL1	WERNER	15	EASTERLING	MERCHANDISING MATH.F/RETAILING	5TH 13	PEARSON	9780132724166	Required
712	F22	FM	203	OL2	WERNER	15	WUEST	EBK MERCHANDISING MATHEMATICS FOR RETAI	5	VST	9780133072969	Required
712	F22	FM	203	OL2	WERNER	15	EASTERLING	MERCHANDISING MATH.F/RETAILING	5TH 13	PEARSON	9780132724166	Required
712	F22	FM	203	OL3	GROSS	16	WUEST	EBK MERCHANDISING MATHEMATICS FOR RETAI	5	VST	9780133072969	Required
712	F22	FM	203	OL3	GROSS	16	EASTERLING	MERCHANDISING MATH.F/RETAILING	5TH 13	PEARSON	9780132724166	Required
712	F22	FM	203	SK1	OH	15	EASTERLING	MERCHANDISING MATH.F/RETAILING	5TH 13	PEARSON	9780132724166	Required
712	F22	FM	203	SK2	OH	25	EASTERLING	MERCHANDISING MATH.F/RETAILING	5TH 13	PEARSON	9780132724166	Required
712	F22	FM	203	SK3	OH	26	WUEST	EBK MERCHANDISING MATHEMATICS FOR RETAI	5	VST	9780133072969	eBook
712	F22	FM	203	201	WERNER	27	WUEST	EBK MERCHANDISING MATHEMATICS FOR RETAI	5	VST	9780133072969	Required
712	F22	FM	203	201	WERNER	27	EASTERLING	MERCHANDISING MATH.F/RETAILING	5TH 13	PEARSON	9780132724166	Required
712	F22	FM	203	202	WARD	27	WUEST	EBK MERCHANDISING MATHEMATICS FOR RETAI	5	VST	9780133072969	Required
712	F22	FM	203	202	WARD	27	EASTERLING	MERCHANDISING MATH.F/RETAILING	5TH 13	PEARSON	9780132724166	Required
712	F22	FM	203	203	WARD	30	WUEST	EBK MERCHANDISING MATHEMATICS FOR RETAI	5	VST	9780133072969	Required
712	F22	FM	203	203	WARD	30	EASTERLING	MERCHANDISING MATH.F/RETAILING	5TH 13	PEARSON	9780132724166	Required
712	F22	FM	203	204	SHAPIRO	26	WUEST	EBK MERCHANDISING MATHEMATICS FOR RETAI	5	VST	9780133072969	Required
712	F22	FM	203	204	SHAPIRO	26	EASTERLING	MERCHANDISING MATH.F/RETAILING	5TH 13	PEARSON	9780132724166	Required
712	F22	FM	203	205	WERNER	26	WUEST	EBK MERCHANDISING MATHEMATICS FOR RETAI	5	VST	9780133072969	Required
712	F22	FM	203	205	WERNER	26	EASTERLING	MERCHANDISING MATH.F/RETAILING	5TH 13	PEARSON	9780132724166	Required
712	F22	FM	203	206	ROONEY	27	WUEST	EBK MERCHANDISING MATHEMATICS FOR RETAI	5	VST	9780133072969	Required
712	F22	FM	203	206	ROONEY	27	EASTERLING	MERCHANDISING MATH.F/RETAILING	5TH 13	PEARSON	9780132724166	Required
712	F22	FM	203	207	BOGAN	25	WUEST	EBK MERCHANDISING MATHEMATICS FOR RETAI	5	VST	9780133072969	Required
712	F22	FM	203	207	BOGAN	25	EASTERLING	MERCHANDISING MATH.F/RETAILING	5TH 13	PEARSON	9780132724166	Required

712	F22	FM	203	208	WILLIAMS	26	WUEST	EBK MERCHANDISING MATHEMATICS FOR RETAI	5	VST	9780133072969	Required
712	F22	FM	203	208	WILLIAMS	26	EASTERLING	MERCHANDISING MATH.F/RETAILING	5TH 13	PEARSON	9780132724166	Required
712	F22	FM	203	209	BOGAN	24	WUEST	EBK MERCHANDISING MATHEMATICS FOR RETAI	5	VST	9780133072969	Required
712	F22	FM	203	209	BOGAN	24	EASTERLING	MERCHANDISING MATH.F/RETAILING	5TH 13	PEARSON	9780132724166	Required
712	F22	FM	203	212	GROSS	24	WUEST	EBK MERCHANDISING MATHEMATICS FOR RETAI	5	VST	9780133072969	Required
712	F22	FM	203	212	GROSS	24	EASTERLING	MERCHANDISING MATH.F/RETAILING	5TH 13	PEARSON	9780132724166	Required
712	F22	FM	203	213	SHAPIRO	28	WUEST	EBK MERCHANDISING MATHEMATICS FOR RETAI	5	VST	9780133072969	Required
712	F22	FM	203	213	SHAPIRO	28	EASTERLING	MERCHANDISING MATH.F/RETAILING	5TH 13	PEARSON	9780132724166	Required
712	F22	FM	203	214	COOLEY	27	WUEST	EBK MERCHANDISING MATHEMATICS FOR RETAI	5	VST	9780133072969	Required
712	F22	FM	203	214	COOLEY	27	EASTERLING	MERCHANDISING MATH.F/RETAILING	5TH 13	PEARSON	9780132724166	Required
712	F22	FM	203	216	ROONEY	27	WUEST	EBK MERCHANDISING MATHEMATICS FOR RETAI	5	VST	9780133072969	Required
712	F22	FM	203	216	ROONEY	27	EASTERLING	MERCHANDISING MATH.F/RETAILING	5TH 13	PEARSON	9780132724166	Required
712	F22	FM	203	218	SHAPIRO	24	WUEST	EBK MERCHANDISING MATHEMATICS FOR RETAI	5	VST	9780133072969	Required
712	F22	FM	203	218	SHAPIRO	24	EASTERLING	MERCHANDISING MATH.F/RETAILING	5TH 13	PEARSON	9780132724166	Required
712	F22	FM	203	25A	GOPAUL	27	WUEST	EBK MERCHANDISING MATHEMATICS FOR RETAI	5	VST	9780133072969	Required
712	F22	FM	203	25A	GOPAUL	27	EASTERLING	MERCHANDISING MATH.F/RETAILING	5TH 13	PEARSON	9780132724166	Required
712	F22	FM	203	25B	SEGURA	27	WUEST	EBK MERCHANDISING MATHEMATICS FOR RETAI	5	VST	9780133072969	Required
712	F22	FM	203	25B	SEGURA	27	EASTERLING	MERCHANDISING MATH.F/RETAILING	5TH 13	PEARSON	9780132724166	Required
712	F22	FM	203	25C	WARD	28	WUEST	EBK MERCHANDISING MATHEMATICS FOR RETAI	5	VST	9780133072969	Required
712	F22	FM	203	25C	WARD	28	EASTERLING	MERCHANDISING MATH.F/RETAILING	5TH 13	PEARSON	9780132724166	Required
712	F22	FM	204	OL1	BENTIVEGNA	19	KEISER	BEYOND DESIGN:SYNERGY OF APPAREL PROD..	5TH 22	MAC HIGHER	9781501366642	Required
712	F22	FM	204	OL2	MENDOLIA	20	KEISER	BEYOND DESIGN:SYNERGY OF APPAREL PROD..	5TH 22	MAC HIGHER	9781501366642	Required
712	F22	FM	204	OL3	MENDOLIA	17	KEISER	BEYOND DESIGN:SYNERGY OF APPAREL PROD..	5TH 22	MAC HIGHER	9781501366642	Required
712	F22	FM	204	SK1	LEE	25		No Adoption Received				
712	F22	FM	204	SK2	LEE	26		No Adoption Received				
712	F22	FM	204	SK3	LEE	12		No Adoption Received				
712	F22	FM	204	201	LEE	26	KEISER	BEYOND DESIGN:SYNERGY OF APPAREL PROD..	5TH 22	MAC HIGHER	9781501366642	Required
712	F22	FM	204	202	STRAGAZZI	27	KEISER	BEYOND DESIGN:SYNERGY OF APPAREL PROD..	5TH 22	MAC HIGHER	9781501366642	Required
712	F22	FM	204	203	STRAGAZZI	27	KEISER	BEYOND DESIGN:SYNERGY OF APPAREL PROD..	5TH 22	MAC HIGHER	9781501366642	Required
712	F22	FM	204	204	MENDOLIA	27	KEISER	BEYOND DESIGN:SYNERGY OF APPAREL PROD..	5TH 22	MAC HIGHER	9781501366642	Required
712	F22	FM	204	205	GREENBERG	26	KEISER	BEYOND DESIGN:SYNERGY OF APPAREL PROD..	5TH 22	MAC HIGHER	9781501366642	Required
712	F22	FM	204	206	SHERIDAN	27	KEISER	BEYOND DESIGN:SYNERGY OF APPAREL PROD..	5TH 22	MAC HIGHER	9781501366642	Required
712	F22	FM	204	207	SHERIDAN	27	KEISER	BEYOND DESIGN:SYNERGY OF APPAREL PROD..	5TH 22	MAC HIGHER	9781501366642	Required
712	F22	FM	204	208	BLUMENTHAL	26	KEISER	BEYOND DESIGN:SYNERGY OF APPAREL PROD..	5TH 22	MAC HIGHER	9781501366642	Required
712	F22	FM	204	209	BLUMENTHAL	25	KEISER	BEYOND DESIGN:SYNERGY OF APPAREL PROD..	5TH 22	MAC HIGHER	9781501366642	Required
712	F22	FM	204	210	RANZER	27	KEISER	BEYOND DESIGN:SYNERGY OF APPAREL PROD..	5TH 22	MAC HIGHER	9781501366642	Required
712	F22	FM	204	211	CHAN	26	KEISER	BEYOND DESIGN:SYNERGY OF APPAREL PROD..	5TH 22	MAC HIGHER	9781501366642	Required
712	F22	FM	204	25A	LEE	27	KEISER	BEYOND DESIGN:SYNERGY OF APPAREL PROD..	5TH 22	MAC HIGHER	9781501366642	Required
712	F22	FM	204	25B	BERQUIST	19	KEISER	BEYOND DESIGN:SYNERGY OF APPAREL PROD..	5TH 22	MAC HIGHER	9781501366642	Required
712	F22	FM	204	25C	ROSENHOUSE	23	KEISER	BEYOND DESIGN:SYNERGY OF APPAREL PROD..	5TH 22	MAC HIGHER	9781501366642	Required
712	F22	FM	205	OL1	ROY	15	POSNER	MARKETING FASHION	2ND 15	HACHETTE B	9781780675664	Required
712	F22	FM	205	OL2	ROONEY	21	POSNER	MARKETING FASHION	2ND 15	HACHETTE B	9781780675664	Required
712	F22	FM	205	OL3	ROY	16	POSNER	MARKETING FASHION	2ND 15	HACHETTE B	9781780675664	Required
712	F22	FM	205	SK1	KIM	13	POSNER	EBK MARKETING FASHION	2	VST	9781780678078	eBook
712	F22	FM	205	SK2	KIM	26	POSNER	EBK MARKETING FASHION	2	VST	9781780678078	eBook
712	F22	FM	205	SK3	SUK	24	POSNER	EBK MARKETING FASHION	2	VST	9781780678078	eBook
712	F22	FM	205	201	ROY	26	POSNER	MARKETING FASHION	2ND 15	HACHETTE B	9781780675664	Required
712	F22	FM	205	202	CHAN	27	POSNER	MARKETING FASHION	2ND 15	HACHETTE B	9781780675664	Required
712	F22	FM	205	203	ROY	26	POSNER	MARKETING FASHION	2ND 15	HACHETTE B	9781780675664	Required
712	F22	FM	205	204	DUNLAP	26	POSNER	MARKETING FASHION	2ND 15	HACHETTE B	9781780675664	Required

712	F22	FM	205	205	APPLETON	27	POSNER	MARKETING FASHION	2ND 15	HACHETTE B	9781780675664	Required
712	F22	FM	205	206	DUNLAP	27	POSNER	MARKETING FASHION	2ND 15	HACHETTE B	9781780675664	Required
712	F22	FM	205	207	WOLF	27	RATH	MARKETING FASHION	13	MAC HIGHER	9781609010782	Required
712	F22	FM	205	208	WOLF	27	RATH	MARKETING FASHION	13	MAC HIGHER	9781609010782	Required
712	F22	FM	205	209	APPLETON	24	POSNER	MARKETING FASHION	2ND 15	HACHETTE B	9781780675664	Required
712	F22	FM	205	212	ROSS	27	POSNER	MARKETING FASHION	2ND 15	HACHETTE B	9781780675664	Required
712	F22	FM	205	213	PANETTIERI	27	POSNER	MARKETING FASHION	2ND 15	HACHETTE B	9781780675664	Required
712	F22	FM	205	25A	STEEVER	25	POSNER	MARKETING FASHION	2ND 15	HACHETTE B	9781780675664	Required
712	F22	FM	205	25B	WOLF	23	RATH	MARKETING FASHION	13	MAC HIGHER	9781609010782	Required
712	F22	FM	205	25C	CHAN	25	POSNER	MARKETING FASHION	2ND 15	HACHETTE B	9781780675664	Required
712	F22	FM	206	OL1	GEIB	19	CLODFELTER	RETAIL BUYING:FROM BASICS TO FASHION	6TH 18	MAC HIGHER	9781501331978	Required
712	F22	FM	206	201	GEIB	27	CLODFELTER	RETAIL BUYING:FROM BASICS TO FASHION	6TH 18	MAC HIGHER	9781501331978	Required
712	F22	FM	206	25A	SHAPIRO	24	CLODFELTER	RETAIL BUYING:FROM BASICS TO FASHION	6TH 18	MAC HIGHER	9781501331978	Required
712	F22	FM	206 +225	ALL	BKSTORE RECOMENDED	27	CLODFELTER	RETAIL BUYING:FROM BASICS...-W/ACCESS	6TH 18	MAC HIGHER	9781501334276	Required
712	F22	FM	207	OL1	KOHAN	19	KOHAN	CONTEMPORARY RETAIL MGMT. >CUSTOM<	20	MCG/CREATE	9781307299151	Required
712	F22	FM	207	201	KOHAN	26	LEVY	RETAILING MANAGEMENT	11TH 23	RENT MCG	9781264157440	Required
712	F22	FM	207	202	KOHAN	27	KOHAN	CONTEMPORARY RETAIL MGMT. >CUSTOM<	20	MCG/CREATE	9781307299151	Required
712	F22	FM	207	25A	THOMPSON	26	KOHAN	CONTEMPORARY RETAIL MGMT. >CUSTOM<	20	MCG/CREATE	9781307299151	Required
712	F22	FM	213	OL1	CARTER	14	STONE	SUCCESSFUL DIRECT MARKETING METH.	8TH 08	MCG	9780071458290	Required
712	F22	FM	213	201	CARTER	26	STONE	SUCCESSFUL DIRECT MARKETING METH.	8TH 08	MCG	9780071458290	Required
712	F22	FM	223	OL1	LITWINSKY	18	GUERIN	CREATIVE FASHION PRESENTATIONS	2ND 05	MAC HIGHER	9781563672507	Required
712	F22	FM	223	SK1	STUCKEY	26		No Adoption Received				
712	F22	FM	223	201	LITWINSKY	21	GUERIN	CREATIVE FASHION PRESENTATIONS	2ND 05	MAC HIGHER	9781563672507	Required
712	F22	FM	223	202	LAMPLEY	23	GUERIN	CREATIVE FASHION PRESENTATIONS	2ND 05	MAC HIGHER	9781563672507	Required
712	F22	FM	225	OL1	ANTEE	19	DONNELLAN	MERCHANDISE:BUYING+MANAGEMENT	4TH 13	MAC HIGHER	9781609014902	Required
712	F22	FM	225	201	PIAZZA	26	CLODFELTER	RETAIL BUYING:FROM BASICS TO FASHION	6TH 18	MAC HIGHER	9781501331978	Required
712	F22	FM	225	202	STRAGAZZI	25	CLODFELTER	RETAIL BUYING:FROM BASICS TO FASHION	6TH 18	MAC HIGHER	9781501331978	Required
712	F22	FM	225	25A	PIAZZA	14	CLODFELTER	RETAIL BUYING:FROM BASICS TO FASHION	6TH 18	MAC HIGHER	9781501331978	Required
712	F22	FM	228	OL1	LAMPLEY	18	BURNS-TRAN	STYLE WISE	2ND 18	MAC HIGHER	9781501323768	Required
712	F22	FM	228	OL1	LAMPLEY	18	BURNS-TRAN	STYLE WISE-W/STUDIO ACCESS	2ND 18	MAC HIGHER	9781501323836	Required
712	F22	FM	228	OL2	VOLPE	18	BURNS-TRAN	STYLE WISE	2ND 18	MAC HIGHER	9781501323768	Required
712	F22	FM	228	OL2	VOLPE	18	BURNS-TRAN	STYLE WISE-W/STUDIO ACCESS	2ND 18	MAC HIGHER	9781501323836	Required
712	F22	FM	228	OL3	MASSARO	20	BURNS-TRAN	STYLE WISE	2ND 18	MAC HIGHER	9781501323768	Required
712	F22	FM	228	OL3	MASSARO	20	BURNS-TRAN	STYLE WISE-W/STUDIO ACCESS	2ND 18	MAC HIGHER	9781501323836	Required
712	F22	FM	228	201	LAMPLEY	27	BURNS-TRAN	STYLE WISE	2ND 18	MAC HIGHER	9781501323768	Required
712	F22	FM	228	201	LAMPLEY	27	BURNS-TRAN	STYLE WISE-W/STUDIO ACCESS	2ND 18	MAC HIGHER	9781501323836	Required
712	F22	FM	228	202	SERLUCO	27	BURNS-TRAN	STYLE WISE	2ND 18	MAC HIGHER	9781501323768	Required
712	F22	FM	228	203	TOPOL	26	BURNS-TRAN	STYLE WISE	2ND 18	MAC HIGHER	9781501323768	Required
712	F22	FM	228	203	TOPOL	26	BURNS-TRAN	STYLE WISE-W/STUDIO ACCESS	2ND 18	MAC HIGHER	9781501323836	Required
712	F22	FM	228	204	SERLUCO	26	BURNS-TRAN	STYLE WISE	2ND 18	MAC HIGHER	9781501323768	Required
712	F22	FM	228	205	SERLUCO	28	BURNS-TRAN	STYLE WISE	2ND 18	MAC HIGHER	9781501323768	Required
712	F22	FM	228	25A	SERLUCO	27	BURNS-TRAN	STYLE WISE	2ND 18	MAC HIGHER	9781501323768	Required
712	F22	FM	228	25B	SPENCE	27	BURNS-TRAN	STYLE WISE	2ND 18	MAC HIGHER	9781501323768	Required
712	F22	FM	228	25C	SPENCE	27	BURNS-TRAN	STYLE WISE	2ND 18	MAC HIGHER	9781501323768	Required
712	F22	FM	231	SK1	KIM	21		No Text Required				
712	F22	FM	231	201	FLUG	27	FUTRELL	ABC'S OF RELATIONSHIP SELLING...	13TH 19	RENT MCG	9781260169829	Required
712	F22	FM	245	BL1	OSTROFF	27	ROUSSO	FASHION FORWARD	2ND 18	MAC HIGHER	9781501328275	Required
712	F22	FM	245	BL1	OSTROFF	27	ROUSSO,OSTROFF	FASHION FORWARD WITH STUDIO		MAC HIGHER	9781501328350	Required
712	F22	FM	245	OL1	OSTROFF	8	ROUSSO	FASHION FORWARD	2ND 18	MAC HIGHER	9781501328275	Required
712	F22	FM	245	OL2	SHERIDAN	18	ROUSSO	FASHION FORWARD	2ND 18	MAC HIGHER	9781501328275	Required

712	F22	FM	245	OL3	OSTROFF	19	ROUSSO	FASHION FORWARD	2ND 18	MAC HIGHER	9781501328275	Required
712	F22	FM	245	OL4	BLUMENTHAL	15	ROUSSO	FASHION FORWARD	2ND 18	MAC HIGHER	9781501328275	Required
712	F22	FM	245	OL5	ANTEE	18	ROUSSO	FASHION FORWARD	2ND 18	MAC HIGHER	9781501328275	Required
712	F22	FM	245	SK1	JEONG	24		No Text Required				
712	F22	FM	245	SK2	LEE	28		No Text Required				
712	F22	FM	245	SK3	LEE	19		No Text Required				
712	F22	FM	245	201	PORTER	26	ROUSSO	FASHION FORWARD	2ND 18	MAC HIGHER	9781501328275	Required
712	F22	FM	245	202	ROTHENBERG	26	ROUSSO	FASHION FORWARD	2ND 18	MAC HIGHER	9781501328275	Required
712	F22	FM	245	203	OSTROFF	27	ROUSSO	FASHION FORWARD	2ND 18	MAC HIGHER	9781501328275	Required
712	F22	FM	245	204	PERILLI	25	ROUSSO	FASHION FORWARD	2ND 18	MAC HIGHER	9781501328275	Required
712	F22	FM	245	205	OSTROFF	26	ROUSSO	FASHION FORWARD	2ND 18	MAC HIGHER	9781501328275	Required
712	F22	FM	245	206	PIAZZA	27	ROUSSO	FASHION FORWARD	2ND 18	MAC HIGHER	9781501328275	Required
712	F22	FM	245	207	PRIEBE-ANDERSON	29	ROUSSO	FASHION FORWARD	2ND 18	MAC HIGHER	9781501328275	Required
712	F22	FM	245	208	ROSS	26	ROUSSO	FASHION FORWARD	2ND 18	MAC HIGHER	9781501328275	Required
712	F22	FM	245	209	OLIVERI	27	ROUSSO	FASHION FORWARD	2ND 18	MAC HIGHER	9781501328275	Required
712	F22	FM	245	210	OSTROFF	26	ROUSSO	FASHION FORWARD	2ND 18	MAC HIGHER	9781501328275	Required
712	F22	FM	245	211	PERILLI	24	ROUSSO	FASHION FORWARD	2ND 18	MAC HIGHER	9781501328275	Required
712	F22	FM	245	212	PIAZZA	26	ROUSSO	FASHION FORWARD	2ND 18	MAC HIGHER	9781501328275	Required
712	F22	FM	245	213	TOPOL	26	ROUSSO	FASHION FORWARD	2ND 18	MAC HIGHER	9781501328275	Required
712	F22	FM	245	214	PORTER	27	ROUSSO	FASHION FORWARD	2ND 18	MAC HIGHER	9781501328275	Required
712	F22	FM	245	215	ROSS	27	ROUSSO	FASHION FORWARD	2ND 18	MAC HIGHER	9781501328275	Required
712	F22	FM	245	25A	PERILLI	26	ROUSSO	FASHION FORWARD	2ND 18	MAC HIGHER	9781501328275	Required
712	F22	FM	245	25B	ROTHENBERG	27	ROUSSO	FASHION FORWARD	2ND 18	MAC HIGHER	9781501328275	Required
712	F22	FM	245	25C	POSSENTI	22	ROUSSO	FASHION FORWARD	2ND 18	MAC HIGHER	9781501328275	Required
712	F22	FM	245	25D	TOPOL	28	ROUSSO	FASHION FORWARD	2ND 18	MAC HIGHER	9781501328275	Required
712	F22	FM	245	25E	KELLY	26	ROUSSO	FASHION FORWARD	2ND 18	MAC HIGHER	9781501328275	Required
712	F22	FM	245	25F	STRAGAZZI	23	ROUSSO	FASHION FORWARD	2ND 18	MAC HIGHER	9781501328275	Required
712	F22	FM	245	25G	PIAZZA	27	ROUSSO	FASHION FORWARD	2ND 18	MAC HIGHER	9781501328275	Required
712	F22	FM	300	OL1	KOHAN	15		No Text Required				
712	F22	FM	300	PO1	OLATUNMBI	17		No Text Required				
712	F22	FM	303	701	LORD	27		No Text Required				
712	F22	FM	303	702	MANDELSTEIN	27	JIMENEZ	FASHION LAW	2ND 14	MAC HIGHER	9781609018955	Required
712	F22	FM	303	75A	LORD	25		No Text Required				
712	F22	FM	303	75B	LORD	24		No Text Required				
712	F22	FM	304	701	BENTIVEGNA	23		No Text Required				
712	F22	FM	304	702	BENTIVEGNA	25		No Text Required				
712	F22	FM	322	OL1	GROSS	18		No Text Required				
712	F22	FM	322	701	ROONEY	24		No Text Required				
712	F22	FM	322	75A	WOLF	16		No Text Required				
712	F22	FM	324	OL1	LITWINSKY	19	JIMENEZ	FASHION LAW	2ND 14	MAC HIGHER	9781609018955	Required
712	F22	FM	324	OL2	LITWINSKY	18	JIMENEZ	FASHION LAW	2ND 14	MAC HIGHER	9781609018955	Required
712	F22	FM	324	701	TRACHTENBERG	16	JIMENEZ	FASHION LAW	2ND 14	MAC HIGHER	9781609018955	Required
712	F22	FM	324	702	D'ANGELO	27	JIMENEZ	FASHION LAW	2ND 14	MAC HIGHER	9781609018955	Required
712	F22	FM	326	OL1	VASSALOTTI	19	THOMAS	FASHIONOPOLIS	19	PENG RAND	9780735224032	Required
712	F22	FM	326	OL1	VASSALOTTI	19	THOMAS	FASHIONOPOLIS	19	PENG RAND	9780735224018	Required
712	F22	FM	326	OL2	CANTRELL	18	THOMAS	FASHIONOPOLIS	19	PENG RAND	9780735224032	Required
712	F22	FM	326	OL2	CANTRELL	18	THOMAS	FASHIONOPOLIS	19	PENG RAND	9780735224018	Required
712	F22	FM	326	OL3	BLUMENTHAL	16	THOMAS	FASHIONOPOLIS	19	PENG RAND	9780735224032	Required
712	F22	FM	326	OL3	BLUMENTHAL	16	THOMAS	FASHIONOPOLIS	19	PENG RAND	9780735224018	Required
712	F22	FM	326	PO1	PIRISINO	16	THOMAS	FASHIONOPOLIS	19	PENG RAND	9780735224032	Required

712	F22	FM	326	PO1	PIRISINO	16	THOMAS	FASHIONOPOLIS	19	PENG RAND	9780735224018	Required
712	F22	FM	326	701	VASSALOTTI	27	THOMAS	FASHIONOPOLIS	19	PENG RAND	9780735224032	Required
712	F22	FM	326	701	VASSALOTTI	27	THOMAS	FASHIONOPOLIS	19	PENG RAND	9780735224018	Required
712	F22	FM	326	702	GROSS	27	THOMAS	FASHIONOPOLIS	19	PENG RAND	9780735224032	Required
712	F22	FM	326	702	GROSS	27	THOMAS	FASHIONOPOLIS	19	PENG RAND	9780735224018	Required
712	F22	FM	326	703	VASSALOTTI	25	THOMAS	FASHIONOPOLIS	19	PENG RAND	9780735224032	Required
712	F22	FM	326	703	VASSALOTTI	25	THOMAS	FASHIONOPOLIS	19	PENG RAND	9780735224018	Required
712	F22	FM	326	704	CUCCI	23	THOMAS	FASHIONOPOLIS	19	PENG RAND	9780735224032	Required
712	F22	FM	326	704	CUCCI	23	THOMAS	FASHIONOPOLIS	19	PENG RAND	9780735224018	Required
712	F22	FM	326	705	BLUMENTHAL	25	THOMAS	FASHIONOPOLIS	19	PENG RAND	9780735224032	Required
712	F22	FM	326	705	BLUMENTHAL	25	THOMAS	FASHIONOPOLIS	19	PENG RAND	9780735224018	Required
712	F22	FM	326	706	LEE	27	THOMAS	FASHIONOPOLIS	19	PENG RAND	9780735224032	Required
712	F22	FM	326	706	LEE	27	THOMAS	FASHIONOPOLIS	19	PENG RAND	9780735224018	Required
712	F22	FM	326	708	CARTER	27	CLINE	OVERDRESSED	13	PENG RAND	9781591846543	Required
712	F22	FM	326	709	VASSALOTTI	26	THOMAS	FASHIONOPOLIS	19	PENG RAND	9780735224032	Required
712	F22	FM	326	709	VASSALOTTI	26	THOMAS	FASHIONOPOLIS	19	PENG RAND	9780735224018	Required
712	F22	FM	326	711	CANTRELL	25	THOMAS	FASHIONOPOLIS	19	PENG RAND	9780735224032	Required
712	F22	FM	326	711	CANTRELL	25	THOMAS	FASHIONOPOLIS	19	PENG RAND	9780735224018	Required
712	F22	FM	326	75B	MENDOLIA	19	THOMAS	FASHIONOPOLIS	19	PENG RAND	9780735224032	Required
712	F22	FM	326	75B	MENDOLIA	19	THOMAS	FASHIONOPOLIS	19	PENG RAND	9780735224018	Required
712	F22	FM	328	OL1	CARTER	18	RYAN	EBK UNDERSTANDING DIGITAL MARKETING	5	VST	9781789666021	eBook
712	F22	FM	328	701	ROY	21	RYAN	EBK UNDERSTANDING DIGITAL MARKETING	5	VST	9781789666021	eBook
712	F22	FM	330	701	ANTEE	25	SUROWIECKI	WISDOM OF CROWDS	04	PENG RAND	9780385721707	Required
712	F22	FM	330	702	DUNLAP	27	SUROWIECKI	WISDOM OF CROWDS	04	PENG RAND	9780385721707	Required
712	F22	FM	330	703	SALAZAR	27	SUROWIECKI	WISDOM OF CROWDS	04	PENG RAND	9780385721707	Required
712	F22	FM	330	704	ANTEE	27	SUROWIECKI	WISDOM OF CROWDS	04	PENG RAND	9780385721707	Required
712	F22	FM	330	705	DUNLAP	27	SUROWIECKI	WISDOM OF CROWDS	04	PENG RAND	9780385721707	Required
712	F22	FM	330	706	SALAZAR	27	SUROWIECKI	WISDOM OF CROWDS	04	PENG RAND	9780385721707	Required
712	F22	FM	330	707	BOGAN	27	SUROWIECKI	WISDOM OF CROWDS	04	PENG RAND	9780385721707	Required
712	F22	FM	330	708	LEE	25	SUROWIECKI	WISDOM OF CROWDS	04	PENG RAND	9780385721707	Required
712	F22	FM	330	709	ZEMBA	15	SUROWIECKI	WISDOM OF CROWDS	04	PENG RAND	9780385721707	Required
712	F22	FM	330	75A	GOPAUL	24	SUROWIECKI	WISDOM OF CROWDS	04	PENG RAND	9780385721707	Required
712	F22	FM	330	75B	ROSELLA	26	SUROWIECKI	WISDOM OF CROWDS	04	PENG RAND	9780385721707	Required
712	F22	FM	330	75C	GOPAUL	23	SUROWIECKI	WISDOM OF CROWDS	04	PENG RAND	9780385721707	Required
712	F22	FM	341	OL1	HIGDEN	19		No Text Required				
712	F22	FM	341	701	LEE	25		No Text Required				
712	F22	FM	341	702	MASSARO	25		No Text Required				
712	F22	FM	341	703	NORMAN	21		No Text Required				
712	F22	FM	341	704	MASSARO	25		No Text Required				
712	F22	FM	361	OL1	KOHAN	16	LEPAK	MANAGEMENT-CONNECTMASTER (1 TERM)	20	MCG	9780077449636	Required
712	F22	FM	361	OL2	COOPER	17	UNKNOWN	EBK CONNECT MASTER MANAGEMENT 2.0	1	VST	8220123803988	eBook
712	F22	FM	361	OL3	COOPER	18	UNKNOWN	EBK CONNECT MASTER MANAGEMENT 2.0	1	VST	8220123803988	eBook
712	F22	FM	361	PO1	WOLF	16	GUILLERMO	EBK FASHION LAW	2	VST	9781609018610	eBook
712	F22	FM	361	701	MILLER	27	UNKNOWN	EBK CONNECT MASTER MANAGEMENT 2.0	1	VST	8220123803988	eBook
712	F22	FM	361	702	KOHAN	27	UNKNOWN	EBK CONNECT MASTER MANAGEMENT 2.0	1	VST	8220123803988	eBook
712	F22	FM	361	703	CANTRELL	27	UNKNOWN	EBK CONNECT MASTER MANAGEMENT 2.0	1	VST	8220123803988	eBook
712	F22	FM	361	704	MILLER	27	UNKNOWN	EBK CONNECT MASTER MANAGEMENT 2.0	1	VST	8220123803988	eBook
712	F22	FM	361	705	ARYEH	25	ROBBINS	MANAGEMENT	15TH 21	RENT PEARS	9780135581858	Required
712	F22	FM	361	706	GIORDANO	27	LEPAK	MANAGEMENT-CONNECTMASTER (1 TERM)	20	MCG	9780077449636	Required
712	F22	FM	361	708	WILLIAMS	26	LEPAK	MANAGEMENT-CONNECTMASTER (1 TERM)	20	MCG	9780077449636	Required

712	F22	FM	361	75A	GIORDANO	20	LEPAK	MANAGEMENT-CONNECTMASTER (1 TERM)	20	MCG	9780077449636	Required
712	F22	FM	361	75B	GIORDANO	21	UNKNOWN	EBK CONNECT MASTER MANAGEMENT 2.0	1	VST	8220123803988	eBook
712	F22	FM	422	OL1	SHERIDAN	19		No Text Required				
712	F22	FM	422	OL2	GEIB	17		No Text Required				
712	F22	FM	422	OL3	SHERIDAN	15		No Text Required				
712	F22	FM	422	701	SHERIDAN	25		No Text Required				
712	F22	FM	422	702	GEIB	21		No Text Required				
712	F22	FM	422	703	GEIB	23		No Text Required				
712	F22	FM	422	75A	JAMES	18		No Text Required				
712	F22	FM	423	701	GROSS	8		No Text Required				
712	F22	FM	424	OL1	CARTER	19	BENNUR	EBK RETAILING IN EMERGING MARKETS	2	VST	9781501319082	eBook
712	F22	FM	424	OL2	ANTEE	18	BENNUR	EBK RETAILING IN EMERGING MARKETS	2	VST	8220125774095	eBook
712	F22	FM	424	OL2	ANTEE	18	HALEPETE-LYER	RETAILING IN EMERGING MARKETS	2ND 18	MAC HIGHER	9781501319068	Required
712	F22	FM	424	OL3	VOLPE	19	BENNUR	EBK RETAILING IN EMERGING MARKETS	2	VST	8220125774095	eBook
712	F22	FM	424	OL3	VOLPE	19	HALEPETE-LYER	RETAILING IN EMERGING MARKETS	2ND 18	MAC HIGHER	9781501319068	Required
712	F22	FM	424	701	FLUG	27	BENNUR	EBK RETAILING IN EMERGING MARKETS	2	VST	8220125774095	eBook
712	F22	FM	424	701	FLUG	27	HALEPETE-LYER	RETAILING IN EMERGING MARKETS	2ND 18	MAC HIGHER	9781501319068	Required
712	F22	FM	424	702	WOLF	27	BENNUR	EBK RETAILING IN EMERGING MARKETS	2	VST	8220125774095	eBook
712	F22	FM	424	702	WOLF	27	HALEPETE-LYER	RETAILING IN EMERGING MARKETS	2ND 18	MAC HIGHER	9781501319068	Required
712	F22	FM	424	703	BAXTER	28	BENNUR	EBK RETAILING IN EMERGING MARKETS	2	VST	8220125774095	eBook
712	F22	FM	424	703	BAXTER	28	HALEPETE-LYER	RETAILING IN EMERGING MARKETS	2ND 18	MAC HIGHER	9781501319068	Required
712	F22	FM	424	704	WOLF	26	BENNUR	EBK RETAILING IN EMERGING MARKETS	2	VST	8220125774095	eBook
712	F22	FM	424	704	WOLF	26	HALEPETE-LYER	RETAILING IN EMERGING MARKETS	2ND 18	MAC HIGHER	9781501319068	Required
712	F22	FM	424	705	PORTER	8		No Adoption Received				
712	F22	FM	424	75A	FRICHNER	25	BENNUR	EBK RETAILING IN EMERGING MARKETS	2	VST	8220125774095	eBook
712	F22	FM	424	75A	FRICHNER	25	HALEPETE-LYER	RETAILING IN EMERGING MARKETS	2ND 18	MAC HIGHER	9781501319068	Required
712	F22	FM	424	75B	FLUG	26	BENNUR	EBK RETAILING IN EMERGING MARKETS	2	VST	8220125774095	eBook
712	F22	FM	424	75B	FLUG	26	HALEPETE-LYER	RETAILING IN EMERGING MARKETS	2ND 18	MAC HIGHER	9781501319068	Required
712	F22	FM	431	701	TRACHTENBERG	26	TANNER	SALES MANAGEMENT (BLACK+WHITE VERS)	2ND 14	WESSEX INC	9780989701358	Required
712	F22	FM	431	702	TRACHTENBERG	27	TANNER	SALES MANAGEMENT (BLACK+WHITE VERS)	2ND 14	WESSEX INC	9780989701358	Required
712	F22	FM	441	OL1	MASSARO	18		No Text Required				
712	F22	FM	441	701	LEE	15		No Text Required				
712	F22	FM	441	703	MASSARO	20		No Text Required				
712	F22	FM	441	704	NORMAN	13		No Text Required				
712	F22	FR	111	BL1	HANABURGH	20	UNLIMITED	EBK CENGAGE UNLIMITED SUBSCRIPTION, 4 M	1	VST	9780357700006	eBook
712	F22	FR	111	BL1	HANABURGH	20	MANLEY	HORIZONS-TEXT	7TH 19	CENGAGE L	9781337568265	Required
712	F22	FR	111	BL1	HANABURGH	20	BARCHARTS	FRENCH GRAMMAR	02	BARCHARTS	9781572225282	Recommended
712	F22	FR	111	301	JAFFEE	22	UNLIMITED	EBK CENGAGE UNLIMITED SUBSCRIPTION, 4 M	1	VST	9780357700006	eBook
712	F22	FR	111	301	JAFFEE	22	MANLEY	HORIZONS-TEXT	7TH 19	CENGAGE L	9781337568265	Required
712	F22	FR	111	302	JAFFEE	21	UNLIMITED	EBK CENGAGE UNLIMITED SUBSCRIPTION, 4 M	1	VST	9780357700006	eBook
712	F22	FR	111	302	JAFFEE	21	MANLEY	HORIZONS-TEXT	7TH 19	CENGAGE L	9781337568265	Required
712	F22	FR	111	303	RUIMY	17	UNLIMITED	EBK CENGAGE UNLIMITED SUBSCRIPTION, 4 M	1	VST	9780357700006	eBook
712	F22	FR	111	303	RUIMY	17	MANLEY	HORIZONS-TEXT	7TH 19	CENGAGE L	9781337568265	Required
712	F22	FR	111	304	HANABURGH	22		No Adoption Received				
712	F22	FR	111	35A	JAFFEE	22	UNLIMITED	EBK CENGAGE UNLIMITED SUBSCRIPTION, 4 M	1	VST	9780357700006	eBook
712	F22	FR	111	35A	JAFFEE	22	MANLEY	HORIZONS-TEXT	7TH 19	CENGAGE L	9781337568265	Required
712	F22	FR	111	35C	UPADHYAY	16	UNLIMITED	EBK CENGAGE UNLIMITED SUBSCRIPTION, 4 M	1	VST	9780357700006	eBook
712	F22	FR	111	35C	UPADHYAY	16	MANLEY	HORIZONS-TEXT	7TH 19	CENGAGE L	9781337568265	Required
712	F22	FR	112	301	RUIMY	22	UNLIMITED	EBK CENGAGE UNLIMITED SUBSCRIPTION, 4 M	1	VST	9780357700006	eBook
712	F22	FR	112	35A	BOW	22	UNLIMITED	EBK CENGAGE UNLIMITED SUBSCRIPTION, 4 M	1	VST	9780357700006	eBook

712	F22	FR	122	301	JAFFEE	25	UNLIMITED	EBK CENGAGE UNLIMITED SUBSCRIPTION, 4 M	1	VST	9780357700006	eBook
712	F22	FR	122	35A	LATOUR	21	UNLIMITED	EBK CENGAGE UNLIMITED SUBSCRIPTION, 4 M	1	VST	9780357700006	eBook
712	F22	FR	213	301	RUIMY	11		No Adoption Received				
712	F22	FS	323	601	ZUERCHER	16		No Adoption Received				
712	F22	FS	331	601	LEE	18		No Adoption Received				
712	F22	FS	425	601	KRUG	19		No Adoption Received				
712	F22	FS	434	601	LEE	19		No Adoption Received				
712	F22	FS	435	601	CUCCI	18		No Adoption Received				
712	F22	FT	521	501	FONT	17		No Adoption Received				
712	F22	FT	522	59A	LABSON	22		No Adoption Received				
712	F22	FT	524	59A	YANOFSKY	15		No Adoption Received				
712	F22	FT	541	59A	DAVIDSON	19		No Text Required				
712	F22	FT	551	501	TRUPIN	7		No Adoption Received				
712	F22	FT	551	502	SOLL	10		No Adoption Received				
712	F22	FT	561	501	O'CONNOR	9		No Adoption Received				
712	F22	FT	561	59A	O'CONNOR	9		No Adoption Received				
712	F22	FT	620	BL1	FONT	7		No Adoption Received				
712	F22	FT	653	501	SABO	11		No Adoption Received				
712	F22	FT	653	502	JONAS	6		No Adoption Received				
712	F22	FT	654	59A	DAVIDSON	18		No Text Required				
712	F22	FT	663	501	GARCIA	10		No Adoption Received				
712	F22	FT	701	501	MATHESON	18		No Adoption Received				
712	F22	FX	112	301	KOURY	23		No Adoption Received				
712	F22	FX	205	301	KOURY	22		No Adoption Received				
712	F22	FX	328	801	GROTELL	12		No Adoption Received				
712	F22	FX	361	801	KOURY	18		No Adoption Received				
712	F22	FX	461	801	HANDELMAN	17		No Adoption Received				
712	F22	GD	216	OL1	GRAFF	19		No Adoption Received				
712	F22	GD	216	101	WHITEHEAD	25		No Adoption Received				
712	F22	GD	216	102	TROOST	24		No Adoption Received				
712	F22	GD	216	103	TROOST	23		No Adoption Received				
712	F22	GD	216	104	TEVONIAN	24		No Adoption Received				
712	F22	GD	216	105	RIETSCHEL	22		No Adoption Received				
712	F22	GD	216	106	TROOST	24		No Adoption Received				
712	F22	GD	216	15A	TROOST	22		No Adoption Received				
712	F22	GD	331	601	CHILDERS	25		No Adoption Received				
712	F22	GD	331	602	SHAMIR	15		No Adoption Received				
712	F22	GD	332	601	CAMPOY	25		No Adoption Received				
712	F22	GD	332	602	CAMPOY	14		No Adoption Received				
712	F22	GD	334	601	GUEZ	24		No Adoption Received				
712	F22	GD	335	65A	SHAMIR	16		No Adoption Received				
712	F22	GD	345	601	SHAMIR	13		No Adoption Received				
712	F22	GD	345	602	SCHOLZ	25		No Adoption Received				
712	F22	GD	444	601	GRAFF	12		No Adoption Received				
712	F22	GD	444	602	SCHOLZ	24		No Adoption Received				
712	F22	GD	461	601	WHITEHEAD	19		No Adoption Received				
712	F22	GD	461	602	ROSENSHEIN	20		No Adoption Received				
712	F22	GD	491	OL1	RIETSCHEL	6		No Adoption Received				
712	F22	GD	491	601	GRAFF	20		No Adoption Received				
712	F22	GD	491	602	VELLA	17	ILYIN	WRITING F/THE DESIGN MIND	19	MAC HIGHER	9781350034976	Required

712	F22	GF	501	501	TBD	28		No Text Required				
712	F22	GF	502	59A	GRAHAM	19	MAURYA	RUNNING LEAN	2ND 12	INGRAM PUB	9781449305178	Required
712	F22	GF	502	59A	GRAHAM	19	HARVARD BUS.	HBR GUIDE TO PROJECT MANAGEMENT	12	INGRAM PUB	9781422187296	Required
712	F22	GF	502	59A	GRAHAM	19	KAPLAN	PATTERNS OF ENTREPRENEURSHIP MGMT.	6TH 20	WILEY	9781119703068	Required
712	F22	GF	503	59A	JOSEPH	19	HARVARD BUS.	HBR GUIDE TO PROJECT MANAGEMENT	12	INGRAM PUB	9781422187296	Required
712	F22	GF	503	59A	JOSEPH	19	MAURYA	RUNNING LEAN	2ND 12	INGRAM PUB	9781449305178	Required
712	F22	GF	581	501	ELLSWORTH	9		No Adoption Received				
712	F22	GF	581	502	JOSEPH	10		No Adoption Received				
712	F22	GF	583	59A	AKRAM	19		No Adoption Received				
712	F22	GF	585	501	ELLSWORTH	18		No Adoption Received				
712	F22	GF	602	59A	JOSEPH	18		No Adoption Received				
712	F22	GF	612	59A	JOSEPH	18	SHERMAN	RAISING CAPITAL	3RD 12	HARP CHRIS	9780814439012	Required
712	F22	GF	612	59A	JOSEPH	18	HIGGINS	ANALYSIS FOR FINANCIAL MANAGEMENT	11TH 16	MCG	9780077861780	Required
712	F22	GF	612	59A	JOSEPH	18	JEFFREY	COSTING FOR THE FASHION INDUSTRY	2ND	MAC HIGHER	9781350078895	Required
712	F22	GF	621	59A	CHAUDHRY	18		No Adoption Received				
712	F22	HA	111	OL1	BABCOCK	19	KLEINER	GARDNER'S ART...:WEST.PERS.V.I	16TH 21	CENGAGE L	9780357370384	Required
712	F22	HA	111	OL1	BABCOCK	19	PIERCE	FROM ABACUS TO ZEUS T/A JANSON:HIST	7TH 04	PEARSON	9780131830516	Required
712	F22	HA	111	301	MIMS	0		No Text Required				
712	F22	HA	111	302	WILLIAMS	27	KLEINER	GARDNER'S ART...:WEST.PERS.V.I	16TH 21	CENGAGE L	9780357370384	Required
712	F22	HA	112	OL1	DROGIN	17	COTHREN	EBK ART HISTORY, VOLUME 2	6	VST	9780134485102	eBook
712	F22	HA	112	OL1	DROGIN	17	MARILYN	EBK PEARSON ETEXT FOR ART HISTORY, VOLU	6	VST	8220127898027	eBook
712	F22	HA	112	OL2	DROGIN	17	COTHREN	EBK ART HISTORY, VOLUME 2	6	VST	9780134485102	eBook
712	F22	HA	112	OL2	DROGIN	17	MARILYN	EBK PEARSON ETEXT FOR ART HISTORY, VOLU	6	VST	8220127898027	eBook
712	F22	HA	112	OL3	GRACE	17		No Text Required				
712	F22	HA	112	OL4	GRACE	17		No Text Required				
712	F22	HA	112	OL5	SMITH	17		No Text Required				
712	F22	HA	112	OL6	GRACE	18		No Text Required				
712	F22	HA	112	OL7	LAIRD	19	MARILYN	EBK PEARSON ETEXT FOR ART HISTORY, VOLU	6	VST	8220127898027	eBook
712	F22	HA	112	OL7	LAIRD	19	COTHREN	EBK ART HISTORY, VOLUME 2	6	VST	9780134485195	eBook
712	F22	HA	112	PO1	PACI	13		No Adoption Received				
712	F22	HA	112	SK1	LEE	4		No Adoption Received				
712	F22	HA	112	SK2	LEE	39		No Adoption Received				
712	F22	HA	112	301	TYSON	25		No Text Required				
712	F22	HA	112	302	SMITH	24		No Text Required				
712	F22	HA	112	303	LAIRD	26	COTHREN	EBK ART HISTORY, VOLUME 2	6	VST	9780134485102	eBook
712	F22	HA	112	303	LAIRD	26	MARILYN	EBK PEARSON ETEXT FOR ART HISTORY, VOLU	6	VST	8220127898027	eBook
712	F22	HA	112	304	SMITH	26		No Text Required				
712	F22	HA	112	305	WEINSTEIN	26		No Text Required				
712	F22	HA	112	306	DROGIN	25	COTHREN	EBK ART HISTORY, VOLUME 2	6	VST	9780134485102	eBook
712	F22	HA	112	306	DROGIN	25	MARILYN	EBK PEARSON ETEXT FOR ART HISTORY, VOLU	6	VST	8220127898027	eBook
712	F22	HA	112	307	BAUM	26		No Text Required				
712	F22	HA	112	308	MONAHAN	25	COTHREN	EBK ART HISTORY, VOLUME 2	6	VST	9780134485102	eBook
712	F22	HA	112	308	MONAHAN	25	MARILYN	EBK PEARSON ETEXT FOR ART HISTORY, VOLU	6	VST	8220127898027	eBook
712	F22	HA	112	309	GOLDBERG	26	KLEINER	GARDNER'S ART...:WEST.PERS.V.II	15TH 17	CENGAGE L	9781305645059	Required
712	F22	HA	112	309	GOLDBERG	26	KLEINER	GARDNER'S ART...:WEST.PERS.V.II	16TH 21	CENGAGE L	9780357370391	Required
712	F22	HA	112	310	EGGLER-GEROZISSIS	24	STOKSTAD	ART HISTORY,PORTABLE ED.-BK.4+BK.6	5TH 14	PEARSON	9780205963461	Required
712	F22	HA	112	311	DROGIN	26	COTHREN	EBK ART HISTORY, VOLUME 2	6	VST	9780134485102	eBook
712	F22	HA	112	311	DROGIN	26	MARILYN	EBK PEARSON ETEXT FOR ART HISTORY, VOLU	6	VST	8220127898027	eBook
712	F22	HA	112	312	BLUME	26		No Text Required				
712	F22	HA	112	313	BAUM	27		No Text Required				

712	F22	HA	112	314	BASEGGIO OMICCIOLI	27		No Text Required				
712	F22	HA	112	315	DURANTAS	26		No Text Required				
712	F22	HA	112	316	VAZQUEZ DE ARTHUR	25	COTHREN	EBK ART HISTORY, VOLUME 2	6	VST	9780134485102	eBook
712	F22	HA	112	316	VAZQUEZ DE ARTHUR	25	MARILYN	EBK PEARSON ETEXT FOR ART HISTORY, VOLU	6	VST	8220127898027	eBook
712	F22	HA	112	317	MONAHAN	23	COTHREN	EBK ART HISTORY, VOLUME 2	6	VST	9780134485102	eBook
712	F22	HA	112	317	MONAHAN	23	MARILYN	EBK PEARSON ETEXT FOR ART HISTORY, VOLU	6	VST	8220127898027	eBook
712	F22	HA	112	318	BAUM	26		No Text Required				
712	F22	HA	112	319	LAIRD	26	COTHREN	EBK ART HISTORY, VOLUME 2	6	VST	9780134485102	eBook
712	F22	HA	112	319	LAIRD	26	MARILYN	EBK PEARSON ETEXT FOR ART HISTORY, VOLU	6	VST	8220127898027	eBook
712	F22	HA	112	320	SUCHMA	25		No Text Required				
712	F22	HA	112	321	VAZQUEZ DE ARTHUR	26	COTHREN	EBK ART HISTORY, VOLUME 2	6	VST	9780134485102	eBook
712	F22	HA	112	321	VAZQUEZ DE ARTHUR	26	MARILYN	EBK PEARSON ETEXT FOR ART HISTORY, VOLU	6	VST	8220127898027	eBook
712	F22	HA	112	322	SKURVIDA	27	DAVIES	JANSON'S HISTORY OF ART,REISSUED V.II	8TH 16	RENT PEARS	9780135570623	Required
712	F22	HA	112	323	MICHAELSEN	26	COTHREN	EBK ART HISTORY, VOLUME 2	6	VST	9780134485102	eBook
712	F22	HA	112	323	MICHAELSEN	26	MARILYN	EBK PEARSON ETEXT FOR ART HISTORY, VOLU	6	VST	8220127898027	eBook
712	F22	HA	112	324	MICHAELSEN	26	COTHREN	EBK ART HISTORY, VOLUME 2	6	VST	9780134485102	eBook
712	F22	HA	112	324	MICHAELSEN	26	MARILYN	EBK PEARSON ETEXT FOR ART HISTORY, VOLU	6	VST	8220127898027	eBook
712	F22	HA	112	325	TYSON	26		No Text Required				
712	F22	HA	112	326	DURANTAS	25	ROBERTSON	HISTORY OF ART:GLOBAL VIEW,VOL.2	21	NORTON	9780500293560	Required
712	F22	HA	112	35A	DURANTAS	22	ROBERTSON	HISTORY OF ART:GLOBAL VIEW,VOL.2	21	NORTON	9780500293560	Required
712	F22	HA	112	35B	LINDSAY	24	KLEINER	GARDNER'S ART THROUGH AGES,VOLUME II	16TH 20	CENGAGE L	9781337696609	Required
712	F22	HA	112	35C	MONAHAN	22	KLEINER	GARDNER'S ART...:WEST.PERS.V.II	15TH 17	CENGAGE L	9781305645059	Required
712	F22	HA	112	35C	MONAHAN	22	KLEINER	GARDNER'S ART...:WEST.PERS.V.II	16TH 21	CENGAGE L	9780357370391	Required
712	F22	HA	112	35D	TYSON	27		No Text Required				
712	F22	HA	112	35E	LINDSAY	26	KLEINER	GARDNER'S ART THROUGH AGES,VOLUME II	16TH 20	CENGAGE L	9781337696609	Required
712	F22	HA	112	35F	WILLIAMS	27		No Text Required				
712	F22	HA	121	OL1	BERGOFFEN	18	KLEINER	GARDNER'S ART THROUGH AGES,VOL.I	16TH 20	CENGAGE L	9781337696593	Required
712	F22	HA	121	OL2	BERGOFFEN	17	KLEINER	GARDNER'S ART THROUGH AGES,VOL.I	16TH 20	CENGAGE L	9781337696593	Required
712	F22	HA	121	301	BERGOFFEN	16	KLEINER	GARDNER'S ART THROUGH AGES,VOL.I	16TH 20	CENGAGE L	9781337696593	Required
712	F22	HA	121	301	BERGOFFEN	16	BAHRANI	ART OF MESOPOTAMIA	17	NORTON	9780500292754	Required
712	F22	HA	201	301	GINGRICH	25	SHINKLE	FASHION PHOTOGRAPHY PAPER BACK	2018	MAC HIGHER	9781845115173	Required
712	F22	HA	212	PO1	DIGIUGNO	12		No Text Required				
712	F22	HA	212	PO2	DIGIUGNO	11		No Text Required				
712	F22	HA	214	BL1	PYUN	19		No Text Required				
712	F22	HA	214	301	GOLDBERG	20		No Text Required				
712	F22	HA	214	302	SKURVIDA	17		No Text Required				
712	F22	HA	214	303	SKURVIDA	17		No Text Required				
712	F22	HA	214	35A	SKURVIDA	18		No Text Required				
712	F22	HA	215	35A	NUDELL	27	DK	FASHION,NEW EDITION	19	PENG RAND	9781465486400	Required
712	F22	HA	219	OL1	WERBEL	19		No Text Required				
712	F22	HA	219	301	WERBEL	26		No Text Required				
712	F22	HA	220	301	EGGLER-GEROZISSIS	19	SPARKE	MODERN INTERIOR	08	REAKTION	9781861893727	Required
712	F22	HA	220	301	EGGLER-GEROZISSIS	19	MASSEY	EBK INTERIOR DESIGN SINCE 1900 (WORLD O	4	VST	9780500775165	Required
712	F22	HA	220	301	EGGLER-GEROZISSIS	19	MASSEY	INTERIOR DESIGN SINCE 1900	4TH 20	NORTON	9780500204603	Required
712	F22	HA	221	OL1	PYUN	19	STANLEY-BAKER	JAPANESE ART	3RD 14	NORTON	9780500204252	Required
712	F22	HA	221	OL1	PYUN	19	CLUNAS	ART IN CHINA	2ND 09	OXF	9780199217342	Required
712	F22	HA	221	OL2	EDER	18	STANLEY-BAKER	JAPANESE ART	3RD 14	NORTON	9780500204252	Required
712	F22	HA	221	OL2	EDER	18	CLUNAS	ART IN CHINA	2ND 09	OXF	9780199217342	Required
712	F22	HA	221	OL3	PYUN	18	STANLEY-BAKER	JAPANESE ART	3RD 14	NORTON	9780500204252	Required
712	F22	HA	221	OL3	PYUN	18	CLUNAS	ART IN CHINA	2ND 09	OXF	9780199217342	Required

712	F22	HA	221	301	EDER	27	STANLEY-BAKER	JAPANESE ART	3RD 14	NORTON	9780500204252	Required
712	F22	HA	221	301	EDER	27	CLUNAS	ART IN CHINA	2ND 09	OXF	9780199217342	Required
712	F22	HA	221	302	EDER	27	STANLEY-BAKER	JAPANESE ART	3RD 14	NORTON	9780500204252	Required
712	F22	HA	221	302	EDER	27	CLUNAS	ART IN CHINA	2ND 09	OXF	9780199217342	Required
712	F22	HA	223	301	EPIFANO	25		No Adoption Received				
712	F22	HA	223	35A	EPIFANO	18		No Adoption Received				
712	F22	HA	224	301	VAZQUEZ DE ARTHUR	21	MILLER	EBK ART OF MESOAMERICA: FROM OLMEC TO A	6	VST	9780500775035	Required
712	F22	HA	224	301	VAZQUEZ DE ARTHUR	21	MILLER	ART OF MESOAMERICA:FROM OLMEC TO AZTEC	6TH 19	NORTON	9780500204504	Required
712	F22	HA	224	302	VAZQUEZ DE ARTHUR	26	MILLER	ART OF MESOAMERICA:FROM OLMEC TO AZTEC	6TH 19	NORTON	9780500204504	Required
712	F22	HA	225	OL1	EDER	19	DEHEJIA	INDIAN ART	97	HACHETTE B	9780714834962	Required
712	F22	HA	225	301	BLUME	26	DEHEJIA	INDIAN ART	97	HACHETTE B	9780714834962	Required
712	F22	HA	226	OL1	TURNBULL	17	BLOOM	ISLAMIC ARTS	97	HACHETTE B	9780714831763	Required
712	F22	HA	226	OL1	TURNBULL	17	HILLENBRAND	ISLAMIC ART+ARCHITECTURE	99	NORTON	9780500203057	Required
712	F22	HA	226	OL2	TURNBULL	15	BLOOM	ISLAMIC ARTS	97	HACHETTE B	9780714831763	Required
712	F22	HA	226	OL2	TURNBULL	15	HILLENBRAND	ISLAMIC ART+ARCHITECTURE	99	NORTON	9780500203057	Required
712	F22	HA	226	OL3	SHAFER	19	BLOOM	ISLAMIC ARTS	97	HACHETTE B	9780714831763	Required
712	F22	HA	226	OL4	TURNBULL	19	BLOOM	ISLAMIC ARTS	97	HACHETTE B	9780714831763	Required
712	F22	HA	226	OL4	TURNBULL	19	HILLENBRAND	ISLAMIC ART+ARCHITECTURE	99	NORTON	9780500203057	Required
712	F22	HA	228	301	TURNBULL	26	THOMAS	OCEANIC ART	2ND 18	NORTON	9780500204405	Required
712	F22	HA	228	301	TURNBULL	26	DALLEVA	ARTS OF THE PACIFIC ISLANDS	10	TRILITERAL	9780300164121	Required
712	F22	HA	231	OL1	ZUCKER	16	KLEINER	GARDNER'S ART THROUGH AGES,VOLUME II	16TH 20	CENGAGE L	9781337696609	Required
712	F22	HA	231	OL2	ZUCKER	16	KLEINER	GARDNER'S ART THROUGH AGES,VOLUME II	16TH 20	CENGAGE L	9781337696609	Required
712	F22	HA	231	OL3	HARRIS	19		No Text Required				
712	F22	HA	231	301	MICHAELSEN	21	ARNASON	HISTORY OF MODERN ART (PAPER)	7TH 13	PEARSON	9780205259472	Required
712	F22	HA	231	35A	SMITH	24		No Text Required				
712	F22	HA	237	301	SNODGRASS	27		No Adoption Received				
712	F22	HA	240	301	PYUN	26		No Adoption Received				
712	F22	HA	243	OL1	LINDSAY	17	MULLIGAN	HISTORY OF PHOTOGRAPHY	16	INGRAM PUB	9783836540995	Required
712	F22	HA	272	301	TURNBULL	12		No Adoption Received				
712	F22	HA	302	85A	BASEGGIO OMICCIOLI	23		No Adoption Received				
712	F22	HA	308	801	NAGEL	19		No Text Required				
712	F22	HA	309	801	PYUN	18		No Adoption Received				
712	F22	HA	314	OL1	THOMPSON	18	CRAVEN	AMERICAN ART:HISTORY+CULTURE	REV 03	MCG	9780072823295	Required
712	F22	HA	314	OL2	THOMPSON	17	CRAVEN	AMERICAN ART:HISTORY+CULTURE	REV 03	MCG	9780072823295	Required
712	F22	HA	318	801	BABCOCK	19		No Adoption Received				
712	F22	HA	319	801	NAGEL	24		No Text Required				
712	F22	HA	320	801	BLUME	23		No Adoption Received				
712	F22	HA	331	OL1	WEINSTEIN	17	FINEBERG	ART SINCE 1940:STRATEGIES OF BEING	3RD 11	PEARSON	9780131934795	Required
712	F22	HA	331	OL2	WEINSTEIN	17	FINEBERG	ART SINCE 1940:STRATEGIES OF BEING	3RD 11	PEARSON	9780131934795	Required
712	F22	HA	331	801	MICHAELSEN	17	FINEBERG	ART SINCE 1940:STRATEGIES OF BEING	3RD 11	PEARSON	9780131934795	Required
712	F22	HA	331	802	BAUM	24	FINEBERG	ART SINCE 1940:STRATEGIES OF BEING	3RD 11	PEARSON	9780131934795	Required
712	F22	HA	331	85A	WEINSTEIN	16	FINEBERG	ART SINCE 1940:STRATEGIES OF BEING	3RD 11	PEARSON	9780131934795	Required
712	F22	HA	332	801	MIMS	24		No Text Required				
712	F22	HA	333	801	LINDSAY	27	BATE	PHOTOGRAPHY	19	TAYLOR	9781350107953	Required
712	F22	HA	333	801	LINDSAY	27	MILLER	CONTEMPORARY PHOTOGRAPHY AND THEORY	2020	TAYLOR	9781350003316	Required
712	F22	HA	333	802	LINDSAY	25	BATE	PHOTOGRAPHY	19	TAYLOR	9781350107953	Required
712	F22	HA	333	802	LINDSAY	25	MILLER	CONTEMPORARY PHOTOGRAPHY AND THEORY	2020	TAYLOR	9781350003316	Required
712	F22	HA	342	ML1	GIANNELLI BUSS	6		No Adoption Received				
712	F22	HA	342	801	NUDELL	19	SCHOESER	WORLD TEXTILES (PB)	03	NORTON	9780500203699	Required
712	F22	HA	342	85A	NUDELL	14	SCHOESER	WORLD TEXTILES (PB)	03	NORTON	9780500203699	Required

712	F22	HA	344	OL1	FONT	19		No Adoption Received				
712	F22	HA	344	OL2	FONT	19		No Adoption Received				
712	F22	HA	344	801	PATTERSON	20		No Adoption Received				
712	F22	HA	344	802	NUDELL	25	DK PUBLISHING	FASHION:DEFINITIVE HISTORY OF COSTUME..	12	PENG RAND	9780756698355	Required
712	F22	HA	345	801	WEINSTEIN	11	RAIZMAN	HISTORY OF MODERN DESIGN	2ND 11	PEARSON	9780205728503	Required
712	F22	HA	346	801	BRETANA	27		No Adoption Received				
712	F22	HA	347	801	BRETANA	14		No Adoption Received				
712	F22	HA	347	85A	BRETANA	13		No Adoption Received				
712	F22	HA	397	801	BLUME	16	MILLER	ART OF MESOAMERICA:FROM OLMEC TO AZTEC	6TH 19	NORTON	9780500204504	Required
712	F22	HA	398	85A	TURNBULL	12		No Adoption Received				
712	F22	HA	411	801	WEINSTEIN	20	ADAMS	METHODOLOGIES OF ART	2ND 10	TAYLOR	9780813344508	Required
712	F22	HA	462	801	MELTON	14		No Text Required				
712	F22	HAC	063	55A	BROWNLEE	7		No Text Required				
712	F22	HAP	024	55A	MIDDLETON	16		No Text Required				
712	F22	HAR	016	55A	CUTTING	25		No Text Required				
712	F22	HAR	016	55C	UVENIO	23		No Text Required				
712	F22	HAR	089	55A	CAPOZZI	12		No Adoption Received				
712	F22	HE	102	OL1	MARTINEZ	17		No Adoption Received				
712	F22	HE	102	OL2	NUDELL	17	SEAWARD	MANAGING STRESS-W/ACCESS	10TH 22	JONES+BART	9781284199994	Required
712	F22	HFM	064	55A	WOLF	21		No Text Required				
712	F22	HFM	065	55A	LEE	4		No Text Required				
712	F22	HFM	066	55A	TOPOL	12		No Text Required				
712	F22	HI	201	301	MODESTE	21	DOUGLASS	NARR.OF LIFE OF F.DOUGLASS..+INCIDENTS	00	PENG RAND	9780345478238	Required
712	F22	HI	202	OL1	MENNA	17	FONER	EBK GIVE ME LIBERTY! AN AMERICAN HISTO	6	VST	8220115791385	eBook
712	F22	HI	202	OL1	MENNA	17	FONER	GIVE ME LIBERTY!,BRIEF-VOL.2-W/ACCESS	6TH 20	NORTON	9780393418200	Required
712	F22	HI	202	SK1	BELLOMY	16		No Text Required				
712	F22	HI	202	301	BAER	25	BRINKLEY	UNFINISHED NATION,CONCISE,V.2:FROM 1865	9TH 19	RENT MCG	9781260164855	Required
712	F22	HI	202	302	BAER	27	BRINKLEY	UNFINISHED NATION,CONCISE,V.2:FROM 1865	9TH 19	RENT MCG	9781260164855	Required
712	F22	HI	202	304	BAER	27	BRINKLEY	UNFINISHED NATION,CONCISE,V.2:FROM 1865	9TH 19	RENT MCG	9781260164855	Required
712	F22	HI	203	301	MIRANDA	25	GRANDIN	EMPIRE'S WORKSHOP (UPDATED EDITION)	21	MAC HIGHER	9781250753298	Required
712	F22	HI	207	301	CURVAN	18		No Text Required				
712	F22	HI	208	BL1	RUTBERG	24		No Text Required				
712	F22	HI	208	BL2	RUTBERG	25		No Text Required				
712	F22	HI	208	OL1	MENNA	19	FARREL-BECK	20TH CENTURY DRESS IN UNITED STATES	07	MAC HIGHER	9781563674150	Required
712	F22	HI	208	OL2	RUTBERG	18		No Text Required				
712	F22	HI	208	OL3	RUTBERG	19		No Text Required				
712	F22	HI	209	301	KAWAMURA	24		No Text Required				
712	F22	HI	211	301	MENNA	18		No Adoption Received				
712	F22	HP	201	BL1	GREEN	11		No Text Required				
712	F22	HP	201	201	D'ANGELO	19		No Text Required				
712	F22	HP	231	201	ROTHENBERG	19		No Text Required				
712	F22	HP	313	701	CARDIMONA	7	SHARP	EBK KNOW YOUR HOME FURNISHINGS	2	VST	8220125750969	eBook
712	F22	HP	313	701	CARDIMONA	7	ELSASSER	KNOW YOUR HOME FURNISHINGS	2ND 17	MAC HIGHER	9781628927566	Required
712	F22	HP	315	701	CORA	7		No Text Required				
712	F22	HP	421	702	GREEN	8		No Text Required				
712	F22	HP	491	702	SMITH	8		No Text Required				
712	F22	IC	297	201	GANG	23		No Text Required				
712	F22	IC	297	25A	BERGER	25		No Text Required				
712	F22	IC	497	BL1	BEN-GURION	23		No Text Required				
712	F22	IC	497	BL2	SUSSMAN-SILVERMAN	21		No Text Required				

712	F22	IC	497	BL3	BEN-GURION	22		No Text Required				
712	F22	IC	497	701	SILVERMAN	26		No Text Required				
712	F22	IC	497	702	ROMANO	25		No Text Required				
712	F22	IC	497	703	GANG	25		No Text Required				
712	F22	IC	497	75A	ROMANO	24		No Text Required				
712	F22	ID	103	101	CRILLY	18	PIOTROWSKI	PROFESSIONAL PRAC.F/INTERIOR DESIGNERS	6TH 20	WILEY	9781119554516	Required
712	F22	ID	117	101	JIMENEZ	17	CLEMONS	EBK INTERIOR DESIGN	1	VST	8220107492818	eBook
712	F22	ID	117	101	JIMENEZ	17	RENGEL	EBK THE INTERIOR PLAN	2	VST	8220125766892	eBook
712	F22	ID	117	101	JIMENEZ	17	RENGEL	INTERIOR PLAN:CONCEPTS+EXERCISES	2ND 16	MAC HIGHER	9781501310478	Required
712	F22	ID	117	102	HARBINGER	19	CLEMONS	EBK INTERIOR DESIGN	1	VST	8220107492818	eBook
712	F22	ID	117	102	HARBINGER	19	RENGEL	EBK THE INTERIOR PLAN	2	VST	8220125766892	eBook
712	F22	ID	117	102	HARBINGER	19	RENGEL	INTERIOR PLAN:CONCEPTS+EXERCISES	2ND 16	MAC HIGHER	9781501310478	Required
712	F22	ID	117	103	LEE	16	CLEMONS	EBK INTERIOR DESIGN	1	VST	8220107492818	eBook
712	F22	ID	117	103	LEE	16	RENGEL	EBK THE INTERIOR PLAN	2	VST	8220125766892	eBook
712	F22	ID	117	103	LEE	16	RENGEL	INTERIOR PLAN:CONCEPTS+EXERCISES	2ND 16	MAC HIGHER	9781501310478	Required
712	F22	ID	117	104	LEDDY	17	CLEMONS	EBK INTERIOR DESIGN	1	VST	8220107492818	eBook
712	F22	ID	117	104	LEDDY	17	RENGEL	EBK THE INTERIOR PLAN	2	VST	8220125766892	eBook
712	F22	ID	117	104	LEDDY	17	RENGEL	INTERIOR PLAN:CONCEPTS+EXERCISES	2ND 16	MAC HIGHER	9781501310478	Required
712	F22	ID	118	101	KAMIYA	19	RENGEL	EBK THE INTERIOR PLAN	2	VST	8220125766892	eBook
712	F22	ID	118	101	KAMIYA	19	RENGEL	INTERIOR PLAN:CONCEPTS+EXERCISES	2ND 16	MAC HIGHER	9781501310478	Required
712	F22	ID	122	101	CRILLY	20		No Text Required				
712	F22	ID	173	101	GIBSON	18	SEIDLER	HAND DRAWING FOR DESIGNERS	10	MAC HIGHER	9781563677809	Required
712	F22	ID	173	102	GIBSON	19	SEIDLER	HAND DRAWING FOR DESIGNERS	10	MAC HIGHER	9781563677809	Required
712	F22	ID	173	103	SPOKOWSKI	18	SEIDLER	HAND DRAWING FOR DESIGNERS	10	MAC HIGHER	9781563677809	Required
712	F22	ID	173	104	KAMIYA	14	SEIDLER	HAND DRAWING FOR DESIGNERS	10	MAC HIGHER	9781563677809	Required
712	F22	ID	174	101	BARRENECHEA	19		No Text Required				
712	F22	ID	219	101	SIDZ	18		No Text Required				
712	F22	ID	219	102	WANG	18		No Text Required				
712	F22	ID	219	103	SOHN	20		No Text Required				
712	F22	ID	227	101	PARK	14		No Text Required				
712	F22	ID	227	102	PARK	20		No Text Required				
712	F22	ID	227	103	PARK	21		No Text Required				
712	F22	ID	262	101	LAGOUDAKIS	18	PIOTROWSKI	PROFESSIONAL PRAC.F/INTERIOR DESIGNERS	6TH 20	WILEY	9781119554516	Required
712	F22	ID	281	101	TAO	19		No Text Required				
712	F22	ID	282	BL1	BOGOMOLOV	18	CHING	BUILDING CONSTRUCTION ILLUSTRATED	6TH 19	WILEY	9781119583080	Required
712	F22	ID	282	BL2	ANDONAEGUI LOPEZ	20	CHING	BUILDING CONSTRUCTION ILLUSTRATED	6TH 19	WILEY	9781119583080	Required
712	F22	ID	282	102	PAREDES LASCANO	18	CHING	BUILDING CONSTRUCTION ILLUSTRATED	6TH 19	WILEY	9781119583080	Required
712	F22	ID	283	BL1	BOGOMOLOV	19		No Text Required				
712	F22	ID	315	601	AGELOFF	15		No Text Required				
712	F22	ID	315	602	JOHNSTON	10		No Text Required				
712	F22	ID	316	601	DANIELS	15		No Text Required				
712	F22	ID	322	601	PARK	16		No Text Required				
712	F22	ID	324	601	KNOOPS	0		No Adoption Received				
712	F22	ID	324	602	KNOOPS	8		No Text Required				
712	F22	ID	347	602	DOLATOWSKI	11		No Text Required				
712	F22	ID	381	601	AHMED	15		No Text Required				
712	F22	ID	381	602	WU	10		No Text Required				
712	F22	ID	382	601	LU	6		No Text Required				
712	F22	ID	413	601	TRAVIS	20		No Text Required				
712	F22	ID	413	603	BRADIN	22		No Text Required				

712	F22	ID	462	601	GALUTERA	18		No Text Required				
712	F22	ID	496	601	SLEEM	17		No Text Required				
712	F22	ID	496	602	NEMERSON	18		No Text Required				
712	F22	ID	496	603	GOLDSTEIN	16		No Text Required				
712	F22	ID	498	601	KNOOPS	21		No Text Required				
712	F22	IL	102	15A	HART	16		No Adoption Received				
712	F22	IL	125	OL1	LOW	15		No Adoption Received				
712	F22	IL	125	15A	LOW	11		No Adoption Received				
712	F22	IL	126	15A	CESPON	18		No Adoption Received				
712	F22	IL	133	15A	CABUAY	23		No Adoption Received				
712	F22	IL	153	101	SIM	25	SCHIDER	EBK AN ATLAS OF ANATOMY FOR ARTISTS		VST	9780486315652	eBook
712	F22	IL	153	102	CATALANO	25		No Text Required				
712	F22	IL	153	103	CLIPSTON	19		No Text Required				
712	F22	IL	153	104	SALUJA	24	HAMM	DRAWING THE HEAD+FIGURE	63	PENG RAND	9780399507915	Required
712	F22	IL	153	105	CAPPARELLI	25		No Text Required				
712	F22	IL	153	106	SMITH	24	HAMM	DRAWING THE HEAD+FIGURE	63	PENG RAND	9780399507915	Required
712	F22	IL	161	101	XIAO	25		No Adoption Received				
712	F22	IL	161	102	MURR	25		No Adoption Received				
712	F22	IL	161	103	ELMER	25		No Adoption Received				
712	F22	IL	161	104	CATALANO	25		No Adoption Received				
712	F22	IL	161	105	LAGO	26		No Adoption Received				
712	F22	IL	161	15A	DEVRIES	23		No Adoption Received				
712	F22	IL	183	15A	MURR	13	EISNER	COMICS+SEQUENTIAL ART	08	NORTON	9780393331264	Required
712	F22	IL	183	15A	MURR	13	MCCLOUD	UNDERSTANDING COMICS	93	HARP PUB	9780060976255	Required
712	F22	IL	262	101	HOSTON	10		No Adoption Received				
712	F22	IL	262	102	LEE	24		No Adoption Received				
712	F22	IL	262	103	COBER-GENTRY	27	REES	HOW TO BE AN ILLUSTRATOR	2ND 14	INGRAM	9781780673288	Required
712	F22	IL	262	104	BORDA	23		No Adoption Received				
712	F22	IL	262	105	QIAN	26		No Adoption Received				
712	F22	IL	262	15A	CAPPARELLI	18		No Adoption Received				
712	F22	IL	264	101	DONOVAN	26		No Text Required				
712	F22	IL	264	102	KROIK	25		No Text Required				
712	F22	IL	264	103	RUNDLES	14		No Text Required				
712	F22	IL	264	104	SALEK	18		No Text Required				
712	F22	IL	264	15A	DONOVAN	24		No Text Required				
712	F22	IL	264	15B	DENARO	24		No Text Required				
712	F22	IL	272	101	HOSTON	26		No Adoption Received				
712	F22	IL	272	102	DEBRAH	25		No Adoption Received				
712	F22	IL	272	103	LAGO	25		No Adoption Received				
712	F22	IL	272	104	SIM	27		No Adoption Received				
712	F22	IL	272	105	WALLACE	24		No Adoption Received				
712	F22	IL	302	601	CAPPARELLI	25		No Adoption Received				
712	F22	IL	321	601	BLAZA	17		No Adoption Received				
712	F22	IL	325	601	WALLACE	18		No Text Required				
712	F22	IL	325	602	LOW	20		No Text Required				
712	F22	IL	325	603	WANG	16		No Text Required				
712	F22	IL	325	604	BLAZA	20		No Text Required				
712	F22	IL	325	605	CLIPSTON	17		No Text Required				
712	F22	IL	326	601	FASOLINO	25		No Text Required				
712	F22	IL	326	602	DEBRAH	20		No Text Required				

712	F22	IL	326	65A	RODRIGUEZ	18		No Text Required				
712	F22	IL	326	65B	GRIESBACH	13		No Text Required				
712	F22	IL	326	65C	SALEK	13		No Text Required				
712	F22	IL	362	601	DIFATE	20		No Adoption Received				
712	F22	IL	362	602	DIFATE	24		No Adoption Received				
712	F22	IL	362	65A	GOLD	20		No Adoption Received				
712	F22	IL	362	65B	GOLD	20		No Adoption Received				
712	F22	IL	362	65C	MURR	5		No Adoption Received				
712	F22	IL	376	65A	LAGO	11		No Adoption Received				
712	F22	IL	377	601	NICKLE	23		No Text Required				
712	F22	IL	377	602	WON	23		No Text Required				
712	F22	IL	377	603	VELASQUEZ	22		No Text Required				
712	F22	IL	377	65A	COBER-GENTRY	23		No Text Required				
712	F22	IL	405	601	FEINBERG	21		No Text Required				
712	F22	IL	405	602	JOVELLANOS	20		No Text Required				
712	F22	IL	461	601	MOON	19		No Adoption Received				
712	F22	IL	461	602	RAISH	19		No Adoption Received				
712	F22	IL	461	603	FREDA	20		No Adoption Received				
712	F22	IL	461	65A	TABBUTT	21		No Adoption Received				
712	F22	IL	461	65B	NAYBERG	10	GRAPHIC ARTIST	GRAPHIC ARTISTS GUILD HANDBOOK	16TH 21	PENG RAND	9780262542395	Required
712	F22	IL	484	601	MAK	19		No Adoption Received				
712	F22	IL	484	602	TARASENKO	20		No Adoption Received				
712	F22	IL	484	65A	MAK	11		No Adoption Received				
712	F22	IL	491	601	NICKLE	22		No Adoption Received				
712	F22	IL	491	602	TABBUTT	21		No Adoption Received				
712	F22	IL	491	603	LOW	20		No Adoption Received				
712	F22	IL	491	65A	ELMER	14		No Adoption Received				
712	F22	IL	491	65B	WEAVER	14		No Adoption Received				
712	F22	IN	312	OL1	YANEZ	18	KARPOVA	GOING GLOBAL-W/STUDIO ACCESS	4TH 21	MAC HIGHER	9781501339042	Required
712	F22	IN	312	OL1	YANEZ	18	RIVOLI	TRAVELS OF A T-SHIRT IN GLOBAL...-REV.	2ND 15	WILEY	9781118950142	Required
712	F22	IN	312	OL2	YANEZ	20	KARPOVA	GOING GLOBAL-W/STUDIO ACCESS	4TH 21	MAC HIGHER	9781501339042	Required
712	F22	IN	312	OL2	YANEZ	20	RIVOLI	TRAVELS OF A T-SHIRT IN GLOBAL...-REV.	2ND 15	WILEY	9781118950142	Required
712	F22	IN	312	702	YANEZ	19	KARPOVA	GOING GLOBAL-W/STUDIO ACCESS	4TH 21	MAC HIGHER	9781501339042	Required
712	F22	IN	312	702	YANEZ	19	RIVOLI	TRAVELS OF A T-SHIRT IN GLOBAL...-REV.	2ND 15	WILEY	9781118950142	Required
712	F22	IN	312	703	YANEZ	15	KARPOVA	GOING GLOBAL-W/STUDIO ACCESS	4TH 21	MAC HIGHER	9781501339042	Required
712	F22	IN	312	703	YANEZ	15	RIVOLI	TRAVELS OF A T-SHIRT IN GLOBAL...-REV.	2ND 15	WILEY	9781118950142	Required
712	F22	IN	313	OL1	DELSON	19	JIMENEZ	ICC GUIDE TO EXPORT/IMPORT	5TH 18	ICC PUB	9789284204236	Required
712	F22	IN	313	OL2	JIMENEZ	18	JIMENEZ	ICC GUIDE TO EXPORT/IMPORT	5TH 18	ICC PUB	9789284204236	Required
712	F22	IN	313	701	DELSON	23	JIMENEZ	ICC GUIDE TO EXPORT/IMPORT	5TH 18	ICC PUB	9789284204236	Required
712	F22	IN	320	OL1	CHAPMAN	18	CLARK-ESPOSITO	PRACTICAL GDE.TO FASHION LAW+COMPLIANCE	18	MAC HIGHER	9781501322891	Required
712	F22	IN	322	OL1	GREIZ	18	PHILIP	EBK INTERNATIONAL MARKETING	18	VST	9781260665574	eBook
712	F22	IN	322	OL1	GREIZ	18	PHILIP	EBK INTERNATIONAL MARKETING	18	VST	8220107593904	eBook
712	F22	IN	322	OL2	GREIZ	17	PHILIP	EBK INTERNATIONAL MARKETING	18	VST	9781260665574	eBook
712	F22	IN	322	OL2	GREIZ	17	PHILIP	EBK INTERNATIONAL MARKETING	18	VST	8220107593904	eBook
712	F22	IN	322	701	MUSA	14	PHILIP	EBK INTERNATIONAL MARKETING	18	VST	9781260665574	eBook
712	F22	IN	322	701	MUSA	14	PHILIP	EBK INTERNATIONAL MARKETING	18	VST	8220107593904	eBook
712	F22	IN	322	75A	GREIZ	0	PHILIP	EBK INTERNATIONAL MARKETING	18	VST	9781260665574	eBook
712	F22	IN	322	75A	GREIZ	0	PHILIP	EBK INTERNATIONAL MARKETING	18	VST	8220107593904	eBook
712	F22	IN	323	OL1	MUSA	19	BADE	EBK EXPORT/IMPORT PROCEDURES AND DOCUME	5	VST	8220100855139	eBook
712	F22	IN	323	OL1	MUSA	19	BADE	EXPORT/IMPORT PROCEDURES+DOCUMENTATION	5TH 15	HARP PUB	9780814434758	Required

712	F22	IN	323	701	CHAPMAN	8	BADE	EBK EXPORT/IMPORT PROCEDURES AND DOCUME	5	VST	8220100855139	eBook
712	F22	IN	323	701	CHAPMAN	8	BADE	EXPORT/IMPORT PROCEDURES+DOCUMENTATION	5TH 15	HARP PUB	9780814434758	Required
712	F22	IN	323	75A	DELSON	13	BADE	EBK EXPORT/IMPORT PROCEDURES AND DOCUME	5	VST	8220100855139	eBook
712	F22	IN	323	75A	DELSON	13	BADE	EXPORT/IMPORT PROCEDURES+DOCUMENTATION	5TH 15	HARP PUB	9780814434758	Required
712	F22	IN	341	OL1	CHAPMAN	19	KNEMEYER	EBK CONTEMPORARY LOGISTICS	12	VST	9780134520322	eBook
712	F22	IN	342	OL1	JIMENEZ	17		No Text Required				
712	F22	IN	342	701	JIMENEZ	22		No Text Required				
712	F22	IN	400	75A	GREIZ	20		No Text Required				
712	F22	IN	423	OL1	WELT	19	GODIN	THIS IS MARKETING	18	PENG RAND	9780525540830	Required
712	F22	IN	423	OL1	WELT	19	THOMAS	DELUXE:HOW LUXURY LOST ITS LUSTER	08	PENG RAND	9780143113706	Required
712	F22	IN	423	OL2	WELT	17	GODIN	THIS IS MARKETING	18	PENG RAND	9780525540830	Required
712	F22	IN	423	OL2	WELT	17	THOMAS	DELUXE:HOW LUXURY LOST ITS LUSTER	08	PENG RAND	9780143113706	Required
712	F22	IN	424	OL1	YANEZ	19	BARRY	BASIC GUIDE TO EXPORTING	11TH 15	USGPO	9780160920950	Required
712	F22	IN	433	OL1	MUSA	16	HA-BROOKSHIRE	GLOBAL SOURCING IN TEXTILE+APPAREL...	2ND 17	MAC HIGHER	9781501328367	Recommended
712	F22	IN	433	OL2	MUSA	15	HA-BROOKSHIRE	GLOBAL SOURCING IN TEXTILE+APPAREL...	2ND 17	MAC HIGHER	9781501328367	Recommended
712	F22	IN	433	701	MUSA	12	HA-BROOKSHIRE	GLOBAL SOURCING IN TEXTILE+APPAREL...	2ND 17	MAC HIGHER	9781501328367	Recommended
712	F22	IN	434	OL1	POMERANZ	14	PUSTAY	EBK INTERNATIONAL BUSINESS: A MANAGERIA	9	VST	9780134898919	eBook
712	F22	IN	434	OL1	POMERANZ	14	GRIFFIN	INTERNATIONAL BUSINESS	9TH 20	RENT PEARS	9780134898773	Recommended
712	F22	IN	442	OL1	POMERANZ	16	MADURA	INTERNATIONAL FINANCIAL MGMT.	14TH 21	CENGAGE L	9780357130544	Required
712	F22	IN	443	701	JIMENEZ	24	JIMENEZ	FASHION LAW	2ND 14	MAC HIGHER	9781609018955	Required
712	F22	IT	111	BL1	CASSON	25	ASKI	AVANTI!BEGINNING ITALIAN (LL)-W/ACCESS	5TH 22	MCG	9781266383007	Required
712	F22	IT	111	BL1	CASSON	25	ASKI	AVANTI!BEGINNING ITALIAN	5TH 22	RENT MCG	9781260015898	Recommended
712	F22	IT	111	BL1	CASSON	25	BARCHARTS	ITALIAN GRAMMAR	2ND 18	BARCHARTS	9781423239888	Recommended
712	F22	IT	111	OL1	BAUMAN	15	ASKI	AVANTI!BEGINNING ITALIAN (LL)-W/ACCESS	5TH 22	MCG	9781266383007	Required
712	F22	IT	111	OL1	BAUMAN	15	ASKI	AVANTI!BEGINNING ITALIAN	5TH 22	RENT MCG	9781260015898	Recommended
712	F22	IT	111	PO1	GRAVINA	16	ASKI	AVANTI!BEGINNING ITALIAN (LL)-W/ACCESS	5TH 22	MCG	9781266383007	Required
712	F22	IT	111	PO1	GRAVINA	16	ASKI	AVANTI!BEGINNING ITALIAN	5TH 22	RENT MCG	9781260015898	Required
712	F22	IT	111	PO1	GRAVINA	16	ASKI	AVANTI!BEGINNING ITALIAN-CONNECT	5TH 22	MCG	9781264073221	Required
712	F22	IT	111	301	SILVERMAN	25	ASKI	AVANTI!BEGINNING ITALIAN (LL)-W/ACCESS	5TH 22	MCG	9781266383007	Required
712	F22	IT	111	301	SILVERMAN	25	ASKI	AVANTI!BEGINNING ITALIAN	5TH 22	RENT MCG	9781260015898	Recommended
712	F22	IT	111	302	BAUMAN	25	ASKI	AVANTI!BEGINNING ITALIAN (LL)-W/ACCESS	5TH 22	MCG	9781266383007	Required
712	F22	IT	111	302	BAUMAN	25	ASKI	AVANTI!BEGINNING ITALIAN	5TH 22	RENT MCG	9781260015898	Recommended
712	F22	IT	111	303	BOVI	20	ASKI	AVANTI!BEGINNING ITALIAN (LL)-W/ACCESS	5TH 22	MCG	9781266383007	Required
712	F22	IT	111	303	BOVI	20	ASKI	AVANTI!BEGINNING ITALIAN	5TH 22	RENT MCG	9781260015898	Recommended
712	F22	IT	111	304	SILVERMAN	25	ASKI	AVANTI!BEGINNING ITALIAN (LL)-W/ACCESS	5TH 22	MCG	9781266383007	Required
712	F22	IT	111	304	SILVERMAN	25	ASKI	AVANTI!BEGINNING ITALIAN	5TH 22	RENT MCG	9781260015898	Recommended
712	F22	IT	111	35A	FRUNER	20	ASKI	AVANTI!BEGINNING ITALIAN (LL)-W/ACCESS	5TH 22	MCG	9781266383007	Required
712	F22	IT	111	35A	FRUNER	20	ASKI	AVANTI!BEGINNING ITALIAN	5TH 22	RENT MCG	9781260015898	Recommended
712	F22	IT	111	35B	SILVERMAN	25	ASKI	AVANTI!BEGINNING ITALIAN (LL)-W/ACCESS	5TH 22	MCG	9781266383007	Required
712	F22	IT	111	35B	SILVERMAN	25	ASKI	AVANTI!BEGINNING ITALIAN	5TH 22	RENT MCG	9781260015898	Recommended
712	F22	IT	111	35C	ZAMPARINI	23	ASKI	AVANTI!BEGINNING ITALIAN (LL)-W/ACCESS	5TH 22	MCG	9781266383007	Required
712	F22	IT	111	35C	ZAMPARINI	23	ASKI	AVANTI!BEGINNING ITALIAN	5TH 22	RENT MCG	9781260015898	Recommended
712	F22	IT	112	BL1	CASSON	24	ASKI	AVANTI!BEGINNING ITALIAN (LL)-W/ACCESS	5TH 22	MCG	9781266383007	Required
712	F22	IT	112	BL1	CASSON	24	ASKI	AVANTI!BEGINNING ITALIAN	5TH 22	RENT MCG	9781260015898	Recommended
712	F22	IT	112	ML1	MAURONI	13		No Adoption Received				
712	F22	IT	112	ML2	BROGGINI	10		No Adoption Received				
712	F22	IT	112	OL1	MORETTI	17	ASKI	AVANTI!BEGINNING ITALIAN (LL)-W/ACCESS	5TH 22	MCG	9781266383007	Required
712	F22	IT	112	OL1	MORETTI	17	ASKI	AVANTI!BEGINNING ITALIAN	5TH 22	RENT MCG	9781260015898	Recommended
712	F22	IT	112	OL2	CASSON	19	ASKI	AVANTI!BEGINNING ITALIAN (LL)-W/ACCESS	5TH 22	MCG	9781266383007	Required
712	F22	IT	112	PO1	SAMMICHELI	10		No Adoption Received				

712	F22	IT	112	PO2	SAMMICHELI	10		No Adoption Received				
712	F22	IT	112	302	TAMIS-NASELLO	10	ASKI	AVANTI!BEGINNING ITALIAN (LL)-W/ACCESS	5TH 22	MCG	9781266383007	Required
712	F22	IT	112	302	TAMIS-NASELLO	10	ASKI	AVANTI!BEGINNING ITALIAN	5TH 22	RENT MCG	9781260015898	Recommended
712	F22	IT	112	303	FRUNER	12	ASKI	AVANTI!BEGINNING ITALIAN (LL)-W/ACCESS	5TH 22	MCG	9781266383007	Required
712	F22	IT	112	303	FRUNER	12	ASKI	AVANTI!BEGINNING ITALIAN	5TH 22	RENT MCG	9781260015898	Recommended
712	F22	IT	112	35A	MARCUCCI	12	ASKI	AVANTI!BEGINNING ITALIAN (LL)-W/ACCESS	5TH 22	MCG	9781266383007	Required
712	F22	IT	112	35A	MARCUCCI	12	ASKI	AVANTI!BEGINNING ITALIAN	5TH 22	RENT MCG	9781260015898	Recommended
712	F22	IT	213	301	FRUNER	5		No Text Required				
712	F22	JA	111	OL1	KODAMA	15	BANNO	GENKI I:INTEG.CRSE.ELEM.JAPANESE	3RD 20	CHENG+TSUI	9784789017305	Required
712	F22	JA	111	OL1	KODAMA	15	DIKENGIL	EBK JAPANESE CONVERSATION	1	VST	9781423246367	eBook
712	F22	JA	111	301	NARASAKI	23	BANNO	GENKI I:INTEG.CRSE.ELEM.JAPANESE	3RD 20	CHENG+TSUI	9784789017305	Required
712	F22	JA	111	301	NARASAKI	23	DIKENGIL	EBK JAPANESE CONVERSATION	1	VST	9781423246367	eBook
712	F22	JA	111	302	NARASAKI	22	BANNO	GENKI I:INTEG.CRSE.ELEM.JAPANESE	3RD 20	CHENG+TSUI	9784789017305	Required
712	F22	JA	111	302	NARASAKI	22	DIKENGIL	EBK JAPANESE CONVERSATION	1	VST	9781423246367	eBook
712	F22	JA	111	35A	OMORI	21	BANNO	GENKI I:INTEG.CRSE.ELEM.JAPANESE	3RD 20	CHENG+TSUI	9784789017305	Required
712	F22	JA	111	35A	OMORI	21	DIKENGIL	EBK JAPANESE CONVERSATION	1	VST	9781423246367	eBook
712	F22	JA	112	301	KODAMA	12	BANNO	GENKI I:INTEG.CRSE.ELEM.JAPANESE	3RD 20	CHENG+TSUI	9784789017305	Required
712	F22	JA	112	301	KODAMA	12	DIKENGIL	EBK JAPANESE CONVERSATION	1	VST	9781423246367	eBook
712	F22	JA	112	35A	NARASAKI	21	BANNO	GENKI I:INTEG.CRSE.ELEM.JAPANESE	3RD 20	CHENG+TSUI	9784789017305	Required
712	F22	JA	112	35A	NARASAKI	21	DIKENGIL	EBK JAPANESE CONVERSATION	1	VST	9781423246367	eBook
712	F22	JA	122	301	KODAMA	12	BANNO	GENKI I:INTEG.CRSE.ELEM.JAPANESE	3RD 20	CHENG+TSUI	9784789017305	Required
712	F22	JA	122	301	KODAMA	12	DIKENGIL	EBK JAPANESE CONVERSATION	1	VST	9781423246367	eBook
712	F22	JA	223	301	KODAMA	9	BANNO	GENKI I:INTEG.CRSE.ELEM.JAPANESE	3RD 20	CHENG+TSUI	9784789017305	Required
712	F22	JD	101	101	YOTHERS	21		No Text Required				
712	F22	JD	101	102	YOTHERS	19		No Text Required				
712	F22	JD	101	103	LASKIN	17		No Text Required				
712	F22	JD	101	15A	LASKIN	16		No Text Required				
712	F22	JD	103	15A	FRALEY	12		No Text Required				
712	F22	JD	121	15A	BACHMANN	9		No Adoption Received				
712	F22	JD	123	101	BACHMANN	9		No Adoption Received				
712	F22	JD	138	101	MATSUOKA	21		No Adoption Received				
712	F22	JD	139	101	NELSON	23		No Adoption Received				
712	F22	JD	141	15A	COAN	10		No Adoption Received				
712	F22	JD	142	101	COAN	25	SCHUMANN	GEMSTONES OF THE WORLD-REVISED	5TH 13	STERLING	9781454909538	Required
712	F22	JD	174	101	YOTHERS	23		No Adoption Received				
712	F22	JD	240	101	NELSON	20		No Adoption Received				
712	F22	JD	271	101	YOTHERS	18		No Adoption Received				
712	F22	JD	273	101	PARKER	19		No Adoption Received				
712	F22	JD	299	101	NELSON	1		No Text Required				
712	F22	LD	101	101	VAN HORN	23		No Adoption Received				
712	F22	LD	101	15A	VAN HORN	14		No Adoption Received				
712	F22	LD	103	15A	PARKER	10		No Adoption Received				
712	F22	LD	111	101	WALCOTT	15		No Adoption Received				
712	F22	LD	111	102	CHRISTOFILAKOS	13		No Adoption Received				
712	F22	LD	113	101	PARKER	15		No Adoption Received				
712	F22	LD	121	101	LYNCH	16		No Adoption Received				
712	F22	LD	121	102	LYNCH	13		No Adoption Received				
712	F22	LD	133	101	ULAN	18		No Text Required				
712	F22	LD	133	102	JEE	12		No Text Required				
712	F22	LD	133	15A	FRANCOIS	13		No Text Required				

712	F22	LD	143	101	DANER	14		No Adoption Received				
712	F22	LD	143	102	WALCOTT	16		No Adoption Received				
712	F22	LD	143	15A	MULLINS	16		No Adoption Received				
712	F22	LD	165	101	CHRISTOFILAKOS	14		No Adoption Received				
712	F22	LD	181	15A	ULAN	7		No Adoption Received				
712	F22	LD	184	15A	WOODCOCK	12		No Adoption Received				
712	F22	LD	228	OL1	MULLINS	19		No Adoption Received				
712	F22	LD	231	101	ULAN	17		No Adoption Received				
712	F22	LD	243	101	DANER	18		No Adoption Received				
712	F22	LD	332	601	VERPLOEGH CHASSE	9		No Adoption Received				
712	F22	LD	333	601	SELDES	10		No Adoption Received				
712	F22	LD	341	601	PARKER	9	THOMAS	FASHIONOPOLIS	19	PENG RAND	9780735224032	Required
712	F22	LD	342	601	MULLINS	12		No Adoption Received				
712	F22	LD	371	601	WALCOTT	10		No Adoption Received				
712	F22	LD	471	601	LYNCH	9		No Text Required				
712	F22	LD	492	601	CHRISTOFILAKOS	8		No Adoption Received				
712	F22	MA	041	301	RIFKIN	13		No Adoption Received				
712	F22	MA	080	SK1	KIM	12		No Text Required				
712	F22	MA	080	301	STROUMBAKIS	18	WRIGHT	DEVELOPMENTAL MATHEMATICS-EBOOK ACCESS	2ND 20	HAWKES LRN	9781642770018	Required
712	F22	MA	080	302	MILMAN	18	WRIGHT	DEVELOPMENTAL MATHEMATICS-EBOOK ACCESS	2ND 20	HAWKES LRN	9781642770018	Required
712	F22	MA	080	303	AHN	17	WRIGHT	DEVELOPMENTAL MATHEMATICS-EBOOK ACCESS	2ND 20	HAWKES LRN	9781642770018	Required
712	F22	MA	080	304	LI	18	WRIGHT	DEVELOPMENTAL MATHEMATICS-EBOOK ACCESS	2ND 20	HAWKES LRN	9781642770018	Required
712	F22	MA	080	305	AHN	18	WRIGHT	DEVELOPMENTAL MATHEMATICS-EBOOK ACCESS	2ND 20	HAWKES LRN	9781642770018	Required
712	F22	MA	080	307	URBAN	18	WRIGHT	DEVELOPMENTAL MATHEMATICS-EBOOK ACCESS	2ND 20	HAWKES LRN	9781642770018	Required
712	F22	MA	080	308	SAVOLA	17	WRIGHT	DEVELOPMENTAL MATHEMATICS-EBOOK ACCESS	2ND 20	HAWKES LRN	9781642770018	Required
712	F22	MA	080	309	SAVOLA	17	WRIGHT	DEVELOPMENTAL MATHEMATICS-EBOOK ACCESS	2ND 20	HAWKES LRN	9781642770018	Required
712	F22	MA	080	310	JONES	13	WRIGHT	DEVELOPMENTAL MATHEMATICS-EBOOK ACCESS	2ND 20	HAWKES LRN	9781642770018	Required
712	F22	MA	080	311	WONG	15	WRIGHT	DEVELOPMENTAL MATHEMATICS-EBOOK ACCESS	2ND 20	HAWKES LRN	9781642770018	Required
712	F22	MA	080	312	URBAN	18	WRIGHT	DEVELOPMENTAL MATHEMATICS-EBOOK ACCESS	2ND 20	HAWKES LRN	9781642770018	Required
712	F22	MA	080	35A	MALIJAN	17	WRIGHT	DEVELOPMENTAL MATHEMATICS-EBOOK ACCESS	2ND 20	HAWKES LRN	9781642770018	Required
712	F22	MA	080	35B	CATTO	17	WRIGHT	DEVELOPMENTAL MATHEMATICS-EBOOK ACCESS	2ND 20	HAWKES LRN	9781642770018	Required
712	F22	MA	080	35D	JONES	18	WRIGHT	DEVELOPMENTAL MATHEMATICS-EBOOK ACCESS	2ND 20	HAWKES LRN	9781642770018	Required
712	F22	MA	081	301	ARONOFF	16	CARNEGIE	QUANTWAY CORE V2.8-W/ACCESS	21	XANEDU	9781711447131	Required
712	F22	MA	081	302	THAKKAR	16	CARNEGIE	QUANTWAY CORE V2.8-W/ACCESS	21	XANEDU	9781711447131	Required
712	F22	MA	081	303	RIFKIN	16	CARNEGIE	QUANTWAY CORE V2.8-W/ACCESS	21	XANEDU	9781711447131	Required
712	F22	MA	081	304	THAKKAR	17	CARNEGIE	QUANTWAY CORE V2.8-W/ACCESS	21	XANEDU	9781711447131	Required
712	F22	MA	142	OL1	JOHNSON	14	KINSEY	EBK SYMMETRY, SHAPE, AND SPACE: AN INTR		VST	9780470464410	eBook
712	F22	MA	142	OL2	JOHNSON	11	KINSEY	EBK SYMMETRY, SHAPE, AND SPACE: AN INTR		VST	9780470464410	eBook
712	F22	MA	142	OL3	SAVOLA	19	KINSEY	EBK SYMMETRY, SHAPE, AND SPACE: AN INTR		VST	9780470464410	eBook
712	F22	MA	142	OL4	SHLOMING	15	KINSEY	EBK SYMMETRY, SHAPE, AND SPACE: AN INTR		VST	9780470464410	eBook
712	F22	MA	142	SK1	YOO	27		No Text Required				
712	F22	MA	142	301	KHALFAN	24	KINSEY	EBK SYMMETRY, SHAPE, AND SPACE: AN INTR		VST	9780470464410	eBook
712	F22	MA	142	302	SIKRI	24	KINSEY	EBK SYMMETRY, SHAPE, AND SPACE: AN INTR		VST	9780470464410	eBook
712	F22	MA	142	303	POGORELOVA	25	KINSEY	EBK SYMMETRY, SHAPE, AND SPACE: AN INTR		VST	9780470464410	eBook
712	F22	MA	142	304	STROUMBAKIS	22	KINSEY	EBK SYMMETRY, SHAPE, AND SPACE: AN INTR		VST	9780470464410	eBook
712	F22	MA	142	35B	BAILEY	25	KINSEY	EBK SYMMETRY, SHAPE, AND SPACE: AN INTR		VST	9780470464410	eBook
712	F22	MA	153	301	HWANG	25		No Text Required				
712	F22	MA	222	OL1	WILLIAMSON	19		No Text Required				
712	F22	MA	222	OL2	SHLOMING	16	GIBSON	ELEMENTARY STATISTICS W/EXCEL (LOOSE)	4TH 16	K/H	9781465289681	Required
712	F22	MA	222	OL3	NASAR	16		No Text Required				

712	F22	MA	222	OL4	HWANG	18		No Text Required				
712	F22	MA	222	OL5	NASAR	15		No Text Required				
712	F22	MA	222	OL6	WONG	18	GIBSON	ELEMENTARY STATISTICS-W/ACCESS	4TH 16	K/H	9781792400452	Required
712	F22	MA	222	OL7	BEN ZID	19	GIBSON	ELEMENTARY STATISTICS-W/ACCESS	4TH 16	K/H	9781792400452	Required
712	F22	MA	222	OL8	LI	19	GIBSON	ELEMENTARY STATISTICS-W/ACCESS	4TH 16	K/H	9781792400452	Required
712	F22	MA	222	SK1	KIM	38	GIBSON	ELEMENTARY STATISTICS W/EXCEL (LOOSE)	4TH 16	K/H	9781465289681	Required
712	F22	MA	222	301	LI	24	GIBSON	ELEMENTARY STATISTICS-W/ACCESS	4TH 16	K/H	9781792400452	Required
712	F22	MA	222	301	LI	24	GIBSON	ELEMENTARY STATISTICS W/EXCEL (LOOSE)	4TH 16	K/H	9781465289681	Required
712	F22	MA	222	302	BINNS	24	GIBSON	ELEMENTARY STATISTICS-W/ACCESS	4TH 16	K/H	9781792400452	Required
712	F22	MA	222	302	BINNS	24	GIBSON	ELEMENTARY STATISTICS W/EXCEL (LOOSE)	4TH 16	K/H	9781465289681	Required
712	F22	MA	222	303	DILLARD	24	GIBSON	ELEMENTARY STATISTICS-W/ACCESS	4TH 16	K/H	9781792400452	Required
712	F22	MA	222	303	DILLARD	24	GIBSON	ELEMENTARY STATISTICS W/EXCEL (LOOSE)	4TH 16	K/H	9781465289681	Required
712	F22	MA	222	304	JOHNSON	23	GIBSON	ELEMENTARY STATISTICS-W/ACCESS	4TH 16	K/H	9781792400452	Required
712	F22	MA	222	304	JOHNSON	23	GIBSON	ELEMENTARY STATISTICS W/EXCEL (LOOSE)	4TH 16	K/H	9781465289681	Required
712	F22	MA	222	305	CATTO	25	GIBSON	ELEMENTARY STATISTICS-W/ACCESS	4TH 16	K/H	9781792400452	Required
712	F22	MA	222	305	CATTO	25	GIBSON	ELEMENTARY STATISTICS W/EXCEL (LOOSE)	4TH 16	K/H	9781465289681	Required
712	F22	MA	222	306	CATTO	25	GIBSON	ELEMENTARY STATISTICS-W/ACCESS	4TH 16	K/H	9781792400452	Required
712	F22	MA	222	306	CATTO	25	GIBSON	ELEMENTARY STATISTICS W/EXCEL (LOOSE)	4TH 16	K/H	9781465289681	Required
712	F22	MA	222	307	GU	25	GIBSON	ELEMENTARY STATISTICS W/EXCEL (LOOSE)	4TH 16	K/H	9781465289681	Required
712	F22	MA	222	308	KHALFAN	24	GIBSON	ELEMENTARY STATISTICS W/EXCEL (LOOSE)	4TH 16	K/H	9781465289681	Required
712	F22	MA	222	309	GENTILE II	25	GIBSON	ELEMENTARY STATISTICS W/EXCEL (LOOSE)	4TH 16	K/H	9781465289681	Required
712	F22	MA	222	310	BINNS	22	GIBSON	ELEMENTARY STATISTICS-W/ACCESS	4TH 16	K/H	9781792400452	Required
712	F22	MA	222	310	BINNS	22	GIBSON	ELEMENTARY STATISTICS W/EXCEL (LOOSE)	4TH 16	K/H	9781465289681	Required
712	F22	MA	222	311	GENTILE II	24	GIBSON	ELEMENTARY STATISTICS W/EXCEL (LOOSE)	4TH 16	K/H	9781465289681	Required
712	F22	MA	222	35A	GENTILE II	23	GIBSON	ELEMENTARY STATISTICS-W/ACCESS	4TH 16	K/H	9781792400452	Required
712	F22	MA	222	35A	GENTILE II	23	GIBSON	ELEMENTARY STATISTICS W/EXCEL (LOOSE)	4TH 16	K/H	9781465289681	Required
712	F22	MA	222	35B	CATTO	25	GIBSON	ELEMENTARY STATISTICS W/EXCEL (LOOSE)	4TH 16	K/H	9781465289681	Required
712	F22	MA	241	301	RIFKIN	13		No Adoption Received				
712	F22	MA	272	301	SAVOLA	3		No Adoption Received				
712	F22	MA	299	301	SHLOMING	1		No Text Required				
712	F22	MA	299	302	SHLOMING	1		No Text Required				
712	F22	MA	299	303	SHLOMING	1		No Text Required				
712	F22	MA	300	OL1	DILLARD	15	DILLARD	MONEYMATICS:WHERE MONEY+MATH.MEET	18	K/H	9781524949822	Required
712	F22	MA	300	OL2	ARONOFF	19	DILLARD	MONEYMATICS:WHERE MONEY+MATH.MEET	18	K/H	9781524949822	Required
712	F22	MA	300	OL4	ARONOFF	19	DILLARD	MONEYMATICS:WHERE MONEY+MATH.MEET	18	K/H	9781524949822	Required
712	F22	MA	300	801	MILMAN	25	DILLARD	MONEYMATICS:WHERE MONEY+MATH.MEET	18	K/H	9781524949822	Required
712	F22	MA	300	802	DILLARD	25	DILLARD	MONEYMATICS:WHERE MONEY+MATH.MEET	18	K/H	9781524949822	Required
712	F22	MA	300	803	LIN	10	DILLARD	MONEYMATICS:WHERE MONEY+MATH.MEET	18	K/H	9781524949822	Required
712	F22	MA	300	804	LIN	21	DILLARD	MONEYMATICS:WHERE MONEY+MATH.MEET	18	K/H	9781524949822	Required
712	F22	MA	300	807	BALLESTEROS	11	DILLARD	MONEYMATICS:WHERE MONEY+MATH.MEET	18	K/H	9781524949822	Required
712	F22	MA	300	85A	LONG	21	DILLARD	MONEYMATICS:WHERE MONEY+MATH.MEET	18	K/H	9781524949822	Required
712	F22	MA	301	801	SHLOMING	10		No Text Required				
712	F22	MA	311	OL1	ARONOFF	18		No Text Required				
712	F22	MA	311	OL2	KUDINOV	18		No Text Required				
712	F22	MA	311	OL3	BEN ZID	19		No Text Required				
712	F22	MA	311	OL4	BALLESTEROS	18		No Text Required				
712	F22	MA	311	OL5	UDDIN	16	BARNETT	FINITE MATH.F/BUS,ECON...(LL)-W/ACCESS	14TH 19	PEARSON	9780135998007	Required
712	F22	MA	311	OL6	BALLESTEROS	18		No Text Required				
712	F22	MA	311	OL7	WONG	19		No Text Required				
712	F22	MA	311	OL8	UDDIN	15	BARNETT	FINITE MATH.F/BUS,ECON...(LL)-W/ACCESS	14TH 19	PEARSON	9780135998007	Required

712	F22	MA	311	801	BEN ZID	11		No Adoption Received				
712	F22	MA	311	802	UDDIN	13		No Adoption Received				
712	F22	MA	311	804	GU	23		No Adoption Received				
712	F22	MA	311	85A	KHALFAN	25		No Adoption Received				
712	F22	MA	311	85B	MILMAN	20		No Adoption Received				
712	F22	MA	321	OL1	KUDINOV	19	PEARSON CUSTOM	STATISTICS FOR MANAGERS >CUSTOM<	17	PEARSON C	9781323549612	Required
712	F22	MA	321	OL2	JALAYER	18	GIBSON	ELEMENTARY STATISTICS-W/ACCESS	4TH 16	K/H	9781792400452	Required
712	F22	MA	321	OL2	JALAYER	18	GIBSON	ELEMENTARY STATISTICS W/EXCEL (LOOSE)	4TH 16	K/H	9781465289681	Required
712	F22	MA	321	OL3	NAGARSHETH	11		No Adoption Received				
712	F22	MA	321	OL4	JALAYER	17		No Text Required				
712	F22	MA	321	OL5	NAGARSHETH	14		No Adoption Received				
712	F22	MA	321	OL6	JOHNSON	14		No Adoption Received				
712	F22	MA	321	OL7	KUDINOV	19	PEARSON CUSTOM	STATISTICS FOR MANAGERS >CUSTOM<	17	PEARSON C	9781323549612	Required
712	F22	MA	321	OL8	WILLIAMSON	19		No Adoption Received				
712	F22	MA	321	801	SHVARTSBERG	18		No Adoption Received				
712	F22	MA	321	802	BINNS	15		No Adoption Received				
712	F22	MA	321	803	AHN	22	PEARSON CUSTOM	STATISTICS FOR MANAGERS >CUSTOM<	17	PEARSON C	9781323549612	Required
712	F22	MA	321	804	KUDINOV	25	PEARSON CUSTOM	STATISTICS FOR MANAGERS >CUSTOM<	17	PEARSON C	9781323549612	Required
712	F22	MA	321	805	WILLIAMSON	25		No Text Required				
712	F22	MA	321	85A	JALAYER	21	GIBSON	ELEMENTARY STATISTICS-W/ACCESS	4TH 16	K/H	9781792400452	Required
712	F22	MA	321	85A	JALAYER	21	GIBSON	ELEMENTARY STATISTICS W/EXCEL (LOOSE)	4TH 16	K/H	9781465289681	Required
712	F22	MA	321	85B	KUDINOV	23	PEARSON CUSTOM	STATISTICS FOR MANAGERS >CUSTOM<	17	PEARSON C	9781323549612	Required
712	F22	MA	321	85D	WILLIAMSON	24		No Text Required				
712	F22	MA	322	801	JALAYER	13		No Text Required				
712	F22	MA	322	802	PARK	17		No Adoption Received				
712	F22	MA	322	803	HWANG	15		No Adoption Received				
712	F22	MA	322	804	WILLIAMSON	25		No Adoption Received				
712	F22	MA	322	805	LONG	19		No Adoption Received				
712	F22	MC	200	301	MORETTI	16		No Text Required				
712	F22	MC	201	301	BAUMAN	10		No Text Required				
712	F22	MC	202	OL1	CASSON	19		No Text Required				
712	F22	MC	208	35A	HANABURGH	20		No Text Required				
712	F22	MC	209	301	VALERO	25		No Text Required				
712	F22	MC	302	OL1	BOW	19		No Adoption Received				
712	F22	MC	302	OL2	BOW	18		No Adoption Received				
712	F22	MC	303	85A	BERTOLETTI	16		No Text Required				
712	F22	MC	304	OL1	FELIX	8		No Text Required				
712	F22	MC	305	85A	ZHANG	13		No Text Required				
712	F22	MC	345	OL1	BERTOLETTI	17		No Text Required				
712	F22	MC	351	OL1	VALERO	17		No Text Required				
712	F22	MF	501	501	HUSSAIN	15		No Adoption Received				
712	F22	MF	502	501	HUSSAIN	15		No Adoption Received				
712	F22	MF	503	501	BETTI-BINDI	15		No Adoption Received				
712	F22	MF	504	501	ZIVANIC	15		No Adoption Received				
712	F22	MF	505	501	SHEEHAN	15		No Adoption Received				
712	F22	MF	507	501	BETTI-BINDI	15		No Adoption Received				
712	F22	MF	601	501	WEBSTER	15		No Adoption Received				
712	F22	MF	603	501	SHEEHAN	15		No Adoption Received				
712	F22	MF	604	501	ALGUIRE	15		No Adoption Received				
712	F22	MF	605	501	ASFOUR	15		No Adoption Received				

712	F22	MG	108	201	ALTIERI	20	GLOCK	APPAREL MANUFACTURING	4TH 05	PEARSON	9780131119826	Required
712	F22	MG	108	202	ALLEYNE	19	GLOCK	APPAREL MANUFACTURING	4TH 05	PEARSON	9780131119826	Required
712	F22	MG	108	203	ALLEYNE	19	GLOCK	APPAREL MANUFACTURING	4TH 05	PEARSON	9780131119826	Required
712	F22	MG	108	204	CHAN	19		No Adoption Received				
712	F22	MG	114	201	COHEN	20		No Adoption Received				
712	F22	MG	114	25A	COHEN	16		No Adoption Received				
712	F22	MG	132	OL1	KAHN	9		No Text Required				
712	F22	MG	153	OL1	ROGERS	15	CAREY	NEW PERSP.MS.OFF.365 EXCEL 2019:COMP.	19	CENGAGE L	9780357025765	Required
712	F22	MG	153	OL1	ROGERS	15	CAREY/PINARD/S	EBK MINDTAP FOR CAREY/PINARD/SHAFFER/SH	1	VST	8220118189417	Required
712	F22	MG	153	OL2	BARRATT	19	CAREY	NEW PERSP.MS.OFF.365 EXCEL 2019:COMP.	19	CENGAGE L	9780357025765	Required
712	F22	MG	153	OL2	BARRATT	19	CAREY/PINARD/S	EBK MINDTAP FOR CAREY/PINARD/SHAFFER/SH	1	VST	8220118189417	Required
712	F22	MG	153	201	JENKINS	23	CAREY	NEW PERSP.MS.OFF.365 EXCEL 2019:COMP.	19	CENGAGE L	9780357025765	Required
712	F22	MG	153	201	JENKINS	23	CAREY/PINARD/S	EBK MINDTAP FOR CAREY/PINARD/SHAFFER/SH	1	VST	8220118189417	Required
712	F22	MG	153	202	POLITE	15	CAREY	NEW PERSP.MS.OFF.365 EXCEL 2019:COMP.	19	CENGAGE L	9780357025765	Required
712	F22	MG	153	202	POLITE	15	CAREY/PINARD/S	EBK MINDTAP FOR CAREY/PINARD/SHAFFER/SH	1	VST	8220118189417	Required
712	F22	MG	153	203	KASSNER	15	CAREY	NEW PERSP.MS.OFF.365 EXCEL 2019:COMP.	19	CENGAGE L	9780357025765	Required
712	F22	MG	153	203	KASSNER	15	CAREY/PINARD/S	EBK MINDTAP FOR CAREY/PINARD/SHAFFER/SH	1	VST	8220118189417	Required
712	F22	MG	153	204	POLITE	19	CAREY	NEW PERSP.MS.OFF.365 EXCEL 2019:COMP.	19	CENGAGE L	9780357025765	Required
712	F22	MG	153	204	POLITE	19	CAREY/PINARD/S	EBK MINDTAP FOR CAREY/PINARD/SHAFFER/SH	1	VST	8220118189417	Required
712	F22	MG	153	205	ROGERS	13	CAREY	NEW PERSP.MS.OFF.365 EXCEL 2019:COMP.	19	CENGAGE L	9780357025765	Required
712	F22	MG	153	205	ROGERS	13	CAREY/PINARD/S	EBK MINDTAP FOR CAREY/PINARD/SHAFFER/SH	1	VST	8220118189417	Required
712	F22	MG	234	201	ROGERS	26	BENTON	PURCHASING+SUPPLY MANAGEMENT	3RD 14	MCG	9780078024115	Required
712	F22	MG	242	OL1	SMITH	18	UNLIMITED	EBK CENGAGE UNLIMITED SUBSCRIPTION, 4 M	1	VST	9780357700006	eBook
712	F22	MG	242	OL2	SMITH	17	UNLIMITED	EBK CENGAGE UNLIMITED SUBSCRIPTION, 4 M	1	VST	9780357700006	eBook
712	F22	MG	242	OL3	SMITH	18	UNLIMITED	EBK CENGAGE UNLIMITED SUBSCRIPTION, 4 M	1	VST	9780357700006	eBook
712	F22	MG	242	201	PERREIRA	25	UNLIMITED	EBK CENGAGE UNLIMITED SUBSCRIPTION, 4 M	1	VST	9780357700006	eBook
712	F22	MG	242	202	FARBER	23	UNLIMITED	EBK CENGAGE UNLIMITED SUBSCRIPTION, 4 M	1	VST	9780357700006	eBook
712	F22	MG	242	203	PERREIRA	25	UNLIMITED	EBK CENGAGE UNLIMITED SUBSCRIPTION, 4 M	1	VST	9780357700006	eBook
712	F22	MG	242	204	PUGLISI	23	UNLIMITED	EBK CENGAGE UNLIMITED SUBSCRIPTION, 4 M	1	VST	9780357700006	eBook
712	F22	MG	242	205	YOO	24	UNLIMITED	EBK CENGAGE UNLIMITED SUBSCRIPTION, 4 M	1	VST	9780357700006	eBook
712	F22	MG	242	206	PERREIRA	25	UNLIMITED	EBK CENGAGE UNLIMITED SUBSCRIPTION, 4 M	1	VST	9780357700006	eBook
712	F22	MG	242	207	YOO	24	UNLIMITED	EBK CENGAGE UNLIMITED SUBSCRIPTION, 4 M	1	VST	9780357700006	eBook
712	F22	MG	242	25A	KIM	17	UNLIMITED	EBK CENGAGE UNLIMITED SUBSCRIPTION, 4 M	1	VST	9780357700006	eBook
712	F22	MG	242	25B	PUGLISI	23	UNLIMITED	EBK CENGAGE UNLIMITED SUBSCRIPTION, 4 M	1	VST	9780357700006	eBook
712	F22	MG	242	25C	PERREIRA	24	UNLIMITED	EBK CENGAGE UNLIMITED SUBSCRIPTION, 4 M	1	VST	9780357700006	eBook
712	F22	MG	242	25D	PUGLISI	14	UNLIMITED	EBK CENGAGE UNLIMITED SUBSCRIPTION, 4 M	1	VST	9780357700006	eBook
712	F22	MG	304	701	KASSNER	25	GALLAUGHER	INFORMATION SYSTEMS: A MANAGER GUIDE V9.		FLAT WORLD	9781453338025	Required
712	F22	MG	304	702	KASSNER	23	GALLAUGHER	INFORMATION SYSTEMS: A MANAGER GUIDE V9.		FLAT WORLD	9781453338025	Required
712	F22	MG	306	OL2	KASSNER	15	GALLAUGHER	INFORMATION SYSTEMS: A MANAGER GUIDE V9.		FLAT WORLD	9781453338025	Required
712	F22	MG	306	701	POLITE	10	GALLAUGHER	INFORMATION SYSTEMS: A MANAGER GUIDE V9.		FLAT WORLD	9781453338025	Required
712	F22	MG	306	702	ROGERS	18	GALLAUGHER	INFORMATION SYSTEMS: A MANAGER GUIDE V9.		FLAT WORLD	9781453338025	Required
712	F22	MG	311	701	COHEN	20	GLOCK	APPAREL MANUFACTURING	4TH 05	PEARSON	9780131119826	Required
712	F22	MG	311	75A	KAHN	8	GLOCK	APPAREL MANUFACTURING	4TH 05	PEARSON	9780131119826	Required
712	F22	MG	313	75A	ALTIERI	9		No Adoption Received				
712	F22	MG	314	701	COHEN	16		No Adoption Received				
712	F22	MG	314	702	COHEN	24		No Adoption Received				
712	F22	MG	411	701	ALTIERI	18		No Adoption Received				
712	F22	MG	411	75A	ALTIERI	13		No Adoption Received				
712	F22	MG	442	75A	SMITH	25	UNLIMITED	EBK CENGAGE UNLIMITED SUBSCRIPTION, 4 M	1	VST	9780357700006	eBook
712	F22	MI	521	59A	DITTRICH	17		No Adoption Received				

712	F22	MI	571	59A	MOCK	17		No Adoption Received				
712	F22	MI	581	59A	CABUAY	17		No Adoption Received				
712	F22	MI	605	59A	RIETSCHEL	15		No Adoption Received				
712	F22	MI	672	59A	CABUAY	15		No Adoption Received				
712	F22	MI	681	59A	LEACH	15		No Adoption Received				
712	F22	MI	731	59A	KERLOW	16		No Adoption Received				
712	F22	MI	783	59A	BORGE	16		No Adoption Received				
712	F22	MI	791	59A	DITTRICH	15		No Adoption Received				
712	F22	ML	113	15A	WALCOTT	8		No Adoption Received				
712	F22	ML	123	15A	LINVILLE	10		No Adoption Received				
712	F22	MM	701	59A	TBD	16		No Text Required				
712	F22	MP	307	801	SCHWARTZ	16		No Adoption Received				
712	F22	MP	361	801	LAIRD	17		No Adoption Received				
712	F22	MU	202	301	COOPER	25		No Adoption Received				
712	F22	MU	203	301	COOPER	26		No Adoption Received				
712	F22	MU	203	302	COOPER	26		No Adoption Received				
712	F22	MW	121	101	O'NEAL	25	CABRERA	CLASSIC TAILORING TECH.:...MEN'S WEAR	2ND 15	MAC HIGHER	9781628921700	Recommended
712	F22	MW	131	101	SCHACHT	26		No Text Required				
712	F22	MW	145	101	SCHACHT	25		No Adoption Received				
712	F22	MW	222	101	ERICKSON	21		No Adoption Received				
712	F22	MW	234	101	LEE	21		No Adoption Received				
712	F22	MW	262	101	STITT	20		No Adoption Received				
712	F22	PE	111	35A	WEBB	16		No Adoption Received				
712	F22	PE	114	301	DIPALMA	15		No Adoption Received				
712	F22	PE	131	301	BIRD	23		No Text Required				
712	F22	PE	141	301	MEHLMAN	13		No Text Required				
712	F22	PE	143	303	BIRD	22	FRASER	TOTAL YOGA	07	PENG RAND	9781844834099	Required
712	F22	PE	148	301	PANTAZIS	12		No Text Required				
712	F22	PE	149	303	BIRD	18	SALZBERG	REAL HAPPINESS:POWER OF MEDITATION-W/CD	11	HACHETTE B	9780761159254	Required
712	F22	PE	216	301	GOLDBERG	25	COHEN	DANCE AS A THEATRE ART	2ND 92	IPG	9780871271730	Required
712	F22	PE	217	OL1	GOLDBERG	20	DANIEL	CARIBBEAN+ATLANTIC DIASPORA DANCE	11	UCP	9780252078262	Required
712	F22	PE	217	OL1	GOLDBERG	20	MALNIG	BALLROOM,BOOGIE,SHIMMY SHAM,SHAKE	08	UCP	9780252075650	Required
712	F22	PH	104	101	HILAIRE	25		No Text Required				
712	F22	PH	104	102	HILAIRE	22		No Text Required				
712	F22	PH	104	103	HILAIRE	25		No Text Required				
712	F22	PH	104	104	HEDIGER	25		No Text Required				
712	F22	PH	104	105	WILLOCKS	25		No Text Required				
712	F22	PH	104	15A	TILLMAN	24		No Text Required				
712	F22	PH	117	15A	HEDIGER	17	LANGFORD	LANGFORD'S BASIC PHOTOGRAPHY	10TH 15	TAYLOR	9780415718912	Required
712	F22	PH	118	101	TISI-KRAMER	15		No Text Required				
712	F22	PH	118	102	TISI-KRAMER	16		No Text Required				
712	F22	PH	132	101	TILLMAN	20		No Text Required				
712	F22	PH	132	102	TILLMAN	5		No Text Required				
712	F22	PH	132	103	HILAIRE	25		No Text Required				
712	F22	PH	132	104	HOCHMAN	24	HUNTER	LIGHT:SCIENCE+MAGIC	6TH 21	TAYLOR	9780367860271	Required
712	F22	PH	141	101	PARIS	24		No Text Required				
712	F22	PH	141	102	WYNNE	23		No Text Required				
712	F22	PH	141	103	SMITH	7		No Text Required				
712	F22	PH	141	104	FARWELL	22		No Text Required				
712	F22	PH	152	101	PARIS	20	LONDON	PHOTOGRAPHY	12TH 17	PEARSON	9780134482026	Required

712	F22	PH	152	102	PARIS	22	LONDON	PHOTOGRAPHY	12TH 17	PEARSON	9780134482026	Required
712	F22	PH	152	103	FARWELL	26	LONDON	PHOTOGRAPHY	12TH 17	PEARSON	9780134482026	Required
712	F22	PH	152	104	MCNATT	8	LONDON	PHOTOGRAPHY	12TH 17	PEARSON	9780134482026	Required
712	F22	PH	162	101	KNAPP	20		No Text Required				
712	F22	PH	162	102	ZUERCHER	17		No Text Required				
712	F22	PH	162	15A	SOKOLI	23		No Text Required				
712	F22	PH	251	101	FARWELL	12		No Text Required				
712	F22	PH	251	102	WILLOCKS	22		No Text Required				
712	F22	PH	251	103	AMATO	18		No Text Required				
712	F22	PH	253	15A	WILLOCKS	12		No Adoption Received				
712	F22	PH	275	101	EMERY	20		No Text Required				
712	F22	PH	275	102	ELLENBOGEN	17		No Text Required				
712	F22	PH	275	103	TREADAWAY	17		No Text Required				
712	F22	PH	282	101	GREGORY	21		No Adoption Received				
712	F22	PH	283	101	BLAKSIC	16		No Adoption Received				
712	F22	PH	284	101	EMERY	16		No Adoption Received				
712	F22	PH	352	601	WYNNE	26		No Adoption Received				
712	F22	PH	352	602	LEROY	24		No Adoption Received				
712	F22	PH	352	603	SMITH	9		No Adoption Received				
712	F22	PH	373	601	TREADAWAY	25		No Adoption Received				
712	F22	PH	373	602	MONTI	23		No Adoption Received				
712	F22	PH	373	603	MONTI	11		No Adoption Received				
712	F22	PH	472	601	EMERY	25		No Adoption Received				
712	F22	PH	472	602	AMATO	20		No Adoption Received				
712	F22	PH	493	601	WYNNE	20		No Adoption Received				
712	F22	PH	493	602	WERMAGER	25		No Adoption Received				
712	F22	PK	216	OL1	KLIMCHUK	20	KLIMCHUK	PACKAGING DESIGN	2ND 12	WILEY	9781118027066	Required
712	F22	PK	216	101	SHERIDAN	25	KLIMCHUK	PACKAGING DESIGN	2ND 12	WILEY	9781118027066	Required
712	F22	PK	216	102	STRAUS	23	KLIMCHUK	PACKAGING DESIGN	2ND 12	WILEY	9781118027066	Required
712	F22	PK	216	103	STRAUS	26	KLIMCHUK	PACKAGING DESIGN	2ND 12	WILEY	9781118027066	Required
712	F22	PK	216	104	HEWITT	12	KLIMCHUK	PACKAGING DESIGN	2ND 12	WILEY	9781118027066	Required
712	F22	PK	216	105	SHERIDAN	24	KLIMCHUK	PACKAGING DESIGN	2ND 12	WILEY	9781118027066	Required
712	F22	PK	216	15A	GUGLIELMO	24	KLIMCHUK	PACKAGING DESIGN	2ND 12	WILEY	9781118027066	Required
712	F22	PK	216	15B	JUANG	23	KLIMCHUK	PACKAGING DESIGN	2ND 12	WILEY	9781118027066	Required
712	F22	PK	315	601	BRASHEAR	23	KLIMCHUK	PACKAGING DESIGN	2ND 12	WILEY	9781118027066	Required
712	F22	PK	317	601	KRASOVEC	22		No Adoption Received				
712	F22	PK	318	601	KLIMCHUK	22		No Adoption Received				
712	F22	PK	325	601	ALLENSON	22		No Adoption Received				
712	F22	PK	341	601	VELASQUEZ	22		No Adoption Received				
712	F22	PK	418	601	NICOSIA	23		No Adoption Received				
712	F22	PK	431	601	KRASOVEC	23		No Adoption Received				
712	F22	PK	463	601	KLIMCHUK	23		No Adoption Received				
712	F22	PL	143	301	MACDONALD	17	HAGEN	BUDDHISM PLAIN+SIMPLE	97	PENG RAND	9780767903325	Required
712	F22	PL	143	301	MACDONALD	17	TSU	TAO TE CHING	11	PENG RAND	9780307949301	Required
712	F22	PL	143	301	MACDONALD	17	MASCARO	BHAGAVAD GITA	62	PENG RAND	9780140449181	Required
712	F22	PL	211	OL1	GITSOULIS	17		No Text Required				
712	F22	PL	211	301	LEKAREW	9		No Text Required				
712	F22	PL	300	OL1	GITSOULIS	19		No Text Required				
712	F22	PL	300	OL2	GITSOULIS	18		No Text Required				
712	F22	PL	300	OL3	MACDONALD	19		No Text Required				

712	F22	PL	300	801	ALVARO	25		No Text Required				
712	F22	PL	300	802	MODESTE	27		No Text Required				
712	F22	PL	300	803	ALVARO	26		No Text Required				
712	F22	PL	300	804	ALVARO	27		No Text Required				
712	F22	PL	300	805	BAXTER	26	THOMAS	FASHION ETHICS	18	TAYLOR	9780415531054	Required
712	F22	PL	300	805	BAXTER	26	FERRELL	BUSINESS ETHICS	13TH 22	CENGAGE L	9780357513361	Required
712	F22	PL	300	806	MACDONALD	26		No Text Required				
712	F22	PL	300	85A	SMITH	22		No Text Required				
712	F22	PL	431	OL1	PAYNE	20	RACHELS	ELEMENTS OF MORAL PHILOSOPHY	9TH 19	RENT MCG	9781259914256	Required
712	F22	PL	431	OL2	PAYNE	19	RACHELS	ELEMENTS OF MORAL PHILOSOPHY	9TH 19	RENT MCG	9781259914256	Required
712	F22	PL	431	OL3	MACDONALD	19	HINMAN	ETHICS:PLURALISTIC APPR.TO MORAL...(PB)	5TH 13	CENGAGE L	9781133050018	Required
712	F22	PL	431	OL3	MACDONALD	19	PLATO	FIVE DIALOGUES:EUTHYPHRO,APOLOGY...	2ND 02	HACKETT	9780872206335	Required
712	F22	PL	431	OL4	MACDONALD	18	HINMAN	ETHICS:PLURALISTIC APPR.TO MORAL...(PB)	5TH 13	CENGAGE L	9781133050018	Required
712	F22	PL	431	OL4	MACDONALD	18	PLATO	FIVE DIALOGUES:EUTHYPHRO,APOLOGY...	2ND 02	HACKETT	9780872206335	Required
712	F22	PL	431	801	PAYNE	26	RACHELS	ELEMENTS OF MORAL PHILOSOPHY	9TH 19	RENT MCG	9781259914256	Required
712	F22	PL	431	802	PAYNE	25	RACHELS	ELEMENTS OF MORAL PHILOSOPHY	9TH 19	RENT MCG	9781259914256	Required
712	F22	PM	121	25B	GILBERT	15	JOSEPH-ARMSTRO	PATTERNMAKING F/FASHION DESIGN (CL)	5TH 10	PEARSON	9780136069348	Recommended
712	F22	PM	122	25A	HAN	12		No Adoption Received				
712	F22	PM	171	25A	WILLIAMS	14		No Adoption Received				
712	F22	PM	233	25A	RUVINSKAYA	8		No Adoption Received				
712	F22	PM	251	OL1	BEARD	11	BEARD-THAPA	COMPLETE BOOK OF TECH.DESIGN..-W/ACCESS	21	K/H	9781792475740	Required
712	F22	PO	111	301	NASCIMENTO	13		No Adoption Received				
712	F22	SA	302	ML1	STAFF	25		No Text Required				
712	F22	SA	324	SA1	STAFF	25		No Text Required				
712	F22	SA	369	SA1	STAFF	14		No Text Required				
712	F22	SBS	001	55A	D'ARIENZO	6		No Text Required				
712	F22	SC	032	801	ROGERS	20		No Adoption Received				
712	F22	SC	032	802	DOROGAN	18		No Adoption Received				
712	F22	SC	032	85A	ROGERS	12		No Adoption Received				
712	F22	SC	102	301	CAMMAROTA	22		No Text Required				
712	F22	SC	102	302	CAMMAROTA	24		No Text Required				
712	F22	SC	111	OL1	LIDDICOAT	18		No Text Required				
712	F22	SC	111	301	DOROGAN	24		No Adoption Received				
712	F22	SC	111	303	KARPE	25		No Adoption Received				
712	F22	SC	112	OL1	PEARSON	19	ROBERTSON	SUSTAINABILITY:PRINCIPLES+PRACTICE	3RD 21	TAYLOR	9780367365219	Required
712	F22	SC	112	OL2	PEARSON	16	ROBERTSON	SUSTAINABILITY:PRINCIPLES+PRACTICE	3RD 21	TAYLOR	9780367365219	Required
712	F22	SC	112	301	KARPE	25		No Adoption Received				
712	F22	SC	112	302	MANHEIM	23	HARARI	SAPIENS:BRIEF HISTORY OF HUMANKIND	18	HARP PUB	9780062316110	Required
712	F22	SC	121	OL1	HARBI	19	WATSON	DOUBLE HELIX	80	NORTON	9780393950755	Required
712	F22	SC	121	OL1	HARBI	19	SIMON	CAMPBELL ESSEN...W/PHYS.(LOOSE)	6TH 19	PEARSON	9780134779010	Required
712	F22	SC	121	OL2	HARBI	17	WATSON	DOUBLE HELIX	80	NORTON	9780393950755	Required
712	F22	SC	121	OL2	HARBI	17	SIMON	CAMPBELL ESSEN...W/PHYS.(LOOSE)	6TH 19	PEARSON	9780134779010	Required
712	F22	SC	121	OL3	HARBI	15	WATSON	DOUBLE HELIX	80	NORTON	9780393950755	Required
712	F22	SC	121	OL3	HARBI	15	SIMON	CAMPBELL ESSEN...W/PHYS.(LOOSE)	6TH 19	PEARSON	9780134779010	Required
712	F22	SC	121	SK1	DELL	44		No Adoption Received				
712	F22	SC	121	302	SPOTT	20		No Adoption Received				
712	F22	SC	122	301	HARBI	13		No Adoption Received				
712	F22	SC	132	302	ROGERS	20		No Adoption Received				
712	F22	SC	147	301	BERHANU	19		No Adoption Received				
712	F22	SC	147	302	BERHANU	11		No Adoption Received				

712	F22	SC	149	301	SILVERMAN	7		No Adoption Received				
712	F22	SC	149	302	SILVERMAN	20		No Adoption Received				
712	F22	SC	149	303	SILVERMAN	19		No Adoption Received				
712	F22	SC	149	304	SILVERMAN	20		No Adoption Received				
712	F22	SC	202	301	AMIRI	21		No Adoption Received				
712	F22	SC	202	302	PARK	12		No Adoption Received				
712	F22	SC	203	301	RYNKIEWICZ	23	QUAMMEN	SPILLOVER	12	NORTON	9780393066807	Recommended
712	F22	SC	253	OL1	RYNKIEWICZ	19	EASTON	TAKING SIDES:...ENVIRONMENTAL ISSUES	17TH 18	MCG	9781259853357	Required
712	F22	SC	253	OL2	RYNKIEWICZ	17	EASTON	TAKING SIDES:...ENVIRONMENTAL ISSUES	17TH 18	MCG	9781259853357	Required
712	F22	SC	253	OL3	KNEIP	17	EASTON	TAKING SIDES:...ENVIRONMENTAL ISSUES	17TH 18	MCG	9781259853357	Required
712	F22	SC	253	301	TORRES	25	EASTON	TAKING SIDES:...ENVIRONMENTAL ISSUES	17TH 18	MCG	9781259853357	Required
712	F22	SC	253	302	RYNKIEWICZ	25	EASTON	TAKING SIDES:...ENVIRONMENTAL ISSUES	17TH 18	MCG	9781259853357	Required
712	F22	SC	253	303	TORRES	25	EASTON	TAKING SIDES:...ENVIRONMENTAL ISSUES	17TH 18	MCG	9781259853357	Required
712	F22	SC	253	304	LEVIN	11	EASTON	TAKING SIDES:...ENVIRONMENTAL ISSUES	17TH 18	MCG	9781259853357	Required
712	F22	SC	253	305	RYNKIEWICZ	24	EASTON	TAKING SIDES:...ENVIRONMENTAL ISSUES	17TH 18	MCG	9781259853357	Required
712	F22	SC	253	306	LEVIN	22	EASTON	TAKING SIDES:...ENVIRONMENTAL ISSUES	17TH 18	MCG	9781259853357	Required
712	F22	SC	253	307	FRICK	15	EASTON	TAKING SIDES:...ENVIRONMENTAL ISSUES	17TH 18	MCG	9781259853357	Required
712	F22	SC	253	308	FRICK	22	EASTON	TAKING SIDES:...ENVIRONMENTAL ISSUES	17TH 18	MCG	9781259853357	Required
712	F22	SC	326	OL1	HAROUSE	18	TURLEY	NUTRITION:YOUR LIFE SCIENCE	2ND 16	CENGAGE L	9781305112575	Required
712	F22	SC	326	OL2	HAROUSE	19	TURLEY	NUTRITION:YOUR LIFE SCIENCE	2ND 16	CENGAGE L	9781305112575	Required
712	F22	SC	326	801	HAROUSE	25		No Adoption Received				
712	F22	SC	326	802	HAROUSE	24		No Adoption Received				
712	F22	SC	332	801	ROGERS	18	REED	NEW MUNSELL STUDENT COLOR SET(NEW ONLY)	6TH 21	MAC HIGHER	9781501365966	Recommended
712	F22	SC	332	802	ROGERS	20	REED	NEW MUNSELL STUDENT COLOR SET(NEW ONLY)	6TH 21	MAC HIGHER	9781501365966	Recommended
712	F22	SC	332	85A	ROGERS	12	REED	NEW MUNSELL STUDENT COLOR SET(NEW ONLY)	6TH 21	MAC HIGHER	9781501365966	Recommended
712	F22	SP	111	OL1	BLANCO-RUIZ	20	UNLIMITED	EBK CENGAGE UNLIMITED SUBSCRIPTION, 4 M	1	VST	9780357700006	eBook
712	F22	SP	111	OL2	MILLAN	20	UNLIMITED	EBK CENGAGE UNLIMITED SUBSCRIPTION, 4 M	1	VST	9780357700006	eBook
712	F22	SP	111	OL3	BLANCO-RUIZ	17	UNLIMITED	EBK CENGAGE UNLIMITED SUBSCRIPTION, 4 M	1	VST	9780357700006	eBook
712	F22	SP	111	301	GODOY NAVARRO	18	UNLIMITED	EBK CENGAGE UNLIMITED SUBSCRIPTION, 4 M	1	VST	9780357700006	eBook
712	F22	SP	111	301	GODOY NAVARRO	18	BLITT	EXPLORACIONES LL W/ACCESS	3RD 20	CENGAGE L	9780357100745	Required
712	F22	SP	111	302	MUNDO-LOPEZ	17	UNLIMITED	EBK CENGAGE UNLIMITED SUBSCRIPTION, 4 M	1	VST	9780357700006	eBook
712	F22	SP	111	302	MUNDO-LOPEZ	17	BLITT	EXPLORACIONES LL W/ACCESS	3RD 20	CENGAGE L	9780357100745	Required
712	F22	SP	111	303	MUNDO-LOPEZ	20	UNLIMITED	EBK CENGAGE UNLIMITED SUBSCRIPTION, 4 M	1	VST	9780357700006	eBook
712	F22	SP	111	303	MUNDO-LOPEZ	20	BLITT	EXPLORACIONES LL W/ACCESS	3RD 20	CENGAGE L	9780357100745	Required
712	F22	SP	111	304	GODOY NAVARRO	11	UNLIMITED	EBK CENGAGE UNLIMITED SUBSCRIPTION, 4 M	1	VST	9780357700006	eBook
712	F22	SP	111	35A	MUNDO-LOPEZ	18	UNLIMITED	EBK CENGAGE UNLIMITED SUBSCRIPTION, 4 M	1	VST	9780357700006	eBook
712	F22	SP	111	35B	SAGARDIA	20	UNLIMITED	EBK CENGAGE UNLIMITED SUBSCRIPTION, 4 M	1	VST	9780357700006	eBook
712	F22	SP	111	35C	MIELES LECHTRECKER	19	UNLIMITED	EBK CENGAGE UNLIMITED SUBSCRIPTION, 4 M	1	VST	9780357700006	eBook
712	F22	SP	112	OL1	BLANCO-RUIZ	21	UNLIMITED	EBK CENGAGE UNLIMITED SUBSCRIPTION, 4 M	1	VST	9780357700006	eBook
712	F22	SP	112	OL2	GODOY NAVARRO	19	UNLIMITED	EBK CENGAGE UNLIMITED SUBSCRIPTION, 4 M	1	VST	9780357700006	eBook
712	F22	SP	112	OL3	MIELES LECHTRECKER	19	UNLIMITED	EBK CENGAGE UNLIMITED SUBSCRIPTION, 4 M	1	VST	9780357700006	eBook
712	F22	SP	112	301	SAGARDIA	25	UNLIMITED	EBK CENGAGE UNLIMITED SUBSCRIPTION, 4 M	1	VST	9780357700006	eBook
712	F22	SP	112	302	BLANCO-RUIZ	17	UNLIMITED	EBK CENGAGE UNLIMITED SUBSCRIPTION, 4 M	1	VST	9780357700006	eBook
712	F22	SP	112	303	SAGARDIA	20	UNLIMITED	EBK CENGAGE UNLIMITED SUBSCRIPTION, 4 M	1	VST	9780357700006	eBook
712	F22	SP	122	301	VALERO	20		No Text Required				
712	F22	SP	311	OL1	MIELES LECHTRECKER	16		No Text Required				
712	F22	SS	100	301	KATAGIRI	26	MEADOWS	HOW TO SET UP+RUN A FASHION LABEL	3RD 19	HACHETTE B	9781786274212	Required
712	F22	SS	101	301	POGORELOVA	15	BRADLEY	EBK ESSENTIAL MATHEMATICS FOR ECONOMICS	4	VST	8220118135766	eBook
712	F22	SS	131	OL1	PALEY	18	MYERS	PSYCHOLOGY IN EVERYDAY LIFE	5TH 20	MAC HIGHER	9781319133726	Required
712	F22	SS	131	OL2	BENKENDORF	19		No Text Required				

712	F22	SS	131	OL3	BENKENDORF	18		No Text Required				
712	F22	SS	131	OL4	SIDOROWICZ	18	HUFFMAN	PSYCHOLOGY IN ACT.-PRINT COMPAN.(LL)TXT	12TH 18	WILEY	9781119364634	Required
712	F22	SS	131	301	MARTIN	26	MYERS	PSYCHOLOGY IN EVERYDAY LIFE	5TH 20	MAC HIGHER	9781319133726	Required
712	F22	SS	131	302	MARTIN	27	MYERS	PSYCHOLOGY IN EVERYDAY LIFE	5TH 20	MAC HIGHER	9781319133726	Required
712	F22	SS	131	303	PALEY	26	MYERS	PSYCHOLOGY IN EVERYDAY LIFE	5TH 20	MAC HIGHER	9781319133726	Required
712	F22	SS	131	304	MARTIN	25	MYERS	PSYCHOLOGY IN EVERYDAY LIFE	5TH 20	MAC HIGHER	9781319133726	Required
712	F22	SS	131	305	PALEY	27	MYERS	PSYCHOLOGY IN EVERYDAY LIFE	5TH 20	MAC HIGHER	9781319133726	Required
712	F22	SS	131	306	MARTIN	25	MYERS	PSYCHOLOGY IN EVERYDAY LIFE	5TH 20	MAC HIGHER	9781319133726	Required
712	F22	SS	131	307	PALEY	26	MYERS	PSYCHOLOGY IN EVERYDAY LIFE	5TH 20	MAC HIGHER	9781319133726	Required
712	F22	SS	131	308	PARK	27		No Text Required				
712	F22	SS	131	309	MAHULAWDE	27	MYERS	PSYCHOLOGY IN EVERYDAY LIFE	5TH 20	MAC HIGHER	9781319133726	Required
712	F22	SS	131	310	ALBRIGHT	26	CARPENTER	VISUALIZING PSYCHOLOGY	3RD 13	WILEY	9781118388068	Required
712	F22	SS	131	35A	MCCARTHY DEBIAK	26		No Adoption Received				
712	F22	SS	141	OL1	ZAERA	17	MCCONNELL	MACROECONOMICS	22ND 21	RENT MCG	9781264112456	Required
712	F22	SS	141	OL2	CLEMENT	20	HUBBARD	MACROECONOMICS	8TH 21	RENT PEARS	9780135801741	Required
712	F22	SS	141	OL3	CLEMENT	19	HUBBARD	MACROECONOMICS	8TH 21	RENT PEARS	9780135801741	Required
712	F22	SS	141	OL4	ZAERA	18	MCCONNELL	MACROECONOMICS	22ND 21	RENT MCG	9781264112456	Required
712	F22	SS	141	OL5	LYAKIR	18	MANKIW	PRIN.OF MACROECONOMICS	9TH 21	CENGAGE L	9780357133491	Required
712	F22	SS	141	OL6	DELACRUZ	18		No Text Required				
712	F22	SS	141	OL7	GORDON	19	MCCONNELL	MACROECONOMICS	22ND 21	RENT MCG	9781264112456	Required
712	F22	SS	141	OL8	UDEOGALANYA	18	MCCONNELL	MACROECONOMICS	22ND 21	RENT MCG	9781264112456	Required
712	F22	SS	141	OL9	JUSTO	19	MCCONNELL	MACROECONOMICS	22ND 21	RENT MCG	9781264112456	Required
712	F22	SS	141	SK1	SHIM	31	MCCONNELL	MACROECONOMICS	22ND 21	RENT MCG	9781264112456	Required
712	F22	SS	141	301	RAWLINS	25	MCCONNELL	MACROECONOMICS	22ND 21	RENT MCG	9781264112456	Required
712	F22	SS	141	302	BOLLON	27		No Adoption Received				
712	F22	SS	141	303	GONSALVES	26	MANKIW	PRIN.OF MACROECONOMICS	9TH 21	CENGAGE L	9780357133491	Required
712	F22	SS	141	304	ABAH	28	MCCONNELL	MACROECONOMICS	22ND 21	RENT MCG	9781264112456	Required
712	F22	SS	141	305	GORDON	27	MCCONNELL	MACROECONOMICS	22ND 21	RENT MCG	9781264112456	Required
712	F22	SS	141	306	UDEOGALANYA	26	MCCONNELL	MACROECONOMICS	22ND 21	RENT MCG	9781264112456	Required
712	F22	SS	141	307	UDEOGALANYA	26	MCCONNELL	MACROECONOMICS	22ND 21	RENT MCG	9781264112456	Required
712	F22	SS	141	35A	MARTINEZ VEGA	27	COPPOCK	PRIN.OF MACRO.,COVID-19 UPD.-TEXT	3RD 21	NORTON	9780393872002	Required
712	F22	SS	141	35B	MIRANDA	26		No Adoption Received				
712	F22	SS	141	35C	COOPER	27		No Adoption Received				
712	F22	SS	141	35D	ABAH	27	MCCONNELL	MACROECONOMICS	22ND 21	RENT MCG	9781264112456	Required
712	F22	SS	141	35E	MIRANDA	27		No Adoption Received				
712	F22	SS	141	35F	KING	24	MCCONNELL	MACROECONOMICS	22ND 21	RENT MCG	9781264112456	Required
712	F22	SS	151	OL1	LEVINE	17	KEGLEY	WORLD POLITICS:TREND..-14/15 -TEXT	15TH 15	CENGAGE L	9781285437330	Required
712	F22	SS	151	301	RAFIEE	21		No Adoption Received				
712	F22	SS	171	OL1	CUNNINGHAM	19	MAYHALL	EBK SOCIOLOGY STUDY GUIDE		VST	8220121445432	Recommended
712	F22	SS	171	OL2	CUNNINGHAM	17	MAYHALL	EBK SOCIOLOGY STUDY GUIDE		VST	8220121445432	Recommended
712	F22	SS	171	301	DE JONG	27	MAYHALL	EBK SOCIOLOGY STUDY GUIDE		VST	8220121445432	Recommended
712	F22	SS	171	301	DE JONG	27	MACIONIS	EBK PEARSON ETEXT FOR SOCIETY: THE BASI	15	VST	8220127890144	eBook
712	F22	SS	171	302	DRUKER	24	MAYHALL	EBK SOCIOLOGY STUDY GUIDE		VST	8220121445432	Recommended
712	F22	SS	201	OL1	OZSOZ	19		No Adoption Received				
712	F22	SS	201	301	CHAUDHRY	24		No Adoption Received				
712	F22	SS	202	301	CHAUDHRY	12		No Adoption Received				
712	F22	SS	232	301	GILLESPIE	9	SANTROCK	TOPICAL APPROACH TO LIFE-SPAN...	9TH 18	MCG	9781259708787	Required
712	F22	SS	237	OL1	MAIORCA	19	MAIORCA	PERSONAL SELECTION+PERFORMANCE MGMT.	4TH 18	XANEDU	9781506698441	Required
712	F22	SS	237	OL2	MAIORCA	19	MAIORCA	PERSONAL SELECTION+PERFORMANCE MGMT.	4TH 18	XANEDU	9781506698441	Required
712	F22	SS	237	OL3	MAIORCA	17	MAIORCA	PERSONAL SELECTION+PERFORMANCE MGMT.	4TH 18	XANEDU	9781506698441	Required

712	F22	SS	237	301	MALIK	27		No Adoption Received				
712	F22	SS	237	302	MALIK	21		No Adoption Received				
712	F22	SS	237	35A	MALIK	24		No Adoption Received				
712	F22	SS	237	35B	MALIK	27		No Adoption Received				
712	F22	SS	242	OL1	RAWLINS	18	MCCONNELL	MICROECONOMICS-CONNECT ACCESS	22ND 21	MCG	9781264111671	Required
712	F22	SS	242	OL2	GIBSON	20	MCCONNELL	MICROECONOMICS	22ND 21	RENT MCG	9781264112524	Required
712	F22	SS	242	OL3	BIETRY	20	MCCONNELL	MICROECONOMICS	22ND 21	RENT MCG	9781264112524	Required
712	F22	SS	242	OL4	RAWLINS	17	MCCONNELL	MICROECONOMICS-CONNECT ACCESS	22ND 21	MCG	9781264111671	Required
712	F22	SS	242	OL5	HOROWITZ	16	MCCONNELL	MICROECONOMICS	22ND 21	RENT MCG	9781264112524	Required
712	F22	SS	242	OL6	HOROWITZ	17	MCCONNELL	MICROECONOMICS	22ND 21	RENT MCG	9781264112524	Required
712	F22	SS	242	301	GORDON	26	MCCONNELL	MICROECONOMICS	22ND 21	RENT MCG	9781264112524	Required
712	F22	SS	242	302	BIETRY	26	MCCONNELL	MICROECONOMICS	22ND 21	RENT MCG	9781264112524	Required
712	F22	SS	242	303	KATAGIRI	25	MCCONNELL	MICROECONOMICS	22ND 21	RENT MCG	9781264112524	Required
712	F22	SS	242	304	ABAH	27	MCCONNELL	MICROECONOMICS	22ND 21	RENT MCG	9781264112524	Required
712	F22	SS	242	305	LYAKIR	24	MANKIW	PRIN.OF MICROECONOMICS	9TH 21	CENGAGE L	9780357133484	Required
712	F22	SS	242	306	LYAKIR	28	MANKIW	PRIN.OF MICROECONOMICS	9TH 21	CENGAGE L	9780357133484	Required
712	F22	SS	242	307	DOYRAN	21	MCCONNELL	MICROECONOMICS	22ND 21	RENT MCG	9781264112524	Required
712	F22	SS	242	35A	ABAH	26	MCCONNELL	MICROECONOMICS	22ND 21	RENT MCG	9781264112524	Required
712	F22	SS	242	35B	HOROWITZ	8	MCCONNELL	MICROECONOMICS	22ND 21	RENT MCG	9781264112524	Required
712	F22	SS	242	35C	LYAKIR	24	MANKIW	PRIN.OF MICROECONOMICS	9TH 21	CENGAGE L	9780357133484	Required
712	F22	SS	244	301	KATAGIRI	12	MCCONNELL	MICROECONOMICS,BRIEF	3RD 19	RENT MCG	9781260324976	Required
712	F22	SS	244	302	KATAGIRI	20	MCCONNELL	MICROECONOMICS,BRIEF	3RD 19	RENT MCG	9781260324976	Required
712	F22	SS	272	301	ROSEN	26	COHEN	EBK THE MARRIAGE AND FAMILY EXPERIENCE	13	VST	9781305856349	eBook
712	F22	SS	272	35A	ROSEN	26	COHEN	EBK THE MARRIAGE AND FAMILY EXPERIENCE	13	VST	9781305856349	eBook
712	F22	SS	302	801	OZSOZ	23		No Adoption Received				
712	F22	SS	304	OL1	FELIX	10		No Adoption Received				
712	F22	SS	307	801	CUNNINGHAM	26	MEMMI	COLONIZER+THE COLONIZED-EXPANDED	65	PENG RAND	9780807003015	Required
712	F22	SS	307	802	CUNNINGHAM	27	MEMMI	COLONIZER+THE COLONIZED-EXPANDED	65	PENG RAND	9780807003015	Required
712	F22	SS	313	801	ELIA	20		No Adoption Received				
712	F22	SS	334	85A	MAHULAWDE	29	THOMPSON	EBK HANDBOOK OF COLOR PSYCHOLOGY	1	VST	9781316396957	eBook
712	F22	SS	334	85A	MAHULAWDE	29	KAREN	EBK DRESS YOUR BEST LIFE		VST	9780316530989	eBook
712	F22	SS	334	85B	MAHULAWDE	26	THOMPSON	EBK HANDBOOK OF COLOR PSYCHOLOGY	1	VST	9781316396957	eBook
712	F22	SS	334	85B	MAHULAWDE	26	KAREN	EBK DRESS YOUR BEST LIFE		VST	9780316530989	eBook
712	F22	SS	335	801	GILLESPIE	26		No Adoption Received				
712	F22	SS	336	801	QUINTERO	21		No Adoption Received				
712	F22	SS	336	802	DEGNORE	22	SCOTT	PSYCHOLOGY FOR SUSTAINABILTY	4TH 16	TAYLOR	9781848725805	Required
712	F22	SS	337	801	DE JONG	15		No Adoption Received				
712	F22	SS	338	801	BENKENDORF	20	LOPEZ	POSITIVE PSYCHOLOGY	4TH 19	SAGE	9781506357355	Required
712	F22	SS	343	802	BIETRY	24	MCCONNELL	EBK CONTEMPORARY LABOR ECONOMICS	12	VST	9781260736557	eBook
712	F22	SS	345	801	OZSOZ	27		No Adoption Received				
712	F22	SS	345	85A	GONSALVES	24		No Adoption Received				
712	F22	SS	345	85B	GONSALVES	27		No Adoption Received				
712	F22	SS	354	OL1	CHAUDHRY	18		No Adoption Received				
712	F22	SS	354	OL2	LEVINE	19		No Adoption Received				
712	F22	SS	354	OL3	FRANCISCO	15		No Adoption Received				
712	F22	SS	354	OL4	FRANCISCO	16		No Adoption Received				
712	F22	SS	354	801	MONDA	25		No Adoption Received				
712	F22	SS	354	802	CIASCHI	27		No Adoption Received				
712	F22	SS	354	803	FRANCISCO	21		No Adoption Received				
712	F22	SS	354	804	MONDA	22		No Adoption Received				

712	F22	SS	354	85A	FRANCISCO	16		No Adoption Received				
712	F22	SS	356	OL1	CHAUDHRY	17		No Adoption Received				
712	F22	SS	374	OL1	SHUR	18	MACIONIS	SEEING OURSELVES	8TH 10	PEARSON	9780205733163	Required
712	F22	SS	374	OL1	SHUR	18	MCCURDY	CONFORMITY+CONFLICT	15TH 16	PEARSON	9780205990795	Required
712	F22	SS	374	OL2	SHUR	18	MCCURDY	CONFORMITY+CONFLICT	15TH 16	PEARSON	9780205990795	Required
712	F22	SS	374	OL2	SHUR	18	MACIONIS	SEEING OURSELVES	8TH 10	PEARSON	9780205733163	Required
712	F22	SS	374	OL3	SHUR	16	MCCURDY	CONFORMITY+CONFLICT	15TH 16	PEARSON	9780205990795	Required
712	F22	SS	374	OL3	SHUR	16	MACIONIS	SEEING OURSELVES	8TH 10	PEARSON	9780205733163	Required
712	F22	SS	374	OL4	SHUR	17	MCCURDY	CONFORMITY+CONFLICT	15TH 16	PEARSON	9780205990795	Required
712	F22	SS	374	OL4	SHUR	17	MACIONIS	SEEING OURSELVES	8TH 10	PEARSON	9780205733163	Required
712	F22	SS	374	801	DRUKER	18	MCCURDY	CONFORMITY+CONFLICT	15TH 16	PEARSON	9780205990795	Required
712	F22	SS	374	801	DRUKER	18	MACIONIS	SEEING OURSELVES	8TH 10	PEARSON	9780205733163	Required
712	F22	SS	374	802	ROSEN	27	MCCURDY	CONFORMITY+CONFLICT	15TH 16	PEARSON	9780205990795	Required
712	F22	SS	374	802	ROSEN	27	MACIONIS	SEEING OURSELVES	8TH 10	PEARSON	9780205733163	Required
712	F22	SS	374	85A	ROSEN	21	MCCURDY	CONFORMITY+CONFLICT	15TH 16	PEARSON	9780205990795	Required
712	F22	SS	374	85A	ROSEN	21	MACIONIS	SEEING OURSELVES	8TH 10	PEARSON	9780205733163	Required
712	F22	SS	376	OL1	KAWAMURA	17		No Text Required				
712	F22	SS	376	801	KAWAMURA	22		No Text Required				
712	F22	SS	378	OL1	DE JONG	19		No Adoption Received				
712	F22	SS	378	OL2	DE JONG	19		No Adoption Received				
712	F22	SS	379	OL1	DE JONG	18		No Adoption Received				
712	F22	SS	385	801	BENKENDORF	24		No Adoption Received				
712	F22	SS	385	802	QUINTERO	15	GILOVICH	SOCIAL PSYCHOLOGY (PB)-W/ACCESS	5TH 19	NORTON	9780393667707	Required
712	F22	SS	386	OL1	KAWAMURA	20	HAENFLER	SUBCULTURES	13	TAYLOR	9780415530293	Required
712	F22	SS	386	OL2	KAWAMURA	19	HAENFLER	SUBCULTURES	13	TAYLOR	9780415530293	Required
712	F22	SS	442	85A	BIETRY	18	DALY	ECOLOGICAL ECONOMICS	2ND 11	UCP	9781597266819	Required
712	F22	SS	443	OL1	OZSOZ	19	SALVATORE	EBK INTRODUCTION TO INTERNATIONAL ECONO	3	VST	9781118215005	eBook
712	F22	SS	443	OL2	OZSOZ	19	SALVATORE	EBK INTRODUCTION TO INTERNATIONAL ECONO	3	VST	9781118215005	eBook
712	F22	SS	443	OL3	LYAKIR	19	GERBER	INTERNATIONAL ECONOMICS	8TH 22	RENT PEARS	9780136892410	Required
712	F22	SS	443	OL4	LYAKIR	19	GERBER	INTERNATIONAL ECONOMICS	8TH 22	RENT PEARS	9780136892410	Required
712	F22	SS	443	OL5	GONSALVES	19	CARBAUGH	INTERNATIONAL ECONOMICS	17TH 19	CENGAGE L	9781337558938	Required
712	F22	SS	443	OL6	UDEOGALANYA	18	CARBAUGH	INTERNATIONAL ECONOMICS	17TH 19	CENGAGE L	9781337558938	Required
712	F22	SS	443	801	GORDON	16	CARBAUGH	INTERNATIONAL ECONOMICS	17TH 19	CENGAGE L	9781337558938	Required
712	F22	SS	444	801	CHAUDHRY	16		No Adoption Received				
712	F22	SS	444	802	LEVINE	19		No Adoption Received				
712	F22	SS	444	85A	OZSOZ	13		No Adoption Received				
712	F22	SS	445	OL1	BOLLON	19		No Adoption Received				
712	F22	SS	445	OL2	BOLLON	19		No Adoption Received				
712	F22	SS	445	OL3	BOLLON	19		No Adoption Received				
712	F22	SS	445	85A	GIBSON	25		No Adoption Received				
712	F22	SS	445	85B	COOPER	13		No Adoption Received				
712	F22	SS	446	OL1	JUSTO	19	FRANKO	PUZZLE OF LATIN AMER.ECON.DEVELOPMENT	4TH 19	RLPG	9781442212176	Required
712	F22	SS	446	85A	JUSTO	12	FRANKO	PUZZLE OF LATIN AMER.ECON.DEVELOPMENT	4TH 19	RLPG	9781442212176	Required
712	F22	SXF	010	55A	LEES	8		No Text Required				
712	F22	SXF	020	OL1	TBD	0		No Text Required				
712	F22	SXF	340	OL1	HEMINGWAY	4		No Text Required				
712	F22	SXF	500	55A	BISHOP	6		No Text Required				
712	F22	SXF	501	55A	BISHOP	7		No Text Required				
712	F22	SXI	101	55A	ISBECQUE	21		No Text Required				
712	F22	SXI	111	OL1	TBD	0		No Text Required				

712	F22	SXI	150	55A	TBD	0		No Text Required				
712	F22	SXI	250	55A	TBD	0		No Text Required				
712	F22	SXI	300	OL1	TBD	0		No Text Required				
712	F22	SXS	100	OL1	TBD	0		No Text Required				
712	F22	SXS	101	55A	SEYMOUR	14		No Text Required				
712	F22	SXS	101	55B	ALUSICK	19		No Text Required				
712	F22	SXS	201	55A	AMPRATWUM	8		No Text Required				
712	F22	TC	111	OL1	BEARD	15	BEARD-THAPA	COMPLETE BOOK OF TECH.DESIGN..-W/ACCESS	21	K/H	9781792475740	Required
712	F22	TC	202	25A	TAMANAHA	7		No Text Required				
712	F22	TC	311	701	RUVINSKAYA	25		No Text Required				
712	F22	TC	311	703	RUVINSKAYA	15		No Text Required				
712	F22	TC	321	701	WILLIAMS	21		No Text Required				
712	F22	TC	321	702	WILLIAMS	19		No Text Required				
712	F22	TC	421	701	WEI	24		No Text Required				
712	F22	TC	421	702	WEI	8		No Text Required				
712	F22	TC	441	701	DONATIEN	16	BEARD-THAPA	COMPLETE BOOK OF TECH.DESIGN..-W/ACCESS	21	K/H	9781792475740	Required
712	F22	TC	441	702	DONATIEN	16	BEARD-THAPA	COMPLETE BOOK OF TECH.DESIGN..-W/ACCESS	21	K/H	9781792475740	Required
712	F22	TD	101	101	DORMUTH	25		No Adoption Received				
712	F22	TD	101	15A	DORMUTH	24		No Adoption Received				
712	F22	TD	103	15A	MARONEY	18		No Adoption Received				
712	F22	TD	112	SK1	KIM	20		No Adoption Received				
712	F22	TD	112	101	STEWART	25		No Adoption Received				
712	F22	TD	113	101	HUGHES	22		No Adoption Received				
712	F22	TD	114	101	JEYAVEERAN	19		No Adoption Received				
712	F22	TD	115	15A	RAMIREZ	12		No Adoption Received				
712	F22	TD	126	101	RAMIREZ	26		No Adoption Received				
712	F22	TD	126	102	SUSSMAN-SILVERMAN	18		No Adoption Received				
712	F22	TD	131	15A	HESS	6		No Adoption Received				
712	F22	TD	138	101	WEBER	19		No Adoption Received				
712	F22	TD	141	101	PICCORA	24		No Adoption Received				
712	F22	TD	141	102	SUSSMAN-SILVERMAN	17		No Adoption Received				
712	F22	TD	155	101	PICCORA	20		No Adoption Received				
712	F22	TD	161	101	SCHULTZ	22		No Adoption Received				
712	F22	TD	161	102	SCHULTZ	10		No Adoption Received				
712	F22	TD	183	15A	HENRETTA	19		No Adoption Received				
712	F22	TD	207	101	JEYAVEERAN	12		No Adoption Received				
712	F22	TD	212	101	KRUG	23		No Adoption Received				
712	F22	TD	212	15A	KRUG	14		No Adoption Received				
712	F22	TD	227	101	PEOT	19		No Adoption Received				
712	F22	TD	238	101	HESS	15		No Adoption Received				
712	F22	TD	313	601	GOETZ	23		No Adoption Received				
712	F22	TD	334	601	KLEINMAN	11		No Adoption Received				
712	F22	TD	334	602	HOSFORD	8		No Adoption Received				
712	F22	TD	356	601	HAN	19		No Adoption Received				
712	F22	TD	361	601	GOETZ	17		No Adoption Received				
712	F22	TD	452	601	HERNANDEZ	15		No Adoption Received				
712	F22	TD	473	601	RUIZ	14		No Adoption Received				
712	F22	TD	481	ML1	TERRANEO	7		No Adoption Received				
712	F22	TL	111	15A	JUHASZ	15	ANTIONE	CLASSIC TAILORING TECHNIQUES FOR MENSWEA	2022	MAC HIGHER	9781501372100	Required
712	F22	TR	000	001	TBD	0		No Text Required				

712	F22	TR	001	101	CAMMARATA	1		No Text Required				
712	F22	TS	015	201	ISLAM	25	JOHNSON	J.J.PIZZUTO'S FABRIC SCI.(LL)-W/BINDER	11TH 16	MAC HIGHER	9781628926583	Required
712	F22	TS	015	201	ISLAM	25	5234	DOUBLE SIDED SCOTCH TAPE		XX SUPPLY	2818440009334	Required
712	F22	TS	015	201	ISLAM	25	JOHNSON	J.J.PIZZUTO'S FABRIC SCI..KIT-W/ACCESS	11TH 16	MAC HIGHER	9781501316517	Required
712	F22	TS	015	201	ISLAM	25	660304	ART ALTERNAT STAINLESS STEEL NEEDLE TOOL		XX SUPPLY	2818440027918	Required
712	F22	TS	015	202	ARYA	23	JOHNSON	J.J.PIZZUTO'S FABRIC SCI.(LL)-W/BINDER	11TH 16	MAC HIGHER	9781628926583	Required
712	F22	TS	015	202	ARYA	23	5234	DOUBLE SIDED SCOTCH TAPE		XX SUPPLY	2818440009334	Required
712	F22	TS	015	202	ARYA	23	JOHNSON	J.J.PIZZUTO'S FABRIC SCI..KIT-W/ACCESS	11TH 16	MAC HIGHER	9781501316517	Required
712	F22	TS	015	202	ARYA	23	660304	ART ALTERNAT STAINLESS STEEL NEEDLE TOOL		XX SUPPLY	2818440027918	Required
712	F22	TS	015	203	SAVILLE	9	JOHNSON	J.J.PIZZUTO'S FABRIC SCI.(LL)-W/BINDER	11TH 16	MAC HIGHER	9781628926583	Required
712	F22	TS	015	203	SAVILLE	9	JOHNSON	J.J.PIZZUTO'S FABRIC SCI..KIT-W/ACCESS	11TH 16	MAC HIGHER	9781501316517	Required
712	F22	TS	015	203	SAVILLE	9	5234	DOUBLE SIDED SCOTCH TAPE		XX SUPPLY	2818440009334	Required
712	F22	TS	015	203	SAVILLE	9	660304	ART ALTERNAT STAINLESS STEEL NEEDLE TOOL		XX SUPPLY	2818440027918	Required
712	F22	TS	110	OL1	CORMIER	15	JOHNSON	J.J.PIZZUTO'S FABRIC SCI..KIT-W/ACCESS	11TH 16	MAC HIGHER	9781501316517	Required
712	F22	TS	110	OL1	CORMIER	15	5234	DOUBLE SIDED SCOTCH TAPE		XX SUPPLY	2818440009334	Required
712	F22	TS	110	OL1	CORMIER	15	660304	ART ALTERNAT STAINLESS STEEL NEEDLE TOOL		XX SUPPLY	2818440027918	Required
712	F22	TS	110	OL3	KALIVAS	12	JOHNSON	J.J.PIZZUTO'S FABRIC SCI..KIT-W/ACCESS	11TH 16	MAC HIGHER	9781501316517	Required
712	F22	TS	110	OL3	KALIVAS	12	5234	DOUBLE SIDED SCOTCH TAPE		XX SUPPLY	2818440009334	Required
712	F22	TS	110	OL3	KALIVAS	12	660304	ART ALTERNAT STAINLESS STEEL NEEDLE TOOL		XX SUPPLY	2818440027918	Required
712	F22	TS	110	201	SARKAR	29	JOHNSON	J.J.PIZZUTO'S FABRIC SCI..KIT-W/ACCESS	11TH 16	MAC HIGHER	9781501316517	Required
712	F22	TS	110	201	SARKAR	29	5234	DOUBLE SIDED SCOTCH TAPE		XX SUPPLY	2818440009334	Required
712	F22	TS	110	201	SARKAR	29	660304	ART ALTERNAT STAINLESS STEEL NEEDLE TOOL		XX SUPPLY	2818440027918	Required
712	F22	TS	110	202	ISLAM	27	JOHNSON	J.J.PIZZUTO'S FABRIC SCI..KIT-W/ACCESS	11TH 16	MAC HIGHER	9781501316517	Required
712	F22	TS	110	202	ISLAM	27	5234	DOUBLE SIDED SCOTCH TAPE		XX SUPPLY	2818440009334	Required
712	F22	TS	110	202	ISLAM	27	660304	ART ALTERNAT STAINLESS STEEL NEEDLE TOOL		XX SUPPLY	2818440027918	Required
712	F22	TS	110	203	BISHOP	26	JOHNSON	J.J.PIZZUTO'S FABRIC SCI..KIT-W/ACCESS	11TH 16	MAC HIGHER	9781501316517	Required
712	F22	TS	110	203	BISHOP	26	5234	DOUBLE SIDED SCOTCH TAPE		XX SUPPLY	2818440009334	Required
712	F22	TS	110	203	BISHOP	26	660304	ART ALTERNAT STAINLESS STEEL NEEDLE TOOL		XX SUPPLY	2818440027918	Required
712	F22	TS	110	204	SARKAR	23	JOHNSON	J.J.PIZZUTO'S FABRIC SCI..KIT-W/ACCESS	11TH 16	MAC HIGHER	9781501316517	Required
712	F22	TS	110	204	SARKAR	23	5234	DOUBLE SIDED SCOTCH TAPE		XX SUPPLY	2818440009334	Required
712	F22	TS	110	204	SARKAR	23	660304	ART ALTERNAT STAINLESS STEEL NEEDLE TOOL		XX SUPPLY	2818440027918	Required
712	F22	TS	110	205	BENANTI	27	JOHNSON	J.J.PIZZUTO'S FABRIC SCI..KIT-W/ACCESS	11TH 16	MAC HIGHER	9781501316517	Required
712	F22	TS	110	205	BENANTI	27	5234	DOUBLE SIDED SCOTCH TAPE		XX SUPPLY	2818440009334	Required
712	F22	TS	110	205	BENANTI	27	660304	ART ALTERNAT STAINLESS STEEL NEEDLE TOOL		XX SUPPLY	2818440027918	Required
712	F22	TS	110	206	WONG	25	JOHNSON	J.J.PIZZUTO'S FABRIC SCI..KIT-W/ACCESS	11TH 16	MAC HIGHER	9781501316517	Required
712	F22	TS	110	206	WONG	25	5234	DOUBLE SIDED SCOTCH TAPE		XX SUPPLY	2818440009334	Required
712	F22	TS	110	206	WONG	25	660304	ART ALTERNAT STAINLESS STEEL NEEDLE TOOL		XX SUPPLY	2818440027918	Required
712	F22	TS	110	207	SARKAR	28	JOHNSON	J.J.PIZZUTO'S FABRIC SCI..KIT-W/ACCESS	11TH 16	MAC HIGHER	9781501316517	Required
712	F22	TS	110	207	SARKAR	28	5234	DOUBLE SIDED SCOTCH TAPE		XX SUPPLY	2818440009334	Required
712	F22	TS	110	207	SARKAR	28	660304	ART ALTERNAT STAINLESS STEEL NEEDLE TOOL		XX SUPPLY	2818440027918	Required
712	F22	TS	110	208	BEAULIEU	18	JOHNSON	J.J.PIZZUTO'S FABRIC SCI..KIT-W/ACCESS	11TH 16	MAC HIGHER	9781501316517	Required
712	F22	TS	110	208	BEAULIEU	18	5234	DOUBLE SIDED SCOTCH TAPE		XX SUPPLY	2818440009334	Required
712	F22	TS	110	208	BEAULIEU	18	660304	ART ALTERNAT STAINLESS STEEL NEEDLE TOOL		XX SUPPLY	2818440027918	Required
712	F22	TS	110	25A	GREALISH-FORINO	15	JOHNSON	J.J.PIZZUTO'S FABRIC SCI..KIT-W/ACCESS	11TH 16	MAC HIGHER	9781501316517	Required
712	F22	TS	110	25A	GREALISH-FORINO	15	5234	DOUBLE SIDED SCOTCH TAPE		XX SUPPLY	2818440009334	Required
712	F22	TS	110	25A	GREALISH-FORINO	15	660304	ART ALTERNAT STAINLESS STEEL NEEDLE TOOL		XX SUPPLY	2818440027918	Required
712	F22	TS	111	202	GAO	15	JOHNSON	J.J.PIZZUTO'S FABRIC SCI.(LL)-W/BINDER	11TH 16	MAC HIGHER	9781628926583	Required
712	F22	TS	111	202	GAO	15	JOHNSON	J.J.PIZZUTO'S FABRIC SCI..KIT-W/ACCESS	11TH 16	MAC HIGHER	9781501316517	Required
712	F22	TS	111	202	GAO	15	5234	DOUBLE SIDED SCOTCH TAPE		XX SUPPLY	2818440009334	Required
712	F22	TS	111	202	GAO	15	660304	ART ALTERNAT STAINLESS STEEL NEEDLE TOOL		XX SUPPLY	2818440027918	Required

712	F22	TS	111	202	GAO	15	JOHNSON	J.J.PIZZUTO'S FABRIC SCI.(LL)-PACKAGE	11TH 16	MAC HIGHER	9781501395369	Required
712	F22	TS	111	203	SILVIA	21	JOHNSON	J.J.PIZZUTO'S FABRIC SCI.(LL)-W/BINDER	11TH 16	MAC HIGHER	9781628926583	Required
712	F22	TS	111	203	SILVIA	21	JOHNSON	J.J.PIZZUTO'S FABRIC SCI..KIT-W/ACCESS	11TH 16	MAC HIGHER	9781501316517	Required
712	F22	TS	111	203	SILVIA	21	5234	DOUBLE SIDED SCOTCH TAPE		XX SUPPLY	2818440009334	Required
712	F22	TS	111	203	SILVIA	21	660304	ART ALTERNAT STAINLESS STEEL NEEDLE TOOL		XX SUPPLY	2818440027918	Required
712	F22	TS	111	203	SILVIA	21	JOHNSON	J.J.PIZZUTO'S FABRIC SCI.(LL)-PACKAGE	11TH 16	MAC HIGHER	9781501395369	Required
712	F22	TS	111	204	BENANTI	19	JOHNSON	J.J.PIZZUTO'S FABRIC SCI.(LL)-W/BINDER	11TH 16	MAC HIGHER	9781628926583	Required
712	F22	TS	111	204	BENANTI	19	JOHNSON	J.J.PIZZUTO'S FABRIC SCI..KIT-W/ACCESS	11TH 16	MAC HIGHER	9781501316517	Required
712	F22	TS	111	204	BENANTI	19	5234	DOUBLE SIDED SCOTCH TAPE		XX SUPPLY	2818440009334	Required
712	F22	TS	111	204	BENANTI	19	660304	ART ALTERNAT STAINLESS STEEL NEEDLE TOOL		XX SUPPLY	2818440027918	Required
712	F22	TS	111	204	BENANTI	19	JOHNSON	J.J.PIZZUTO'S FABRIC SCI.(LL)-PACKAGE	11TH 16	MAC HIGHER	9781501395369	Required
712	F22	TS	111	25A	SANTORIELLO	14	JOHNSON	J.J.PIZZUTO'S FABRIC SCI.(LL)-W/BINDER	11TH 16	MAC HIGHER	9781628926583	Required
712	F22	TS	111	25A	SANTORIELLO	14	JOHNSON	J.J.PIZZUTO'S FABRIC SCI..KIT-W/ACCESS	11TH 16	MAC HIGHER	9781501316517	Required
712	F22	TS	111	25A	SANTORIELLO	14	5234	DOUBLE SIDED SCOTCH TAPE		XX SUPPLY	2818440009334	Required
712	F22	TS	111	25A	SANTORIELLO	14	660304	ART ALTERNAT STAINLESS STEEL NEEDLE TOOL		XX SUPPLY	2818440027918	Required
712	F22	TS	111	25A	SANTORIELLO	14	JOHNSON	J.J.PIZZUTO'S FABRIC SCI.(LL)-PACKAGE	11TH 16	MAC HIGHER	9781501395369	Required
712	F22	TS	115	201	ISLAM	25	JOHNSON	J.J.PIZZUTO'S FABRIC SCI.(LL)-W/BINDER	11TH 16	MAC HIGHER	9781628926583	Required
712	F22	TS	115	201	ISLAM	25	5234	DOUBLE SIDED SCOTCH TAPE		XX SUPPLY	2818440009334	Required
712	F22	TS	115	201	ISLAM	25	JOHNSON	J.J.PIZZUTO'S FABRIC SCI..KIT-W/ACCESS	11TH 16	MAC HIGHER	9781501316517	Required
712	F22	TS	115	201	ISLAM	25	660304	ART ALTERNAT STAINLESS STEEL NEEDLE TOOL		XX SUPPLY	2818440027918	Required
712	F22	TS	115	202	ARYA	24	JOHNSON	J.J.PIZZUTO'S FABRIC SCI.(LL)-W/BINDER	11TH 16	MAC HIGHER	9781628926583	Required
712	F22	TS	115	202	ARYA	24	5234	DOUBLE SIDED SCOTCH TAPE		XX SUPPLY	2818440009334	Required
712	F22	TS	115	202	ARYA	24	JOHNSON	J.J.PIZZUTO'S FABRIC SCI..KIT-W/ACCESS	11TH 16	MAC HIGHER	9781501316517	Required
712	F22	TS	115	202	ARYA	24	660304	ART ALTERNAT STAINLESS STEEL NEEDLE TOOL		XX SUPPLY	2818440027918	Required
712	F22	TS	115	202	ARYA	24	JOHNSON	J.J.PIZZUTO'S FABRIC SCI.(LL)-PACKAGE	11TH 16	MAC HIGHER	9781501395369	Required
712	F22	TS	115	203	SAVILLE	9	JOHNSON	J.J.PIZZUTO'S FABRIC SCI..KIT-W/ACCESS	11TH 16	MAC HIGHER	9781501316517	Required
712	F22	TS	115	203	SAVILLE	9	JOHNSON	J.J.PIZZUTO'S FABRIC SCI.(LL)-W/BINDER	11TH 16	MAC HIGHER	9781628926583	Required
712	F22	TS	115	203	SAVILLE	9	JOHNSON	J.J.PIZZUTO'S FABRIC SCI.(LL)-PACKAGE	11TH 16	MAC HIGHER	9781501395369	Required
712	F22	TS	115	203	SAVILLE	9	660304	ART ALTERNAT STAINLESS STEEL NEEDLE TOOL		XX SUPPLY	2818440027918	Required
712	F22	TS	115	203	SAVILLE	9	5234	DOUBLE SIDED SCOTCH TAPE		XX SUPPLY	2818440009334	Required
712	F22	TS	116	25A	GREALISH-FORINO	18	TAY	FUNDAMENTAL OF WEFT KNITTING		G TAY	2818440025358	Required
712	F22	TS	131	OL1	GANIARIS	17	JOHNSON	J.J.PIZZUTO'S FABRIC SCI..KIT-W/ACCESS	11TH 16	MAC HIGHER	9781501316517	Required
712	F22	TS	131	OL1	GANIARIS	17	5234	DOUBLE SIDED SCOTCH TAPE		XX SUPPLY	2818440009334	Required
712	F22	TS	131	OL1	GANIARIS	17	JOHNSON	J.J.PIZZUTO'S FABRIC SCI.(LL)-W/BINDER	11TH 16	MAC HIGHER	9781628926583	Required
712	F22	TS	131	OL1	GANIARIS	17	660304	ART ALTERNAT STAINLESS STEEL NEEDLE TOOL		XX SUPPLY	2818440027918	Required
712	F22	TS	131	OL1	GANIARIS	17	JOHNSON	J.J.PIZZUTO'S FABRIC SCI.(LL)-PACKAGE	11TH 16	MAC HIGHER	9781501395369	Required
712	F22	TS	131	PO1	ASTIER	15		No Adoption Received				
712	F22	TS	131	SK1	YANG	14		No Text Required				
712	F22	TS	131	SK2	KIM	16		No Text Required				
712	F22	TS	131	201	SILVIA	20	JOHNSON	J.J.PIZZUTO'S FABRIC SCI..KIT-W/ACCESS	11TH 16	MAC HIGHER	9781501316517	Required
712	F22	TS	131	201	SILVIA	20	5234	DOUBLE SIDED SCOTCH TAPE		XX SUPPLY	2818440009334	Required
712	F22	TS	131	201	SILVIA	20	JOHNSON	J.J.PIZZUTO'S FABRIC SCI.(LL)-W/BINDER	11TH 16	MAC HIGHER	9781628926583	Required
712	F22	TS	131	201	SILVIA	20	660304	ART ALTERNAT STAINLESS STEEL NEEDLE TOOL		XX SUPPLY	2818440027918	Required
712	F22	TS	131	201	SILVIA	20	JOHNSON	J.J.PIZZUTO'S FABRIC SCI.(LL)-PACKAGE	11TH 16	MAC HIGHER	9781501395369	Required
712	F22	TS	131	202	SIRSI	17	JOHNSON	J.J.PIZZUTO'S FABRIC SCI..KIT-W/ACCESS	11TH 16	MAC HIGHER	9781501316517	Required
712	F22	TS	131	202	SIRSI	17	5234	DOUBLE SIDED SCOTCH TAPE		XX SUPPLY	2818440009334	Required
712	F22	TS	131	202	SIRSI	17	JOHNSON	J.J.PIZZUTO'S FABRIC SCI.(LL)-W/BINDER	11TH 16	MAC HIGHER	9781628926583	Required
712	F22	TS	131	202	SIRSI	17	660304	ART ALTERNAT STAINLESS STEEL NEEDLE TOOL		XX SUPPLY	2818440027918	Required
712	F22	TS	131	202	SIRSI	17	JOHNSON	J.J.PIZZUTO'S FABRIC SCI.(LL)-PACKAGE	11TH 16	MAC HIGHER	9781501395369	Required
712	F22	TS	131	203	ARYA	21	JOHNSON	J.J.PIZZUTO'S FABRIC SCI..KIT-W/ACCESS	11TH 16	MAC HIGHER	9781501316517	Required

712	F22	TS	131	203	ARYA	21	5234	DOUBLE SIDED SCOTCH TAPE		XX SUPPLY	2818440009334	Required
712	F22	TS	131	203	ARYA	21	JOHNSON	J.J.PIZZUTO'S FABRIC SCI.(LL)-W/BINDER	11TH 16	MAC HIGHER	9781628926583	Required
712	F22	TS	131	203	ARYA	21	660304	ART ALTERNAT STAINLESS STEEL NEEDLE TOOL		XX SUPPLY	2818440027918	Required
712	F22	TS	131	203	ARYA	21	JOHNSON	J.J.PIZZUTO'S FABRIC SCI.(LL)-PACKAGE	11TH 16	MAC HIGHER	9781501395369	Required
712	F22	TS	131	204	WONG	18	JOHNSON	J.J.PIZZUTO'S FABRIC SCI..KIT-W/ACCESS	11TH 16	MAC HIGHER	9781501316517	Required
712	F22	TS	131	204	WONG	18	5234	DOUBLE SIDED SCOTCH TAPE		XX SUPPLY	2818440009334	Required
712	F22	TS	131	204	WONG	18	JOHNSON	J.J.PIZZUTO'S FABRIC SCI.(LL)-W/BINDER	11TH 16	MAC HIGHER	9781628926583	Required
712	F22	TS	131	204	WONG	18	660304	ART ALTERNAT STAINLESS STEEL NEEDLE TOOL		XX SUPPLY	2818440027918	Required
712	F22	TS	131	205	ZUCKER	19	JOHNSON	J.J.PIZZUTO'S FABRIC SCI..KIT-W/ACCESS	11TH 16	MAC HIGHER	9781501316517	Required
712	F22	TS	131	205	ZUCKER	19	5234	DOUBLE SIDED SCOTCH TAPE		XX SUPPLY	2818440009334	Required
712	F22	TS	131	205	ZUCKER	19	JOHNSON	J.J.PIZZUTO'S FABRIC SCI.(LL)-W/BINDER	11TH 16	MAC HIGHER	9781628926583	Required
712	F22	TS	131	205	ZUCKER	19	660304	ART ALTERNAT STAINLESS STEEL NEEDLE TOOL		XX SUPPLY	2818440027918	Required
712	F22	TS	131	206	KNICKERBOCKER	15	JOHNSON	J.J.PIZZUTO'S FABRIC SCI..KIT-W/ACCESS	11TH 16	MAC HIGHER	9781501316517	Required
712	F22	TS	131	206	KNICKERBOCKER	15	5234	DOUBLE SIDED SCOTCH TAPE		XX SUPPLY	2818440009334	Required
712	F22	TS	131	206	KNICKERBOCKER	15	JOHNSON	J.J.PIZZUTO'S FABRIC SCI.(LL)-W/BINDER	11TH 16	MAC HIGHER	9781628926583	Required
712	F22	TS	131	206	KNICKERBOCKER	15	660304	ART ALTERNAT STAINLESS STEEL NEEDLE TOOL		XX SUPPLY	2818440027918	Required
712	F22	TS	131	207	ZUCKER	18	JOHNSON	J.J.PIZZUTO'S FABRIC SCI..KIT-W/ACCESS	11TH 16	MAC HIGHER	9781501316517	Required
712	F22	TS	131	207	ZUCKER	18	5234	DOUBLE SIDED SCOTCH TAPE		XX SUPPLY	2818440009334	Required
712	F22	TS	131	207	ZUCKER	18	JOHNSON	J.J.PIZZUTO'S FABRIC SCI.(LL)-W/BINDER	11TH 16	MAC HIGHER	9781628926583	Required
712	F22	TS	131	207	ZUCKER	18	660304	ART ALTERNAT STAINLESS STEEL NEEDLE TOOL		XX SUPPLY	2818440027918	Required
712	F22	TS	131	208	MALIK	17	JOHNSON	J.J.PIZZUTO'S FABRIC SCI..KIT-W/ACCESS	11TH 16	MAC HIGHER	9781501316517	Required
712	F22	TS	131	208	MALIK	17	5234	DOUBLE SIDED SCOTCH TAPE		XX SUPPLY	2818440009334	Required
712	F22	TS	131	208	MALIK	17	JOHNSON	J.J.PIZZUTO'S FABRIC SCI.(LL)-W/BINDER	11TH 16	MAC HIGHER	9781628926583	Required
712	F22	TS	131	208	MALIK	17	660304	ART ALTERNAT STAINLESS STEEL NEEDLE TOOL		XX SUPPLY	2818440027918	Required
712	F22	TS	131	25A	KALIVAS	20	JOHNSON	J.J.PIZZUTO'S FABRIC SCI..KIT-W/ACCESS	11TH 16	MAC HIGHER	9781501316517	Required
712	F22	TS	131	25A	KALIVAS	20	5234	DOUBLE SIDED SCOTCH TAPE		XX SUPPLY	2818440009334	Required
712	F22	TS	131	25A	KALIVAS	20	JOHNSON	J.J.PIZZUTO'S FABRIC SCI.(LL)-W/BINDER	11TH 16	MAC HIGHER	9781628926583	Required
712	F22	TS	131	25A	KALIVAS	20	660304	ART ALTERNAT STAINLESS STEEL NEEDLE TOOL		XX SUPPLY	2818440027918	Required
712	F22	TS	131	25B	BISHOP	19	JOHNSON	J.J.PIZZUTO'S FABRIC SCI..KIT-W/ACCESS	11TH 16	MAC HIGHER	9781501316517	Required
712	F22	TS	131	25B	BISHOP	19	5234	DOUBLE SIDED SCOTCH TAPE		XX SUPPLY	2818440009334	Required
712	F22	TS	131	25B	BISHOP	19	JOHNSON	J.J.PIZZUTO'S FABRIC SCI.(LL)-W/BINDER	11TH 16	MAC HIGHER	9781628926583	Required
712	F22	TS	131	25B	BISHOP	19	660304	ART ALTERNAT STAINLESS STEEL NEEDLE TOOL		XX SUPPLY	2818440027918	Required
712	F22	TS	131	25C	GIARDINA	20	JOHNSON	J.J.PIZZUTO'S FABRIC SCI..KIT-W/ACCESS	11TH 16	MAC HIGHER	9781501316517	Required
712	F22	TS	131	25C	GIARDINA	20	5234	DOUBLE SIDED SCOTCH TAPE		XX SUPPLY	2818440009334	Required
712	F22	TS	131	25C	GIARDINA	20	JOHNSON	J.J.PIZZUTO'S FABRIC SCI.(LL)-W/BINDER	11TH 16	MAC HIGHER	9781628926583	Required
712	F22	TS	131	25C	GIARDINA	20	660304	ART ALTERNAT STAINLESS STEEL NEEDLE TOOL		XX SUPPLY	2818440027918	Required
712	F22	TS	215	201	GOPALARATHINAM	19	JOHNSON	J.J.PIZZUTO'S FABRIC SCI.(LL)-W/BINDER	11TH 16	MAC HIGHER	9781628926583	Required
712	F22	TS	215	201	GOPALARATHINAM	19	5234	DOUBLE SIDED SCOTCH TAPE		XX SUPPLY	2818440009334	Required
712	F22	TS	215	201	GOPALARATHINAM	19	JOHNSON	J.J.PIZZUTO'S FABRIC SCI..KIT-W/ACCESS	11TH 16	MAC HIGHER	9781501316517	Required
712	F22	TS	215	201	GOPALARATHINAM	19	660304	ART ALTERNAT STAINLESS STEEL NEEDLE TOOL		XX SUPPLY	2818440027918	Required
712	F22	TS	215	25A	GEORGE	15	JOHNSON	J.J.PIZZUTO'S FABRIC SCI.(LL)-W/BINDER	11TH 16	MAC HIGHER	9781628926583	Required
712	F22	TS	215	25A	GEORGE	15	5234	DOUBLE SIDED SCOTCH TAPE		XX SUPPLY	2818440009334	Required
712	F22	TS	215	25A	GEORGE	15	JOHNSON	J.J.PIZZUTO'S FABRIC SCI..KIT-W/ACCESS	11TH 16	MAC HIGHER	9781501316517	Required
712	F22	TS	215	25A	GEORGE	15	660304	ART ALTERNAT STAINLESS STEEL NEEDLE TOOL		XX SUPPLY	2818440027918	Required
712	F22	TS	301	701	GIARDINA	22	JOHNSON	J.J.PIZZUTO'S FABRIC SCI.(LL)-W/BINDER	11TH 16	MAC HIGHER	9781628926583	Required
712	F22	TS	301	701	GIARDINA	22	5234	DOUBLE SIDED SCOTCH TAPE		XX SUPPLY	2818440009334	Required
712	F22	TS	301	701	GIARDINA	22	660304	ART ALTERNAT STAINLESS STEEL NEEDLE TOOL		XX SUPPLY	2818440027918	Required
712	F22	TS	301	702	GIARDINA	19	JOHNSON	J.J.PIZZUTO'S FABRIC SCI.(LL)-W/BINDER	11TH 16	MAC HIGHER	9781628926583	Required
712	F22	TS	301	702	GIARDINA	19	5234	DOUBLE SIDED SCOTCH TAPE		XX SUPPLY	2818440009334	Required
712	F22	TS	301	702	GIARDINA	19	660304	ART ALTERNAT STAINLESS STEEL NEEDLE TOOL		XX SUPPLY	2818440027918	Required

712	F22	TS	332	701	SANTORIELLO	11	TAY	FUNDAMENTAL OF WEFT KNITTING		G TAY	2818440025358	Required
712	F22	TS	332	75A	ISLAM	13	TAY	FUNDAMENTAL OF WEFT KNITTING		G TAY	2818440025358	Required
712	F22	TS	461	701	GREALISH-FORINO	15	TAY	WRAP KNITTEG PRIMIER		G TAY	2818440026911	Required
712	F22	TS	461	701	GREALISH-FORINO	15	TAY	FUNDAMENTAL OF WEFT KNITTING		G TAY	2818440025358	Required
712	F22	TS	461	702	GREALISH-FORINO	17	TAY	WRAP KNITTEG PRIMIER		G TAY	2818440026911	Required
712	F22	TS	461	702	GREALISH-FORINO	17	TAY	FUNDAMENTAL OF WEFT KNITTING		G TAY	2818440025358	Required
712	F22	TT	055	701	GAO	21		No Adoption Received				
712	F22	TT	055	75A	BEAULIEU	10		No Adoption Received				
712	F22	TT	201	201	CRUTCHFIELD	14		No Adoption Received				
712	F22	TT	247	201	KALIVAS	15		No Adoption Received				
712	F22	TT	276	202	CORA	22	YATES	FABRICS:GUIDE FOR INTERIOR DESIGNERS...	02	NORTON	9780393730623	Required
712	F22	TT	327	701	SEITINGER	16	KEARLEY	EBK WOVEN TEXTILES		VST	9781847978158	eBook
712	F22	TT	327	702	CRUTCHFIELD	17	KEARLEY	EBK WOVEN TEXTILES		VST	9781847978158	eBook
712	F22	TT	343	701	SARKAR	17		No Adoption Received				
712	F22	TT	343	75A	SARKAR	9		No Adoption Received				
712	F22	TT	362	701	ARYA	17		No Adoption Received				
712	F22	TT	362	75A	ARYA	10		No Adoption Received				
712	F22	TT	381	701	ISLAM	19	TAY	WRAP KNITTEG PRIMIER		G TAY	2818440026911	Required
712	F22	TT	381	701	ISLAM	19	TAY	FUNDAMENTAL OF WEFT KNITTING		G TAY	2818440025358	Required
712	F22	TT	381	702	SANTORIELLO	17	TAY	WRAP KNITTEG PRIMIER		G TAY	2818440026911	Required
712	F22	TT	381	702	SANTORIELLO	17	TAY	FUNDAMENTAL OF WEFT KNITTING		G TAY	2818440025358	Required
712	F22	TT	455	701	GAO	21	KADOLPH	QUALITY ASSURANCE F/TEXTILES+APPAREL	2ND 07	MAC HIGHER	9781563675546	Required
712	F22	TT	455	75A	BEAULIEU	10	KADOLPH	QUALITY ASSURANCE F/TEXTILES+APPAREL	2ND 07	MAC HIGHER	9781563675546	Required
712	F22	TT	456	701	GAO	14		No Text Required				
712	F22	TT	477	701	BISHOP	17		No Adoption Received				
712	F22	TT	499	701	SARKAR	1		No Text Required				
712	F22	TT	499	702	CRUTCHFIELD	1		No Adoption Received				
712	F22	TY	101	15A	YAVNE	15		No Adoption Received				
712	F22	TY	326	601	MUCARO	6	WALLACH	FUND.OF MODERN DRAFTING	2ND 14	CENGAGE L	9781133603627	Required
712	F22	TY	327	65A	VENTOLA	7	WALLACH	EBK FUNDAMENTALS OF MODERN DRAFTING	2	VST	9781305211735	eBook
712	F22	TY	352	65A	WONG	6	THOMPSON	EBK MANUFACTURING PROCESSES FOR DESIGN		VST	9780500776339	eBook
712	F22	TY	411	601	SCALERE	8		No Adoption Received				
712	F22	TY	421	601	WILSON	8		No Adoption Received				
712	F22	TY	442	601	TUTIVEN	8		No Adoption Received				
712	F22	TY	463	601	TOMEI	8		No Adoption Received				
712	F22	VP	211	101	SELLECK	13		No Adoption Received				
712	F22	VP	211	102	SELLECK	25		No Adoption Received				
712	F22	VP	211	103	SELLECK	19		No Adoption Received				
712	F22	VP	211	104	SOKOLI	20		No Adoption Received				
712	F22	VP	302	601	ROGERS	6		No Adoption Received				
712	F22	VP	302	602	KONG	25		No Adoption Received				
712	F22	VP	303	601	BERGER	18		No Adoption Received				
712	F22	VP	303	602	PATRICK	13		No Adoption Received				
712	F22	VP	312	601	KONG	13	PEGLER	VISUAL MERCHANDISING+DISPLAY	7TH 18	MAC HIGHER	9781501315299	Required
712	F22	VP	312	602	SALZMAN	17	PEGLER	VISUAL MERCHANDISING+DISPLAY	7TH 18	MAC HIGHER	9781501315299	Required
712	F22	VP	331	601	SOKOLI	23		No Adoption Received				
712	F22	VP	331	602	SOKOLI	7		No Adoption Received				
712	F22	VP	400	602	KONG	25		No Text Required				
712	F22	VP	400	65B	ROSENSHEIN	10		No Text Required				
712	F22	VP	401	601	SALZMAN	17		No Adoption Received				

712	F22	VP	411	601	OSTROW	19		No Text Required				
712	F22	VP	411	602	TOCMACOV	16		No Text Required				
712	F22	VP	432	65A	SOKOLI	14		No Adoption Received				
712	F22	VP	433	65A	ROGERS	10		No Adoption Received				
712	F22	VP	441	601	FINKELSTEIN	14		No Text Required				
712	F22	VP	441	602	FINKELSTEIN	21		No Text Required				
712	W23	AC	111	OL1	SCHACHTER	19	BELCH	ADVERTISING+PROMOTION	12TH 21	RENT MCG	9781260259315	Required
712	W23	AC	111	OL1	SCHACHTER	19	UNKNOWN	EBK CONNECT ONLINE ACCESS FOR ADVERTISI	12	VST	8220123809812	eBook
712	W23	AC	111	OL1	SCHACHTER	19	SIANO	EBK ADVERTISING	1	VST	9781423244264	Recommended
712	W23	AC	111	OL2	REICHEL	19	BELCH	ADVERTISING+PROMOTION	12TH 21	RENT MCG	9781260259315	Required
712	W23	AC	111	OL2	REICHEL	19	UNKNOWN	EBK CONNECT ONLINE ACCESS FOR ADVERTISI	12	VST	8220123809812	eBook
712	W23	AC	111	OL2	REICHEL	19	SIANO	EBK ADVERTISING	1	VST	9781423244264	Recommended
712	W23	AC	111	OL3	REJAUD	19	BELCH	ADVERTISING+PROMOTION	12TH 21	RENT MCG	9781260259315	Required
712	W23	AC	111	OL3	REJAUD	19	UNKNOWN	EBK CONNECT ONLINE ACCESS FOR ADVERTISI	12	VST	8220123809812	eBook
712	W23	AC	111	OL3	REJAUD	19	SIANO	EBK ADVERTISING	1	VST	9781423244264	Recommended
712	W23	AC	111	OL4	LEV	19	BELCH	ADVERTISING+PROMOTION	12TH 21	RENT MCG	9781260259315	Required
712	W23	AC	111	OL4	LEV	19	UNKNOWN	EBK CONNECT ONLINE ACCESS FOR ADVERTISI	12	VST	8220123809812	eBook
712	W23	AC	111	OL4	LEV	19	SIANO	EBK ADVERTISING	1	VST	9781423244264	Recommended
712	W23	AC	111	201	SOK	27	BELCH	ADVERTISING+PROMOTION	12TH 21	RENT MCG	9781260259315	Required
712	W23	AC	111	201	SOK	27	UNKNOWN	EBK CONNECT ONLINE ACCESS FOR ADVERTISI	12	VST	8220123809812	eBook
712	W23	AC	111	201	SOK	27	SIANO	EBK ADVERTISING	1	VST	9781423244264	Recommended
712	W23	AC	111	202	REICHEL	27	BELCH	ADVERTISING+PROMOTION	12TH 21	RENT MCG	9781260259315	Required
712	W23	AC	111	202	REICHEL	27	UNKNOWN	EBK CONNECT ONLINE ACCESS FOR ADVERTISI	12	VST	8220123809812	eBook
712	W23	AC	111	202	REICHEL	27	SIANO	EBK ADVERTISING	1	VST	9781423244264	Recommended
712	W23	AC	111	203	JANKOWSKI	27	BELCH	ADVERTISING+PROMOTION	12TH 21	RENT MCG	9781260259315	Required
712	W23	AC	111	203	JANKOWSKI	27	UNKNOWN	EBK CONNECT ONLINE ACCESS FOR ADVERTISI	12	VST	8220123809812	eBook
712	W23	AC	111	203	JANKOWSKI	27	SIANO	EBK ADVERTISING	1	VST	9781423244264	Recommended
712	W23	AC	111	204	ELEY	27	BELCH	ADVERTISING+PROMOTION	12TH 21	RENT MCG	9781260259315	Required
712	W23	AC	111	204	ELEY	27	UNKNOWN	EBK CONNECT ONLINE ACCESS FOR ADVERTISI	12	VST	8220123809812	eBook
712	W23	AC	111	204	ELEY	27	SIANO	EBK ADVERTISING	1	VST	9781423244264	Recommended
712	W23	AC	111	205	GINSBERG	27	BELCH	ADVERTISING+PROMOTION	12TH 21	RENT MCG	9781260259315	Required
712	W23	AC	111	205	GINSBERG	27	UNKNOWN	EBK CONNECT ONLINE ACCESS FOR ADVERTISI	12	VST	8220123809812	eBook
712	W23	AC	111	205	GINSBERG	27	SIANO	EBK ADVERTISING	1	VST	9781423244264	Recommended
712	W23	AC	111	206	REJAUD	27	BELCH	ADVERTISING+PROMOTION	12TH 21	RENT MCG	9781260259315	Required
712	W23	AC	111	206	REJAUD	27	UNKNOWN	EBK CONNECT ONLINE ACCESS FOR ADVERTISI	12	VST	8220123809812	eBook
712	W23	AC	111	206	REJAUD	27	SIANO	EBK ADVERTISING	1	VST	9781423244264	Recommended
712	W23	AC	111	207	ELEY	27	BELCH	ADVERTISING+PROMOTION	12TH 21	RENT MCG	9781260259315	Required
712	W23	AC	111	207	ELEY	27	UNKNOWN	EBK CONNECT ONLINE ACCESS FOR ADVERTISI	12	VST	8220123809812	eBook
712	W23	AC	111	207	ELEY	27	SIANO	EBK ADVERTISING	1	VST	9781423244264	Recommended
712	W23	AC	111	208	COFFEE	26	BELCH	ADVERTISING+PROMOTION	12TH 21	RENT MCG	9781260259315	Required
712	W23	AC	111	208	COFFEE	26	UNKNOWN	EBK CONNECT ONLINE ACCESS FOR ADVERTISI	12	VST	8220123809812	eBook
712	W23	AC	111	208	COFFEE	26	SIANO	EBK ADVERTISING	1	VST	9781423244264	Recommended
712	W23	AC	111	25B	REICHEL	14	BELCH	ADVERTISING+PROMOTION	12TH 21	RENT MCG	9781260259315	Required
712	W23	AC	111	25B	REICHEL	14	UNKNOWN	EBK CONNECT ONLINE ACCESS FOR ADVERTISI	12	VST	8220123809812	eBook
712	W23	AC	111	25B	REICHEL	14	SIANO	EBK ADVERTISING	1	VST	9781423244264	Recommended
712	W23	AC	111	25C	SUSZ	17	BELCH	ADVERTISING+PROMOTION	12TH 21	RENT MCG	9781260259315	Required
712	W23	AC	111	25C	SUSZ	17	UNKNOWN	EBK CONNECT ONLINE ACCESS FOR ADVERTISI	12	VST	8220123809812	eBook
712	W23	AC	111	25C	SUSZ	17	SIANO	EBK ADVERTISING	1	VST	9781423244264	Recommended
712	W23	AC	114	OL1	BUCHMAN	9	GREWAL	M:MARKETING-CONNECT ACCESS (6MONTH)	8TH 23	MCG	9781265265816	Required
712	W23	AC	114	OL1	BUCHMAN	9	UNKNOWN	EBK MARKETING	2	VST	9781423240143	Recommended

712	W23	AC	114	OL1	BUCHMAN	9	GREWAL	EBK MARKETING	8	VST	8220122841851	eBook
712	W23	AC	114	OL1	BUCHMAN	9	GREWAL	MARKETING	8TH 22	RENT MCG	9781260717433	Required
712	W23	AC	114	OL2	ROMANO	19	GREWAL	M:MARKETING-CONNECT ACCESS (6MONTH)	8TH 23	MCG	9781265265816	Required
712	W23	AC	114	OL2	ROMANO	19	GREWAL	MARKETING	8TH 22	RENT MCG	9781260717433	Required
712	W23	AC	114	OL2	ROMANO	19	UNKNOWN	EBK MARKETING	2	VST	9781423240143	Recommended
712	W23	AC	114	OL4	WANG	17	GREWAL	M:MARKETING-CONNECT ACCESS (6MONTH)	8TH 23	MCG	9781265265816	Required
712	W23	AC	114	OL4	WANG	17	GREWAL	EBK MARKETING	8	VST	8220122841851	eBook
712	W23	AC	114	OL4	WANG	17	GREWAL	MARKETING	8TH 22	RENT MCG	9781260717433	Required
712	W23	AC	114	OL4	WANG	17	UNKNOWN	EBK MARKETING	2	VST	9781423240143	Recommended
712	W23	AC	114	201	GINSBERG	27	GREWAL	M:MARKETING-CONNECT ACCESS (6MONTH)	8TH 23	MCG	9781265265816	Required
712	W23	AC	114	201	GINSBERG	27	GREWAL	MARKETING	8TH 22	RENT MCG	9781260717433	Required
712	W23	AC	114	201	GINSBERG	27	UNKNOWN	EBK MARKETING	2	VST	9781423240143	Recommended
712	W23	AC	114	202	BUCHMAN	16	GREWAL	M:MARKETING-CONNECT ACCESS (6MONTH)	8TH 23	MCG	9781265265816	Required
712	W23	AC	114	202	BUCHMAN	16	GREWAL	EBK MARKETING	8	VST	8220122841851	eBook
712	W23	AC	114	202	BUCHMAN	16	GREWAL	MARKETING	8TH 22	RENT MCG	9781260717433	Required
712	W23	AC	114	202	BUCHMAN	16	UNKNOWN	EBK MARKETING	2	VST	9781423240143	Recommended
712	W23	AC	114	25A	STINGONE	9	GREWAL	M:MARKETING-CONNECT ACCESS (6MONTH)	8TH 23	MCG	9781265265816	Required
712	W23	AC	114	25A	STINGONE	9	GREWAL	EBK MARKETING	8	VST	8220122841851	eBook
712	W23	AC	114	25A	STINGONE	9	GREWAL	MARKETING	8TH 22	RENT MCG	9781260717433	Required
712	W23	AC	114	25A	STINGONE	9	UNKNOWN	EBK MARKETING	2	VST	9781423240143	Recommended
712	W23	AC	141	OL1	LEOPOLD	19	RICH	WRITING+REPORTING NEWS	8TH 16	CENGAGE L	9781305077331	Required
712	W23	AC	141	201	SALVATORE	27	RICH	WRITING+REPORTING NEWS	8TH 16	CENGAGE L	9781305077331	Required
712	W23	AC	141	201	SALVATORE	27	SCERBO	EBK WRITING TIPS & TRICKS	1	VST	9781423217886	Recommended
712	W23	AC	141	202	PURCELL	27	RICH	WRITING+REPORTING NEWS	8TH 16	CENGAGE L	9781305077331	Required
712	W23	AC	141	202	PURCELL	27	SCERBO	EBK WRITING TIPS & TRICKS	1	VST	9781423217886	Recommended
712	W23	AC	141	203	LEOPOLD	27	RICH	WRITING+REPORTING NEWS	8TH 16	CENGAGE L	9781305077331	Required
712	W23	AC	141	203	LEOPOLD	27	SCERBO	EBK WRITING TIPS & TRICKS	1	VST	9781423217886	Recommended
712	W23	AC	141	204	PURCELL	27	RICH	WRITING+REPORTING NEWS	8TH 16	CENGAGE L	9781305077331	Required
712	W23	AC	141	204	PURCELL	27	SCERBO	EBK WRITING TIPS & TRICKS	1	VST	9781423217886	Recommended
712	W23	AC	141	205	CARACCIOLI	18	RICH	WRITING+REPORTING NEWS	8TH 16	CENGAGE L	9781305077331	Required
712	W23	AC	141	205	CARACCIOLI	18	SCERBO	EBK WRITING TIPS & TRICKS	1	VST	9781423217886	Recommended
712	W23	AC	141	206	ROMERO	27	RICH	WRITING+REPORTING NEWS	8TH 16	CENGAGE L	9781305077331	Required
712	W23	AC	141	206	ROMERO	27	SCERBO	EBK WRITING TIPS & TRICKS	1	VST	9781423217886	Recommended
712	W23	AC	141	207	SIMONE	23	RICH	WRITING+REPORTING NEWS	8TH 16	CENGAGE L	9781305077331	Required
712	W23	AC	141	207	SIMONE	23	SCERBO	EBK WRITING TIPS & TRICKS	1	VST	9781423217886	Recommended
712	W23	AC	141	25A	AMATULLI	27	RICH	WRITING+REPORTING NEWS	8TH 16	CENGAGE L	9781305077331	Required
712	W23	AC	141	25A	AMATULLI	27	SCERBO	EBK WRITING TIPS & TRICKS	1	VST	9781423217886	Recommended
712	W23	AC	161	OL1	CORNEJO	19	UNLIMITED	EBK CENGAGE UNLIMITED SUBSCRIPTION, 4 M	1	VST	9780357700006	Required
712	W23	AC	161	OL1	CORNEJO	19	LYNN	EBK MINDTAP FOR BESKEEN/CRAM/DUFFY/FRIE	1	VST	8220118189325	eBook
712	W23	AC	161	OL2	BARRATT	17	UNLIMITED	EBK CENGAGE UNLIMITED SUBSCRIPTION, 4 M	1	VST	9780357700006	Required
712	W23	AC	161	OL2	BARRATT	17	LYNN	EBK MINDTAP FOR BESKEEN/CRAM/DUFFY/FRIE	1	VST	8220118189325	eBook
712	W23	AC	161	201	COKKINOS	23	UNLIMITED	EBK CENGAGE UNLIMITED SUBSCRIPTION, 4 M	1	VST	9780357700006	Required
712	W23	AC	161	201	COKKINOS	23	LYNN	EBK MINDTAP FOR BESKEEN/CRAM/DUFFY/FRIE	1	VST	8220118189325	eBook
712	W23	AC	161	202	GAFFNEY	23	UNLIMITED	EBK CENGAGE UNLIMITED SUBSCRIPTION, 4 M	1	VST	9780357700006	Required
712	W23	AC	161	202	GAFFNEY	23	LYNN	EBK MINDTAP FOR BESKEEN/CRAM/DUFFY/FRIE	1	VST	8220118189325	eBook
712	W23	AC	161	25A	CORNEJO	23	UNLIMITED	EBK CENGAGE UNLIMITED SUBSCRIPTION, 4 M	1	VST	9780357700006	Required
712	W23	AC	161	25A	CORNEJO	23	LYNN	EBK MINDTAP FOR BESKEEN/CRAM/DUFFY/FRIE	1	VST	8220118189325	eBook
712	W23	AC	171	OL1	KERR	19	DOMINICK	DYNAMICS OF MASS COMMUNICATION	12TH 13	MCG	9780073526195	Required
712	W23	AC	171	OL2	KERR	19	DOMINICK	DYNAMICS OF MASS COMMUNICATION	12TH 13	MCG	9780073526195	Required
712	W23	AC	171	OL3	COKKINOS	19	DOMINICK	DYNAMICS OF MASS COMMUNICATION	12TH 13	MCG	9780073526195	Required

712	W23	AC	171	201	HUNTER	27	DOMINICK	DYNAMICS OF MASS COMMUNICATION	12TH 13	MCG	9780073526195	Required
712	W23	AC	171	202	RORVIG	27	DOMINICK	DYNAMICS OF MASS COMMUNICATION	12TH 13	MCG	9780073526195	Required
712	W23	AC	171	203	HUNTER	27	DOMINICK	DYNAMICS OF MASS COMMUNICATION	12TH 13	MCG	9780073526195	Required
712	W23	AC	171	204	RORVIG	27	DOMINICK	DYNAMICS OF MASS COMMUNICATION	12TH 13	MCG	9780073526195	Required
712	W23	AC	171	205	SALVATORE	27	BARAN	INTRO.TO MASS COMMUNICATION (LOOSELEAF)	12TH 23	MCG	9781265033156	Required
712	W23	AC	171	206	SALVATORE	14	BARAN	INTRO.TO MASS COMMUNICATION (LOOSELEAF)	12TH 23	MCG	9781265033156	Required
712	W23	AC	171	25A	COFFEE	27	DOMINICK	DYNAMICS OF MASS COMMUNICATION	12TH 13	MCG	9780073526195	Required
712	W23	AC	171	25B	LABELLE	24	DOMINICK	DYNAMICS OF MASS COMMUNICATION	12TH 13	MCG	9780073526195	Required
712	W23	AC	202	201	CARDIMONA	27		No Text Required				
712	W23	AC	202	202	MARDER	27		No Text Required				
712	W23	AC	202	203	ESSOKA	27		No Text Required				
712	W23	AC	202	204	SINCLAIR	27		No Text Required				
712	W23	AC	202	205	SINCLAIR	27		No Text Required				
712	W23	AC	202	206	ESSOKA	21		No Text Required				
712	W23	AC	202	25A	AZOULAY	27		No Text Required				
712	W23	AC	202	25B	NAGLE	27		No Text Required				
712	W23	AC	202	25C	ELEY	27		No Text Required				
712	W23	AC	202	25D	GINSBERG	26		No Text Required				
712	W23	AC	211	OL1	GUGEL	19	CARDON	EBK BUSINESS COMMUNICATION: DEVELOPING	4	VST	9781264109081	eBook
712	W23	AC	211	OL2	COKKINOS	19	CARDON	EBK BUSINESS COMMUNICATION: DEVELOPING	4	VST	9781264109081	eBook
712	W23	AC	211	201	GUGEL	27	CARDON	EBK BUSINESS COMMUNICATION: DEVELOPING	4	VST	9781264109081	eBook
712	W23	AC	221	BL1	TESMAN	14	REBER	EBK REVEL FOR PUBLIC RELATIONS WRITING	8	VST	8220117013720	eBook
712	W23	AC	221	OL1	TESMAN	19	WILCOX	PUBLIC RELATIONS WRITING+MEDIA...(LL)	8TH 16	PEARSON	9780134010496	Required
712	W23	AC	221	OL2	TESMAN	19	WILCOX	PUBLIC RELATIONS WRITING+MEDIA...(LL)	8TH 16	PEARSON	9780134010496	Required
712	W23	AC	221	201	GIANNETTI-BELLO	27	WILCOX	PUBLIC RELATIONS WRITING+MEDIA...(LL)	8TH 16	PEARSON	9780134010496	Required
712	W23	AC	221	202	SALVATORE	27	WILCOX	PUBLIC RELATIONS WRITING+MEDIA...(LL)	8TH 16	PEARSON	9780134010496	Required
712	W23	AC	221	203	HUNTER	27	WILCOX	PUBLIC RELATIONS WRITING+MEDIA...(LL)	8TH 16	PEARSON	9780134010496	Required
712	W23	AC	221	204	COFFEE	10	WILCOX	PUBLIC RELATIONS WRITING+MEDIA...(LL)	8TH 16	PEARSON	9780134010496	Required
712	W23	AC	221	205	LABELLE	25	WILCOX	PUBLIC RELATIONS WRITING+MEDIA...(LL)	8TH 16	PEARSON	9780134010496	Required
712	W23	AC	221	25A	HUNTER	10	WILCOX	PUBLIC RELATIONS WRITING+MEDIA...(LL)	8TH 16	PEARSON	9780134010496	Required
712	W23	AC	222	OL1	REJAUD	19	UNKNOWN	EBK CONVERTING SHOPPERS TO BUYERS	1	VST	8220121446316	eBook
712	W23	AC	222	201	REJAUD	6	REJAUD	CONVERTING SHOPPERS TO BUYERS >PRELIM.<	19	COGNELLA	9781516526826	Required
712	W23	AC	231	OL1	BROWNLEE	19	BROWNLEE	ADVERTISING COPYWRITING/MULTI CHANNEL	2022	UNIV RDRS	9781793557438	Required
712	W23	AC	231	OL2	BROWNLEE	19	BROWNLEE	ADVERTISING COPYWRITING/MULTI CHANNEL	2022	UNIV RDRS	9781793557438	Required
712	W23	AC	231	201	GOLD	27		No Text Required				
712	W23	AC	231	202	SATZMAN	27		No Text Required				
712	W23	AC	231	203	GOLD	27		No Text Required				
712	W23	AC	231	204	SATZMAN	27		No Text Required				
712	W23	AC	231	205	JANKOWSKI	16	BROWNLEE	ADVERTISING COPYWRITING/MULTI CHANNEL	2022	UNIV RDRS	9781793557438	Required
712	W23	AC	231	206	GOLD	27		No Text Required				
712	W23	AC	231	25A	GOLD	27		No Text Required				
712	W23	AC	231	25B	TBD	12		No Text Required				
712	W23	AC	242	BL1	LEOPOLD	19	MILLER-SPILLMA	MEANINGS OF DRESS-W/ACCESS CARD	4TH 19	MAC HIGHER	9781501323942	Required
712	W23	AC	242	201	SIMONE	19	MILLER-SPILLMA	MEANINGS OF DRESS-W/ACCESS CARD	4TH 19	MAC HIGHER	9781501323942	Required
712	W23	AC	242	25A	TBD	5	REILLY	EBK THE MEANINGS OF DRESS	4	VST	9781501323881	eBook
712	W23	AC	262	OL1	PAVONE	19		No Text Required				
712	W23	AC	262	OL2	PAVONE	19		No Text Required				
712	W23	AC	262	201	ALFORD	22		No Text Required				
712	W23	AC	271	BL1	ROMANO	25	KATZ	MEDIA HANDBOOK	8TH 22	TAYLOR	9780367775568	Required
712	W23	AC	271	OL1	ROMANO	19	KATZ	MEDIA HANDBOOK	8TH 22	TAYLOR	9780367775568	Required

712	W23	AC	271	OL2	GUGEL	19	KATZ	MEDIA HANDBOOK	8TH 22	TAYLOR	9780367775568	Required
712	W23	AC	271	OL3	REICHEL	19	KATZ	MEDIA HANDBOOK	8TH 22	TAYLOR	9780367775568	Required
712	W23	AC	271	201	MARDER	24	KATZ	MEDIA HANDBOOK	8TH 22	TAYLOR	9780367775568	Required
712	W23	AC	271	202	MARDER	27	KATZ	MEDIA HANDBOOK	8TH 22	TAYLOR	9780367775568	Required
712	W23	AC	271	203	CREEKMORE	27	KATZ	MEDIA HANDBOOK	8TH 22	TAYLOR	9780367775568	Required
712	W23	AC	271	204	GOLDBERG	11	KATZ	MEDIA HANDBOOK	8TH 22	TAYLOR	9780367775568	Required
712	W23	AC	271	205	CREEKMORE	27	KATZ	MEDIA HANDBOOK	8TH 22	TAYLOR	9780367775568	Required
712	W23	AC	271	25A	PAVONE	25	KATZ	MEDIA HANDBOOK	8TH 22	TAYLOR	9780367775568	Required
712	W23	AC	271	25B	ALFORD	27	KATZ	MEDIA HANDBOOK	8TH 22	TAYLOR	9780367775568	Required
712	W23	AC	272	OL1	ROMERO	19	MCDANIEL	MARKETING RESEARCH	12TH 21	WILEY	9781119716310	Required
712	W23	AC	272	OL2	AZOULAY	19	MCDANIEL	MARKETING RESEARCH	12TH 21	WILEY	9781119716310	Required
712	W23	AC	272	201	ALFORD	27	MCDANIEL	MARKETING RESEARCH	12TH 21	WILEY	9781119716310	Required
712	W23	AC	272	202	AZOULAY	27	MCDANIEL	MARKETING RESEARCH	12TH 21	WILEY	9781119716310	Required
712	W23	AC	272	203	ROMERO	27	MCDANIEL	MARKETING RESEARCH	12TH 21	WILEY	9781119716310	Required
712	W23	AC	272	204	MANDEL	21	MCDANIEL	MARKETING RESEARCH	12TH 21	WILEY	9781119716310	Required
712	W23	AC	272	25A	AZOULAY	27	MCDANIEL	MARKETING RESEARCH	12TH 21	WILEY	9781119716310	Required
712	W23	AC	275	25A	ALFORD	12		No Text Required				
712	W23	AC	300	701	SILBER	27	HARTLEY	MARKETING MISTAKES+SUCCESSES (PB)	12TH 14	WILEY	9781118078464	Required
712	W23	AC	301	701	REJAUD	8		No Text Required				
712	W23	AC	312	BL1	BROWNLEE	25	BROWNLEE	ADVERTISING COPYWRITING/MULTI CHANNEL	2022	UNIV RDRS	9781793557438	Required
712	W23	AC	312	701	BROWNLEE	15	BROWNLEE	ADVERTISING COPYWRITING/MULTI CHANNEL	2022	UNIV RDRS	9781793557438	Required
712	W23	AC	321	OL1	ELINS	19	SEITEL	EBK PEARSON ETEXT THE PRACTICE OF PUBLI	14	VST	8220127892445	eBook
712	W23	AC	321	OL2	KARESH	19	SEITEL	EBK PEARSON ETEXT THE PRACTICE OF PUBLI	14	VST	8220127892445	eBook
712	W23	AC	321	701	SALVATORE	27	SEITEL	EBK PEARSON ETEXT THE PRACTICE OF PUBLI	14	VST	8220127892445	eBook
712	W23	AC	321	701	SALVATORE	27	SEITEL	PRACTICE OF PUBLIC RELATIONS	14TH 20	RENT PEARS	9780134895444	Required
712	W23	AC	321	702	VOLPE	27	SEITEL	EBK PEARSON ETEXT THE PRACTICE OF PUBLI	14	VST	8220127892445	eBook
712	W23	AC	321	702	VOLPE	27	SEITEL	PRACTICE OF PUBLIC RELATIONS	14TH 20	RENT PEARS	9780134895444	Required
712	W23	AC	321	703	TESMAN	27	SEITEL	EBK PEARSON ETEXT THE PRACTICE OF PUBLI	14	VST	8220127892445	eBook
712	W23	AC	341	701	LEOPOLD	26	JOHNSON	MAGAZINE FROM COVER TO COVER	3RD 13	OXF	9780199829842	Required
712	W23	AC	361	OL1	CORNEJO	19	UNLIMITED	EBK CENGAGE UNLIMITED SUBSCRIPTION, 4 M	1	VST	9780357700006	eBook
712	W23	AC	361	OL1	CORNEJO	19	LYNN	EBK MINDTAP FOR BESKEEN/CRAM/DUFFY/FRIE	1	VST	8220118189325	eBook
712	W23	AC	361	OL2	ASAFU-ADJAYE	19	UNLIMITED	EBK CENGAGE UNLIMITED SUBSCRIPTION, 4 M	1	VST	9780357700006	eBook
712	W23	AC	361	OL2	ASAFU-ADJAYE	19	LYNN	EBK MINDTAP FOR BESKEEN/CRAM/DUFFY/FRIE	1	VST	8220118189325	eBook
712	W23	AC	361	701	GAFFNEY	19	UNLIMITED	EBK CENGAGE UNLIMITED SUBSCRIPTION, 4 M	1	VST	9780357700006	eBook
712	W23	AC	361	701	GAFFNEY	19	LYNN	EBK MINDTAP FOR BESKEEN/CRAM/DUFFY/FRIE	1	VST	8220118189325	eBook
712	W23	AC	361	702	GAFFNEY	16	UNLIMITED	EBK CENGAGE UNLIMITED SUBSCRIPTION, 4 M	1	VST	9780357700006	eBook
712	W23	AC	361	702	GAFFNEY	16	LYNN	EBK MINDTAP FOR BESKEEN/CRAM/DUFFY/FRIE	1	VST	8220118189325	eBook
712	W23	AC	361	703	ASAFU-ADJAYE	23	UNLIMITED	EBK CENGAGE UNLIMITED SUBSCRIPTION, 4 M	1	VST	9780357700006	eBook
712	W23	AC	361	703	ASAFU-ADJAYE	23	LYNN	EBK MINDTAP FOR BESKEEN/CRAM/DUFFY/FRIE	1	VST	8220118189325	eBook
712	W23	AC	362	701	MEISNER	24		No Text Required				
712	W23	AC	362	702	HUSS	24		No Text Required				
712	W23	AC	362	703	BUCHMAN	24		No Text Required				
712	W23	AC	362	704	COKKINOS	24		No Text Required				
712	W23	AC	362	705	KATZ	24		No Text Required				
712	W23	AC	362	75A	KATZ	24		No Text Required				
712	W23	AC	400	701		14		No Text Required				
712	W23	AC	404	701	TESMAN	27		No Text Required				
712	W23	AC	405	701	AGHEDO	17		No Text Required				
712	W23	AC	405	702	REJAUD	13		No Text Required				
712	W23	AC	405	75A	BUXBAUM	13		No Text Required				

712	W23	AC	411	BL1	SOK	25	SWAMINATHAN	EBK STRATEGIC BRAND MANAGEMENT	5	VST	9780134878003	eBook
712	W23	AC	411	OL1	SOK	20	SWAMINATHAN	EBK STRATEGIC BRAND MANAGEMENT	5	VST	9780134878003	eBook
712	W23	AC	411	701	BUCHMAN	11	SWAMINATHAN	EBK STRATEGIC BRAND MANAGEMENT	5	VST	9780134878003	eBook
712	W23	AC	411	702	SOK	27	SWAMINATHAN	EBK STRATEGIC BRAND MANAGEMENT	5	VST	9780134878003	eBook
712	W23	AC	411	703	GINSBERG	27	KELLER	STRATEGIC BRAND MANAGEMENT	5TH 20	RENT PEARS	9780134892498	Required
712	W23	AC	411	704	WANG	24	KELLER	STRATEGIC BRAND MANAGEMENT	5TH 20	RENT PEARS	9780134892498	Required
712	W23	AC	411	75A	WANG	12	KELLER	STRATEGIC BRAND MANAGEMENT	5TH 20	RENT PEARS	9780134892498	Required
712	W23	AC	411	75B	MANDEL	21	KELLER	STRATEGIC BRAND MANAGEMENT	5TH 20	RENT PEARS	9780134892498	Required
712	W23	AC	412	701	DEVITO	27		No Text Required				
712	W23	AC	412	702	EHRLICH	27		No Text Required				
712	W23	AC	412	75A	DEVITO	8		No Text Required				
712	W23	AC	413	701	SALVATORE	12	ARGENTI	CORPORATE COMMUNICATION (LOOSE)	8TH 23	MCG	9781265481827	Required
712	W23	AC	413	75A	SALVATORE	17	ARGENTI	CORPORATE COMMUNICATION (LOOSE)	8TH 23	MCG	9781265481827	Required
712	W23	AC	423	701	COFFEE	27	ALLEN	EVENT PLANNING	2ND 09	WILEY	9780470155745	Required
712	W23	AC	423	75A	VOLPE	27	ALLEN	EVENT PLANNING	2ND 09	WILEY	9780470155745	Required
712	W23	AC	462	701	MEISNER	12		No Text Required				
712	W23	AC	462	75A	KATZ	4		No Text Required				
712	W23	AC	471	BL1	ROMANO	20	KELLEY	ADVERTISING MEDIA PLANNING	4TH 15	TAYLOR	9780765640901	Required
712	W23	AC	471	OL1	GUGEL	19	KOSORIN	INTRO.TO PROGRAMMATIC ADVERTISING	16	INGRAM PUB	9788026096115	Required
712	W23	AC	471	701	COPPOLA	27		No Text Required				
712	W23	AC	471	75A	TBD	5		No Text Required				
712	W23	AC	472	OL1	SCHACHTER	19		No Text Required				
712	W23	AC	472	OL2	REJAUD	19		No Text Required				
712	W23	AC	472	701	SCHACHTER	27		No Text Required				
712	W23	AC	472	75A	MATHAI	25		No Text Required				
712	W23	AD	315	601	SCHWARZ-HICKEY	26		No Text Required				
712	W23	AD	315	602	MCMANUS	17		No Text Required				
712	W23	AD	364	601	SCHWARZ-HICKEY	24		No Text Required				
712	W23	AD	382	601	MARKUS	19		No Text Required				
712	W23	AD	382	65A	STALUPPI	23	SULLIVAN	EBK HEY, WHIPPLE, SQUEEZE THIS: THE CLA	5	VST	9781119164036	eBook
712	W23	AD	403	601	DEPAOLIS	25		No Text Required				
712	W23	AD	404	601	ZIZILA	25		No Text Required				
712	W23	AD	483	601	STALUPPI	22		No Text Required				
712	W23	AD	483	602	STALUPPI	25		No Text Required				
712	W23	AD	498	601	ZIZILA	25		No Text Required				
712	W23	AD	498	602	ELLES II	22		No Text Required				
712	W23	AM	511	501	LYNCH	9		No Text Required				
712	W23	AM	513	501	CHRISTIAN	9		No Text Required				
712	W23	AM	523	501	SCHWARTZ	9		No Text Required				
712	W23	AM	531	501	MELTON	7		No Text Required				
712	W23	AM	654	601	DEGEN	9		No Text Required				
712	W23	AP	242	15A	LOMBARDI	20	SHAEFFER	COUTURE SEWING TECHNIQUES	(REV)11	INGRAM PUB	9781600853357	Recommended
712	W23	AP	244	15A	KING	10		No Text Required				
712	W23	AR	101	OL1	GARDNER	19	FIT FACULTY	FASHION DESIGNERS	2ND 93	WONDER CPY	2818440001147	Required
712	W23	AR	101	SK1	CHO	15		No Text Required				
712	W23	AR	101	101	TBD	25	FIT FACULTY	FASHION DESIGNERS	2ND 93	WONDER CPY	2818440001147	Required
712	W23	AR	101	102	BROADWAY	25	FIT FACULTY	FASHION DESIGNERS	2ND 93	WONDER CPY	2818440001147	Required
712	W23	AR	101	15A	UVENIO	25	FIT FACULTY	FASHION DESIGNERS	2ND 93	WONDER CPY	2818440001147	Required
712	W23	AR	115	SK1	KANG	22		No Text Required				
712	W23	AR	115	15A	SMITH	25		No Text Required				

712	W23	AR	292	15A	TBD	0		No Text Required				
712	W23	BE	261	OL1	HELM	19		No Text Required				
712	W23	BE	261	OL2	COLBY	19	BURNS	BUSINESS OF FASHION:DESIGN...-TEXT	6TH 20	MAC HIGHER	9781501349126	Recommended
712	W23	BE	261	OL3	COLBY	19		No Text Required				
712	W23	BE	261	OL4	WELT	20		No Text Required				
712	W23	BE	261	201	GAMANOS	25	BANGS	BUSINESS PLANNING GUIDE-REVISED	8TH 98	DEARBORN F	9781574100990	Required
712	W23	BE	402	OL1	COLBY	19		No Text Required				
712	W23	BE	402	OL2	COLBY	19		No Text Required				
712	W23	BE	402	701	COBER-GENTRY	18		No Text Required				
712	W23	BE	402	75A	TABBUTT	25		No Text Required				
712	W23	BE	402	75B	COBER-GENTRY	5		No Text Required				
712	W23	BE	403	701	STEINBERG	15	BHANDARI	ART/WORK-REVISED+UPDATED	17	S+S	9781501146169	Required
712	W23	BE	403	702	STEINBERG	20	BHANDARI	ART/WORK-REVISED+UPDATED	17	S+S	9781501146169	Required
712	W23	BE	404	701	SALZMAN	23		No Text Required				
712	W23	BE	404	702	SALZMAN	13		No Text Required				
712	W23	CD	114	OL1	LILLEY	6		No Text Required				
712	W23	CD	114	101	BUSH	15		No Text Required				
712	W23	CD	122	15A	BACSA	21	COHEN	EBK INDESIGN CC: VISUAL QUICKSTART GUID	1	VST	9780133953633	eBook
712	W23	CD	123	15A	GRAFF	25		No Text Required				
712	W23	CD	215	OL1	LANGHAM	14	LEBORG	VISUAL GRAMMAR	06	HACHETTE B	9781568985817	Required
712	W23	CD	215	101	LANGHAM	25	LEBORG	VISUAL GRAMMAR	06	HACHETTE B	9781568985817	Required
712	W23	CD	215	102	PATRICK	25	LEBORG	VISUAL GRAMMAR	06	HACHETTE B	9781568985817	Required
712	W23	CD	215	103	TROOST	25	LEBORG	VISUAL GRAMMAR	06	HACHETTE B	9781568985817	Required
712	W23	CD	215	104	DOLLAND	20	LEBORG	VISUAL GRAMMAR	06	HACHETTE B	9781568985817	Required
712	W23	CD	215	15A	HWANG	21	LEBORG	VISUAL GRAMMAR	06	HACHETTE B	9781568985817	Required
712	W23	CD	217	OL1	JENSEN	19	GARDNER	LOGOLOUNGE 12	12	IPG	9781098348632	Required
712	W23	CD	217	101	ALLENSON	25	LUSENSKY	BRANDPSYCHO	16	CREATESPAC	9781515062646	Required
712	W23	CD	217	102	JENSEN	25	GARDNER	LOGOLOUNGE 12	12	IPG	9781098348632	Required
712	W23	CD	217	103	SILVA	20	LUSENSKY	BRANDPSYCHO	16	CREATESPAC	9781515062646	Required
712	W23	CD	217	104	SHAMIR	25		No Text Required				
712	W23	CD	217	105	RIETSCHEL	23		No Text Required				
712	W23	CD	217	15A	ROSENSHEIN	15		No Adoption Received				
712	W23	CD	217	15B	RICHARDS	23		No Adoption Received				
712	W23	CD	224	101	SANABRIA	26		No Text Required				
712	W23	CD	224	102	SANABRIA	25		No Text Required				
712	W23	CD	224	103	OLEN	25		No Text Required				
712	W23	CD	224	104	HESTER	25		No Text Required				
712	W23	CD	224	105	SANABRIA	25		No Text Required				
712	W23	CD	226	OL1	HARVEY	19		No Text Required				
712	W23	CD	226	101	MACIEJAK	24		No Text Required				
712	W23	CD	226	102	DIKEMAN	11		No Text Required				
712	W23	CD	232	OL1	GRAFF	19		No Text Required				
712	W23	CD	232	OL2	RIETSCHEL	18		No Text Required				
712	W23	CD	232	101	PARIS	19		No Text Required				
712	W23	CD	232	102	BUSH	25		No Text Required				
712	W23	CD	232	103	GRAFF	25		No Text Required				
712	W23	CD	232	104	PARIS	25		No Text Required				
712	W23	CD	232	105	PISCATELLO	15		No Text Required				
712	W23	CD	232	106	TEVONIAN	25		No Text Required				
712	W23	CD	234	OL1	SCHUMACHER	20		No Text Required				

712	W23	CD	234	OL2	SCHUMACHER	19		No Text Required				
712	W23	CD	234	101	LILLEY	25		No Adoption Received				
712	W23	CD	234	102	CABOT-PURO	25		No Adoption Received				
712	W23	CD	234	103	MORGAN	23		No Adoption Received				
712	W23	CD	234	104	SCHUMACHER	25		No Text Required				
712	W23	CD	234	105	CABOT-PURO	25		No Adoption Received				
712	W23	CD	234	106	LILLEY	21		No Adoption Received				
712	W23	CD	234	107	CAMPOY	25		No Adoption Received				
712	W23	CD	234	108	SCHUMACHER	25		No Text Required				
712	W23	CD	234	15A	SANABRIA	25		No Adoption Received				
712	W23	CD	234	15B	PRAYZNER	23		No Adoption Received				
712	W23	CD	235	OL1	SCHUMACHER	21		No Text Required				
712	W23	CD	235	101	TBD	25	MEGGS	MEGG'S HISTORY OF GRAPHIC DESIGN	6TH 16	WILEY	9781118772058	Required
712	W23	CD	235	102	RITCHIE	17	JOHANNA	EBK PEARSON ETEXT FOR GRAPHIC DESIGN HI	2	VST	8220127906289	eBook
712	W23	CD	235	102	RITCHIE	17	DRUCKER	GRAPHIC DESIGN HISTORY	2ND 13	PEARSON	9780205219469	Required
712	W23	CD	273	OL1	PISCATELLO	19		No Adoption Received				
712	W23	CD	273	OL2	PISCATELLO	12		No Adoption Received				
712	W23	CD	273	101	KINCE	25		No Adoption Received				
712	W23	CD	273	102	KINCE	26		No Adoption Received				
712	W23	CD	273	103	KINCE	25		No Adoption Received				
712	W23	CD	273	104	KINCE	24		No Adoption Received				
712	W23	CD	273	105	BACSA	23		No Adoption Received				
712	W23	CD	273	15A	KINCE	25		No Adoption Received				
712	W23	CF	505	59A	JUHASZ	0		No Text Required				
712	W23	CF	513	59A	PICCIUTO	25		No Text Required				
712	W23	CF	514	59A	JUHASZ	24		No Text Required				
712	W23	CF	615	59A	POLSON	23		No Text Required				
712	W23	CF	660	59A	POLSON	0		No Text Required				
712	W23	CF	670	59A	BURZIO	13		No Text Required				
712	W23	CF	670	59B	KANLIAN	10		No Text Required				
712	W23	CF	682	SA1	KANLIAN	11		No Text Required				
712	W23	CF	682	SA2	JUHASZ	11		No Text Required				
712	W23	CF	683	59A	KANLIAN	13		No Text Required				
712	W23	CF	683	59B	KANLIAN	9		No Text Required				
712	W23	CG	111	101	DEAS	2		No Text Required				
712	W23	CG	121	101	LITTLEFIELD	18		No Text Required				
712	W23	CG	121	102	KAPLAN	25		No Text Required				
712	W23	CG	121	15A	LITTLEFIELD	23		No Text Required				
712	W23	CG	211	101	GARNAR-WORTZEL	23		No Text Required				
712	W23	CG	211	102	GARNAR-WORTZEL	14		No Text Required				
712	W23	CG	211	15A	GARNAR-WORTZEL	8		No Text Required				
712	W23	CG	212	101	DORRIS	14		No Text Required				
712	W23	CG	212	102	DORRIS	22		No Text Required				
712	W23	CG	212	15A	DORRIS	6		No Text Required				
712	W23	CG	213	101	DEAS	25		No Text Required				
712	W23	CG	213	102	DEAS	25		No Text Required				
712	W23	CG	213	103	KAHN	20		No Text Required				
712	W23	CG	213	15A	DEAS	18		No Text Required				
712	W23	CG	214	101	POSSO	19		No Text Required				
712	W23	CG	214	15A	CHEN	21		No Text Required				

712	W23	CG	221	15A	WALFORD	15		No Adoption Received				
712	W23	CG	221	15B	JORDAN	16		No Adoption Received				
712	W23	CG	251	15A	SULLIVAN	24		No Adoption Received				
712	W23	CG	251	15B	SULLIVAN	13		No Adoption Received				
712	W23	CG	251	15C	SULLIVAN	19		No Adoption Received				
712	W23	CG	322	601	POSSO	25		No Adoption Received				
712	W23	CG	342	601	JOHNSON	25		No Adoption Received				
712	W23	CG	345	601	JOHNSON	25		No Adoption Received				
712	W23	CG	352	601	LAMARRE	25		No Adoption Received				
712	W23	CG	353	601	JOHNSON	25		No Adoption Received				
712	W23	CG	422	65A	BENTON	21		No Adoption Received				
712	W23	CG	442	65A	JOHNSON	21		No Adoption Received				
712	W23	CG	453	601	FREUNDLICH	21		No Adoption Received				
712	W23	CG	492	601	BENTON	9		No Text Required				
712	W23	CG	492	602	WANG	12		No Text Required				
712	W23	CH	111	SK1	JIA	22	BEIJING LANG.	NEW PRACT.CHINESE RDR.1:TEXTBOOK	2ND 10	CHENG+TSUI	9787561926239	Required
712	W23	CH	111	SK1	JIA	22	BEIJING LANG.	NEW PRACT.CHINESE RDR.1:WORKBOOK	(REV)12	CHENG+TSUI	9787561926222	Required
712	W23	CH	111	301	ZHANG	25	BEIJING LANG.	NEW PRACT.CHINESE RDR.1:TEXTBOOK	2ND 10	CHENG+TSUI	9787561926239	Required
712	W23	CH	111	301	ZHANG	25	BEIJING LANG.	NEW PRACT.CHINESE RDR.1:WORKBOOK	(REV)12	CHENG+TSUI	9787561926222	Required
712	W23	CH	111	302	ZHANG	17	BEIJING LANG.	NEW PRACT.CHINESE RDR.1:TEXTBOOK	2ND 10	CHENG+TSUI	9787561926239	Required
712	W23	CH	111	302	ZHANG	17	BEIJING LANG.	NEW PRACT.CHINESE RDR.1:WORKBOOK	(REV)12	CHENG+TSUI	9787561926222	Required
712	W23	CH	112	301	DONG	24	BEIJING LANG.	NEW PRACT.CHINESE RDR.1:TEXTBOOK	2ND 10	CHENG+TSUI	9787561926239	Required
712	W23	CH	112	301	DONG	24	BEIJING LANG.	NEW PRACT.CHINESE RDR.1:WORKBOOK	(REV)12	CHENG+TSUI	9787561926222	Required
712	W23	CH	122	35A	DONG	25	BEIJING LANG.	NEW PRACT.CHINESE RDR.1:TEXTBOOK	2ND 10	CHENG+TSUI	9787561926239	Required
712	W23	CH	122	35A	DONG	25	BEIJING LANG.	NEW PRACT.CHINESE RDR.1:WORKBOOK	(REV)12	CHENG+TSUI	9787561926222	Required
712	W23	CH	213	301	DONG	14	SCHMIDT	NEW PRACTICAL CHINESE READER 2	2ND 13	CHENG+TSUI	9787561928950	Required
712	W23	CH	213	301	DONG	14	BEIJING LANG.	NEW PRACT.CHINESE RDR.2:WORKBOOK	(REV)12	CHENG+TSUI	9787561928936	Required
712	W23	CL	112	101	ORGANISCIAK	4		No Adoption Received				
712	W23	CL	112	102	ORGANISCIAK	9		No Adoption Received				
712	W23	CM	023	701	FULLER	15		No Text Required				
712	W23	CM	023	702	FULLER	11		No Text Required				
712	W23	CM	023	703	FULLER	15		No Text Required				
712	W23	CM	023	704	POPOFF-FRANTZESKAKIS	12		No Text Required				
712	W23	CM	023	705	POPOFF-FRANTZESKAKIS	15		No Text Required				
712	W23	CM	251	201	HORVATH	13		No Adoption Received				
712	W23	CM	323	701	FULLER	20	BAKI	INTRO.TO COSMETIC FORMULATION+TECH.(CL)	15	WILEY	9781118763780	Required
712	W23	CM	323	702	FULLER	25	BAKI	INTRO.TO COSMETIC FORMULATION+TECH.(CL)	15	WILEY	9781118763780	Required
712	W23	CM	323	703	POPOFF-FRANTZESKAKIS	24	BAKI	INTRO.TO COSMETIC FORMULATION+TECH.(CL)	15	WILEY	9781118763780	Required
712	W23	CM	363	701	SHOLLA	19		No Adoption Received				
712	W23	CM	402	701	COLANGELO	25		No Adoption Received				
712	W23	CM	423	701	HORVATH	25		No Adoption Received				
712	W23	CM	423	702	HORVATH	20		No Adoption Received				
712	W23	CM	423	703	HORVATH	25		No Adoption Received				
712	W23	CM	425	701	BONOFIGLIO	25		No Adoption Received				
712	W23	CM	499	701	BONOFIGLIO	1		No Adoption Received				
712	W23	CT	200	101	SHIN	25		No Text Required				
712	W23	CT	200	102	HARVEY	25		No Text Required				
712	W23	CT	200	103	MACIEJAK	25		No Text Required				
712	W23	CT	200	15A	SHIN	25		No Text Required				
712	W23	CT	244	OL1	PAZ	19		No Text Required				

712	W23	CT	244	101	PAZ	25		No Text Required				
712	W23	CT	244	102	PAZ	22		No Text Required				
712	W23	CT	244	103	JORDAN	25		No Text Required				
712	W23	CT	244	104	PAZ	25		No Text Required				
712	W23	CT	244	105	JORDAN	23		No Text Required				
712	W23	CT	244	106	KILRAIN	18		No Text Required				
712	W23	CT	244	15A	CHEN	25		No Text Required				
712	W23	CT	303	601	YEH	25		No Text Required				
712	W23	CT	303	65A	YEH	3		No Text Required				
712	W23	CT	303	65B	DEPAOLIS	16		No Text Required				
712	W23	CT	304	601	SHIN	19		No Text Required				
712	W23	CT	304	602	SHIN	24		No Text Required				
712	W23	CT	322	BL1	HARVEY	25		No Text Required				
712	W23	CT	331	601	KAHN	25		No Text Required				
712	W23	CT	331	65A	RAMOCKI	18		No Text Required				
712	W23	CT	331	65B	KAHN	13		No Text Required				
712	W23	CT	341	601	WALFORD	19		No Text Required				
712	W23	CT	341	65A	WALFORD	17		No Text Required				
712	W23	CT	342	601	POSSO	13		No Text Required				
712	W23	CT	372	601	YEH	25		No Text Required				
712	W23	CT	372	65A	YEH	17		No Text Required				
712	W23	CT	400	65A	SHIN	21		No Text Required				
712	W23	CT	411	65A	PEARCE	22		No Text Required				
712	W23	CT	432	601	FOLEY	21		No Text Required				
712	W23	CT	432	602	FOLEY	23		No Text Required				
712	W23	CT	441	65A	RAMOCKI	25		No Text Required				
712	W23	DD	114	101	SALIT	16		No Adoption Received				
712	W23	DD	115	101	WILLIAMS	23		No Adoption Received				
712	W23	DD	116	101	PEDLEY	10		No Adoption Received				
712	W23	DD	117	101	HENRY	6		No Adoption Received				
712	W23	DD	117	102	HENRY	8		No Adoption Received				
712	W23	DD	118	101	BRESSANI	6		No Adoption Received				
712	W23	DD	118	102	DANIELS	12		No Adoption Received				
712	W23	DE	101	101	ROMANO	12		No Adoption Received				
712	W23	DE	101	15A	ROGERS	14		No Adoption Received				
712	W23	DE	143	15A	SELLECK	22		No Adoption Received				
712	W23	DM	211	BL1	SINCLAIR	25	SPILLER	DIRECT,DIGITAL,+DATA-DRIVEN MARKETING	5TH 20	SAGE	9781529708172	Required
712	W23	DM	321	701	ELEY	19	HUGHES	STRATEGIC DATABASE MARKETING	4TH 12	MCG	9780071773485	Required
712	W23	DM	331	701	JANKOWSKI	17	BROWNLEE	ADVERTISING COPYWRITING/MULTI CHANNEL	2022	UNIV RDRS	9781793557438	Required
712	W23	DM	433	701	WANG	13		No Text Required				
712	W23	DM	435	BL1	CHIAVIELLO	21		No Text Required				
712	W23	DM	435	OL1	CONSORTE	19		No Text Required				
712	W23	DM	435	OL2	AGHEDO	19		No Text Required				
712	W23	DM	435	701	SCHACHTER	9		No Text Required				
712	W23	DM	435	702	COPPOLA	26		No Text Required				
712	W23	DM	435	75A	COPPOLA	19		No Text Required				
712	W23	DP	111	15A	GRINLEY	7		No Adoption Received				
712	W23	DP	112	15A	KAYE	8		No Adoption Received				
712	W23	ED	523	501	COWAN	13		No Text Required				
712	W23	ED	531	501	MOTTA	12		No Text Required				

712	W23	ED	542	501	LYONS	13		No Text Required				
712	W23	ED	584	501	COWAN	12	MCKENNA-CRESS	CREATING EXHIBITIONS	13	WILEY	9781118306345	Required
712	W23	ED	584	501	COWAN	12	PATTERSON	CRUCIAL CONVERSATIONS	2ND 12	MCG	9780071771320	Required
712	W23	EN	121	OL1	SERMONETA	19		No Text Required				
712	W23	EN	121	OL2	BALLA	19	MCQUADE	WRITER'S PRESENCE	9TH 18	MAC HIGHER	9781319056605	Required
712	W23	EN	121	OL3	BALLA	19	MCQUADE	WRITER'S PRESENCE	9TH 18	MAC HIGHER	9781319056605	Required
712	W23	EN	121	SK1	DENNISON	17		No Text Required				
712	W23	EN	121	SK2	OLIGA	18		No Text Required				
712	W23	EN	121	SK3	FLETCHER	20		No Text Required				
712	W23	EN	121	301	BREWER	20	BECHDEL	EBK FUN HOME		VST	9780547347004	eBook
712	W23	EN	121	301	BREWER	20	HACKER	POCKET STYLE MANUAL	9TH 21	MAC HIGHER	9781319169541	Required
712	W23	EN	121	302	SIFF	20	GOLDBERG	WRITING DOWN THE BONES,30TH ANNIV.ED.	16	PENG RAND	9781611803082	Required
712	W23	EN	121	302	SIFF	20	SOMMERS	EBK A POCKET STYLE MANUAL	9	VST	8220121099499	eBook
712	W23	EN	121	302	SIFF	20	HACKER	POCKET STYLE MANUAL	9TH 21	MAC HIGHER	9781319169541	Required
712	W23	EN	121	303	BREWER	20	BECHDEL	EBK FUN HOME		VST	9780547347004	eBook
712	W23	EN	121	303	BREWER	20	HACKER	POCKET STYLE MANUAL	9TH 21	MAC HIGHER	9781319169541	Required
712	W23	EN	121	304	YASMIN	20		No Text Required				
712	W23	EN	121	305	BHANDARI	20		No Text Required				
712	W23	EN	121	306	OLERICH	12		No Text Required				
712	W23	EN	121	307	BREWER	20	SOMMERS	EBK A POCKET STYLE MANUAL	9	VST	8220121099499	eBook
712	W23	EN	121	307	BREWER	20	HACKER	POCKET STYLE MANUAL	9TH 21	MAC HIGHER	9781319169541	Required
712	W23	EN	121	307	BREWER	20	BECHDEL	EBK FUN HOME		VST	9780547347004	eBook
712	W23	EN	121	308	GOOPTU	13		No Adoption Received				
712	W23	EN	121	309	LANDMAN	16	HERSEY	HIROSHIMA	12	INGRAM	9781684116881	Required
712	W23	EN	121	309	LANDMAN	16	SOMMERS	EBK A POCKET STYLE MANUAL	9	VST	8220121099499	eBook
712	W23	EN	121	309	LANDMAN	16	HACKER	POCKET STYLE MANUAL	9TH 21	MAC HIGHER	9781319169541	Required
712	W23	EN	121	309	LANDMAN	16	GRAFF	THEY SAY/I SAY	4TH 18	NORTON	9780393631678	Required
712	W23	EN	121	310	BROCK	20		No Adoption Received				
712	W23	EN	121	311	DARAKJIAN	10		No Text Required				
712	W23	EN	121	312	BHANDARI	20		No Text Required				
712	W23	EN	121	313	BALLA	20	MCQUADE	WRITER'S PRESENCE	9TH 18	MAC HIGHER	9781319056605	Required
712	W23	EN	121	314	SIFF	9	GOLDBERG	WRITING DOWN THE BONES,30TH ANNIV.ED.	16	PENG RAND	9781611803082	Required
712	W23	EN	121	314	SIFF	9	SOMMERS	EBK A POCKET STYLE MANUAL	9	VST	8220121099499	eBook
712	W23	EN	121	314	SIFF	9	HACKER	POCKET STYLE MANUAL	9TH 21	MAC HIGHER	9781319169541	Required
712	W23	EN	121	315	GOOPTU	11		No Adoption Received				
712	W23	EN	121	35A	BREWER	20	BECHDEL	EBK FUN HOME		VST	9780547347004	eBook
712	W23	EN	121	35A	BREWER	20	HACKER	POCKET STYLE MANUAL	9TH 21	MAC HIGHER	9781319169541	Required
712	W23	EN	121	35B	BALLA	20	MCQUADE	WRITER'S PRESENCE	9TH 18	MAC HIGHER	9781319056605	Required
712	W23	EN	200	301	PRAGER	20		No Text Required				
712	W23	EN	201	OL1	DENIRO	19	BARBOUR	EBK ORGANIZATIONAL COMMUNICATION: APPRO	7	VST	8220112119663	eBook
712	W23	EN	203	OL1	PRAGER	19		No Text Required				
712	W23	EN	204	301	MOUDROV	14	NABOKOV	LOLITA	55	PENG RAND	9780679723165	Required
712	W23	EN	204	301	MOUDROV	14	HAMID	RELUCTANT FUNDAMENTALIST	07	HARP PUB	9780156034029	Required
712	W23	EN	230	301	AMATO	6		No Text Required				
712	W23	EN	231	OL1	ZULLI	19	BRADBURY	MARTIAN CHRONICLES	12	S+S	9781451678192	Required
712	W23	EN	231	OL1	ZULLI	19	BAER	110 STORIES	02	INGRAM PUB	9780814799352	Required
712	W23	EN	231	OL1	ZULLI	19	BAUSCH	NORTON ANTHOL.OF SHORT FICTION,SHORTER	8TH 15	NORTON	9780393937763	Required
712	W23	EN	231	SK1	SCHENCK	24		No Text Required				
712	W23	EN	231	301	FRANK	27	WINEGARDNER	3X33:SHORT FICTION BY 33 WRITERS	05	CENGAGE L	9780155104808	Required
712	W23	EN	233	OL1	VARNES	19	GWYNN	POETRY:POCKET ANTHOLOGY (4053303)	7TH 14	PEARSON	9780134053301	Required

712	W23	EN	233	301	COSTA	27	GWYNN	POETRY:POCKET ANTHOLOGY (4053303)	7TH 14	PEARSON	9780134053301	Required
712	W23	EN	234	301	BROCK	27	HOOKS	EBK ALL ABOUT LOVE		VST	8220117939570	eBook
712	W23	EN	235	OL1	JOHNSON	19	HACKER	POCKET STYLE MANUAL	9TH 21	MAC HIGHER	9781319169541	Required
712	W23	EN	235	OL2	JOHNSON	19	HACKER	POCKET STYLE MANUAL	9TH 21	MAC HIGHER	9781319169541	Required
712	W23	EN	235	301	BROCK	27		No Adoption Received				
712	W23	EN	236	OL1	MOUDROV	19	SHELLEY	FRANKENSTEIN	94	DOVER	9780486282114	Required
712	W23	EN	236	OL1	MOUDROV	19	WHARTON	HOUSE OF MIRTH	85	PENG RAND	9780140187298	Required
712	W23	EN	241	302	SMALL	20	ADLER	UNDERSTANDING HUMAN COMMUN.-W/ACCESS	14TH 20	OXF	9780190925697	Required
712	W23	EN	242	301	IACOBAZZO	19		No Text Required				
712	W23	EN	242	302	GAINES	13	LUCAS	ART OF PUBLIC SPEAKING	13TH 20	RENT MCG	9781259924606	Required
712	W23	EN	242	303	GAINES	11	LUCAS	EBK THE ART OF PUBLIC SPEAKING	13	VST	8220128666472	eBook
712	W23	EN	242	304	BILGE	20	LUCAS	ART OF PUBLIC SPEAKING	13TH 20	RENT MCG	9781259924606	Required
712	W23	EN	242	35A	IACOBAZZO	12		No Text Required				
712	W23	EN	243	301	IACOBAZZO	19	ALTERBAUM	LISTEN-SPEAK-W/CD	3RD 03	K/H	9780757506291	Required
712	W23	EN	244	35A	SMALL	15	MYERS	FUNDAMENTAL OF SMALL GROUP COMM. (PB)	08	SAGE	9781412959391	Required
712	W23	EN	245	OL1	DENIRO	19	KOESTER	EBK REVEL FOR INTERCULTURAL COMPETENCE:	8	VST	8220117014741	eBook
712	W23	EN	245	OL2	DENIRO	19	KOESTER	EBK REVEL FOR INTERCULTURAL COMPETENCE:	8	VST	8220117014741	eBook
712	W23	EN	245	OL3	BILGE	19	KOESTER	EBK REVEL FOR INTERCULTURAL COMPETENCE:	8	VST	8220117014741	eBook
712	W23	EN	245	OL4	DENIRO	19	KOESTER	EBK REVEL FOR INTERCULTURAL COMPETENCE:	8	VST	8220117014741	eBook
712	W23	EN	245	301	BILGE	20	LUSTIG	INTERCULTURAL COMPETENCE (LOOSELEAF)	8TH 18	PEARSON	9780134003238	Required
712	W23	EN	245	301	BILGE	20	KOESTER	EBK REVEL FOR INTERCULTURAL COMPETENCE:	8	VST	8220117014741	eBook
712	W23	EN	245	303	BILGE	20	LUSTIG	INTERCULTURAL COMPETENCE (LOOSELEAF)	8TH 18	PEARSON	9780134003238	Required
712	W23	EN	245	303	BILGE	20	KOESTER	EBK REVEL FOR INTERCULTURAL COMPETENCE:	8	VST	8220117014741	eBook
712	W23	EN	251	35A	KRAVETZ	20		No Text Required				
712	W23	EN	266	301	GROTELL	5		No Text Required				
712	W23	EN	266	302	MEYER	10	SEGER	MAKING A GOOD SCRIPT GREAT	3RD 10	INGRAM	9781935247012	Required
712	W23	EN	266	302	MEYER	10	COLE	COMP.GDE.TO STAND.SCRIPT FORMATS:PT.1	91	CMC PUB CA	9780929583006	Required
712	W23	EN	266	35A	LEE	10		No Text Required				
712	W23	EN	271	OL1	MOUDROV	19		No Text Required				
712	W23	EN	272	301	MOUDROV	25	HAMID	RELUCTANT FUNDAMENTALIST	07	HARP PUB	9780156034029	Required
712	W23	EN	272	301	MOUDROV	25	WHARTON	HOUSE OF MIRTH	85	PENG RAND	9780140187298	Required
712	W23	EN	274	OL1	IACOBAZZO	19		No Text Required				
712	W23	EN	274	OL2	IACOBAZZO	19		No Text Required				
712	W23	EN	275	301	SIFF	12	CHARTERS	PORTABLE SIXTIES READER	03	PENG RAND	9780142001943	Required
712	W23	EN	278	301	ZULLI	25	BRADBURY	FAHRENHEIT 451	95	S+S	9781451673319	Required
712	W23	EN	278	301	ZULLI	25	EVANS	WESLEYAN ANTHOLOGY OF SCIENCE FICTION	10	HOPKINS F	9780819569554	Required
712	W23	EN	278	301	ZULLI	25	ORWELL	NINETEEN EIGHTY-FOUR	49	PENG RAND	9780452262935	Required
712	W23	EN	278	301	ZULLI	25	GIBSON	NEUROMANCER	84	PENG RAND	9780441569595	Required
712	W23	EN	278	301	ZULLI	25	LEGUIN	LEFT HAND OF DARKNESS	69	PENG RAND	9780441478125	Required
712	W23	EN	278	301	ZULLI	25	MIEVILLE	CITY+CITY	10	PENG RAND	9780345497529	Required
712	W23	EN	279	OL1	TOMBRO	19		No Text Required				
712	W23	EN	279	OL2	TOMBRO	19		No Text Required				
712	W23	EN	281	301	AMATO	10		No Text Required				
712	W23	EN	301	801	HYDE	20		No Text Required				
712	W23	EN	302	801	AMATO	20	FENG	THREE-INCH GOLDEN LOTUS	94	U OF HI PR	9780824816063	Required
712	W23	EN	302	801	AMATO	20	LISPECTOR	HOUR OF THE STAR	(2ND)11	NORTON	9780811219495	Required
712	W23	EN	302	801	AMATO	20	HAMID	EXIT WEST	18	PENG RAND	9780735212206	Required
712	W23	EN	302	801	AMATO	20	DURAS	LOVER	97	PENG RAND	9780375700521	Required
712	W23	EN	303	801	NARVAEZ	20		No Text Required				
712	W23	EN	306	OL1	BILGE	19	JANDT	EBK CONFLICT AND COMMUNICATION	2	VST	8220121398745	eBook

712	W23	EN	306	801	BILGE	20	JANDT	EBK CONFLICT AND COMMUNICATION	2	VST	8220121398745	eBook
712	W23	EN	321	OL1	DUBUISSON	19		No Adoption Received				
712	W23	EN	321	OL2	DUBUISSON	19		No Adoption Received				
712	W23	EN	321	OL3	NARVAEZ	19	SOMMERS	EBK A POCKET STYLE MANUAL	9	VST	8220121099499	eBook
712	W23	EN	321	OL3	NARVAEZ	19	HACKER	POCKET STYLE MANUAL	9TH 21	MAC HIGHER	9781319169541	Required
712	W23	EN	321	OL3	NARVAEZ	19	BOVEE	BUSINESS COMMUNICATION TODAY	15TH 21	RENT PEARS	9780135891612	Required
712	W23	EN	321	OL4	NARVAEZ	19	SOMMERS	EBK A POCKET STYLE MANUAL	9	VST	8220121099499	eBook
712	W23	EN	321	OL4	NARVAEZ	19	HACKER	POCKET STYLE MANUAL	9TH 21	MAC HIGHER	9781319169541	Required
712	W23	EN	321	OL4	NARVAEZ	19	BOVEE	BUSINESS COMMUNICATION TODAY	15TH 21	RENT PEARS	9780135891612	Required
712	W23	EN	321	OL5	NARVAEZ	19	SOMMERS	EBK A POCKET STYLE MANUAL	9	VST	8220121099499	eBook
712	W23	EN	321	OL5	NARVAEZ	19	HACKER	POCKET STYLE MANUAL	9TH 21	MAC HIGHER	9781319169541	Required
712	W23	EN	321	OL5	NARVAEZ	19	BOVEE	BUSINESS COMMUNICATION TODAY	15TH 21	RENT PEARS	9780135891612	Required
712	W23	EN	321	801	LANDMAN	14	SOMMERS	EBK A POCKET STYLE MANUAL	9	VST	8220121099499	eBook
712	W23	EN	321	801	LANDMAN	14	HACKER	POCKET STYLE MANUAL	9TH 21	MAC HIGHER	9781319169541	Required
712	W23	EN	321	803	PAYNE	20	SOMMERS	EBK A POCKET STYLE MANUAL	9	VST	8220121099499	eBook
712	W23	EN	321	803	PAYNE	20	HACKER	POCKET STYLE MANUAL	9TH 21	MAC HIGHER	9781319169541	Required
712	W23	EN	321	803	PAYNE	20	BOVEE	BUSINESS COMMUNICATION TODAY	15TH 21	RENT PEARS	9780135891612	Required
712	W23	EN	321	804	PAYNE	20	SOMMERS	EBK A POCKET STYLE MANUAL	9	VST	8220121099499	eBook
712	W23	EN	321	804	PAYNE	20	HACKER	POCKET STYLE MANUAL	9TH 21	MAC HIGHER	9781319169541	Required
712	W23	EN	321	804	PAYNE	20	BOVEE	BUSINESS COMMUNICATION TODAY	15TH 21	RENT PEARS	9780135891612	Required
712	W23	EN	321	805	CHU	20		No Text Required				
712	W23	EN	321	806	LANDMAN	20	SOMMERS	EBK A POCKET STYLE MANUAL	9	VST	8220121099499	eBook
712	W23	EN	321	806	LANDMAN	20	HACKER	POCKET STYLE MANUAL	9TH 21	MAC HIGHER	9781319169541	Required
712	W23	EN	321	85A	OLERICH	13		No Text Required				
712	W23	EN	321	85B	HICKS	20		No Adoption Received				
712	W23	EN	322	OL1	PRAGER	19		No Text Required				
712	W23	EN	322	801	BHANDARI	20		No Text Required				
712	W23	EN	322	802	HIGHTOWER	19		No Text Required				
712	W23	EN	323	803	BABIAR	12		No Adoption Received				
712	W23	EN	324	801	SCHERR	19		No Adoption Received				
712	W23	EN	335	OL1	ZULLI	19	KESSLER-HARRIS	OUT TO WORK-20TH ANNIV.EDITION	03	OXF	9780195157093	Required
712	W23	EN	335	OL2	ZULLI	19	KESSLER-HARRIS	OUT TO WORK-20TH ANNIV.EDITION	03	OXF	9780195157093	Required
712	W23	EN	335	801	GOOPTU	27		No Adoption Received				
712	W23	EN	337	801	VARNES	27		No Text Required				
712	W23	EN	338	801	GOOPTU	14		No Adoption Received				
712	W23	EN	342	801	PETRUNIA	20	GASS	PERSUASION:SOCIAL INFLUENCE...	6TH 18	TAYLOR	9781138630611	Required
712	W23	EN	342	85A	PETRUNIA	20	GASS	PERSUASION:SOCIAL INFLUENCE...	6TH 18	TAYLOR	9781138630611	Required
712	W23	EN	361	OL2	LEMMON BOWEN	19	GOLDBERG	WRITING DOWN THE BONES,30TH ANNIV.ED.	16	PENG RAND	9781611803082	Required
712	W23	EN	361	801	HARRIS	20		No Text Required				
712	W23	EN	361	802	PAYNE	20		No Adoption Received				
712	W23	EN	361	85A	KRAINES	20		No Adoption Received				
712	W23	EN	362	801	HARRIS	16		No Text Required				
712	W23	EN	363	OL1	HYDE	19		No Text Required				
712	W23	EN	363	OL2	HYDE	19		No Text Required				
712	W23	EN	364	OL1	VARNES	19		No Text Required				
712	W23	EN	364	801	VARNES	20		No Text Required				
712	W23	EN	366	801	ANDERSON	3		No Adoption Received				
712	W23	EN	368	801	TOMBRO	20		No Text Required				
712	W23	EN	371	OL1	AMATO	19	MIN	RED AZALEA	06	PENG RAND	9781400096985	Required
712	W23	EN	371	OL1	AMATO	19	YU	TO LIVE	03	PENG RAND	9781400031863	Required

712	W23	EN	371	OL1	AMATO	19	FENG	THREE-INCH GOLDEN LOTUS	94	U OF HI PR	9780824816063	Required
712	W23	EN	371	OL1	AMATO	19	WU	MONKEY	43	INGRAM PUB	9780802130860	Required
712	W23	EN	372	85A	PETRUNIA	20		No Adoption Received				
712	W23	EN	390	801	HYDE	20	KANG	VEGETARIAN	15	PENG RAND	9781101906118	Required
712	W23	EN	390	801	HYDE	20	SHELLEY	FRANKENSTEIN:1818 TEXT	18	PENG RAND	9780143131847	Required
712	W23	EN	394	801	TOMBRO	16		No Adoption Received				
712	W23	EP	311	701	KLIBANSKY	25	SCHLESINGER	JUST START	12	INGRAM PUB	9781422143612	Required
712	W23	EP	311	701	KLIBANSKY	25	GODIN	PURPLE COW:TRANSFORM YOUR BUSINESS...	09	PENG RAND	9781591843177	Required
712	W23	EP	311	702	POLLARD	25	SCHLESINGER	JUST START	12	INGRAM PUB	9781422143612	Required
712	W23	EP	311	75A	LEIBLER	25	SCHLESINGER	JUST START	12	INGRAM PUB	9781422143612	Required
712	W23	EP	311	75B	JOO	25	SCHLESINGER	JUST START	12	INGRAM PUB	9781422143612	Required
712	W23	EP	311	75C	JOO	25	SCHLESINGER	JUST START	12	INGRAM PUB	9781422143612	Required
712	W23	EP	321	701	REINISCH	22	OSTERWALDER	BUSINESS MODEL GENERATION	10	WILEY	9780470876411	Required
712	W23	EP	331	701	DRISCOLL	20	KNIGHT	EBK FINANCIAL INTELLIGENCE, REVISED EDI		VST	9781422144121	eBook
712	W23	EP	360	75A	REINISCH	13	HARV BUS	NOTE ON STARTING A NONPROFIT VENTURE	391096	HBS PUB	2818440028199	Required
712	W23	EP	360	75A	REINISCH	13	HARV BUS	ACT DIFFERENT, THINK DIFFERENT, MAKE DIF	8387BC	HBS PUB	2818440028205	Required
712	W23	EP	362	701	LEIBLER	9	REINISCH	INTRO TO BLOCKCHAIN FOR CREATIVE BUSINES	2022	MCG/CREATE	9781307791112	Required
712	W23	EP	363	701	SHOLLA	4		No Text Required				
712	W23	EP	452	701	LEIBLER	19		No Text Required				
712	W23	ES	023	OL1	O'BRYAN	15		No Text Required				
712	W23	ES	023	331	WHITING	5		No Text Required				
712	W23	ES	023	35A	WHITING	5		No Text Required				
712	W23	ES	024	SK1	HOUGHTON	18		No Text Required				
712	W23	ES	024	SK2	HOUGHTON	15		No Text Required				
712	W23	ES	024	SK3	HOUGHTON	21		No Text Required				
712	W23	ES	024	331	VAUGHAN	12		No Text Required				
712	W23	ES	024	332	VAUGHAN	10		No Text Required				
712	W23	ES	024	333	VAUGHAN	4		No Text Required				
712	W23	ES	024	35A	VAUGHAN	7		No Text Required				
712	W23	ES	029	BL1	WHITING	13		No Text Required				
712	W23	ES	033	BL1	GOLDBLATT	18		No Text Required				
712	W23	ES	033	BL2	GOLDBLATT	18		No Text Required				
712	W23	ES	033	BL3	BROWN	18		No Text Required				
712	W23	ES	033	BL4	BURNS	7	NOAH	BORN A CRIME	16	PENG RAND	9780399588198	Required
712	W23	ES	033	OL1	SULLIVAN	18		No Text Required				
712	W23	ES	033	OL2	SULLIVAN	18		No Text Required				
712	W23	ES	033	OL3	O'BRYAN	18		No Text Required				
712	W23	ES	033	OL4	PARKER	18		No Text Required				
712	W23	ES	033	OL5	O'BRYAN	18		No Text Required				
712	W23	ES	033	OL6	BURNS	18		No Text Required				
712	W23	ES	033	331	PARKER	18		No Text Required				
712	W23	ES	033	332	ZUCHNIK	18		No Text Required				
712	W23	ES	033	35A	ZUCHNIK	18		No Text Required				
712	W23	ES	033	35B	BROWN	18		No Text Required				
712	W23	ES	037	OL1	GOLDBLATT	14		No Text Required				
712	W23	ES	037	331	KELLY	9		No Text Required				
712	W23	ES	037	35A	WORDSMAN	7		No Text Required				
712	W23	ES	037	35B	KELLY	2		No Text Required				
712	W23	ES	123	OL1	O'BRYAN	15		No Adoption Received				
712	W23	ES	123	331	WHITING	5		No Adoption Received				

712	W23	ES	123	35A	WHITING	5		No Adoption Received				
712	W23	ES	129	BL1	WHITING	13		No Text Required				
712	W23	ES	133	BL1	GOLDBLATT	18	GOLDBLATT	FINDING THE WORM	16	PENG RAND	9780385391115	Required
712	W23	ES	133	BL2	GOLDBLATT	18	GOLDBLATT	FINDING THE WORM	16	PENG RAND	9780385391115	Required
712	W23	ES	133	BL3	BROWN	18		No Text Required				
712	W23	ES	133	BL4	BURNS	7	NOAH	BORN A CRIME	16	PENG RAND	9780399588198	Required
712	W23	ES	133	OL1	SULLIVAN	18		No Text Required				
712	W23	ES	133	OL2	SULLIVAN	18		No Text Required				
712	W23	ES	133	OL3	O'BRYAN	18		No Adoption Received				
712	W23	ES	133	OL4	PARKER	18	EMEZI	PET	19	PENG RAND	9780593175446	Required
712	W23	ES	133	OL5	O'BRYAN	18		No Adoption Received				
712	W23	ES	133	OL6	BURNS	18	NOAH	BORN A CRIME	16	PENG RAND	9780399588198	Required
712	W23	ES	133	331	PARKER	18	EMEZI	PET	19	PENG RAND	9780593175446	Required
712	W23	ES	133	332	ZUCHNIK	18		No Text Required				
712	W23	ES	133	35A	ZUCHNIK	18		No Adoption Received				
712	W23	ES	133	35B	BROWN	18		No Text Required				
712	W23	EXD	120	55A		0		No Adoption Received				
712	W23	FA	101	15A	LIU	22		No Adoption Received				
712	W23	FA	101	15B	JESSEL	25		No Text Required				
712	W23	FA	103	101	ALLEN	20		No Adoption Received				
712	W23	FA	103	15A	JONES	23		No Adoption Received				
712	W23	FA	105	PO1	DENIS	11		No Adoption Received				
712	W23	FA	105	101	MINKOVSKIJ	25		No Adoption Received				
712	W23	FA	105	102	ZUTELGTE	25		No Adoption Received				
712	W23	FA	105	103	WILLIS	25		No Adoption Received				
712	W23	FA	105	104	JESSEL	25		No Adoption Received				
712	W23	FA	105	15A	KURDZIEL	25		No Adoption Received				
712	W23	FA	105	15B	MINKOVSKIJ	25		No Adoption Received				
712	W23	FA	105	15C	HU	25		No Adoption Received				
712	W23	FA	106	101	GERMAIN-COVEY	25	COVEY	MODERN PRINTMAKING	16	PENG RAND	9781607747598	Required
712	W23	FA	110	15A	ZUTELGTE	22		No Adoption Received				
712	W23	FA	115	101	HU	24		No Adoption Received				
712	W23	FA	116	SK1	KWON	14		No Adoption Received				
712	W23	FA	116	SK2	KWON	10		No Adoption Received				
712	W23	FA	116	101	GRANADOS	24		No Adoption Received				
712	W23	FA	141	OL1	ALLEN	19		No Adoption Received				
712	W23	FA	141	15A	REID	25		No Adoption Received				
712	W23	FA	144	101	PEREZ	22		No Adoption Received				
712	W23	FA	144	102	GIARRIZZO	22		No Adoption Received				
712	W23	FA	144	103	LEVY	11		No Adoption Received				
712	W23	FA	144	104	GIDWITZ	22		No Adoption Received				
712	W23	FA	152	101	JESSEL	20		No Adoption Received				
712	W23	FA	152	102	LEPP	22		No Adoption Received				
712	W23	FA	152	103	REID	22		No Adoption Received				
712	W23	FA	152	104	MARTINO	22		No Adoption Received				
712	W23	FA	153	15A	MARTINO	25		No Adoption Received				
712	W23	FA	161	101	ZUTELGTE	18		No Adoption Received				
712	W23	FA	161	102	MINKOVSKIJ	20		No Adoption Received				
712	W23	FA	161	103	HU	25		No Adoption Received				
712	W23	FA	161	15A	WILLIS	20		No Adoption Received				

712	W23	FA	171	15A	GERMAIN-COVEY	25	COVEY	MODERN PRINTMAKING	16	PENG RAND	9781607747598	Required
712	W23	FA	232	101	DAYKIN	11		No Adoption Received				
712	W23	FA	232	102	KURDZIEL	22		No Adoption Received				
712	W23	FA	232	103	REID	22		No Adoption Received				
712	W23	FA	256	101	WERRING	22		No Adoption Received				
712	W23	FA	256	102	JONES	13		No Adoption Received				
712	W23	FA	256	103	KURDZIEL	23		No Adoption Received				
712	W23	FA	272	101	GERMAIN-COVEY	16	COVEY	MODERN PRINTMAKING	16	PENG RAND	9781607747598	Required
712	W23	FA	272	102	MARTINO	22		No Adoption Received				
712	W23	FA	272	103	LAMIA	22		No Adoption Received				
712	W23	FA	352	601	WERRING	23		No Adoption Received				
712	W23	FA	352	602	ALLEN	15		No Adoption Received				
712	W23	FA	363	601	EDWARDS	14		No Adoption Received				
712	W23	FA	363	602	EDWARDS	23		No Adoption Received				
712	W23	FA	411	601	ZHAO	11		No Adoption Received				
712	W23	FA	411	602	ZHAO	23		No Adoption Received				
712	W23	FA	471	601	LORENZ	13		No Adoption Received				
712	W23	FA	471	602	LORENZ	23		No Adoption Received				
712	W23	FA	491	601	PRAYZNER	8		No Adoption Received				
712	W23	FA	491	602	LAMIA	16		No Adoption Received				
712	W23	FA	492	601	ZHAO	13		No Adoption Received				
712	W23	FD	113	101	JULIEN	22	FIT FACULTY	APPAREL DESIGN DRAPING NOTES		WONDER CPY	2818440001130	Required
712	W23	FD	113	101	JULIEN	22	JOSEPH-ARMSTRO	DRAPING FOR APPAREL DESIGN-W/ACCESS	4TH 22	MAC HIGHER	9781501315206	Recommended
712	W23	FD	114	101	VELEZ-SAN ANDRES	22	FIT FACULTY	APPAREL DESIGN DRAPING NOTES		WONDER CPY	2818440001130	Required
712	W23	FD	117	101	RODRIGUEZ	9	FIT FACULTY	APPAREL DESIGN DRAPING NOTES		WONDER CPY	2818440001130	Required
712	W23	FD	117	102	DIODATI	25	FIT FACULTY	APPAREL DESIGN DRAPING NOTES		WONDER CPY	2818440001130	Required
712	W23	FD	117	103	RIPPY	18	FIT FACULTY	APPAREL DESIGN DRAPING NOTES		WONDER CPY	2818440001130	Required
712	W23	FD	117	15A	MIDDLETON	9	FIT FACULTY	APPAREL DESIGN DRAPING NOTES		WONDER CPY	2818440001130	Required
712	W23	FD	127	PO1	CANDIDO	12		No Adoption Received				
712	W23	FD	127	SK1	BESS	14		No Adoption Received				
712	W23	FD	127	SK2	KOO	13		No Adoption Received				
712	W23	FD	127	101	ADELSON	25	FIT FACULTY	APPAREL DESIGN DRAPING NOTES		WONDER CPY	2818440001130	Required
712	W23	FD	127	102	EDELSTEIN-GIMPEL	25	FIT FACULTY	APPAREL DESIGN DRAPING NOTES		WONDER CPY	2818440001130	Required
712	W23	FD	127	103	ALCENA	25	FIT FACULTY	APPAREL DESIGN DRAPING NOTES		WONDER CPY	2818440001130	Required
712	W23	FD	127	104	PEDROZA	25	FIT FACULTY	APPAREL DESIGN DRAPING NOTES		WONDER CPY	2818440001130	Required
712	W23	FD	127	105	HADDAD	25	FIT FACULTY	APPAREL DESIGN DRAPING NOTES		WONDER CPY	2818440001130	Required
712	W23	FD	127	106	MIDDLETON	12	FIT FACULTY	APPAREL DESIGN DRAPING NOTES		WONDER CPY	2818440001130	Required
712	W23	FD	127	107	CARBONELL-CORUJO	23	FIT FACULTY	APPAREL DESIGN DRAPING NOTES		WONDER CPY	2818440001130	Required
712	W23	FD	127	108	SMOLYANSKAYA	13	FIT FACULTY	APPAREL DESIGN DRAPING NOTES		WONDER CPY	2818440001130	Required
712	W23	FD	127	109	BENEDETTO	25	FIT FACULTY	APPAREL DESIGN DRAPING NOTES		WONDER CPY	2818440001130	Required
712	W23	FD	127	15A	KIM	24	FIT FACULTY	APPAREL DESIGN DRAPING NOTES		WONDER CPY	2818440001130	Recommended
712	W23	FD	133	101	MIDDLETON	14	UNKNOWN	EBK A GUIDE TO FASHION SEWING	6	VST	8220125733566	eBook
712	W23	FD	133	101	MIDDLETON	14	AMADEN-CRAWFOR	GUIDE TO FASHION SEWING-W/ACCESS	6TH 15	MAC HIGHER	9781501395284	Required
712	W23	FD	133	101	MIDDLETON	14	FIT FACULTY	DESIGN ROOM TECHNIQUES	76	WONDER CPY	2818440001154	Required
712	W23	FD	133	102	MIDDLETON	25	UNKNOWN	EBK A GUIDE TO FASHION SEWING	6	VST	8220125733566	eBook
712	W23	FD	133	102	MIDDLETON	25	AMADEN-CRAWFOR	GUIDE TO FASHION SEWING-W/ACCESS	6TH 15	MAC HIGHER	9781501395284	Required
712	W23	FD	133	102	MIDDLETON	25	FIT FACULTY	DESIGN ROOM TECHNIQUES	76	WONDER CPY	2818440001154	Required
712	W23	FD	133	103	KARP	6	UNKNOWN	EBK A GUIDE TO FASHION SEWING	6	VST	8220125733566	eBook
712	W23	FD	133	103	KARP	6	AMADEN-CRAWFOR	GUIDE TO FASHION SEWING-W/ACCESS	6TH 15	MAC HIGHER	9781501395284	Required
712	W23	FD	133	103	KARP	6	FIT FACULTY	DESIGN ROOM TECHNIQUES	76	WONDER CPY	2818440001154	Required

712	W23	FD	133	15A	KARP	25	UNKNOWN	EBK A GUIDE TO FASHION SEWING	6	VST	8220125733566	eBook
712	W23	FD	133	15A	KARP	25	AMADEN-CRAWFOR	GUIDE TO FASHION SEWING-W/ACCESS	6TH 15	MAC HIGHER	9781501395284	Required
712	W23	FD	133	15A	KARP	25	FIT FACULTY	DESIGN ROOM TECHNIQUES	76	WONDER CPY	2818440001154	Required
712	W23	FD	134	ALL	BKSTORE RECOMMENDED	0	GEHLHAR	FASHION DESIGNER SURVIVAL GUIDE	3RD 21	S+S	9781506265605	Recommended
712	W23	FD	134	ALL	BKSTORE RECOMMENDED	0	ANTIONE	CLASSIC TAILORING TECHNIQUES FOR MENSWEA	2022	MAC HIGHER	9781501372100	Recommended
712	W23	FD	134	ALL	BKSTORE RECOMMENDED	0	CABRERA	CLASSIC TAILORING TECH:...WOMEN'S WEAR	84	MAC HIGHER	9780870054358	Recommended
712	W23	FD	134	ALL	BKSTORE RECOMMENDED	0	KIPER	FASHION PORTFOLIO:DESIGN+PRESENTATION	14	STERLING	9781849940856	Recommended
712	W23	FD	134	ALL	BKSTORE RECOMMENDED	0	KIPER	FASHION ILLUSTRATION	11	INGRAM	9780715336182	Recommended
712	W23	FD	134	ALL	BKSTORE RECOMMENDED	0	BRYANT	FASHION DRAWING	2ND 16	HACHETTE B	9781780678344	Recommended
712	W23	FD	134	PO1	STREHL	12		No Adoption Received				
712	W23	FD	134	SK1	LEE	14		No Adoption Received				
712	W23	FD	134	SK2	BLACKMAN	14		No Adoption Received				
712	W23	FD	134	101	WHITE	24		No Adoption Received				
712	W23	FD	134	102	SOLOMON	25		No Text Required				
712	W23	FD	134	103	KARP	10		No Adoption Received				
712	W23	FD	134	104	MARKUS	24		No Adoption Received				
712	W23	FD	134	105	MARKUS	24		No Adoption Received				
712	W23	FD	134	106	EDELSTEIN-GIMPEL	25		No Adoption Received				
712	W23	FD	134	107	WHITE	25		No Text Required				
712	W23	FD	134	108	SOLOMON	24		No Text Required				
712	W23	FD	134	109	MARKUS	24		No Adoption Received				
712	W23	FD	134	15A	EDELSTEIN-GIMPEL	25		No Adoption Received				
712	W23	FD	135	101	KARP	23		No Adoption Received				
712	W23	FD	217	101	HAN	4		No Text Required				
712	W23	FD	217	102	RIPPY	22		No Text Required				
712	W23	FD	217	103	SEGGIO	25		No Text Required				
712	W23	FD	217	15A	RIPPY	25		No Text Required				
712	W23	FD	227	SK1	KOO	13		No Adoption Received				
712	W23	FD	227	SK2	KOO	14		No Adoption Received				
712	W23	FD	227	101	RODRIGUEZ	25	JAFFE	DRAPING FOR FASHION DESIGN	5TH 12	PEARSON	9780132447270	Required
712	W23	FD	227	102	LANT	25	JAFFE	DRAPING FOR FASHION DESIGN	5TH 12	PEARSON	9780132447270	Required
712	W23	FD	227	103	DIODATI	25	JAFFE	DRAPING FOR FASHION DESIGN	5TH 12	PEARSON	9780132447270	Required
712	W23	FD	227	104	GRONER	25	JAFFE	DRAPING FOR FASHION DESIGN	5TH 12	PEARSON	9780132447270	Required
712	W23	FD	227	105	KIM	25	JAFFE	DRAPING FOR FASHION DESIGN	5TH 12	PEARSON	9780132447270	Required
712	W23	FD	227	106	GRAHAM	25	JAFFE	DRAPING FOR FASHION DESIGN	5TH 12	PEARSON	9780132447270	Required
712	W23	FD	227	15A	HAN	25	JAFFE	DRAPING FOR FASHION DESIGN	5TH 12	PEARSON	9780132447270	Required
712	W23	FD	227	15C	BENEDETTO	25	JAFFE	DRAPING FOR FASHION DESIGN	5TH 12	PEARSON	9780132447270	Required
712	W23	FD	227	15D	LEE	10		No Text Required				
712	W23	FD	227	15E	SCHACHT	25		No Text Required				
712	W23	FD	231	101	KING	12		No Text Required				
712	W23	FD	231	102	KING	20		No Text Required				
712	W23	FD	231	103	LOMBARDI	20		No Text Required				
712	W23	FD	231	15A	LOMBARDI	17		No Text Required				
712	W23	FD	242	OL1	LEE	20		No Text Required				
712	W23	FD	242	101	ZHAO	5		No Text Required				
712	W23	FD	242	102	DREW	21		No Text Required				
712	W23	FD	243	101	GRINLEY	25		No Adoption Received				
712	W23	FD	243	102	BESS	25		No Text Required				
712	W23	FD	243	103	FERRO	26		No Adoption Received				
712	W23	FD	243	104	AST	25		No Text Required				

712	W23	FD	243	105	SCHACHT	21		No Adoption Received				
712	W23	FD	244	OL1	DONOFRIO-FERREZZA	19		No Text Required				
712	W23	FD	244	OL2	DONOFRIO-FERREZZA	18		No Text Required				
712	W23	FD	244	SK1	KANG	13		No Adoption Received				
712	W23	FD	244	SK2	KANG	13		No Adoption Received				
712	W23	FD	244	101	SKOCIR	25		No Text Required				
712	W23	FD	244	102	HOSKING	24		No Text Required				
712	W23	FD	244	103	DONOFRIO-FERREZZA	24		No Text Required				
712	W23	FD	244	104	BESS	25		No Text Required				
712	W23	FD	244	105	SKOCIR	25		No Text Required				
712	W23	FD	244	106	BESS	25		No Text Required				
712	W23	FD	244	107	WHITLOCK	13		No Adoption Received				
712	W23	FD	244	15A	FERRARA	24		No Text Required				
712	W23	FD	282	15A	NUZZO	13		No Adoption Received				
712	W23	FD	341	ML1	RUBERTELLI	11		No Adoption Received				
712	W23	FD	341	OL1	FERRO	19		No Adoption Received				
712	W23	FD	341	OL2	FERRO	10		No Adoption Received				
712	W23	FD	342	ML1	BENASSAI	14		No Adoption Received				
712	W23	FD	342	601	AVILES	20		No Text Required				
712	W23	FD	342	602	ZHAO	20		No Text Required				
712	W23	FD	342	603	AVILES	20		No Text Required				
712	W23	FD	342	65A	DELLOVA	20		No Text Required				
712	W23	FD	342	65B	AVILES	19		No Text Required				
712	W23	FD	343	601	LINDENTHAL	19		No Adoption Received				
712	W23	FD	358	601	SCOTT	18		No Adoption Received				
712	W23	FD	358	602	FERRARA	13		No Adoption Received				
712	W23	FD	359	601	SCOTT	18		No Adoption Received				
712	W23	FD	359	602	DONOFRIO-FERREZZA	13		No Adoption Received				
712	W23	FD	359	603	TSYPINA	6		No Adoption Received				
712	W23	FD	365	601	ZODEL	10		No Adoption Received				
712	W23	FD	366	601	SEGGIO	11		No Text Required				
712	W23	FD	368	601	VARSALONA	21		No Text Required				
712	W23	FD	368	602	KAYE	19		No Text Required				
712	W23	FD	368	603	BARONE	14		No Text Required				
712	W23	FD	369	ML1	MUGNAI	15		No Adoption Received				
712	W23	FD	369	601	BENEFIELD	20		No Text Required				
712	W23	FD	369	602	CHO	20		No Text Required				
712	W23	FD	369	604	STORGION-KNIGHT	16		No Text Required				
712	W23	FD	369	605	FERRO	17		No Text Required				
712	W23	FD	369	606	STORGION-KNIGHT	14		No Text Required				
712	W23	FD	376	601	ARMILLAS	7		No Adoption Received				
712	W23	FD	383	601	LOMBARDI	20		No Text Required				
712	W23	FD	384	65A	KING	6		No Text Required				
712	W23	FD	386	601	KING	3		No Text Required				
712	W23	FD	386	65A	NUZZO	13		No Text Required				
712	W23	FD	400	601	DIODATI	19		No Text Required				
712	W23	FD	400	602	GHENEVA	20		No Text Required				
712	W23	FD	400	65A	DIODATI	20		No Text Required				
712	W23	FD	400	65B	HOMENKO	20		No Text Required				
712	W23	FD	400	65C	HOMENKO	20		No Text Required				

712	W23	FD	461	601	MORALES	11		No Adoption Received				
712	W23	FD	461	602	MORALES	15		No Adoption Received				
712	W23	FD	475	601	GRINLEY	20		No Adoption Received				
712	W23	FD	475	602	GRONER	21		No Adoption Received				
712	W23	FD	485	602	SPERBER	20		No Adoption Received				
712	W23	FD	485	603	LINDENTHAL	20		No Adoption Received				
712	W23	FD	485	604	BENEFIELD	20		No Adoption Received				
712	W23	FD	485	605	GHENEVA	18		No Adoption Received				
712	W23	FD	485	606	GHENEVA	0		No Adoption Received				
712	W23	FD	486	601	VARSALONA	19		No Adoption Received				
712	W23	FD	486	602	TAMANAHA	17		No Adoption Received				
712	W23	FD	486	603	HADDAD	17		No Adoption Received				
712	W23	FD	487	601	KING	14		No Text Required				
712	W23	FD	489	601	FERRARA	17		No Text Required				
712	W23	FD	489	602	SCOTT	19		No Text Required				
712	W23	FF	111	101	BARR	15	FIT FACULTY	FASHION DESIGNERS	2ND 93	WONDER CPY	2818440001147	Required
712	W23	FF	111	102	CUTTING	15	FIT FACULTY	FASHION DESIGNERS	2ND 93	WONDER CPY	2818440001147	Required
712	W23	FF	111	103	DOKTOFSKY	15	FIT FACULTY	FASHION DESIGNERS	2ND 93	WONDER CPY	2818440001147	Required
712	W23	FF	111	15A	SCHEETZ	13	FIT FACULTY	FASHION DESIGNERS	2ND 93	WONDER CPY	2818440001147	Required
712	W23	FF	113	101	VARGAS	22		No Adoption Received				
712	W23	FF	114	101	BROADWAY	23		No Adoption Received				
712	W23	FF	114	15A	FEUERHERM	21		No Adoption Received				
712	W23	FF	114	15B		1		No Adoption Received				
712	W23	FF	115	101	RIVIECCIO	22		No Adoption Received				
712	W23	FF	121	BL1	COLE	15	LAVER	COSTUME+FASHION:CONCISE HIST.	5TH 12	NORTON	9780500204122	Required
712	W23	FF	121	OL1		19		No Adoption Received				
712	W23	FF	121	PO1	PACI	12		No Adoption Received				
712	W23	FF	121	SK1	COLLURA	14		No Adoption Received				
712	W23	FF	121	SK2	COLLURA	13		No Adoption Received				
712	W23	FF	121	101	SNYDER-GALLAGHER	25	LAVER	COSTUME+FASHION:CONCISE HIST.	5TH 12	NORTON	9780500204122	Required
712	W23	FF	121	102	COLE	25	LAVER	COSTUME+FASHION:CONCISE HIST.	5TH 12	NORTON	9780500204122	Required
712	W23	FF	121	103	MCCARTY	24		No Adoption Received				
712	W23	FF	121	104	COLE	13	LAVER	COSTUME+FASHION:CONCISE HIST.	5TH 12	NORTON	9780500204122	Required
712	W23	FF	121	105	COLE	25	LAVER	COSTUME+FASHION:CONCISE HIST.	5TH 12	NORTON	9780500204122	Required
712	W23	FF	121	106	BOVENZI	25		No Adoption Received				
712	W23	FF	121	107	SNYDER-GALLAGHER	20	LAVER	COSTUME+FASHION:CONCISE HIST.	5TH 12	NORTON	9780500204122	Required
712	W23	FF	121	108	SNYDER-GALLAGHER	25	LAVER	COSTUME+FASHION:CONCISE HIST.	5TH 12	NORTON	9780500204122	Required
712	W23	FF	143	OL1	WESEN BRYANT	8		No Text Required				
712	W23	FF	143	101	LUCKEY	14		No Text Required				
712	W23	FF	143	102	NEWCOMB	23		No Text Required				
712	W23	FF	143	103	SMITH	14		No Text Required				
712	W23	FF	161	PO1	LODATO	12		No Adoption Received				
712	W23	FF	161	SK1	PARK	14		No Adoption Received				
712	W23	FF	161	SK2	PARK	13		No Adoption Received				
712	W23	FF	161	101	BROADWAY	25		No Text Required				
712	W23	FF	161	102	GALANOS	21		No Text Required				
712	W23	FF	161	103	URENA	24		No Text Required				
712	W23	FF	161	104	GALANOS	19		No Text Required				
712	W23	FF	161	105	GIARDINA	22		No Text Required				
712	W23	FF	161	106	CUTTING	24		No Text Required				

712	W23	FF	161	107	GIARDINA	23		No Text Required				
712	W23	FF	161	108	SCHEETZ	20		No Text Required				
712	W23	FF	161	109	BARNETTE	21		No Text Required				
712	W23	FF	161	15A	GALANOS	17		No Text Required				
712	W23	FF	211	OL1	WESEN BRYANT	19		No Adoption Received				
712	W23	FF	211	101	LIU	25		No Adoption Received				
712	W23	FF	211	102	CESARANI	15		No Adoption Received				
712	W23	FF	211	103	LIU	12		No Adoption Received				
712	W23	FF	212	SK1	CHO	13		No Adoption Received				
712	W23	FF	212	SK2	CHO	14		No Adoption Received				
712	W23	FF	212	101	PINCKNEY	25		No Adoption Received				
712	W23	FF	212	102	STIPELMAN	25		No Adoption Received				
712	W23	FF	212	103	BARNETTE	25		No Adoption Received				
712	W23	FF	212	104	EMANUEL	25		No Adoption Received				
712	W23	FF	212	105	KIPER	25		No Adoption Received				
712	W23	FF	212	106	KIPER	25		No Adoption Received				
712	W23	FF	212	107	QUINN	25		No Adoption Received				
712	W23	FF	212	108	BRIDGMAN	24		No Adoption Received				
712	W23	FF	212	109	MOYER	21		No Adoption Received				
712	W23	FF	212	15A	EMANUEL	17		No Adoption Received				
712	W23	FF	213	101	EMANUEL	23		No Adoption Received				
712	W23	FF	244	101	LIU	23		No Adoption Received				
712	W23	FF	245	OL1	ZODEL	19	BRYANT	SPEC MANUAL-W/CD	2ND 06	MAC HIGHER	9781563673733	Required
712	W23	FF	245	101	SMITH	10	BRYANT	SPEC MANUAL-W/CD	2ND 06	MAC HIGHER	9781563673733	Required
712	W23	FF	245	102	ZODEL	20	BRYANT	SPEC MANUAL-W/CD	2ND 06	MAC HIGHER	9781563673733	Required
712	W23	FF	245	103	ZHAO	14	BRYANT	SPEC MANUAL-W/CD	2ND 06	MAC HIGHER	9781563673733	Required
712	W23	FF	291	101	STIPELMAN	23	TAIN	EBK PORTFOLIO PRESENTATION FOR FASHION	4	VST	9781501322976	eBook
712	W23	FF	312	65A	KIPER	14		No Adoption Received				
712	W23	FF	322	601	MCCARTY	14		No Adoption Received				
712	W23	FF	323	601	NOTARO	20		No Adoption Received				
712	W23	FF	324	65A	BARNETTE	16		No Adoption Received				
712	W23	FF	343	601	CAPOZZI	8		No Adoption Received				
712	W23	FF	345	601	LUCKEY	20		No Adoption Received				
712	W23	FF	345	602	LUCKEY	20		No Adoption Received				
712	W23	FF	345	65A	LUCKEY	15		No Adoption Received				
712	W23	FF	353	601	FEUERHERM	16		No Adoption Received				
712	W23	FF	353	602	FEUERHERM	17		No Adoption Received				
712	W23	FF	363	ML1	SECCO SUARDO	15		No Adoption Received				
712	W23	FF	363	601	NOTARO	20		No Adoption Received				
712	W23	FF	363	602	CAPOZZI	21		No Adoption Received				
712	W23	FF	363	604	CONNOLE	19		No Adoption Received				
712	W23	FF	363	605	TAIN	20		No Adoption Received				
712	W23	FF	363	606	DOKTOFSKY	5		No Adoption Received				
712	W23	FF	364	601	QUINN	6		No Adoption Received				
712	W23	FF	373	601	UVENIO	20		No Adoption Received				
712	W23	FF	373	602	STIPELMAN	19		No Adoption Received				
712	W23	FF	373	603	EMANUEL	12		No Adoption Received				
712	W23	FF	491	OL1	SCHEETZ	19		No Text Required				
712	W23	FF	491	OL2	SCHEETZ	19		No Text Required				
712	W23	FF	491	OL3	PINCKNEY	19		No Text Required				

712	W23	FF	491	601	SCHEETZ	25		No Text Required				
712	W23	FF	491	602	ZODEL	25		No Text Required				
712	W23	FF	491	603	ZODEL	25		No Text Required				
712	W23	FF	491	65A	PINCKNEY	25		No Text Required				
712	W23	FF	491	65B	GARDNER	17		No Text Required				
712	W23	FF	491	65C	CAPOZZI	25		No Text Required				
712	W23	FI	111	OL1	SCHWEITZER	20	SIKOV	FILM STUDIES	2ND 20	INGRAM PUB	9780231195935	Required
712	W23	FI	111	301	KANE-MEDDOCK	27	BORDWELL	EBK FILM ART: AN INTRODUCTION	12	VST	8220107591139	eBook
712	W23	FI	111	301	KANE-MEDDOCK	27	BORDWELL	FILM ART-TEXT	12TH 20	RENT MCG	9781260056082	Required
712	W23	FI	111	301	KANE-MEDDOCK	27	SIKOV	FILM STUDIES	10	INGRAM PUB	9780231142939	Recommended
712	W23	FI	111	35A	ANDERSON	27		No Text Required				
712	W23	FI	201	301	CLANCY	25		No Text Required				
712	W23	FI	203	301	SCHWEITZER	9		No Text Required				
712	W23	FI	204	301	AMATO	19		No Text Required				
712	W23	FI	220	35A	ANDERSON	20		No Text Required				
712	W23	FI	222	301	SCHWEITZER	17		No Adoption Received				
712	W23	FI	224	35A	WEINSTEIN	13		No Adoption Received				
712	W23	FI	225	301	VALERO	13		No Adoption Received				
712	W23	FI	234	301	LAIRD	13	JANCOVICH	HORROR,THE FILM READER	02	TAYLOR	9780415235624	Required
712	W23	FI	241	301	TURNBULL	13	BEUMERS	HISTORY OF RUSSIAN CINEMA	09	MAC HIGHER	9781845202156	Required
712	W23	FI	241	301	TURNBULL	13	KHODARKOVSKY	RUSSIA'S 20TH CENTURY	19	MAC HIGHER	9781350091429	Required
712	W23	FI	245	301	AMATO	10		No Text Required				
712	W23	FI	246	301	BAUMAN	12	BONDANELLA	HISTORY OF ITALIAN CINEMA	2ND 17	MAC HIGHER	9781501307638	Required
712	W23	FI	256	301	GROTELL	15		No Text Required				
712	W23	FI	256	302	MEYER	10	COLE	COMP.GDE.TO STAND.SCRIPT FORMATS:PT.1	91	CMC PUB CA	9780929583006	Required
712	W23	FI	256	35A	LEE	10		No Text Required				
712	W23	FI	262	301	BRETANA	13		No Adoption Received				
712	W23	FI	262	35A	BRETANA	13		No Adoption Received				
712	W23	FI	322	85A	KANE-MEDDOCK	26	TRUFFAUT	HITCHCOCK	REV 83	S+S	9780671604295	Required
712	W23	FI	322	85A	KANE-MEDDOCK	26	DEUTELBAUM	HITCHCOCK READER	2ND 09	WILEY	9781405155571	Required
712	W23	FI	323	801	HANDELMAN	27		No Adoption Received				
712	W23	FI	332	801	DIFATE	27		No Text Required				
712	W23	FI	342	SK1	PARK	20		No Adoption Received				
712	W23	FI	356	801	ANDERSON	9		No Adoption Received				
712	W23	FM	108	OL1	THOMPSON	17	FARNAN	EBK THE DYNAMICS OF FASHION	5	VST	9781501324017	Required
712	W23	FM	108	OL1	THOMPSON	17	FARNAN	EBK THE DYNAMICS OF FASHION	5	VST	8220125749888	eBook
712	W23	FM	108	OL1	THOMPSON	17	STONE	DYNAMICS OF FASHION	5TH 18	MAC HIGHER	9781501324000	Required
712	W23	FM	108	OL1	THOMPSON	17	MCGRAW HILL	SIMNET F/OFFICE 365-ACCESS CARD	2ND 21	MCG CUSTOM	9781266570742	Required
712	W23	FM	108	OL2	LAMPLEY	19	FARNAN	EBK THE DYNAMICS OF FASHION	5	VST	9781501324017	Required
712	W23	FM	108	OL2	LAMPLEY	19	FARNAN	EBK THE DYNAMICS OF FASHION	5	VST	8220125749888	eBook
712	W23	FM	108	OL2	LAMPLEY	19	STONE	DYNAMICS OF FASHION	5TH 18	MAC HIGHER	9781501324000	Required
712	W23	FM	108	OL2	LAMPLEY	19	MCGRAW HILL	SIMNET F/OFFICE 365-ACCESS CARD	2ND 21	MCG CUSTOM	9781266570742	Required
712	W23	FM	108	201	CUCCI	20	FARNAN	EBK THE DYNAMICS OF FASHION	5	VST	9781501324017	Required
712	W23	FM	108	201	CUCCI	20	FARNAN	EBK THE DYNAMICS OF FASHION	5	VST	8220125749888	eBook
712	W23	FM	108	201	CUCCI	20	STONE	DYNAMICS OF FASHION	5TH 18	MAC HIGHER	9781501324000	Required
712	W23	FM	108	201	CUCCI	20	MCGRAW HILL	SIMNET F/OFFICE 365-ACCESS CARD	2ND 21	MCG CUSTOM	9781266570742	Required
712	W23	FM	108	202	CUCCI	27	FARNAN	EBK THE DYNAMICS OF FASHION	5	VST	9781501324017	Required
712	W23	FM	108	202	CUCCI	27	FARNAN	EBK THE DYNAMICS OF FASHION	5	VST	8220125749888	eBook
712	W23	FM	108	202	CUCCI	27	STONE	DYNAMICS OF FASHION	5TH 18	MAC HIGHER	9781501324000	Required
712	W23	FM	108	202	CUCCI	27	MCGRAW HILL	SIMNET F/OFFICE 365-ACCESS CARD	2ND 21	MCG CUSTOM	9781266570742	Required

712	W23	FM	108	203	GREENE	27	FARNAN	EBK THE DYNAMICS OF FASHION	5	VST	9781501324017	Required
712	W23	FM	108	203	GREENE	27	FARNAN	EBK THE DYNAMICS OF FASHION	5	VST	8220125749888	eBook
712	W23	FM	108	203	GREENE	27	STONE	DYNAMICS OF FASHION	5TH 18	MAC HIGHER	9781501324000	Required
712	W23	FM	108	203	GREENE	27	MCGRAW HILL	SIMNET F/OFFICE 365-ACCESS CARD	2ND 21	MCG CUSTOM	9781266570742	Required
712	W23	FM	108	204	LIEBMANN	27	FARNAN	EBK THE DYNAMICS OF FASHION	5	VST	9781501324017	Required
712	W23	FM	108	204	LIEBMANN	27	FARNAN	EBK THE DYNAMICS OF FASHION	5	VST	8220125749888	eBook
712	W23	FM	108	204	LIEBMANN	27	STONE	DYNAMICS OF FASHION	5TH 18	MAC HIGHER	9781501324000	Required
712	W23	FM	108	204	LIEBMANN	27	MCGRAW HILL	SIMNET F/OFFICE 365-ACCESS CARD	2ND 21	MCG CUSTOM	9781266570742	Required
712	W23	FM	108	205	LIEBMANN	27	FARNAN	EBK THE DYNAMICS OF FASHION	5	VST	9781501324017	Required
712	W23	FM	108	205	LIEBMANN	27	FARNAN	EBK THE DYNAMICS OF FASHION	5	VST	8220125749888	eBook
712	W23	FM	108	205	LIEBMANN	27	STONE	DYNAMICS OF FASHION	5TH 18	MAC HIGHER	9781501324000	Required
712	W23	FM	108	205	LIEBMANN	27	MCGRAW HILL	SIMNET F/OFFICE 365-ACCESS CARD	2ND 21	MCG CUSTOM	9781266570742	Required
712	W23	FM	108	25A	POLANCHEK	8	FARNAN	EBK THE DYNAMICS OF FASHION	5	VST	9781501324017	Required
712	W23	FM	108	25A	POLANCHEK	8	FARNAN	EBK THE DYNAMICS OF FASHION	5	VST	8220125749888	eBook
712	W23	FM	108	25A	POLANCHEK	8	STONE	DYNAMICS OF FASHION	5TH 18	MAC HIGHER	9781501324000	Required
712	W23	FM	108	25A	POLANCHEK	8	MCGRAW HILL	SIMNET F/OFFICE 365-ACCESS CARD	2ND 21	MCG CUSTOM	9781266570742	Required
712	W23	FM	109	OL1	CANTRELL	8	FARNAN	EBK THE DYNAMICS OF FASHION	5	VST	9781501324017	Required
712	W23	FM	109	OL1	CANTRELL	8	MCGRAW HILL	SIMNET F/OFFICE 365-ACCESS CARD	2ND 21	MCG CUSTOM	9781266570742	Required
712	W23	FM	109	OL2	BROWN	19	FARNAN	EBK THE DYNAMICS OF FASHION	5	VST	9781501324017	Required
712	W23	FM	109	OL2	BROWN	19	MCGRAW HILL	SIMNET F/OFFICE 365-ACCESS CARD	2ND 21	MCG CUSTOM	9781266570742	Required
712	W23	FM	109	SK1	JEONG	13		No Adoption Received				
712	W23	FM	109	SK2	JEONG	26		No Adoption Received				
712	W23	FM	109	SK3	JEONG	26		No Adoption Received				
712	W23	FM	109	201	RANZER	27	FARNAN	EBK THE DYNAMICS OF FASHION	5	VST	9781501324017	Required
712	W23	FM	109	201	RANZER	27	MCGRAW HILL	SIMNET F/OFFICE 365-ACCESS CARD	2ND 21	MCG CUSTOM	9781266570742	Required
712	W23	FM	109	202	MCKEOWN	27	FARNAN	EBK THE DYNAMICS OF FASHION	5	VST	9781501324017	Required
712	W23	FM	109	202	MCKEOWN	27	MCGRAW HILL	SIMNET F/OFFICE 365-ACCESS CARD	2ND 21	MCG CUSTOM	9781266570742	Required
712	W23	FM	109	203	LIEBMANN	27	FARNAN	EBK THE DYNAMICS OF FASHION	5	VST	9781501324017	Required
712	W23	FM	109	203	LIEBMANN	27	MCGRAW HILL	SIMNET F/OFFICE 365-ACCESS CARD	2ND 21	MCG CUSTOM	9781266570742	Required
712	W23	FM	109	204	ORGANISCIAK	27	FARNAN	EBK THE DYNAMICS OF FASHION	5	VST	9781501324017	Required
712	W23	FM	109	204	ORGANISCIAK	27	MCGRAW HILL	SIMNET F/OFFICE 365-ACCESS CARD	2ND 21	MCG CUSTOM	9781266570742	Required
712	W23	FM	109	205	LETTIERI	27	FARNAN	EBK THE DYNAMICS OF FASHION	5	VST	9781501324017	Required
712	W23	FM	109	205	LETTIERI	27	MCGRAW HILL	SIMNET F/OFFICE 365-ACCESS CARD	2ND 21	MCG CUSTOM	9781266570742	Required
712	W23	FM	109	206	GREEN	28	FARNAN	EBK THE DYNAMICS OF FASHION	5	VST	9781501324017	Required
712	W23	FM	109	206	GREEN	28	MCGRAW HILL	SIMNET F/OFFICE 365-ACCESS CARD	2ND 21	MCG CUSTOM	9781266570742	Required
712	W23	FM	109	207	SALAZAR	27	FARNAN	EBK THE DYNAMICS OF FASHION	5	VST	9781501324017	Required
712	W23	FM	109	207	SALAZAR	27	MCGRAW HILL	SIMNET F/OFFICE 365-ACCESS CARD	2ND 21	MCG CUSTOM	9781266570742	Required
712	W23	FM	109	208	ROSS	27	FARNAN	EBK THE DYNAMICS OF FASHION	5	VST	9781501324017	Required
712	W23	FM	109	208	ROSS	27	MCGRAW HILL	SIMNET F/OFFICE 365-ACCESS CARD	2ND 21	MCG CUSTOM	9781266570742	Required
712	W23	FM	109	209	MCKEOWN	21	FARNAN	EBK THE DYNAMICS OF FASHION	5	VST	9781501324017	Required
712	W23	FM	109	209	MCKEOWN	21	MCGRAW HILL	SIMNET F/OFFICE 365-ACCESS CARD	2ND 21	MCG CUSTOM	9781266570742	Required
712	W23	FM	109	210	LAVERY-PALMIERI	27	FARNAN	EBK THE DYNAMICS OF FASHION	5	VST	9781501324017	Required
712	W23	FM	109	210	LAVERY-PALMIERI	27	MCGRAW HILL	SIMNET F/OFFICE 365-ACCESS CARD	2ND 21	MCG CUSTOM	9781266570742	Required
712	W23	FM	109	211	CANTRELL	27	FARNAN	EBK THE DYNAMICS OF FASHION	5	VST	9781501324017	Required
712	W23	FM	109	211	CANTRELL	27	MCGRAW HILL	SIMNET F/OFFICE 365-ACCESS CARD	2ND 21	MCG CUSTOM	9781266570742	Required
712	W23	FM	109	212	GREENE	27	FARNAN	EBK THE DYNAMICS OF FASHION	5	VST	9781501324017	Required
712	W23	FM	109	212	GREENE	27	MCGRAW HILL	SIMNET F/OFFICE 365-ACCESS CARD	2ND 21	MCG CUSTOM	9781266570742	Required
712	W23	FM	109	213	LEE	27	FARNAN	EBK THE DYNAMICS OF FASHION	5	VST	9781501324017	Required
712	W23	FM	109	213	LEE	27	MCGRAW HILL	SIMNET F/OFFICE 365-ACCESS CARD	2ND 21	MCG CUSTOM	9781266570742	Required
712	W23	FM	109	214	LAVERY-PALMIERI	27	FARNAN	EBK THE DYNAMICS OF FASHION	5	VST	9781501324017	Required

712	W23	FM	109	214	LAVERY-PALMIERI	27	MCGRAW HILL	SIMNET F/OFFICE 365-ACCESS CARD	2ND 21	MCG CUSTOM	9781266570742	Required
712	W23	FM	109	215	LAVERY-PALMIERI	27	FARNAN	EBK THE DYNAMICS OF FASHION	5	VST	9781501324017	Required
712	W23	FM	109	215	LAVERY-PALMIERI	27	MCGRAW HILL	SIMNET F/OFFICE 365-ACCESS CARD	2ND 21	MCG CUSTOM	9781266570742	Required
712	W23	FM	109	216	LEE	27	FARNAN	EBK THE DYNAMICS OF FASHION	5	VST	9781501324017	Required
712	W23	FM	109	216	LEE	27	MCGRAW HILL	SIMNET F/OFFICE 365-ACCESS CARD	2ND 21	MCG CUSTOM	9781266570742	Required
712	W23	FM	109	217	GREENE	27	FARNAN	EBK THE DYNAMICS OF FASHION	5	VST	9781501324017	Required
712	W23	FM	109	217	GREENE	27	MCGRAW HILL	SIMNET F/OFFICE 365-ACCESS CARD	2ND 21	MCG CUSTOM	9781266570742	Required
712	W23	FM	109	25A	ROSENHOUSE	22	FARNAN	EBK THE DYNAMICS OF FASHION	5	VST	9781501324017	Required
712	W23	FM	109	25A	ROSENHOUSE	22	MCGRAW HILL	SIMNET F/OFFICE 365-ACCESS CARD	2ND 21	MCG CUSTOM	9781266570742	Required
712	W23	FM	109	25B	LIEBMANN	20	FARNAN	EBK THE DYNAMICS OF FASHION	5	VST	9781501324017	Required
712	W23	FM	109	25B	LIEBMANN	20	MCGRAW HILL	SIMNET F/OFFICE 365-ACCESS CARD	2ND 21	MCG CUSTOM	9781266570742	Required
712	W23	FM	109	25C	LAVERY-PALMIERI	24	FARNAN	EBK THE DYNAMICS OF FASHION	5	VST	9781501324017	Required
712	W23	FM	109	25C	LAVERY-PALMIERI	24	MCGRAW HILL	SIMNET F/OFFICE 365-ACCESS CARD	2ND 21	MCG CUSTOM	9781266570742	Required
712	W23	FM	110	OL1	WERNER	19	KEISER	BEYOND DESIGN:SYNERGY OF APPAREL PROD..	5TH 22	MAC HIGHER	9781501366642	Required
712	W23	FM	110	OL2	BLUMENTHAL	19	KEISER	BEYOND DESIGN:SYNERGY OF APPAREL PROD..	5TH 22	MAC HIGHER	9781501366642	Required
712	W23	FM	110	SK1	LEE	18	GARNER	EBK BEYOND DESIGN	5	VST	9781501366604	eBook
712	W23	FM	110	SK2	LEE	18	GARNER	EBK BEYOND DESIGN	5	VST	9781501366604	eBook
712	W23	FM	110	SK3	LEE	26	GARNER	EBK BEYOND DESIGN	5	VST	9781501366604	eBook
712	W23	FM	110	201	KETCHIFF	27	KEISER	BEYOND DESIGN:SYNERGY OF APPAREL PROD..	5TH 22	MAC HIGHER	9781501366642	Required
712	W23	FM	110	202	APPLETON	27	KEISER	BEYOND DESIGN:SYNERGY OF APPAREL PROD..	5TH 22	MAC HIGHER	9781501366642	Required
712	W23	FM	110	203	BLUMENTHAL	27	KEISER	BEYOND DESIGN:SYNERGY OF APPAREL PROD..	5TH 22	MAC HIGHER	9781501366642	Required
712	W23	FM	110	204	STRAGAZZI	27	KEISER	BEYOND DESIGN:SYNERGY OF APPAREL PROD..	5TH 22	MAC HIGHER	9781501366642	Required
712	W23	FM	110	205	WARD	27	KEISER	BEYOND DESIGN:SYNERGY OF APPAREL PROD..	5TH 22	MAC HIGHER	9781501366642	Required
712	W23	FM	110	206	KLEIN-DRUCKER	27	KEISER	BEYOND DESIGN:SYNERGY OF APPAREL PROD..	5TH 22	MAC HIGHER	9781501366642	Required
712	W23	FM	110	207	BLUMENTHAL	27	KEISER	BEYOND DESIGN:SYNERGY OF APPAREL PROD..	5TH 22	MAC HIGHER	9781501366642	Required
712	W23	FM	110	208	BEUTE	17	KEISER	BEYOND DESIGN:SYNERGY OF APPAREL PROD..	5TH 22	MAC HIGHER	9781501366642	Required
712	W23	FM	110	209	KANTOR	27	KEISER	BEYOND DESIGN:SYNERGY OF APPAREL PROD..	5TH 22	MAC HIGHER	9781501366642	Required
712	W23	FM	110	210	APPLETON	27	KEISER	BEYOND DESIGN:SYNERGY OF APPAREL PROD..	5TH 22	MAC HIGHER	9781501366642	Required
712	W23	FM	110	211	KELLY	26	KEISER	BEYOND DESIGN:SYNERGY OF APPAREL PROD..	5TH 22	MAC HIGHER	9781501366642	Required
712	W23	FM	110	212	KANTOR	27	KEISER	BEYOND DESIGN:SYNERGY OF APPAREL PROD..	5TH 22	MAC HIGHER	9781501366642	Required
712	W23	FM	110	213	KANTOR	27	KEISER	BEYOND DESIGN:SYNERGY OF APPAREL PROD..	5TH 22	MAC HIGHER	9781501366642	Required
712	W23	FM	110	25A	RANZER	27	KEISER	BEYOND DESIGN:SYNERGY OF APPAREL PROD..	5TH 22	MAC HIGHER	9781501366642	Required
712	W23	FM	110	25B	STRAGAZZI	27	KEISER	BEYOND DESIGN:SYNERGY OF APPAREL PROD..	5TH 22	MAC HIGHER	9781501366642	Required
712	W23	FM	114	OL1	THOMPSON	18	FARNAN	EBK THE DYNAMICS OF FASHION	5	VST	8220125749888	eBook
712	W23	FM	114	OL1	THOMPSON	18	STONE	DYNAMICS OF FASHION	5TH 18	MAC HIGHER	9781501324000	Required
712	W23	FM	116	OL1	ROY	19	KELLY	BUSN 12 -W/MINDTAP	12TH 23	CENGAGE L	9780357467190	Required
712	W23	FM	116	OL2	ROY	19	KELLY	BUSN 12 -W/MINDTAP	12TH 23	CENGAGE L	9780357467190	Required
712	W23	FM	116	OL3	THOMPSON	19	WILLIAM	EBK CONNECT ONLINE FOR UNDERSTANDING BU	13	VST	8220123803742	eBook
712	W23	FM	116	201	FRICHNER	27	KELLY	BUSN 12 -TEXT	12TH 23	CENGAGE L	9780357122945	Required
712	W23	FM	116	202	ARYEH	27	KELLY	BUSN 11 -W/2 ACCESS	11TH 19	CENGAGE L	9780357194836	Required
712	W23	FM	116	203	WOLF	27	KELLY	BUSN 11 -TEXT	11TH 19	CENGAGE L	9781337407137	Required
712	W23	FM	116	203	WOLF	27	KELLY	BUSN 11 -W/2 ACCESS	11TH 19	CENGAGE L	9780357194836	Required
712	W23	FM	116	204	FRICHNER	27	KELLY	BUSN 12 -TEXT	12TH 23	CENGAGE L	9780357122945	Required
712	W23	FM	116	205	ARYEH	27	WILLIAMS	EBK BUSN	12	VST	9780357123010	eBook
712	W23	FM	116	206	FRICHNER	27	KELLY	BUSN 12 -TEXT	12TH 23	CENGAGE L	9780357122945	Required
712	W23	FM	116	25A	FRICHNER	27	KELLY	BUSN 12 -TEXT	12TH 23	CENGAGE L	9780357122945	Required
712	W23	FM	144	201	BAXTER	27	SHARP	EBK KNOW YOUR HOME FURNISHINGS	2	VST	8220125750969	eBook
712	W23	FM	144	201	BAXTER	27	ELSASSER	KNOW YOUR HOME FURNISHINGS	2ND 17	MAC HIGHER	9781628927566	Required
712	W23	FM	144	201	BAXTER	27	STALL-MEADOWS	KNOW YOUR FASHION ACCESSORIES	04	MAC HIGHER	9781563672453	Required
712	W23	FM	144	202	BAXTER	27	SHARP	EBK KNOW YOUR HOME FURNISHINGS	2	VST	8220125750969	eBook

712	W23	FM	144	202	BAXTER	27	ELSASSER	KNOW YOUR HOME FURNISHINGS	2ND 17	MAC HIGHER	9781628927566	Required
712	W23	FM	144	202	BAXTER	27	STALL-MEADOWS	KNOW YOUR FASHION ACCESSORIES	04	MAC HIGHER	9781563672453	Required
712	W23	FM	144	203	BAXTER	24	SHARP	EBK KNOW YOUR HOME FURNISHINGS	2	VST	8220125750969	eBook
712	W23	FM	144	203	BAXTER	24	ELSASSER	KNOW YOUR HOME FURNISHINGS	2ND 17	MAC HIGHER	9781628927566	Required
712	W23	FM	144	203	BAXTER	24	STALL-MEADOWS	KNOW YOUR FASHION ACCESSORIES	04	MAC HIGHER	9781563672453	Required
712	W23	FM	201	201	TOPOL	27	BENDONI	EBK SOCIAL MEDIA FOR FASHION MARKETING	1	VST	9781474238991	eBook
712	W23	FM	201	202	APPLETON	27	BENDONI	EBK SOCIAL MEDIA FOR FASHION MARKETING	1	VST	9781474238991	eBook
712	W23	FM	201	25A	TOPOL	27	BENDONI	EBK SOCIAL MEDIA FOR FASHION MARKETING	1	VST	9781474238991	eBook
712	W23	FM	201	25B	APPLETON	27	BENDONI	EBK SOCIAL MEDIA FOR FASHION MARKETING	1	VST	9781474238991	eBook
712	W23	FM	203	OL1	WERNER	19	EASTERLING	MERCHANDISING MATH.F/RETAILING	5TH 13	PEARSON	9780132724166	Required
712	W23	FM	203	OL2	GROSS	12	WUEST	EBK MERCHANDISING MATHEMATICS FOR RETAI	5	VST	9780133072969	Required
712	W23	FM	203	OL2	GROSS	12	EASTERLING	MERCHANDISING MATH.F/RETAILING	5TH 13	PEARSON	9780132724166	Required
712	W23	FM	203	OL2	GROSS	12	BARCHARTS	MATH REVIEW	11	BARCHARTS	9781423217381	Recommended
712	W23	FM	203	OL3	THOMPSON	4	WUEST	EBK MERCHANDISING MATHEMATICS FOR RETAI	5	VST	9780133072969	Required
712	W23	FM	203	OL3	THOMPSON	4	EASTERLING	MERCHANDISING MATH.F/RETAILING	5TH 13	PEARSON	9780132724166	Required
712	W23	FM	203	OL3	THOMPSON	4	BARCHARTS	MATH REVIEW	11	BARCHARTS	9781423217381	Recommended
712	W23	FM	203	201	GROSS	19	WUEST	EBK MERCHANDISING MATHEMATICS FOR RETAI	5	VST	9780133072969	Required
712	W23	FM	203	201	GROSS	19	EASTERLING	MERCHANDISING MATH.F/RETAILING	5TH 13	PEARSON	9780132724166	Required
712	W23	FM	203	201	GROSS	19	KIZLIK	EBK MATH REVIEW QUIZZER		VST	8220121445760	eBook
712	W23	FM	203	202	BOGAN	20	WUEST	EBK MERCHANDISING MATHEMATICS FOR RETAI	5	VST	9780133072969	Required
712	W23	FM	203	202	BOGAN	20	EASTERLING	MERCHANDISING MATH.F/RETAILING	5TH 13	PEARSON	9780132724166	Required
712	W23	FM	203	203	THOMPSON	15	WUEST	EBK MERCHANDISING MATHEMATICS FOR RETAI	5	VST	9780133072969	Required
712	W23	FM	203	203	THOMPSON	15	EASTERLING	MERCHANDISING MATH.F/RETAILING	5TH 13	PEARSON	9780132724166	Required
712	W23	FM	203	203	THOMPSON	15	KIZLIK	EBK MATH REVIEW QUIZZER		VST	8220121445760	eBook
712	W23	FM	203	204	WERNER	27	WUEST	EBK MERCHANDISING MATHEMATICS FOR RETAI	5	VST	9780133072969	Required
712	W23	FM	203	204	WERNER	27	EASTERLING	MERCHANDISING MATH.F/RETAILING	5TH 13	PEARSON	9780132724166	Required
712	W23	FM	203	204	WERNER	27	KIZLIK	EBK MATH REVIEW QUIZZER		VST	8220121445760	eBook
712	W23	FM	203	205	WARD	27	WUEST	EBK MERCHANDISING MATHEMATICS FOR RETAI	5	VST	9780133072969	Required
712	W23	FM	203	205	WARD	27	EASTERLING	MERCHANDISING MATH.F/RETAILING	5TH 13	PEARSON	9780132724166	Required
712	W23	FM	203	205	WARD	27	KIZLIK	EBK MATH REVIEW QUIZZER		VST	8220121445760	eBook
712	W23	FM	203	206	BOGAN	27	WUEST	EBK MERCHANDISING MATHEMATICS FOR RETAI	5	VST	9780133072969	Required
712	W23	FM	203	206	BOGAN	27	EASTERLING	MERCHANDISING MATH.F/RETAILING	5TH 13	PEARSON	9780132724166	Required
712	W23	FM	203	206	BOGAN	27	KIZLIK	EBK MATH REVIEW QUIZZER		VST	8220121445760	eBook
712	W23	FM	203	25A	SHAPIRO	9	WUEST	EBK MERCHANDISING MATHEMATICS FOR RETAI	5	VST	9780133072969	Required
712	W23	FM	203	25A	SHAPIRO	9	EASTERLING	MERCHANDISING MATH.F/RETAILING	5TH 13	PEARSON	9780132724166	Required
712	W23	FM	203	25A	SHAPIRO	9	KIZLIK	EBK MATH REVIEW QUIZZER		VST	8220121445760	eBook
712	W23	FM	204	OL1	BENTIVEGNA	12	KEISER	BEYOND DESIGN:SYNERGY OF APPAREL PROD..	5TH 22	MAC HIGHER	9781501366642	Required
712	W23	FM	204	OL2	MENDOLIA	18	KEISER	BEYOND DESIGN:SYNERGY OF APPAREL PROD..	5TH 22	MAC HIGHER	9781501366642	Required
712	W23	FM	204	OL3	MENDOLIA	18	KEISER	BEYOND DESIGN:SYNERGY OF APPAREL PROD..	5TH 22	MAC HIGHER	9781501366642	Required
712	W23	FM	204	201	KRAMPF	24	KEISER	BEYOND DESIGN:SYNERGY OF APPAREL PROD..	5TH 22	MAC HIGHER	9781501366642	Required
712	W23	FM	204	202	LEE	27	KEISER	BEYOND DESIGN:SYNERGY OF APPAREL PROD..	5TH 22	MAC HIGHER	9781501366642	Required
712	W23	FM	204	203	KRAMPF	19	KEISER	BEYOND DESIGN:SYNERGY OF APPAREL PROD..	5TH 22	MAC HIGHER	9781501366642	Required
712	W23	FM	204	204	GREENBERG	12	KEISER	BEYOND DESIGN:SYNERGY OF APPAREL PROD..	5TH 22	MAC HIGHER	9781501366642	Required
712	W23	FM	204	205	MENDOLIA	16	KEISER	BEYOND DESIGN:SYNERGY OF APPAREL PROD..	5TH 22	MAC HIGHER	9781501366642	Required
712	W23	FM	204	206	SHERIDAN	27	KEISER	BEYOND DESIGN:SYNERGY OF APPAREL PROD..	5TH 22	MAC HIGHER	9781501366642	Required
712	W23	FM	204	207	TBD	16	KEISER	BEYOND DESIGN:SYNERGY OF APPAREL PROD..	5TH 22	MAC HIGHER	9781501366642	Required
712	W23	FM	204	208	BLUMENTHAL	20	KEISER	BEYOND DESIGN:SYNERGY OF APPAREL PROD..	5TH 22	MAC HIGHER	9781501366642	Required
712	W23	FM	204	209	SHERIDAN	27	KEISER	BEYOND DESIGN:SYNERGY OF APPAREL PROD..	5TH 22	MAC HIGHER	9781501366642	Required
712	W23	FM	204	25A	CHAN	12	KEISER	BEYOND DESIGN:SYNERGY OF APPAREL PROD..	5TH 22	MAC HIGHER	9781501366642	Required
712	W23	FM	204	25B	CHAN	11	KEISER	BEYOND DESIGN:SYNERGY OF APPAREL PROD..	5TH 22	MAC HIGHER	9781501366642	Required

712	W23	FM	205	OL1	CARTER	14	HARRIS	FUND.OF DIGITAL FASHION MARKETING	17	MAC HIGHER	9781474220859	Required
712	W23	FM	205	OL2	CARTER	19	HARRIS	FUND.OF DIGITAL FASHION MARKETING	17	MAC HIGHER	9781474220859	Required
712	W23	FM	205	201	DUNLAP	27	POSNER	MARKETING FASHION	2ND 15	HACHETTE B	9781780675664	Required
712	W23	FM	205	202	TBD	25	POSNER	MARKETING FASHION	2ND 15	HACHETTE B	9781780675664	Required
712	W23	FM	205	203	ROY	27	POSNER	MARKETING FASHION	2ND 15	HACHETTE B	9781780675664	Required
712	W23	FM	205	204	DUNLAP	27	POSNER	MARKETING FASHION	2ND 15	HACHETTE B	9781780675664	Required
712	W23	FM	205	205	FRICHNER	27	POSNER	MARKETING FASHION	2ND 15	HACHETTE B	9781780675664	Required
712	W23	FM	205	206	FRICHNER	27	POSNER	MARKETING FASHION	2ND 15	HACHETTE B	9781780675664	Required
712	W23	FM	205	25A	WOLF	27	RATH	MARKETING FASHION	13	MAC HIGHER	9781609010782	Required
712	W23	FM	206	OL1	ANTEE	10	CLODFELTER	RETAIL BUYING:FROM BASICS TO FASHION	6TH 18	MAC HIGHER	9781501331978	Required
712	W23	FM	206	OL2	ANTEE	19	CLODFELTER	RETAIL BUYING:FROM BASICS TO FASHION	6TH 18	MAC HIGHER	9781501331978	Required
712	W23	FM	206	OL3	GEIB	17	CLODFELTER	RETAIL BUYING:FROM BASICS...-W/ACCESS	7TH 23	MAC HIGHER	9781501375729	Required
712	W23	FM	206	OL4	STAFF	19	CLODFELTER	RETAIL BUYING:FROM BASICS...-W/ACCESS	7TH 23	MAC HIGHER	9781501375729	Required
712	W23	FM	206	OL5	STAFF	19	CLODFELTER	RETAIL BUYING:FROM BASICS...-W/ACCESS	7TH 23	MAC HIGHER	9781501375729	Required
712	W23	FM	206	SK1	STAFF	26		No Text Required				
712	W23	FM	206	SK2	STAFF	22		No Text Required				
712	W23	FM	206	SK3	STAFF	14		No Text Required				
712	W23	FM	206	201	WARD	27	CLODFELTER	RETAIL BUYING:FROM BASICS...-W/ACCESS	7TH 23	MAC HIGHER	9781501375729	Required
712	W23	FM	206	202	SHAPIRO	26	CLODFELTER	RETAIL BUYING:FROM BASICS...-W/ACCESS	7TH 23	MAC HIGHER	9781501375729	Required
712	W23	FM	206	203	PRIEBE-ANDERSON	27	CLODFELTER	RETAIL BUYING:FROM BASICS...-W/ACCESS	7TH 23	MAC HIGHER	9781501375729	Required
712	W23	FM	206	204	PERILLI	27	CLODFELTER	RETAIL BUYING:FROM BASICS...-W/ACCESS	7TH 23	MAC HIGHER	9781501375729	Required
712	W23	FM	206	205	SHAPIRO	27	CLODFELTER	RETAIL BUYING:FROM BASICS...-W/ACCESS	7TH 23	MAC HIGHER	9781501375729	Required
712	W23	FM	206	206	STAFF	27	CLODFELTER	RETAIL BUYING:FROM BASICS...-W/ACCESS	7TH 23	MAC HIGHER	9781501375729	Required
712	W23	FM	206	207	COOLEY	12	CLODFELTER	RETAIL BUYING:FROM BASICS...-W/ACCESS	7TH 23	MAC HIGHER	9781501375729	Required
712	W23	FM	206	208	STRAGAZZI	27	CLODFELTER	RETAIL BUYING:FROM BASICS...-W/ACCESS	7TH 23	MAC HIGHER	9781501375729	Required
712	W23	FM	206	209	PERILLI	27	CLODFELTER	RETAIL BUYING:FROM BASICS...-W/ACCESS	7TH 23	MAC HIGHER	9781501375729	Required
712	W23	FM	206	210	PRIEBE-ANDERSON	27	CLODFELTER	RETAIL BUYING:FROM BASICS...-W/ACCESS	7TH 23	MAC HIGHER	9781501375729	Required
712	W23	FM	206	211	TURPIN	27	CLODFELTER	RETAIL BUYING:FROM BASICS...-W/ACCESS	7TH 23	MAC HIGHER	9781501375729	Required
712	W23	FM	206	212	GEIB	27	CLODFELTER	RETAIL BUYING:FROM BASICS...-W/ACCESS	7TH 23	MAC HIGHER	9781501375729	Required
712	W23	FM	206	213	STRAGAZZI	26	CLODFELTER	RETAIL BUYING:FROM BASICS...-W/ACCESS	7TH 23	MAC HIGHER	9781501375729	Required
712	W23	FM	206	214	TURPIN	27	CLODFELTER	RETAIL BUYING:FROM BASICS...-W/ACCESS	7TH 23	MAC HIGHER	9781501375729	Required
712	W23	FM	206	215	SHAPIRO	27	CLODFELTER	RETAIL BUYING:FROM BASICS...-W/ACCESS	7TH 23	MAC HIGHER	9781501375729	Required
712	W23	FM	206	25A	WARD	27	CLODFELTER	RETAIL BUYING:FROM BASICS...-W/ACCESS	7TH 23	MAC HIGHER	9781501375729	Required
712	W23	FM	207	BL1	KOHAN	27	LEVY	EBK RETAILING MANAGEMENT	11	VST	9781265288839	eBook
712	W23	FM	207	BL1	KOHAN	27	LEVY	EBK RETAILING MANAGEMENT	11	VST	8220126002920	Required
712	W23	FM	207	OL1	KOHAN	10	LEVY	EBK RETAILING MANAGEMENT	11	VST	9781265288839	eBook
712	W23	FM	207	OL1	KOHAN	10	LEVY	EBK RETAILING MANAGEMENT	11	VST	8220126002920	Required
712	W23	FM	207	OL2	ROONEY	20	LEVY	EBK RETAILING MANAGEMENT	11	VST	9781265288839	eBook
712	W23	FM	207	OL2	ROONEY	20	LEVY	EBK RETAILING MANAGEMENT	11	VST	8220126002920	Required
712	W23	FM	207	OL3	CARTER	21	LEVY	RETAILING MANAGEMENT	11TH 23	RENT MCG	9781264157440	Required
712	W23	FM	207	SK1		21	LEVY	EBK RETAILING MANAGEMENT	11	VST	9781265288839	eBook
712	W23	FM	207	SK1		21	LEVY	EBK RETAILING MANAGEMENT	11	VST	8220126002920	eBook
712	W23	FM	207	SK2		26	LEVY	EBK RETAILING MANAGEMENT	11	VST	9781265288839	eBook
712	W23	FM	207	SK2		26	LEVY	EBK RETAILING MANAGEMENT	11	VST	8220126002920	eBook
712	W23	FM	207	SK3		14	LEVY	EBK RETAILING MANAGEMENT	11	VST	9781265288839	eBook
712	W23	FM	207	SK3		14	LEVY	EBK RETAILING MANAGEMENT	11	VST	8220126002920	eBook
712	W23	FM	207	201	GIORDANO	27	LEVY	EBK RETAILING MANAGEMENT	11	VST	9781265288839	eBook
712	W23	FM	207	201	GIORDANO	27	LEVY	EBK RETAILING MANAGEMENT	11	VST	8220126002920	Required
712	W23	FM	207	202	SEIDLE	27	LEVY	EBK RETAILING MANAGEMENT	11	VST	9781265288839	eBook
712	W23	FM	207	202	SEIDLE	27	LEVY	EBK RETAILING MANAGEMENT	11	VST	8220126002920	Required

712	W23	FM	207	203	TBD	27	LEVY	EBK RETAILING MANAGEMENT	11	VST	9781265288839	eBook
712	W23	FM	207	203	TBD	27	LEVY	EBK RETAILING MANAGEMENT	11	VST	8220126002920	Required
712	W23	FM	207	204	TBD	27	LEVY	EBK RETAILING MANAGEMENT	11	VST	9781265288839	eBook
712	W23	FM	207	204	TBD	27	LEVY	EBK RETAILING MANAGEMENT	11	VST	8220126002920	Required
712	W23	FM	207	205	GOPAUL	27	LEVY	EBK RETAILING MANAGEMENT	11	VST	9781265288839	eBook
712	W23	FM	207	205	GOPAUL	27	LEVY	EBK RETAILING MANAGEMENT	11	VST	8220126002920	Required
712	W23	FM	207	206	TBD	27	LEVY	EBK RETAILING MANAGEMENT	11	VST	9781265288839	eBook
712	W23	FM	207	206	TBD	27	LEVY	EBK RETAILING MANAGEMENT	11	VST	8220126002920	Required
712	W23	FM	207	207	IADEVAIO	27		No Adoption Received				
712	W23	FM	207	208	OLECHOWSKI	27		No Adoption Received				
712	W23	FM	207	209		27		No Adoption Received				
712	W23	FM	207	210		27		No Adoption Received				
712	W23	FM	207	25A	JAISINGHANI	27	LEVY	EBK RETAILING MANAGEMENT	11	VST	9781265288839	eBook
712	W23	FM	207	25A	JAISINGHANI	27	LEVY	EBK RETAILING MANAGEMENT	11	VST	8220126002920	Required
712	W23	FM	207	25B	ROSELLA	27		No Adoption Received				
712	W23	FM	207	25C	GOPAUL	27		No Adoption Received				
712	W23	FM	207	25D		15		No Adoption Received				
712	W23	FM	212	SK1	LEE	25		No Text Required				
712	W23	FM	213	OL1	LITWINSKY	19	STONE	SUCCESSFUL DIRECT MARKETING METH.	8TH 08	MCG	9780071458290	Required
712	W23	FM	213	SK1	KIM	12	JACOBS	EBK SUCCESSFUL DIRECT MARKETING METHODS	8	VST	9780071784139	eBook
712	W23	FM	213	201	PORTER	27	STONE	SUCCESSFUL DIRECT MARKETING METH.	8TH 08	MCG	9780071458290	Required
712	W23	FM	213	25A	PORTER	15	STONE	SUCCESSFUL DIRECT MARKETING METH.	8TH 08	MCG	9780071458290	Required
712	W23	FM	222	SK1	KIM	30	RATH	EBK ESSENTIALS OF EXPORTING AND IMPORTI	2	VST	9781609018887	eBook
712	W23	FM	222	201	SALAZAR	27	SHOEMACK	ESSENTIALS OF EXPORTING+IMPORTING	2ND 14	MAC HIGHER	9781609018894	Required
712	W23	FM	223	OL1	LITWINSKY	19		No Text Required				
712	W23	FM	223	SK1	STUCKEY	5		No Text Required				
712	W23	FM	223	201	SERLUCO	27	GUERIN	CREATIVE FASHION PRESENTATIONS	2ND 05	MAC HIGHER	9781563672507	Recommended
712	W23	FM	223	202	PIAZZA	23	GUERIN	CREATIVE FASHION PRESENTATIONS	2ND 05	MAC HIGHER	9781563672507	Recommended
712	W23	FM	223	203	PERILLI	16		No Adoption Received				
712	W23	FM	228	OL1	LAMPLEY	19	DAVIS	EBK STYLE WISE	2	VST	9781501323782	eBook
712	W23	FM	228	OL1	LAMPLEY	19	BURNS-TRAN	STYLE WISE	2ND 18	MAC HIGHER	9781501323768	Required
712	W23	FM	228	OL2	LAMPLEY	19	DAVIS	EBK STYLE WISE	2	VST	9781501323782	eBook
712	W23	FM	228	OL2	LAMPLEY	19	BURNS-TRAN	STYLE WISE	2ND 18	MAC HIGHER	9781501323768	Required
712	W23	FM	228	OL3	MASSARO	19	DAVIS	EBK STYLE WISE	2	VST	9781501323782	eBook
712	W23	FM	228	OL3	MASSARO	19	BURNS-TRAN	STYLE WISE	2ND 18	MAC HIGHER	9781501323768	Required
712	W23	FM	228	OL4	LAMPLEY	19	DAVIS	EBK STYLE WISE	2	VST	9781501323782	eBook
712	W23	FM	228	OL4	LAMPLEY	19	BURNS-TRAN	STYLE WISE	2ND 18	MAC HIGHER	9781501323768	Required
712	W23	FM	228	201	SERLUCO	27	DAVIS	EBK STYLE WISE	2	VST	9781501323782	eBook
712	W23	FM	228	201	SERLUCO	27	BURNS-TRAN	STYLE WISE	2ND 18	MAC HIGHER	9781501323768	Required
712	W23	FM	228	202	SERLUCO	27	DAVIS	EBK STYLE WISE	2	VST	9781501323782	eBook
712	W23	FM	228	202	SERLUCO	27	BURNS-TRAN	STYLE WISE	2ND 18	MAC HIGHER	9781501323768	Required
712	W23	FM	228	203	TOPOL	27	DAVIS	EBK STYLE WISE	2	VST	9781501323782	eBook
712	W23	FM	228	203	TOPOL	27	BURNS-TRAN	STYLE WISE	2ND 18	MAC HIGHER	9781501323768	Required
712	W23	FM	228	204	LAMPLEY	27	DAVIS	EBK STYLE WISE	2	VST	9781501323782	eBook
712	W23	FM	228	204	LAMPLEY	27	BURNS-TRAN	STYLE WISE	2ND 18	MAC HIGHER	9781501323768	Required
712	W23	FM	228	205	TOPOL	27	DAVIS	EBK STYLE WISE	2	VST	9781501323782	eBook
712	W23	FM	228	205	TOPOL	27	BURNS-TRAN	STYLE WISE	2ND 18	MAC HIGHER	9781501323768	Required
712	W23	FM	228	25A	PORTER	27	DAVIS	EBK STYLE WISE	2	VST	9781501323782	eBook
712	W23	FM	228	25A	PORTER	27	BURNS-TRAN	STYLE WISE	2ND 18	MAC HIGHER	9781501323768	Required
712	W23	FM	228	25B	SERLUCO	27	DAVIS	EBK STYLE WISE	2	VST	9781501323782	eBook

712	W23	FM	228	25B	SERLUCO	27	BURNS-TRAN	STYLE WISE	2ND 18	MAC HIGHER	9781501323768	Required
712	W23	FM	228	25C	SPENCE	27	DAVIS	EBK STYLE WISE	2	VST	9781501323782	eBook
712	W23	FM	228	25C	SPENCE	27	BURNS-TRAN	STYLE WISE	2ND 18	MAC HIGHER	9781501323768	Required
712	W23	FM	228	25D	PERILLI	27	DAVIS	EBK STYLE WISE	2	VST	9781501323782	eBook
712	W23	FM	228	25D	PERILLI	27	BURNS-TRAN	STYLE WISE	2ND 18	MAC HIGHER	9781501323768	Required
712	W23	FM	231	201	FLUG	26	FUTRELL	EBK ABC'S OF RELATIONSHIP SELLING THROU	13	VST	9781260316643	eBook
712	W23	FM	231	202	FLUG	27	FUTRELL	EBK ABC'S OF RELATIONSHIP SELLING THROU	13	VST	9781260316643	eBook
712	W23	FM	245	OL1	OSTROFF	17	ROUSSO	FASHION FORWARD	2ND 18	MAC HIGHER	9781501328275	Required
712	W23	FM	245	OL2	MENDOLIA	2	ROUSSO	FASHION FORWARD	2ND 18	MAC HIGHER	9781501328275	Required
712	W23	FM	245	OL3	SHERIDAN	15	ROUSSO	FASHION FORWARD	2ND 18	MAC HIGHER	9781501328275	Required
712	W23	FM	245	OL4	KOHAN	0	ROUSSO	FASHION FORWARD	2ND 18	MAC HIGHER	9781501328275	Required
712	W23	FM	245	201	PIAZZA	27	ROUSSO	FASHION FORWARD	2ND 18	MAC HIGHER	9781501328275	Required
712	W23	FM	245	202	PIAZZA	27	ROUSSO	FASHION FORWARD	2ND 18	MAC HIGHER	9781501328275	Required
712	W23	FM	245	203	PORTER	27	ROUSSO	FASHION FORWARD	2ND 18	MAC HIGHER	9781501328275	Required
712	W23	FM	245	204	OLIVERI	21	ROUSSO	FASHION FORWARD	2ND 18	MAC HIGHER	9781501328275	Required
712	W23	FM	245	205	ROSS	24	ROUSSO	FASHION FORWARD	2ND 18	MAC HIGHER	9781501328275	Required
712	W23	FM	245	25A	PIAZZA	16	ROUSSO	FASHION FORWARD	2ND 18	MAC HIGHER	9781501328275	Required
712	W23	FM	245	25B	PIAZZA	12	ROUSSO	FASHION FORWARD	2ND 18	MAC HIGHER	9781501328275	Required
712	W23	FM	251	OL1	CARTER	19	GRANGER	FASHION ENTREPRENEURSHIP	3RD 19	MAC HIGHER	9781501331619	Required
712	W23	FM	251	201	PANETTIERI	25	GRANGER	FASHION ENTREPRENEURSHIP	3RD 19	MAC HIGHER	9781501331619	Required
712	W23	FM	251	201	PANETTIERI	25	CANTRELL	EBK FASHION ENTREPRENEURSHIP	3	VST	9781501331626	Required
712	W23	FM	300	OL1	KOHAN	19		No Text Required				
712	W23	FM	303	701	MANDELSTEIN	27	JIMENEZ	FASHION LAW	2ND 14	MAC HIGHER	9781609018955	Required
712	W23	FM	303	702	LORD	27		No Text Required				
712	W23	FM	303	703	LORD	27		No Text Required				
712	W23	FM	303	75A	LORD	26	JIMENEZ	FASHION LAW	2ND 14	MAC HIGHER	9781609018955	Required
712	W23	FM	304	701	BENTIVEGNA	25		No Text Required				
712	W23	FM	304	702	BENTIVEGNA	27		No Text Required				
712	W23	FM	305	701	NORMAN	27		No Adoption Received				
712	W23	FM	305	702	NORMAN	27		No Adoption Received				
712	W23	FM	305	75A	NORMAN	27		No Adoption Received				
712	W23	FM	322	OL1	ROONEY	19		No Text Required				
712	W23	FM	322	701	GROSS	10		No Text Required				
712	W23	FM	322	75A	WOLF	13		No Text Required				
712	W23	FM	324	BL1	TRACHTENBERG	19	JIMENEZ	FASHION LAW	2ND 14	MAC HIGHER	9781609018955	Required
712	W23	FM	324	OL1	LITWINSKY	19	JIMENEZ	FASHION LAW	2ND 14	MAC HIGHER	9781609018955	Required
712	W23	FM	324	OL2	LITWINSKY	19	JIMENEZ	FASHION LAW	2ND 14	MAC HIGHER	9781609018955	Required
712	W23	FM	324	701	TRACHTENBERG	23	JIMENEZ	FASHION LAW	2ND 14	MAC HIGHER	9781609018955	Required
712	W23	FM	324	702	MANDELSTEIN	23	JIMENEZ	FASHION LAW	2ND 14	MAC HIGHER	9781609018955	Required
712	W23	FM	325	75A	RUDOLPH	25		No Text Required				
712	W23	FM	326	OL1	VASSALOTTI	19	THOMAS	FASHIONOPOLIS	19	PENG RAND	9780735224032	Required
712	W23	FM	326	OL1	VASSALOTTI	19	THOMAS	FASHIONOPOLIS	19	PENG RAND	9780735224018	Required
712	W23	FM	326	OL2	VASSALOTTI	19	THOMAS	FASHIONOPOLIS	19	PENG RAND	9780735224032	Required
712	W23	FM	326	OL2	VASSALOTTI	19	THOMAS	FASHIONOPOLIS	19	PENG RAND	9780735224018	Required
712	W23	FM	326	OL3	CANTRELL	19	THOMAS	FASHIONOPOLIS	19	PENG RAND	9780735224032	Required
712	W23	FM	326	OL3	CANTRELL	19	THOMAS	FASHIONOPOLIS	19	PENG RAND	9780735224018	Required
712	W23	FM	326	701	VASSALOTTI	17	THOMAS	FASHIONOPOLIS	19	PENG RAND	9780735224032	Required
712	W23	FM	326	701	VASSALOTTI	17	THOMAS	FASHIONOPOLIS	19	PENG RAND	9780735224018	Required
712	W23	FM	326	702	LEE	27	THOMAS	FASHIONOPOLIS	19	PENG RAND	9780735224032	Required
712	W23	FM	326	702	LEE	27	THOMAS	FASHIONOPOLIS	19	PENG RAND	9780735224018	Required

712	W23	FM	326	703	CANTRELL	17	THOMAS	FASHIONOPOLIS	19	PENG RAND	9780735224032	Required
712	W23	FM	326	703	CANTRELL	17	THOMAS	FASHIONOPOLIS	19	PENG RAND	9780735224018	Required
712	W23	FM	326	705	VASSALOTTI	11	THOMAS	FASHIONOPOLIS	19	PENG RAND	9780735224032	Required
712	W23	FM	326	705	VASSALOTTI	11	THOMAS	FASHIONOPOLIS	19	PENG RAND	9780735224018	Required
712	W23	FM	326	75A	D'ANGELO	11	THOMAS	FASHIONOPOLIS	19	PENG RAND	9780735224032	Required
712	W23	FM	326	75A	D'ANGELO	11	THOMAS	FASHIONOPOLIS	19	PENG RAND	9780735224018	Required
712	W23	FM	328	OL1	BENTIVEGNA	20	RYAN	EBK UNDERSTANDING DIGITAL MARKETING	5	VST	9781789666021	eBook
712	W23	FM	328	701	BOGAN	25	RYAN	EBK UNDERSTANDING DIGITAL MARKETING	5	VST	9781789666021	eBook
712	W23	FM	328	702	BEUTE	14	RYAN	EBK UNDERSTANDING DIGITAL MARKETING	5	VST	9781789666021	eBook
712	W23	FM	328	75A	BOGAN	16	RYAN	EBK UNDERSTANDING DIGITAL MARKETING	5	VST	9781789666021	eBook
712	W23	FM	330	701	ANTEE	27	SUROWIECKI	WISDOM OF CROWDS	04	PENG RAND	9780385721707	Required
712	W23	FM	330	702	DUNLAP	21	SUROWIECKI	WISDOM OF CROWDS	04	PENG RAND	9780385721707	Required
712	W23	FM	330	703	DUNLAP	26	SUROWIECKI	WISDOM OF CROWDS	04	PENG RAND	9780385721707	Required
712	W23	FM	330	75A	GOPAUL	27	SUROWIECKI	WISDOM OF CROWDS	04	PENG RAND	9780385721707	Required
712	W23	FM	330	75B	LEE	27	SUROWIECKI	WISDOM OF CROWDS	04	PENG RAND	9780385721707	Required
712	W23	FM	331	701	ROY	12		No Adoption Received				
712	W23	FM	341	OL1	HIGDEN	19		No Text Required				
712	W23	FM	341	OL2	HIGDEN	19		No Text Required				
712	W23	FM	341	701	LEE	25		No Text Required				
712	W23	FM	341	702	MASSARO	25		No Text Required				
712	W23	FM	361	OL1	KOHAN	19	UNKNOWN	EBK CONNECT MASTER MANAGEMENT 2.0	1	VST	8220123803988	Required
712	W23	FM	361	OL2	COOPER	19	UNKNOWN	EBK CONNECT MASTER MANAGEMENT 2.0	1	VST	8220123803988	Required
712	W23	FM	361	OL3	COOPER	19	UNKNOWN	EBK CONNECT MASTER MANAGEMENT 2.0	1	VST	8220123803988	Required
712	W23	FM	361	701	GIORDANO	27	UNKNOWN	EBK CONNECT MASTER MANAGEMENT 2.0	1	VST	8220123803988	Required
712	W23	FM	361	702	KOHAN	18	UNKNOWN	EBK CONNECT MASTER MANAGEMENT 2.0	1	VST	8220123803988	Required
712	W23	FM	361	703	ARYEH	24	ROBBINS	MANAGEMENT	15TH 21	RENT PEARS	9780135581858	Required
712	W23	FM	363	PO1	WOLF	18		No Adoption Received				
712	W23	FM	363	PO2	WOLF	19		No Adoption Received				
712	W23	FM	363	701	CARTER	28	DICKSON	SOCIAL RESPONSIBILITY IN GLOBAL...	09	MAC HIGHER	9781563675928	Required
712	W23	FM	422	BL1	BLUMENTHAL	27		No Text Required				
712	W23	FM	422	OL1	SHERIDAN	19		No Text Required				
712	W23	FM	422	OL2	BLUMENTHAL	19		No Text Required				
712	W23	FM	422	OL3	GEIB	19		No Text Required				
712	W23	FM	422	701	TBD	13		No Text Required				
712	W23	FM	422	702	GEIB	25		No Text Required				
712	W23	FM	422	704	SHERIDAN	27		No Text Required				
712	W23	FM	422	705	WOLF	27		No Text Required				
712	W23	FM	422	707		18		No Adoption Received				
712	W23	FM	422	75A	SEGURA	25		No Text Required				
712	W23	FM	422	75B	JAMES	26		No Text Required				
712	W23	FM	423	702	GROSS	7		No Text Required				
712	W23	FM	424	OL1	VOLPE	19	BENNUR	EBK RETAILING IN EMERGING MARKETS	2	VST	8220125774095	eBook
712	W23	FM	424	OL1	VOLPE	19	HALEPETE-LYER	RETAILING IN EMERGING MARKETS	2ND 18	MAC HIGHER	9781501319068	Required
712	W23	FM	424	OL2	VOLPE	19	BENNUR	EBK RETAILING IN EMERGING MARKETS	2	VST	8220125774095	eBook
712	W23	FM	424	OL2	VOLPE	19	HALEPETE-LYER	RETAILING IN EMERGING MARKETS	2ND 18	MAC HIGHER	9781501319068	Required
712	W23	FM	424	OL3	MENDOLIA	19	BENNUR	EBK RETAILING IN EMERGING MARKETS	2	VST	8220125774095	eBook
712	W23	FM	424	OL3	MENDOLIA	19	HALEPETE-LYER	RETAILING IN EMERGING MARKETS	2ND 18	MAC HIGHER	9781501319068	Required
712	W23	FM	424	PO1	PETRONI GRANATA	18	HALEPETE-LYER	RETAILING IN EMERGING MARKETS	2ND 18	MAC HIGHER	9781501319068	Required
712	W23	FM	424	PO2	PETRONI GRANATA	16	BENNUR	EBK RETAILING IN EMERGING MARKETS	2	VST	9781501319082	eBook
712	W23	FM	424	701	WOLF	26	BENNUR	EBK RETAILING IN EMERGING MARKETS	2	VST	8220125774095	eBook

712	W23	FM	424	701	WOLF	26	HALEPETE-LYER	RETAILING IN EMERGING MARKETS	2ND 18	MAC HIGHER	9781501319068	Required
712	W23	FM	424	702	WOLF	27	BENNUR	EBK RETAILING IN EMERGING MARKETS	2	VST	8220125774095	eBook
712	W23	FM	424	702	WOLF	27	HALEPETE-LYER	RETAILING IN EMERGING MARKETS	2ND 18	MAC HIGHER	9781501319068	Required
712	W23	FM	424	703	ARYEH	15	BENNUR	EBK RETAILING IN EMERGING MARKETS	2	VST	8220125774095	eBook
712	W23	FM	424	703	ARYEH	15	HALEPETE-LYER	RETAILING IN EMERGING MARKETS	2ND 18	MAC HIGHER	9781501319068	Required
712	W23	FM	424	703	ARYEH	15	CATEORA	INTERNATIONAL MARKETING	19TH 24	RENT MCG	9781266148637	Required
712	W23	FM	424	703	ARYEH	15	KEEGAN	EBK GLOBAL MARKETING	10	VST	9780134899763	eBook
712	W23	FM	424	703	ARYEH	15	GARNER	EBK GOING GLOBAL	4	VST	9781501338687	eBook
712	W23	FM	424	75A	FLUG	20	BENNUR	EBK RETAILING IN EMERGING MARKETS	2	VST	8220125774095	eBook
712	W23	FM	424	75A	FLUG	20	HALEPETE-LYER	RETAILING IN EMERGING MARKETS	2ND 18	MAC HIGHER	9781501319068	Required
712	W23	FM	431	701	TRACHTENBERG	16	HUNT	EBK PROFESSIONAL SELLING	1	VST	8220122818204	eBook
712	W23	FM	431	701	TRACHTENBERG	16	HUNT	PROFESSIONAL SELLING	22	RENT MCG	9781264138593	Required
712	W23	FM	431	702	FLUG	22	HUNT	EBK PROFESSIONAL SELLING	1	VST	8220122818204	eBook
712	W23	FM	431	702	FLUG	22	HUNT	PROFESSIONAL SELLING	22	RENT MCG	9781264138593	Required
712	W23	FM	441	OL1	MASSARO	16		No Text Required				
712	W23	FM	441	701	LEE	16		No Text Required				
712	W23	FM	441	702	MASSARO	19		No Text Required				
712	W23	FM	441	703	MASSARO	14		No Text Required				
712	W23	FR	111	BL1	HANABURGH	25	UNLIMITED	EBK CENGAGE UNLIMITED SUBSCRIPTION, 4 M	1	VST	9780357700006	eBook
712	W23	FR	111	BL2	BOW	25	UNLIMITED	EBK CENGAGE UNLIMITED SUBSCRIPTION, 4 M	1	VST	9780357700006	eBook
712	W23	FR	111	301	JAFFEE	25	MANLEY	HORIZONS-TEXT	7TH 19	CENGAGE L	9781337568265	Required
712	W23	FR	111	301	JAFFEE	25	UNLIMITED	EBK CENGAGE UNLIMITED SUBSCRIPTION, 4 M	1	VST	9780357700006	eBook
712	W23	FR	111	302	RUIMY	25	MANLEY	HORIZONS-TEXT	7TH 19	CENGAGE L	9781337568265	Required
712	W23	FR	111	302	RUIMY	25	UNLIMITED	EBK CENGAGE UNLIMITED SUBSCRIPTION, 4 M	1	VST	9780357700006	eBook
712	W23	FR	111	303	RUIMY	17	MANLEY	HORIZONS-TEXT	7TH 19	CENGAGE L	9781337568265	Required
712	W23	FR	111	303	RUIMY	17	UNLIMITED	EBK CENGAGE UNLIMITED SUBSCRIPTION, 4 M	1	VST	9780357700006	eBook
712	W23	FR	111	35A	JAFFEE	25	MANLEY	HORIZONS-TEXT	7TH 19	CENGAGE L	9781337568265	Required
712	W23	FR	111	35A	JAFFEE	25	UNLIMITED	EBK CENGAGE UNLIMITED SUBSCRIPTION, 4 M	1	VST	9780357700006	eBook
712	W23	FR	111	35B	TBD	12	MANLEY	HORIZONS-TEXT	7TH 19	CENGAGE L	9781337568265	Required
712	W23	FR	111	35B	TBD	12	UNLIMITED	EBK CENGAGE UNLIMITED SUBSCRIPTION, 4 M	1	VST	9780357700006	eBook
712	W23	FR	112	301	RUIMY	25	UNLIMITED	EBK CENGAGE UNLIMITED SUBSCRIPTION, 4 M	1	VST	9780357700006	eBook
712	W23	FR	112	302	JAFFEE	25	UNLIMITED	EBK CENGAGE UNLIMITED SUBSCRIPTION, 4 M	1	VST	9780357700006	eBook
712	W23	FR	112	35A	LATOUR	25	UNLIMITED	EBK CENGAGE UNLIMITED SUBSCRIPTION, 4 M	1	VST	9780357700006	eBook
712	W23	FR	122	301	JAFFEE	25	UNLIMITED	EBK CENGAGE UNLIMITED SUBSCRIPTION, 4 M	1	VST	9780357700006	eBook
712	W23	FR	122	35B	UPADHYAY	18	UNLIMITED	EBK CENGAGE UNLIMITED SUBSCRIPTION, 4 M	1	VST	9780357700006	eBook
712	W23	FR	214	35A	LATOUR	13	BARCHARTS	FRENCH GRAMMAR	02	BARCHARTS	9781572225282	Recommended
712	W23	FS	324	601	KRUG	15		No Adoption Received				
712	W23	FS	341	601	HUGHES	15		No Adoption Received				
712	W23	FS	451	601	STEWART	16		No Adoption Received				
712	W23	FS	454	601	LUKE	18		No Adoption Received				
712	W23	FS	491	601	HERNANDEZ	18		No Adoption Received				
712	W23	FT	523	501	FONT	17		No Adoption Received				
712	W23	FT	524	59A	YANOFSKY	19		No Adoption Received				
712	W23	FT	552	501	BYRD	17		No Adoption Received				
712	W23	FT	562	501	MONTEGUT	10		No Adoption Received				
712	W23	FT	562	59A	SOLL	8		No Adoption Received				
712	W23	FT	626	501	ABREGO	17		No Adoption Received				
712	W23	FT	631E	501	FONT	6		No Adoption Received				
712	W23	FT	633	501	MATHESON	2		No Adoption Received				
712	W23	FT	634	501	TRUPIN	16		No Adoption Received				

712	W23	FT	655	501	DAVIDSON	18		No Adoption Received				
712	W23	FT	664	501	GARCIA	9		No Adoption Received				
712	W23	FT	691	501	DAVIDSON	18		No Adoption Received				
712	W23	FT	692	501	YANOFSKY	1		No Adoption Received				
712	W23	FX	113	301	HANDELMAN	20		No Adoption Received				
712	W23	FX	232	301	KOURY	15		No Adoption Received				
712	W23	FX	261	301	AKARCESME	21		No Adoption Received				
712	W23	FX	327	801	KAHN	1		No Adoption Received				
712	W23	FX	362	801	KOURY	13		No Adoption Received				
712	W23	FX	462	801	KOURY	17		No Adoption Received				
712	W23	GD	202	101	WHITEHEAD	25		No Adoption Received				
712	W23	GD	333	601	SHAMIR	12		No Adoption Received				
712	W23	GD	333	602	VELLA	25		No Adoption Received				
712	W23	GD	346	601	SCHOLZ	15		No Adoption Received				
712	W23	GD	346	602	SCHOLZ	21		No Adoption Received				
712	W23	GD	347	601	SHAMIR	22		No Adoption Received				
712	W23	GD	361	65A	BACSA	9		No Adoption Received				
712	W23	GD	414	65A	SHAMIR	18		No Adoption Received				
712	W23	GD	492	601	GRAFF	22		No Adoption Received				
712	W23	GD	492	602	VELLA	19		No Adoption Received				
712	W23	GD	493	601	WHITEHEAD	24		No Adoption Received				
712	W23	GD	493	602	WHITEHEAD	16		No Adoption Received				
712	W23	GF	504	59A	JOSEPH	18	JIMENEZ	FASHION LAW	2ND 14	MAC HIGHER	9781609018955	Recommended
712	W23	GF	504	59A	JOSEPH	18	CLARK-ESPOSITO	PRACTICAL GDE.TO FASHION LAW+COMPLIANCE	18	MAC HIGHER	9781501322891	Required
712	W23	GF	551	59A	BIOLOS	18		No Adoption Received				
712	W23	GF	552	59A	JOSEPH	18		No Adoption Received				
712	W23	GF	561	59A	STEEVER	18		No Adoption Received				
712	W23	GF	584	SA1	ELLSWORTH	18		No Adoption Received				
712	W23	GF	586	59A	JAFFE	18		No Adoption Received				
712	W23	GF	600	59A	JOSEPH	18	DUTTON	HOW TO BE A POSITIVE LEADER	14	PENG RAND	9781626560284	Required
712	W23	GF	600	59A	JOSEPH	18	NORTHOUSE	LEADERSHIP:THEORY+PRACTICE	9TH 22	SAGE	9781544397566	Required
712	W23	GF	601	SA1	ELLSWORTH	18		No Adoption Received				
712	W23	GF	603	59A	JOSEPH	18		No Text Required				
712	W23	HA	111	OL1	HARRIS	19		No Text Required				
712	W23	HA	111	35A	ALBERT	27	DAVIES	JANSON'S HISTORY OF ART,REISSUED V.I	8TH 16	RENT PEARS	9780135569573	Required
712	W23	HA	112	OL1	DROGIN	19	COTHREN	EBK ART HISTORY, VOLUME 2	6	VST	9780134485102	eBook
712	W23	HA	112	OL2	DROGIN	19	COTHREN	EBK ART HISTORY, VOLUME 2	6	VST	9780134485102	eBook
712	W23	HA	112	OL3	GRACE	19		No Text Required				
712	W23	HA	112	OL4	GRACE	19		No Text Required				
712	W23	HA	112	OL5	SMITH	19		No Text Required				
712	W23	HA	112	OL7	SMITH	19		No Text Required				
712	W23	HA	112	OL9	LINDSAY	19	KLEINER	GARDNER'S ART THROUGH AGES,VOLUME II	16TH 20	CENGAGE L	9781337696609	Required
712	W23	HA	112	SK1	LEE	30		No Text Required				
712	W23	HA	112	302	VAZQUEZ DE ARTHUR	27		No Text Required				
712	W23	HA	112	303	BAUM	27		No Text Required				
712	W23	HA	112	304	ALBERT	27	DAVIES	JANSON'S HISTORY OF ART,REISSUED V.II	8TH 16	RENT PEARS	9780135570623	Required
712	W23	HA	112	306	DROGIN	27	COTHREN	EBK ART HISTORY, VOLUME 2	6	VST	9780134485102	eBook
712	W23	HA	112	308	BAUM	27		No Text Required				
712	W23	HA	112	309	EGGLER-GEROZISSIS	27	STOKSTAD	ART HISTORY,PORTABLE ED.-BK.4+BK.6	5TH 14	PEARSON	9780205963461	Required
712	W23	HA	112	310	VAZQUEZ DE ARTHUR	27		No Text Required				

712	W23	HA	112	312	MICHAELSEN	27	MARILYN	EBK PEARSON ETEXT FOR ART HISTORY, VOLU	6	VST	8220127898027	eBook
712	W23	HA	112	313	EGGLER-GEROZISSIS	27	STOKSTAD	ART HISTORY,PORTABLE ED.-BK.4+BK.6	5TH 14	PEARSON	9780205963461	Required
712	W23	HA	112	316	BASEGGIO OMICCIOLI	27		No Text Required				
712	W23	HA	115	301	WILLIAMS	10		No Adoption Received				
712	W23	HA	115	303	WILLIAMS	14		No Adoption Received				
712	W23	HA	116	301	BLUME	27		No Text Required				
712	W23	HA	121	OL1	BERGOFFEN	19	BAHRANI	ART OF MESOPOTAMIA	17	NORTON	9780500292754	Required
712	W23	HA	201	35A	GINGRICH	26	SHINKLE	FASHION PHOTOGRAPHY PAPER BACK	2018	MAC HIGHER	9781845115173	Required
712	W23	HA	202	301	SKURVIDA	18		No Text Required				
712	W23	HA	205	PO1	PACI	19		No Text Required				
712	W23	HA	206	301	BABCOCK	27	ROBINS	ART OF ANCIENT EGYPT	REV 08	TRILITERAL	9780674030657	Required
712	W23	HA	211	SK1	LEE	13		No Text Required				
712	W23	HA	211	SK2	LEE	20		No Text Required				
712	W23	HA	212	PO1	DIGIUGNO	16		No Text Required				
712	W23	HA	214	BL1	PYUN	20		No Text Required				
712	W23	HA	214	301	SUCHMA	20		No Text Required				
712	W23	HA	214	302	GOLDBERG	20		No Text Required				
712	W23	HA	214	306	LAIRD	20		No Text Required				
712	W23	HA	215	301	PATTERSON	27	BREWARD	SUIT: FORM,FUNCTION AND STYLE PB	2021	UCP	9781789144963	Recommended
712	W23	HA	217	35A	WEINSTEIN	13	O'PRAY	EBK AVANT-GARDE FILM		VST	9780231850001	eBook
712	W23	HA	218	OL1	BERGOFFEN	19		No Adoption Received				
712	W23	HA	219	OL1	WERBEL	19		No Text Required				
712	W23	HA	219	OL3	WERBEL	19		No Text Required				
712	W23	HA	221	BL1	EDER	25	STANLEY-BAKER	JAPANESE ART	3RD 14	NORTON	9780500204252	Required
712	W23	HA	221	BL1	EDER	25	CLUNAS	ART IN CHINA	2ND 09	OXF	9780199217342	Required
712	W23	HA	221	OL1	PYUN	19	STANLEY-BAKER	JAPANESE ART	3RD 14	NORTON	9780500204252	Required
712	W23	HA	221	OL1	PYUN	19	CLUNAS	ART IN CHINA	2ND 09	OXF	9780199217342	Required
712	W23	HA	221	OL2	EDER	19	STANLEY-BAKER	JAPANESE ART	3RD 14	NORTON	9780500204252	Required
712	W23	HA	221	OL2	EDER	19	CLUNAS	ART IN CHINA	2ND 09	OXF	9780199217342	Required
712	W23	HA	221	OL3	PYUN	19	CLUNAS	ART IN CHINA	2ND 09	OXF	9780199217342	Required
712	W23	HA	221	OL4	EDER	19	STANLEY-BAKER	JAPANESE ART	3RD 14	NORTON	9780500204252	Required
712	W23	HA	221	OL4	EDER	19	CLUNAS	ART IN CHINA	2ND 09	OXF	9780199217342	Required
712	W23	HA	223	301	EPIFANO	21		No Text Required				
712	W23	HA	224	301	BLUME	27	MILLER	EBK ART OF MESOAMERICA: FROM OLMEC TO A	6	VST	9780500775035	Required
712	W23	HA	224	301	BLUME	27	MILLER	ART OF MESOAMERICA:FROM OLMEC TO AZTEC	6TH 19	NORTON	9780500204504	Required
712	W23	HA	225	OL1	EDER	18	DEHEJIA	INDIAN ART	97	HACHETTE B	9780714834962	Required
712	W23	HA	225	301	BLUME	27		No Text Required				
712	W23	HA	226	ML1	MONDINI	10	BLOOM	ISLAMIC ARTS	97	HACHETTE B	9780714831763	Required
712	W23	HA	226	OL1	TURNBULL	19	BLOOM	ISLAMIC ARTS	97	HACHETTE B	9780714831763	Required
712	W23	HA	226	OL1	TURNBULL	19	HILLENBRAND	ISLAMIC ART+ARCHITECTURE	99	NORTON	9780500203057	Required
712	W23	HA	226	OL2	TURNBULL	19	BLOOM	ISLAMIC ARTS	97	HACHETTE B	9780714831763	Required
712	W23	HA	226	OL2	TURNBULL	19	HILLENBRAND	ISLAMIC ART+ARCHITECTURE	99	NORTON	9780500203057	Required
712	W23	HA	226	OL3	SHAFER	19	BLOOM	ISLAMIC ARTS	97	HACHETTE B	9780714831763	Required
712	W23	HA	226	OL4	SHAFER	19	BLOOM	ISLAMIC ARTS	97	HACHETTE B	9780714831763	Required
712	W23	HA	226	OL5	SHAFER	19	BLOOM	ISLAMIC ARTS	97	HACHETTE B	9780714831763	Required
712	W23	HA	231	OL1	ZUCKER	19	KLEINER	GARDNER'S ART THROUGH AGES,VOLUME II	16TH 20	CENGAGE L	9781337696609	Required
712	W23	HA	231	OL2	ZUCKER	19	KLEINER	GARDNER'S ART THROUGH AGES,VOLUME II	16TH 20	CENGAGE L	9781337696609	Required
712	W23	HA	231	OL3	LAIRD	19	MARILYN	EBK PEARSON ETEXT FOR ART HISTORY, VOLU	6	VST	8220127898027	eBook
712	W23	HA	231	OL4	GRACE	19		No Text Required				
712	W23	HA	231	OL5	LAIRD	19	MARILYN	EBK PEARSON ETEXT FOR STOKSTAD, ART HIS	6	VST	8220127903899	eBook

712	W23	HA	231	OL5	LAIRD	19	COTHREN	EBK ART HISTORY, VOLUME 2	6	VST	9780134485102	eBook
712	W23	HA	231	OL6	SKURVIDA	19		No Text Required				
712	W23	HA	231	301	LINDSAY	27	UNKNOWN	EBK PEARSON ETEXT FOR HISTORY OF MODERN	7	VST	8220127899420	eBook
712	W23	HA	231	301	LINDSAY	27	ARNASON	HISTORY OF MODERN ART (PAPER)	7TH 13	PEARSON	9780205259472	Required
712	W23	HA	231	302	SMITH	27		No Text Required				
712	W23	HA	231	303	MICHAELSEN	24	ARNASON	EBK HISTORY OF MODERN ART	7	VST	9780205975129	eBook
712	W23	HA	231	305	TYSON	27		No Text Required				
712	W23	HA	231	306	MICHAELSEN	24		No Text Required				
712	W23	HA	231	35A	ALBERT	25	DAVIES	JANSON'S HISTORY OF ART,REISSUED V.II	8TH 16	RENT PEARS	9780135570623	Required
712	W23	HA	232	301	WEINSTEIN	25	BRETON	NADJA	60	INGRAM PUB	9780802150264	Required
712	W23	HA	232	301	WEINSTEIN	25	GALE	DADA+SURREALISM	97	HACHETTE B	9780714832616	Required
712	W23	HA	233	301	NUDELL	27	RUSSELL	GLITCH FEMINISM:A MANIFESTO	20	PENG RAND	9781786632661	Required
712	W23	HA	234	301	DEGEN	27	FRANCIS	POP	10	HACHETTE B	9780714856636	Required
712	W23	HA	234	301	DEGEN	27	LIVINGSTONE	POP ART:CONTINUING HISTORY	00	NORTON	9780500282403	Required
712	W23	HA	236	301	BAUM	27		No Text Required				
712	W23	HA	237	301	SNODGRASS	27		No Text Required				
712	W23	HA	242	301	VAZQUEZ DE ARTHUR	14	STONE	ART OF THE ANDES (PB)	3RD 12	NORTON	9780500204153	Required
712	W23	HA	243	OL1	LINDSAY	19	MULLIGAN	HISTORY OF PHOTOGRAPHY	16	INGRAM PUB	9783836540995	Required
712	W23	HA	243	301	LINDSAY	19	MULLIGAN	HISTORY OF PHOTOGRAPHY	16	INGRAM PUB	9783836540995	Required
712	W23	HA	243	35A	LINDSAY	27	MULLIGAN	HISTORY OF PHOTOGRAPHY	16	INGRAM PUB	9783836540995	Required
712	W23	HA	245	OL1	THOMPSON	19		No Adoption Received				
712	W23	HA	251	301	LAIRD	12	JANCOVICH	HORROR,THE FILM READER	02	TAYLOR	9780415235624	Required
712	W23	HA	252	301	TURNBULL	14	BEUMERS	HISTORY OF RUSSIAN CINEMA	09	MAC HIGHER	9781845202156	Required
712	W23	HA	252	301	TURNBULL	14	KHODARKOVSKY	RUSSIA'S 20TH CENTURY	19	MAC HIGHER	9781350091429	Required
712	W23	HA	271	301	PYUN	27		No Adoption Received				
712	W23	HA	304	801	WEINSTEIN	18		No Adoption Received				
712	W23	HA	305	85A	NUDELL	17		No Text Required				
712	W23	HA	316	801	MICHAELSEN	20	WHITFORD	BAUHAUS	REV 19	NORTON	9780500204436	Required
712	W23	HA	317	801	DROGIN	25	COLE	EBK ITALIAN RENAISSANCE ART: VOLUMES ON	2	VST	8220107824046	eBook
712	W23	HA	319	801	NAGEL	22		No Text Required				
712	W23	HA	320	801	BLUME	27		No Text Required				
712	W23	HA	321	801	SKURVIDA	13		No Text Required				
712	W23	HA	331	OL1	WEINSTEIN	19	FINEBERG	ART SINCE 1940:STRATEGIES OF BEING	3RD 11	PEARSON	9780131934795	Required
712	W23	HA	331	OL2	WEINSTEIN	19	FINEBERG	ART SINCE 1940:STRATEGIES OF BEING	3RD 11	PEARSON	9780131934795	Required
712	W23	HA	331	OL3	WEINSTEIN	18	FINEBERG	ART SINCE 1940:STRATEGIES OF BEING	3RD 11	PEARSON	9780131934795	Required
712	W23	HA	344	OL1	FONT	19		No Text Required				
712	W23	HA	344	801	NUDELL	21	TORTORA	SURVEY OF HISTORIC COSTUME-TEXT	7TH 21	MAC HIGHER	9781501337338	Required
712	W23	HA	344	85A	NUDELL	23	TORTORA	SURVEY OF HISTORIC COSTUME-TEXT	7TH 21	MAC HIGHER	9781501337338	Required
712	W23	HA	345	801	TURNBULL	9	RAIZMAN	HISTORY OF MODERN DESIGN	2ND 11	PEARSON	9780205728503	Required
712	W23	HA	346	OL1	FONT	19		No Adoption Received				
712	W23	HA	346	801	BRETANA	27	DEIHL	EBK THE HISTORY OF MODERN FASHION		VST	9781780677972	eBook
712	W23	HA	347	801	BRETANA	14		No Text Required				
712	W23	HA	347	85A	BRETANA	14		No Text Required				
712	W23	HA	381	85A	TURNBULL	20	ROBINSON	STORY OF WRITING	2ND 07	NORTON	9780500286609	Required
712	W23	HA	383	801	PYUN	20		No Adoption Received				
712	W23	HA	411	801	BAUM	22		No Text Required				
712	W23	HA	411	802	TYSON	14		No Text Required				
712	W23	HA	462	801	MELTON	22		No Text Required				
712	W23	HA	499	801	NAGEL	1		No Text Required				
712	W23	HA	499	802	NAGEL	1		No Text Required				

712	W23	HA	499	803	NAGEL	1		No Text Required				
712	W23	HD	111	BL1	SILVERMAN	18	ROADTRIP NAT.	ROADMAP:GET-IT-TOGETHER GUIDE FOR...	15	HACHETTE B	9781452128450	Recommended
712	W23	HD	111	BL1	SILVERMAN	18	MARRINER	ROADTRIP NATION	06	PENG RAND	9780345496386	Required
712	W23	HD	111	BL1	SILVERMAN	18	TIEGER	EBK DO WHAT YOU ARE	5	VST	9780316236751	Required
712	W23	HD	111	BL1	SILVERMAN	18	TIEGER	DO WHAT YOU ARE	5TH 14	HACHETTE B	9780316236737	Required
712	W23	HE	102	OL1	NUDELL	19		No Adoption Received				
712	W23	HE	301	801	EISENSTEIN	6		No Adoption Received				
712	W23	HI	200	301	LEVINSON WILK	18	TIEMEYER	EBK PLANE QUEER	1	VST	9780520955301	eBook
712	W23	HI	202	OL1	MENNA	19	FONER	EBK GIVE ME LIBERTY! AN AMERICAN HISTO	6	VST	9780393418521	eBook
712	W23	HI	202	SK1	BELLOMY	18		No Text Required				
712	W23	HI	202	301	BAER	27	BRINKLEY	UNFINISHED NATION,CONCISE,V.2:FROM 1865	10TH 22	RENT MCG	9781264309306	Required
712	W23	HI	202	302	LEVINSON WILK	27		No Text Required				
712	W23	HI	203	301	BAER	22		No Text Required				
712	W23	HI	207	301	LEVINSON WILK	21		No Text Required				
712	W23	HI	208	BL1	RUTBERG	25		No Text Required				
712	W23	HI	208	BL2	RUTBERG	25		No Text Required				
712	W23	HI	208	OL1	MENNA	19	FARREL-BECK	20TH CENTURY DRESS IN UNITED STATES	07	MAC HIGHER	9781563674150	Required
712	W23	HI	208	OL2	RUTBERG	19		No Text Required				
712	W23	HI	208	OL3	RUTBERG	19		No Text Required				
712	W23	HI	209	301	MODESTE	22		No Text Required				
712	W23	HI	210	301	LEVINSON WILK	13	BENSON	COUNTER CULTURES	86	UCP	9780252060137	Required
712	W23	HI	211	301	MENNA	12		No Text Required				
712	W23	HI	394	801	MENNA	20	ESTES	OUR HISTORY IS THE FUTURE	19	PENG RAND	9781786636720	Required
712	W23	HI	394	801	MENNA	20	TAYLOR	FROM #BLACKLIVESMATTER TO BLACK...	16	INGRAM PUB	9781608465620	Required
712	W23	HI	394	801	MENNA	20	BELEW	BRING THE WAR HOME	19	TRILITERAL	9780674237698	Required
712	W23	HI	394	801	MENNA	20	GOULD-WARTOFSK	OCCUPIERS:MAKING OF THE 99 PERCENT...	15	OXF	9780199313914	Required
712	W23	HP	201	BL1	SMITH	10		No Text Required				
712	W23	HP	201	201	STAFF	7		No Text Required				
712	W23	HP	231	201	ROTHENBERG	22		No Text Required				
712	W23	HP	314	701	CARDIMONA	7		No Text Required				
712	W23	HP	315	701	CORA	19		No Text Required				
712	W23	HP	322	701	D'ANGELO	7		No Text Required				
712	W23	HP	432	701	GREEN	7		No Text Required				
712	W23	HP	492	701	LITTLEJOHN	8		No Text Required				
712	W23	IC	297	SK1	LEE	8		No Adoption Received				
712	W23	IC	297	201	HUBBELL	25		No Text Required				
712	W23	IC	297	202	HUBBELL	25		No Text Required				
712	W23	IC	297	25A	BERGER	25		No Text Required				
712	W23	IC	297	25B	PETERS	25		No Text Required				
712	W23	IC	297	25C	MANKOFF	25		No Text Required				
712	W23	IC	497	BL1	BEN-GURION	25		No Text Required				
712	W23	IC	497	BL2	BEN-GURION	25		No Text Required				
712	W23	IC	497	BL3	SUSSMAN-SILVERMAN	23		No Text Required				
712	W23	IC	497	BL4	BERGER	25		No Text Required				
712	W23	IC	497	701	SILVERMAN	25		No Text Required				
712	W23	IC	497	702	ROMANO	24		No Text Required				
712	W23	IC	497	703	BERGER	25		No Text Required				
712	W23	IC	497	704	BERGER	25		No Text Required				
712	W23	IC	497	705	GANG	25		No Text Required				
712	W23	IC	497	706	ROMANO	25		No Text Required				

712	W23	IC	497	707	GANG	25		No Text Required				
712	W23	IC	497	708	SUSSMAN-SILVERMAN	25		No Text Required				
712	W23	IC	497	75A	ROMANO	25		No Text Required				
712	W23	IC	497	75B	SUSSMAN-SILVERMAN	25		No Text Required				
712	W23	IC	497	75C	GANG	19		No Text Required				
712	W23	IC	497	75D	SUSSMAN-SILVERMAN	25		No Text Required				
712	W23	ID	103	101	CRILLY	20	PIOTROWSKI	EBK PROFESSIONAL PRACTICE FOR INTERIOR	6	VST	9781119554530	eBook
712	W23	ID	117	101	LEE	18	RENGEL	EBK THE INTERIOR PLAN	2	VST	8220125766892	eBook
712	W23	ID	117	101	LEE	18	RENGEL	INTERIOR PLAN:CONCEPTS+EXERCISES	2ND 16	MAC HIGHER	9781501310478	Required
712	W23	ID	117	101	LEE	18	CLEMONS	EBK INTERIOR DESIGN	1	VST	8220107492818	eBook
712	W23	ID	118	102	WANG	19	RENGEL	EBK THE INTERIOR PLAN	2	VST	8220125766892	eBook
712	W23	ID	118	102	WANG	19	RENGEL	INTERIOR PLAN:CONCEPTS+EXERCISES	2ND 16	MAC HIGHER	9781501310478	Required
712	W23	ID	118	103	LEDDY	19	RENGEL	EBK THE INTERIOR PLAN	2	VST	8220125766892	eBook
712	W23	ID	118	103	LEDDY	19	RENGEL	INTERIOR PLAN:CONCEPTS+EXERCISES	2ND 16	MAC HIGHER	9781501310478	Required
712	W23	ID	118	104	HARBINGER	20	RENGEL	EBK THE INTERIOR PLAN	2	VST	8220125766892	eBook
712	W23	ID	118	104	HARBINGER	20	RENGEL	INTERIOR PLAN:CONCEPTS+EXERCISES	2ND 16	MAC HIGHER	9781501310478	Required
712	W23	ID	122	101	PARK	20		No Text Required				
712	W23	ID	122	102	PARK	16		No Text Required				
712	W23	ID	122	104	PARK	13		No Text Required				
712	W23	ID	173	101	GIBSON	17	SEIDLER	HAND DRAWING FOR DESIGNERS	10	MAC HIGHER	9781563677809	Required
712	W23	ID	174	102	KAMIYA	18		No Text Required				
712	W23	ID	174	103	SPOKOWSKI	20		No Text Required				
712	W23	ID	174	104	GIBSON	20		No Text Required				
712	W23	ID	219	101	GOLDSTEIN	20		No Text Required				
712	W23	ID	227	101	PARK	20		No Text Required				
712	W23	ID	241	101	TBD	25		No Text Required				
712	W23	ID	241	102	TBD	3		No Text Required				
712	W23	ID	262	101	O'BRIEN	15	PIOTROWSKI	PROFESSIONAL PRAC.F/INTERIOR DESIGNERS	6TH 20	WILEY	9781119554516	Required
712	W23	ID	262	102	LAGOUDAKIS	20	PIOTROWSKI	PROFESSIONAL PRAC.F/INTERIOR DESIGNERS	6TH 20	WILEY	9781119554516	Required
712	W23	ID	262	103	LAGOUDAKIS	20	PIOTROWSKI	PROFESSIONAL PRAC.F/INTERIOR DESIGNERS	6TH 20	WILEY	9781119554516	Required
712	W23	ID	281	101	KAMIYA	16		No Text Required				
712	W23	ID	281	102	SIDZ	20		No Text Required				
712	W23	ID	281	103	TAO	20		No Text Required				
712	W23	ID	282	101	SANCHEZ-FONG	20	CHING	EBK BUILDING CONSTRUCTION ILLUSTRATED	6	VST	9781119583165	eBook
712	W23	ID	283	BL1	BOGOMOLOV	20		No Text Required				
712	W23	ID	283	BL2	BOGOMOLOV	20		No Text Required				
712	W23	ID	283	101	ANDONAEGUI LOPEZ	16		No Text Required				
712	W23	ID	315	601	AGELOFF	11		No Adoption Received				
712	W23	ID	316	602	DANIELS	17		No Adoption Received				
712	W23	ID	324	603	KNOOPS	14		No Adoption Received				
712	W23	ID	347	601	DOLATOWSKI	11		No Adoption Received				
712	W23	ID	381	601	LU	12		No Adoption Received				
712	W23	ID	382	602	WU	17		No Adoption Received				
712	W23	ID	413	601	BRADIN	7		No Adoption Received				
712	W23	ID	431	65A	WU	20		No Adoption Received				
712	W23	ID	462	601	GALUTERA	10		No Adoption Received				
712	W23	ID	462	602	GALUTERA	15		No Adoption Received				
712	W23	ID	462	603	CLAWSON	20		No Adoption Received				
712	W23	ID	496	601	NEMERSON	7		No Adoption Received				
712	W23	ID	498	601	JOHNSTON	8		No Adoption Received				

712	W23	ID	498	602	TRAVIS	20		No Adoption Received				
712	W23	ID	498	603	KNOOPS	19		No Adoption Received				
712	W23	IL	102	15A	HART	23		No Adoption Received				
712	W23	IL	103	15A	RODRIGUEZ	15		No Adoption Received				
712	W23	IL	105	101	GRIESBACH	17		No Adoption Received				
712	W23	IL	105	102	SMITH	25		No Adoption Received				
712	W23	IL	105	103	LAGO	16		No Adoption Received				
712	W23	IL	105	104	NICKLE	25		No Adoption Received				
712	W23	IL	105	105	LOW	25		No Adoption Received				
712	W23	IL	105	15A	CAPPARELLI	23		No Adoption Received				
712	W23	IL	125	OL1	LOW	19		No Adoption Received				
712	W23	IL	125	101	WALLACE	25		No Adoption Received				
712	W23	IL	125	102	WANG	25		No Adoption Received				
712	W23	IL	125	103	WALLACE	25		No Adoption Received				
712	W23	IL	125	104	BLAZA	15		No Adoption Received				
712	W23	IL	125	105	WALLACE	13		No Adoption Received				
712	W23	IL	125	15A	LOW	24		No Adoption Received				
712	W23	IL	126	15A	CESPON	15		No Adoption Received				
712	W23	IL	133	15A	CABUAY	10		No Adoption Received				
712	W23	IL	154	101	CATALANO	25		No Adoption Received				
712	W23	IL	154	102	CLIPSTON	25		No Adoption Received				
712	W23	IL	154	103	SIM	25		No Adoption Received				
712	W23	IL	154	104	CAPPARELLI	25		No Adoption Received				
712	W23	IL	154	105	DONOVAN	25		No Adoption Received				
712	W23	IL	154	15A	DONOVAN	10		No Adoption Received				
712	W23	IL	162	101	XIAO	25		No Adoption Received				
712	W23	IL	162	102	KROIK	20		No Adoption Received				
712	W23	IL	162	103	BORDA	25		No Adoption Received				
712	W23	IL	162	104	QIAN	24		No Adoption Received				
712	W23	IL	162	105	CATALANO	25		No Adoption Received				
712	W23	IL	162	15A	COBER-GENTRY	18		No Adoption Received				
712	W23	IL	183	15A	MURR	10	EISNER	EBK COMICS AND SEQUENTIAL ART: PRINCIPL		VST	9780393346848	eBook
712	W23	IL	183	15A	MURR	10	MCCLOUD	UNDERSTANDING COMICS	93	HARP PUB	9780060976255	Required
712	W23	IL	201	101	MAK	25		No Adoption Received				
712	W23	IL	201	102	LOW	25		No Adoption Received				
712	W23	IL	201	103	DEBRAH	10		No Adoption Received				
712	W23	IL	201	104	HOSTON	21		No Adoption Received				
712	W23	IL	201	105	SALEK	25		No Adoption Received				
712	W23	IL	201	15A	SIM	18		No Adoption Received				
712	W23	IL	263	101	RAISH	25		No Adoption Received				
712	W23	IL	263	102	COBER-GENTRY	25		No Adoption Received				
712	W23	IL	263	103	MURR	24		No Adoption Received				
712	W23	IL	263	15A	ELMER	16		No Adoption Received				
712	W23	IL	265	101	RUNDLES	25		No Adoption Received				
712	W23	IL	265	15A	SALEK	10		No Adoption Received				
712	W23	IL	303	601	CAPPARELLI	24		No Adoption Received				
712	W23	IL	306	601	CLIPSTON	21		No Adoption Received				
712	W23	IL	306	602	GRESHAM	18		No Adoption Received				
712	W23	IL	306	603	FEINBERG	14		No Adoption Received				
712	W23	IL	306	604	NAYBERG	20		No Adoption Received				

712	W23	IL	306	65A	DEVRIES	16		No Adoption Received				
712	W23	IL	364	601	DIFATE	20		No Adoption Received				
712	W23	IL	364	602	DIFATE	21		No Adoption Received				
712	W23	IL	364	65A	GOLD	14		No Adoption Received				
712	W23	IL	364	65B	GOLD	20		No Adoption Received				
712	W23	IL	364	65C	MURR	9		No Adoption Received				
712	W23	IL	376	65A	LAGO	6		No Adoption Received				
712	W23	IL	378	601	ALKO	20		No Adoption Received				
712	W23	IL	378	65A	RUNDLES	18		No Adoption Received				
712	W23	IL	379	601	ELMER	20		No Adoption Received				
712	W23	IL	379	602	WON	20		No Adoption Received				
712	W23	IL	379	65A	WON	10		No Adoption Received				
712	W23	IL	473	601	WILLIAMS	17		No Adoption Received				
712	W23	IL	473	602	WEAVER	22		No Adoption Received				
712	W23	IL	485	601	MAK	20		No Adoption Received				
712	W23	IL	485	65A	MAK	10		No Adoption Received				
712	W23	IL	485	65B	TARASENKO	14		No Adoption Received				
712	W23	IL	493	601	NICKLE	22		No Adoption Received				
712	W23	IL	493	602	TABBUTT	23		No Adoption Received				
712	W23	IL	493	603	FREDA	22		No Adoption Received				
712	W23	IL	493	65A	SHEFELMAN	20		No Adoption Received				
712	W23	IN	312	OL1	YANEZ	19	RIVOLI	TRAVELS OF A T-SHIRT IN GLOBAL...-REV.	2ND 15	WILEY	9781118950142	Required
712	W23	IN	312	OL1	YANEZ	19	KARPOVA	GOING GLOBAL-TEXT	4TH 21	MAC HIGHER	9781501338670	Required
712	W23	IN	312	OL1	YANEZ	19	GARNER	EBK GOING GLOBAL	4	VST	9781501338687	eBook
712	W23	IN	312	701	YANEZ	25	RIVOLI	TRAVELS OF A T-SHIRT IN GLOBAL...-REV.	2ND 15	WILEY	9781118950142	Required
712	W23	IN	312	701	YANEZ	25	KARPOVA	GOING GLOBAL-TEXT	4TH 21	MAC HIGHER	9781501338670	Required
712	W23	IN	312	701	YANEZ	25	KARPOVA	GOING GLOBAL-W/STUDIO ACCESS	4TH 21	MAC HIGHER	9781501339042	Required
712	W23	IN	312	702	YANEZ	17	RIVOLI	TRAVELS OF A T-SHIRT IN GLOBAL...-REV.	2ND 15	WILEY	9781118950142	Required
712	W23	IN	312	702	YANEZ	17	KARPOVA	GOING GLOBAL-TEXT	4TH 21	MAC HIGHER	9781501338670	Required
712	W23	IN	312	702	YANEZ	17	GARNER	EBK GOING GLOBAL	4	VST	9781501338687	eBook
712	W23	IN	313	OL1	DELSON	19	JIMENEZ	ICC GUIDE TO EXPORT/IMPORT	5TH 18	ICC PUB	9789284204236	Required
712	W23	IN	313	701	DELSON	19	JIMENEZ	ICC GUIDE TO EXPORT/IMPORT	5TH 18	ICC PUB	9789284204236	Required
712	W23	IN	320	701	CHAPMAN	12	CLARK-ESPOSITO	PRACTICAL GDE.TO FASHION LAW+COMPLIANCE	18	MAC HIGHER	9781501322891	Required
712	W23	IN	322	OL1	YANEZ	19	CATEORA	INTERNATIONAL MARKETING	18TH 20	RENT MCG	9781259712357	Required
712	W23	IN	322	OL2	JIMENEZ	19	PHILIP	EBK INTERNATIONAL MARKETING	18	VST	9781260665574	eBook
712	W23	IN	322	OL3	YANEZ	19	PHILIP	EBK INTERNATIONAL MARKETING	18	VST	9781260665574	eBook
712	W23	IN	322	701	GREIZ	20	PHILIP	EBK INTERNATIONAL MARKETING	18	VST	9781260665574	eBook
712	W23	IN	323	OL1	MUSA	19	BADE	EBK EXPORT/IMPORT PROCEDURES AND DOCUME	5	VST	8220100855139	eBook
712	W23	IN	323	OL1	MUSA	19	BADE	EXPORT/IMPORT PROCEDURES+DOCUMENTATION	5TH 15	HARP PUB	9780814434758	Required
712	W23	IN	323	OL2	MUSA	19	BADE	EBK EXPORT/IMPORT PROCEDURES AND DOCUME	5	VST	8220100855139	eBook
712	W23	IN	323	OL2	MUSA	19	BADE	EXPORT/IMPORT PROCEDURES+DOCUMENTATION	5TH 15	HARP PUB	9780814434758	Required
712	W23	IN	323	701	MUSA	12	BADE	EBK EXPORT/IMPORT PROCEDURES AND DOCUME	5	VST	8220100855139	eBook
712	W23	IN	323	701	MUSA	12	BADE	EXPORT/IMPORT PROCEDURES+DOCUMENTATION	5TH 15	HARP PUB	9780814434758	Required
712	W23	IN	324	75A	YANEZ	12	MCDANIEL	MARKETING RESEARCH	12TH 21	WILEY	9781119716310	Required
712	W23	IN	324	75A	YANEZ	12	BARCHARTS	WRITING TIPS+TRICKS	12	BARCHARTS	9781423217763	Recommended
712	W23	IN	341	OL1	CHAPMAN	19	KNEMEYER	EBK CONTEMPORARY LOGISTICS	12	VST	9780134520322	eBook
712	W23	IN	341	701	CHAPMAN	14	KNEMEYER	EBK CONTEMPORARY LOGISTICS	12	VST	9780134520322	eBook
712	W23	IN	342	75A	JIMENEZ	15		No Text Required				
712	W23	IN	400	701	GREIZ	19		No Text Required				
712	W23	IN	423	BL1	WELT	7	GODIN	THIS IS MARKETING	18	PENG RAND	9780525540830	Required

712	W23	IN	423	BL1	WELT	7	THOMAS	DELUXE:HOW LUXURY LOST ITS LUSTER	08	PENG RAND	9780143113706	Required
712	W23	IN	423	OL1	WELT	19	GODIN	THIS IS MARKETING	18	PENG RAND	9780525540830	Required
712	W23	IN	423	OL1	WELT	19	THOMAS	DELUXE:HOW LUXURY LOST ITS LUSTER	08	PENG RAND	9780143113706	Required
712	W23	IN	424	OL1	GREIZ	19	BARRY	BASIC GUIDE TO EXPORTING	11TH 15	USGPO	9780160920950	Required
712	W23	IN	433	OL1	MUSA	19	HA-BROOKSHIRE	GLOBAL SOURCING IN TEXTILE+APPAREL...	2ND 17	MAC HIGHER	9781501328367	Recommended
712	W23	IN	433	OL2	MUSA	15	HA-BROOKSHIRE	GLOBAL SOURCING IN TEXTILE+APPAREL...	2ND 17	MAC HIGHER	9781501328367	Recommended
712	W23	IN	433	75A	MOGELEFSKY	11	UNKNOWN	EBK GLOBAL SOURCING IN THE TEXTILE AND	2	VST	9781501328374	eBook
712	W23	IN	434	OL1	POMERANZ	19	RICKY	EBK PEARSON ETEXT INTERNATIONAL BUSINES	9	VST	8220127898157	eBook
712	W23	IN	434	OL1	POMERANZ	19	PUSTAY	EBK INTERNATIONAL BUSINESS: A MANAGERIA	9	VST	9780134898919	eBook
712	W23	IN	434	701	MUSA	10	RICKY	EBK PEARSON ETEXT INTERNATIONAL BUSINES	9	VST	8220127898157	eBook
712	W23	IN	441	OL1	JIMENEZ	19	DHOOGE	EBK INTERNATIONAL BUSINESS LAW AND ITS	10	VST	8220112166582	eBook
712	W23	IN	441	701	JIMENEZ	11	DHOOGE	EBK INTERNATIONAL BUSINESS LAW AND ITS	10	VST	8220112166582	eBook
712	W23	IN	442	OL1	POMERANZ	16	MADURA	EBK INTERNATIONAL FINANCIAL MANAGEMENT	14	VST	8220108076734	eBook
712	W23	IN	443	OL1	JIMENEZ	19	JIMENEZ	FASHION LAW	2ND 14	MAC HIGHER	9781609018955	Required
712	W23	IT	111	BL1	CASSON	25	ASKI	AVANTI!BEGINNING ITALIAN (LL)-W/ACCESS	5TH 22	MCG	9781266383007	Required
712	W23	IT	111	BL1	CASSON	25	ASKI	EBK AVANTI!	5	VST	8220122868049	Required
712	W23	IT	111	OL1	BAUMAN	19	ASKI	AVANTI!BEGINNING ITALIAN (LL)-W/ACCESS	5TH 22	MCG	9781266383007	Required
712	W23	IT	111	OL1	BAUMAN	19	ASKI	AVANTI!BEGINNING ITALIAN	5TH 22	RENT MCG	9781260015898	Recommended
712	W23	IT	111	OL1	BAUMAN	19	ASKI	EBK AVANTI!	5	VST	8220122868049	Required
712	W23	IT	111	OL1	BAUMAN	19	LEVI	EBK ITALIAN VOCABULARY	1	VST	9781423206316	eBook
712	W23	IT	111	301	FRUNER	25	ASKI	AVANTI!BEGINNING ITALIAN (LL)-W/ACCESS	5TH 22	MCG	9781266383007	Required
712	W23	IT	111	301	FRUNER	25	ASKI	EBK AVANTI!	5	VST	8220122868049	Required
712	W23	IT	111	301	FRUNER	25	LEVI	EBK ITALIAN VOCABULARY	1	VST	9781423206316	Recommended
712	W23	IT	111	302	FRUNER	25	ASKI	AVANTI!BEGINNING ITALIAN (LL)-W/ACCESS	5TH 22	MCG	9781266383007	Required
712	W23	IT	111	302	FRUNER	25	ASKI	EBK AVANTI!	5	VST	8220122868049	Required
712	W23	IT	111	302	FRUNER	25	LEVI	EBK ITALIAN VOCABULARY	1	VST	9781423206316	Recommended
712	W23	IT	111	304	SILVERMAN	25	ASKI	AVANTI!BEGINNING ITALIAN (LL)-W/ACCESS	5TH 22	MCG	9781266383007	Required
712	W23	IT	111	304	SILVERMAN	25	ASKI	EBK AVANTI!	5	VST	8220122868049	Required
712	W23	IT	111	304	SILVERMAN	25	LEVI	EBK ITALIAN VOCABULARY	1	VST	9781423206316	Recommended
712	W23	IT	111	305	BAUMAN	25	ASKI	AVANTI!BEGINNING ITALIAN (LL)-W/ACCESS	5TH 22	MCG	9781266383007	Required
712	W23	IT	111	305	BAUMAN	25	ASKI	EBK AVANTI!	5	VST	8220122868049	Required
712	W23	IT	111	305	BAUMAN	25	LEVI	EBK ITALIAN VOCABULARY	1	VST	9781423206316	Recommended
712	W23	IT	111	306	MORETTI	25	ASKI	AVANTI!BEGINNING ITALIAN (LL)-W/ACCESS	5TH 22	MCG	9781266383007	Required
712	W23	IT	111	306	MORETTI	25	ASKI	EBK AVANTI!	5	VST	8220122868049	Required
712	W23	IT	111	306	MORETTI	25	LEVI	EBK ITALIAN VOCABULARY	1	VST	9781423206316	Recommended
712	W23	IT	111	35A	FRUNER	25	ASKI	AVANTI!BEGINNING ITALIAN (LL)-W/ACCESS	5TH 22	MCG	9781266383007	Required
712	W23	IT	111	35A	FRUNER	25	ASKI	EBK AVANTI!	5	VST	8220122868049	Required
712	W23	IT	111	35A	FRUNER	25	LEVI	EBK ITALIAN VOCABULARY	1	VST	9781423206316	Recommended
712	W23	IT	111	35B	SILVERMAN	25	ASKI	AVANTI!BEGINNING ITALIAN (LL)-W/ACCESS	5TH 22	MCG	9781266383007	Required
712	W23	IT	111	35B	SILVERMAN	25	ASKI	EBK AVANTI!	5	VST	8220122868049	Required
712	W23	IT	111	35B	SILVERMAN	25	LEVI	EBK ITALIAN VOCABULARY	1	VST	9781423206316	Recommended
712	W23	IT	112	OL1	MORETTI	19	ASKI	EBK AVANTI!	5	VST	8220122868049	Required
712	W23	IT	112	OL1	MORETTI	19	VINO	EBK ITALIAN GRAMMAR	2	VST	9781423240112	eBook
712	W23	IT	112	OL2	BERTOLETTI	19	ASKI	EBK AVANTI!	5	VST	8220122868049	Required
712	W23	IT	112	OL2	BERTOLETTI	19	VINO	EBK ITALIAN GRAMMAR	2	VST	9781423240112	Recommended
712	W23	IT	112	OL3	CASSON	19	VINO	EBK ITALIAN GRAMMAR	2	VST	9781423240112	eBook
712	W23	IT	112	PO1	SAMMICHELI	16	VINO	EBK ITALIAN GRAMMAR	2	VST	9781423240112	eBook
712	W23	IT	112	301	BOVI	21	ASKI	EBK AVANTI!	5	VST	8220122868049	Required
712	W23	IT	112	301	BOVI	21	VINO	EBK ITALIAN GRAMMAR	2	VST	9781423240112	Recommended
712	W23	IT	112	302	SILVERMAN	25	ASKI	EBK AVANTI!	5	VST	8220122868049	Required

712	W23	IT	112	302	SILVERMAN	25	VINO	EBK ITALIAN GRAMMAR	2	VST	9781423240112	Recommended
712	W23	IT	112	303	TAMIS-NASELLO	11	ASKI	EBK AVANTI!	5	VST	8220122868049	Required
712	W23	IT	112	303	TAMIS-NASELLO	11	VINO	EBK ITALIAN GRAMMAR	2	VST	9781423240112	Recommended
712	W23	IT	122	PO1	SAMMICHELI	11	ASKI	AVANTI!BEGINNING ITALIAN (LL)-W/ACCESS	5TH 22	MCG	9781266383007	Required
712	W23	IT	122	301	BOVI	14	ASKI	AVANTI!BEGINNING ITALIAN (LL)-W/ACCESS	5TH 22	MCG	9781266383007	Required
712	W23	IT	122	35A	ZAMPARINI	13	ASKI	AVANTI!BEGINNING ITALIAN (LL)-W/ACCESS	5TH 22	MCG	9781266383007	Required
712	W23	IT	213	PO1	SAMMICHELI	8		No Text Required				
712	W23	JA	111	BL1	KODAMA	25	BANNO	GENKI I:INTEG.CRSE.ELEM.JAPANESE	3RD 20	CHENG+TSUI	9784789017305	Required
712	W23	JA	111	BL1	KODAMA	25	DIKENGIL	EBK JAPANESE CONVERSATION	1	VST	9781423246367	eBook
712	W23	JA	111	BL1	KODAMA	25	BARCHARTS	JAPANESE VOCABULARY	05	BARCHARTS	9781572229198	Recommended
712	W23	JA	111	OL1	KODAMA	19	BANNO	GENKI I:INTEG.CRSE.ELEM.JAPANESE	3RD 20	CHENG+TSUI	9784789017305	Required
712	W23	JA	111	OL1	KODAMA	19	DIKENGIL	EBK JAPANESE CONVERSATION	1	VST	9781423246367	eBook
712	W23	JA	111	302	NARASAKI	25	BANNO	GENKI I:INTEG.CRSE.ELEM.JAPANESE	3RD 20	CHENG+TSUI	9784789017305	Required
712	W23	JA	111	302	NARASAKI	25	DIKENGIL	EBK JAPANESE CONVERSATION	1	VST	9781423246367	eBook
712	W23	JA	111	302	NARASAKI	25	BARCHARTS	JAPANESE VOCABULARY	05	BARCHARTS	9781572229198	Recommended
712	W23	JA	111	35A	OMORI	25	BANNO	GENKI I:INTEG.CRSE.ELEM.JAPANESE	3RD 20	CHENG+TSUI	9784789017305	Required
712	W23	JA	111	35A	OMORI	25	DIKENGIL	EBK JAPANESE CONVERSATION	1	VST	9781423246367	eBook
712	W23	JA	111	35A	OMORI	25	BARCHARTS	JAPANESE VOCABULARY	05	BARCHARTS	9781572229198	Recommended
712	W23	JA	112	301	NARASAKI	24	BANNO	GENKI I:INTEG.CRSE.ELEM.JAPANESE	3RD 20	CHENG+TSUI	9784789017305	Required
712	W23	JA	112	301	NARASAKI	24	DIKENGIL	EBK JAPANESE CONVERSATION	1	VST	9781423246367	eBook
712	W23	JA	112	35A	NARASAKI	25	BANNO	GENKI I:INTEG.CRSE.ELEM.JAPANESE	3RD 20	CHENG+TSUI	9784789017305	Required
712	W23	JA	112	35A	NARASAKI	25	DIKENGIL	EBK JAPANESE CONVERSATION	1	VST	9781423246367	eBook
712	W23	JA	122	301	KODAMA	19	BARCHARTS	JAPANESE GRAMMAR	05	BARCHARTS	9781572229129	Recommended
712	W23	JA	213	301	KODAMA	11		No Adoption Received				
712	W23	JD	101	101	YOTHERS	24		No Adoption Received				
712	W23	JD	101	102	YOTHERS	25		No Adoption Received				
712	W23	JD	101	103	YOTHERS	24		No Adoption Received				
712	W23	JD	117	15A	LASKIN	9		No Adoption Received				
712	W23	JD	121	15A	BACHMANN	19		No Adoption Received				
712	W23	JD	122	101	FRALEY	13		No Adoption Received				
712	W23	JD	161	101	COAN	20		No Adoption Received				
712	W23	JD	203	15A	BAGGIO	25		No Adoption Received				
712	W23	JD	237	101	MATSUOKA	20		No Adoption Received				
712	W23	JD	238	101	BACHMANN	20		No Adoption Received				
712	W23	JD	239	101	BUSCAGLIA	20		No Adoption Received				
712	W23	JD	241	15A	COAN	2	SCHUMANN	GEMSTONES OF THE WORLD-REVISED	5TH 13	STERLING	9781454909538	Required
712	W23	JD	244	15A	COAN	8		No Adoption Received				
712	W23	JD	267	101	COAN	20		No Adoption Received				
712	W23	JD	272	101	YOTHERS	20		No Adoption Received				
712	W23	JD	274	101	BACHMANN	20		No Adoption Received				
712	W23	JD	281	15A	WEISBROAT	14		No Adoption Received				
712	W23	LD	101	101	VAN HORN	25		No Adoption Received				
712	W23	LD	112	15A	WALCOTT	22		No Adoption Received				
712	W23	LD	134	101	ULAN	25	WOOD	SNEAKER FREAKER,THE ULTIMATE SNEAKER BK	2018	INGRAM PUB	9783836572231	Recommended
712	W23	LD	134	102	JEE	3		No Adoption Received				
712	W23	LD	134	15A	VERPLOEGH CHASSE	1		No Adoption Received				
712	W23	LD	143	15A	MULLINS	25		No Adoption Received				
712	W23	LD	144	101	DANER	8		No Adoption Received				
712	W23	LD	144	102	DANER	23		No Adoption Received				
712	W23	LD	182	15A	RIVERA	6		No Adoption Received				

712	W23	LD	185	15A	WOODCOCK	10		No Adoption Received				
712	W23	LD	227	101	WALCOTT	13		No Adoption Received				
712	W23	LD	228	OL1	MULLINS	19		No Adoption Received				
712	W23	LD	242	101	PARKER	17		No Adoption Received				
712	W23	LD	243	101	WALCOTT	14		No Adoption Received				
712	W23	LD	262	101	CHRISTOFILAKOS	15		No Adoption Received				
712	W23	LD	263	101	CHRISTOFILAKOS	16		No Adoption Received				
712	W23	LD	293	101	CHRISTOFILAKOS	13		No Adoption Received				
712	W23	LD	331	601	LYNCH	11		No Adoption Received				
712	W23	LD	451	601	PARKER	9		No Adoption Received				
712	W23	LD	491	601	MULLINS	8		No Adoption Received				
712	W23	MA	080	SK1	STAFF	9		No Text Required				
712	W23	MA	080	301	AHN	18	WRIGHT	DEVELOPMENTAL MATHEMATICS-EBOOK ACCESS	2ND 20	HAWKES LRN	9781642770018	Required
712	W23	MA	080	302	URBAN	18	WRIGHT	DEVELOPMENTAL MATHEMATICS-EBOOK ACCESS	2ND 20	HAWKES LRN	9781642770018	Required
712	W23	MA	080	303	AHN	18	WRIGHT	DEVELOPMENTAL MATHEMATICS-EBOOK ACCESS	2ND 20	HAWKES LRN	9781642770018	Required
712	W23	MA	080	304	URBAN	18	WRIGHT	DEVELOPMENTAL MATHEMATICS-EBOOK ACCESS	2ND 20	HAWKES LRN	9781642770018	Required
712	W23	MA	080	305	SAVOLA	18	WRIGHT	DEVELOPMENTAL MATHEMATICS-EBOOK ACCESS	2ND 20	HAWKES LRN	9781642770018	Required
712	W23	MA	080	306	SHLOMING	18	WRIGHT	DEVELOPMENTAL MATHEMATICS-EBOOK ACCESS	2ND 20	HAWKES LRN	9781642770018	Required
712	W23	MA	080	35A	GENTILE II	18	WRIGHT	DEVELOPMENTAL MATHEMATICS-EBOOK ACCESS	2ND 20	HAWKES LRN	9781642770018	Required
712	W23	MA	080	35B	LIN	18		No Text Required				
712	W23	MA	081	301	RIFKIN	18	CARNEGIE	QUANTWAY CORE V2.8-W/ACCESS	21	XANEDU	9781711447131	Required
712	W23	MA	081	302	LI	18	CARNEGIE	QUANTWAY CORE V2.8-W/ACCESS	21	XANEDU	9781711447131	Required
712	W23	MA	081	303	THAKKAR	18		No Adoption Received				
712	W23	MA	142	OL1	SAVOLA	18	KINSEY	EBK SYMMETRY, SHAPE, AND SPACE: AN INTR		VST	9780470464410	eBook
712	W23	MA	142	OL2	SHLOMING	19		No Adoption Received				
712	W23	MA	142	OL3	SHLOMING	19		No Adoption Received				
712	W23	MA	142	OL4	JOHNSON	19	KINSEY	EBK SYMMETRY, SHAPE, AND SPACE: AN INTR		VST	9780470464410	eBook
712	W23	MA	142	OL5	KUDINOV	19		No Adoption Received				
712	W23	MA	142	OL6	SAVOLA	17	KINSEY	EBK SYMMETRY, SHAPE, AND SPACE: AN INTR		VST	9780470464410	eBook
712	W23	MA	142	301	RIFKIN	25		No Adoption Received				
712	W23	MA	142	302	KUDINOV	25		No Adoption Received				
712	W23	MA	142	303	POGORELOVA	25		No Adoption Received				
712	W23	MA	142	35A	STROUMBAKIS	23		No Adoption Received				
712	W23	MA	142	35B	BEN ZID	23		No Adoption Received				
712	W23	MA	153	301	HWANG	25		No Adoption Received				
712	W23	MA	161	OL1	URBAN	18	BARCHARTS	MATH FUNDAMENTALS 1	11	BARCHARTS	9781423217374	Recommended
712	W23	MA	161	OL2	URBAN	19	WARREN	EBK MATH FUNDAMENTALS 1 QUIZZER		VST	8220101377494	eBook
712	W23	MA	222	OL1	WILLIAMSON	19		No Text Required				
712	W23	MA	222	OL2	HWANG	19		No Text Required				
712	W23	MA	222	OL3	HWANG	19		No Text Required				
712	W23	MA	222	OL4	NASAR	19		No Text Required				
712	W23	MA	222	OL5	NASAR	19		No Text Required				
712	W23	MA	222	OL6	WONG	19	LARSON	ELEMENTARY STATISTICS	8TH 23	RENT PEARS	9780137493326	Required
712	W23	MA	222	OL7	LI	19		No Text Required				
712	W23	MA	222	OL8	WONG	19	LARSON	ELEMENTARY STATISTICS	8TH 23	RENT PEARS	9780137493326	Required
712	W23	MA	222	OL9	SHLOMING	19	GIBSON	ELEMENTARY STATISTICS W/EXCEL (LOOSE)	4TH 16	K/H	9781465289681	Required
712	W23	MA	222	SK1	KIM	29		No Text Required				
712	W23	MA	222	301	BINNS	16	GIBSON	ELEMENTARY STATISTICS W/EXCEL (LOOSE)	4TH 16	K/H	9781465289681	Required
712	W23	MA	222	302	GU	25	GIBSON	ELEMENTARY STATISTICS W/EXCEL (LOOSE)	4TH 16	K/H	9781465289681	Required
712	W23	MA	222	303	DILLARD	25	GIBSON	ELEMENTARY STATISTICS-W/ACCESS	4TH 16	K/H	9781792400452	Required

712	W23	MA	222	304	KHALFAN	25		No Text Required				
712	W23	MA	222	305	SAVOLA	25	CAROLYN	EBK BEGINNING STATISTICS SOFTWARE + EBO	3	VST	8220124612336	eBook
712	W23	MA	222	306	KHALFAN	25		No Text Required				
712	W23	MA	222	307	CATTO	25	GIBSON	ELEMENTARY STATISTICS W/EXCEL (LOOSE)	4TH 16	K/H	9781465289681	Required
712	W23	MA	222	309	MILMAN	16	GIBSON	ELEMENTARY STATISTICS W/EXCEL (LOOSE)	4TH 16	K/H	9781465289681	Recommended
712	W23	MA	222	310	WONG	19	LARSON	ELEMENTARY STATISTICS	8TH 23	RENT PEARS	9780137493326	Required
712	W23	MA	222	311	GENTILE II	25		No Text Required				
712	W23	MA	222	35A	KHALFAN	25		No Text Required				
712	W23	MA	222	35B	CATTO	25	GIBSON	ELEMENTARY STATISTICS W/EXCEL (LOOSE)	4TH 16	K/H	9781465289681	Required
712	W23	MA	231	OL1	BEN ZID	19		No Adoption Received				
712	W23	MA	231	301	BEN ZID	9		No Adoption Received				
712	W23	MA	300	OL1	DILLARD	19	DILLARD	MONEYMATICS:WHERE MONEY+MATH.MEET	18	K/H	9781524949822	Required
712	W23	MA	300	OL2	DILLARD	19	DILLARD	MONEYMATICS:WHERE MONEY+MATH.MEET	18	K/H	9781524949822	Required
712	W23	MA	300	OL3	ARONOFF	19	DILLARD	MONEYMATICS:WHERE MONEY+MATH.MEET	18	K/H	9781524949822	Required
712	W23	MA	300	801	MILMAN	25	DILLARD	MONEYMATICS:WHERE MONEY+MATH.MEET	18	K/H	9781524949822	Required
712	W23	MA	300	802	JONES	15	DILLARD	MONEYMATICS:WHERE MONEY+MATH.MEET	18	K/H	9781524949822	Required
712	W23	MA	300	803	DILLARD	25	DILLARD	MONEYMATICS:WHERE MONEY+MATH.MEET	18	K/H	9781524949822	Required
712	W23	MA	300	804	JONES	17	DILLARD	MONEYMATICS:WHERE MONEY+MATH.MEET	18	K/H	9781524949822	Required
712	W23	MA	300	805	UDDIN	24	DILLARD	MONEYMATICS:WHERE MONEY+MATH.MEET	18	K/H	9781524949822	Required
712	W23	MA	300	806	UDDIN	10	DILLARD	MONEYMATICS:WHERE MONEY+MATH.MEET	18	K/H	9781524949822	Required
712	W23	MA	300	807	BINNS	16	DILLARD	MONEYMATICS:WHERE MONEY+MATH.MEET	18	K/H	9781524949822	Required
712	W23	MA	300	85A	LONG	25	DILLARD	MONEYMATICS:WHERE MONEY+MATH.MEET	18	K/H	9781524949822	Required
712	W23	MA	311	OL1	JOHNSON	19		No Adoption Received				
712	W23	MA	311	OL2	JOHNSON	19		No Adoption Received				
712	W23	MA	311	OL3	ARONOFF	19		No Adoption Received				
712	W23	MA	311	OL4	KUDINOV	19		No Adoption Received				
712	W23	MA	311	OL5	BALLESTEROS	19		No Adoption Received				
712	W23	MA	311	OL6	ARONOFF	19		No Adoption Received				
712	W23	MA	311	OL7	BALLESTEROS	19		No Adoption Received				
712	W23	MA	311	OL8	UDDIN	19	BARNETT	FINITE MATH.F/BUS,ECON...(LL)-W/ACCESS	14TH 19	PEARSON	9780135998007	Required
712	W23	MA	311	OL8	UDDIN	19	RAYMOND	EBK PEARSON ETEXT FOR FINITE MATHEMATIC	14	VST	8220127894661	eBook
712	W23	MA	311	801	GENTILE II	25		No Text Required				
712	W23	MA	311	802	CATTO	25		No Adoption Received				
712	W23	MA	311	803	BALLESTEROS	25		No Adoption Received				
712	W23	MA	311	85A	UDDIN	19	RAYMOND	EBK PEARSON ETEXT FOR FINITE MATHEMATIC	14	VST	8220127894661	eBook
712	W23	MA	321	OL1	WILLIAMSON	19		No Adoption Received				
712	W23	MA	321	OL2	KUDINOV	19	PEARSON CUSTOM	STATISTICS FOR MANAGERS >CUSTOM<	17	PEARSON C	9781323549612	Required
712	W23	MA	321	OL3	JALAYER	19		No Text Required				
712	W23	MA	321	OL4	NAGARSHETH	19		No Adoption Received				
712	W23	MA	321	OL5	JALAYER	19		No Text Required				
712	W23	MA	321	OL6	BEN ZID	19		No Adoption Received				
712	W23	MA	321	OL7	NAGARSHETH	19		No Adoption Received				
712	W23	MA	321	OL8	LI	19		No Adoption Received				
712	W23	MA	321	801	JALAYER	25		No Text Required				
712	W23	MA	321	802	STROUMBAKIS	18		No Adoption Received				
712	W23	MA	321	803	KUDINOV	25	PEARSON CUSTOM	STATISTICS FOR MANAGERS >CUSTOM<	17	PEARSON C	9781323549612	Required
712	W23	MA	321	85A	JALAYER	25		No Text Required				
712	W23	MA	321	85B	WILLIAMSON	25		No Adoption Received				
712	W23	MA	322	801	AHN	24		No Adoption Received				
712	W23	MA	322	802	HWANG	25		No Adoption Received				

712	W23	MA	332	801	JOHNSON	6		No Adoption Received				
712	W23	MC	200	OL1	MORETTI	19		No Adoption Received				
712	W23	MC	202	BL1	CASSON	15		No Text Required				
712	W23	MC	203	301	GODOY NAVARRO	8		No Text Required				
712	W23	MC	208	35A	HANABURGH	23		No Text Required				
712	W23	MC	241	OL1	BAUMAN	19		No Text Required				
712	W23	MC	251	301	BAUMAN	11		No Adoption Received				
712	W23	MC	261	301	VALERO	4		No Adoption Received				
712	W23	MC	301	801	VALERO	14		No Adoption Received				
712	W23	MC	302	OL1	BOW	19	CHILD	MY LIFE IN FRANCE	06	PENG RAND	9780307277695	Required
712	W23	MC	302	OL2	BOW	19	CHILD	MY LIFE IN FRANCE	06	PENG RAND	9780307277695	Required
712	W23	MC	304	OL1	TBD	9	HILLMAN	UNDERSTANDING CONTEMPORARY CARIBBEAN	2ND 09	RIENNER	9781588266637	Required
712	W23	MC	305	85A	ZHANG	16		No Adoption Received				
712	W23	MC	345	OL1	BERTOLETTI	19		No Adoption Received				
712	W23	MC	345	OL3	BERTOLETTI	19		No Adoption Received				
712	W23	MF	522	501	HONG	15		No Text Required				
712	W23	MF	523	501	HUSSAIN	15		No Text Required				
712	W23	MF	524	501	WEBSTER	15		No Text Required				
712	W23	MF	525	501	LOWENTHAL	15		No Text Required				
712	W23	MF	603	501	SHEEHAN	14		No Text Required				
712	W23	MF	626	501	ARGIRO	14		No Text Required				
712	W23	MF	627	501	LOWENTHAL	14		No Text Required				
712	W23	MF	628	501	SHEEHAN	14		No Text Required				
712	W23	MF	629	501	ALGUIRE	14		No Text Required				
712	W23	MG	108	201	CHAN	19		No Text Required				
712	W23	MG	114	201	COHEN	13		No Text Required				
712	W23	MG	132	OL1	KAHN	18		No Text Required				
712	W23	MG	132	201	ALLEYNE	14		No Adoption Received				
712	W23	MG	132	202	ALLEYNE	24		No Adoption Received				
712	W23	MG	153	OL1	ROGERS	14	CAREY	NEW PERSP.MS.OFF.365 EXCEL 2019:COMP.	19	CENGAGE L	9780357025765	Required
712	W23	MG	153	OL1	ROGERS	14	CAREY/PINARD/S	EBK MINDTAP FOR CAREY/PINARD/SHAFFER/SH	1	VST	8220118189417	Required
712	W23	MG	153	OL1	ROGERS	14	BARCHARTS	MICROSOFT EXCEL 365:2019	19	BARCHARTS	9781423242598	Recommended
712	W23	MG	153	OL2	BARRATT	9	CAREY	NEW PERSP.MS.OFF.365 EXCEL 2019:COMP.	19	CENGAGE L	9780357025765	Required
712	W23	MG	153	OL2	BARRATT	9	CAREY/PINARD/S	EBK MINDTAP FOR CAREY/PINARD/SHAFFER/SH	1	VST	8220118189417	Required
712	W23	MG	153	OL2	BARRATT	9	BARCHARTS	MICROSOFT EXCEL 365:2019	19	BARCHARTS	9781423242598	Recommended
712	W23	MG	153	201	POLITE	14	CAREY	NEW PERSP.MS.OFF.365 EXCEL 2019:COMP.	19	CENGAGE L	9780357025765	Required
712	W23	MG	153	201	POLITE	14	CAREY/PINARD/S	EBK MINDTAP FOR CAREY/PINARD/SHAFFER/SH	1	VST	8220118189417	Required
712	W23	MG	153	201	POLITE	14	BARCHARTS	MICROSOFT EXCEL 365:2019	19	BARCHARTS	9781423242598	Recommended
712	W23	MG	153	25A	POLITE	5	CAREY	NEW PERSP.MS.OFF.365 EXCEL 2019:COMP.	19	CENGAGE L	9780357025765	Required
712	W23	MG	153	25A	POLITE	5	CAREY/PINARD/S	EBK MINDTAP FOR CAREY/PINARD/SHAFFER/SH	1	VST	8220118189417	Required
712	W23	MG	153	25A	POLITE	5	BARCHARTS	MICROSOFT EXCEL 365:2019	19	BARCHARTS	9781423242598	Recommended
712	W23	MG	234	25A	ALTIERI	13	BENTON	PURCHASING+SUPPLY MANAGEMENT	3RD 14	MCG	9780078024115	Required
712	W23	MG	242	OL1	SMITH	19	UNLIMITED	EBK CENGAGE UNLIMITED SUBSCRIPTION, 4 M	1	VST	9780357700006	eBook
712	W23	MG	242	OL2	SMITH	19	UNLIMITED	EBK CENGAGE UNLIMITED SUBSCRIPTION, 4 M	1	VST	9780357700006	eBook
712	W23	MG	242	201	KIM	22	UNLIMITED	EBK CENGAGE UNLIMITED SUBSCRIPTION, 4 M	1	VST	9780357700006	eBook
712	W23	MG	242	202	PERREIRA	25	UNLIMITED	EBK CENGAGE UNLIMITED SUBSCRIPTION, 4 M	1	VST	9780357700006	eBook
712	W23	MG	242	203	PERREIRA	19	UNLIMITED	EBK CENGAGE UNLIMITED SUBSCRIPTION, 4 M	1	VST	9780357700006	eBook
712	W23	MG	242	25A	SMITH	17	UNLIMITED	EBK CENGAGE UNLIMITED SUBSCRIPTION, 4 M	1	VST	9780357700006	eBook
712	W23	MG	242	25B	PERREIRA	14	UNLIMITED	EBK CENGAGE UNLIMITED SUBSCRIPTION, 4 M	1	VST	9780357700006	eBook
712	W23	MG	242	25C	PERREIRA	13	UNLIMITED	EBK CENGAGE UNLIMITED SUBSCRIPTION, 4 M	1	VST	9780357700006	eBook

712	W23	MG	252	201	TBD	25	PUGLIFI	PRODUCT DATA MANAGEMENT-W/ACCESS	20	XANEDU	9781506628301	Required
712	W23	MG	253	201	ROGERS	20	WOOD	EBK PEARSON ETEXT FOR ADOBE ILLUSTRATOR	1	VST	8220127894883	eBook
712	W23	MG	253	201	ROGERS	20	FAULKNER	ADOBE PHOTOSHOP CLASSROOM IN A BOOK	21	PEARSON	9780136904731	Required
712	W23	MG	253	202	ROGERS	25	WOOD	EBK PEARSON ETEXT FOR ADOBE ILLUSTRATOR	1	VST	8220127894883	eBook
712	W23	MG	253	202	ROGERS	25	WOOD	ADOBE ILLUSTRATOR CLASSROOM IN A BOOK	21	PEARSON	9780136805533	Required
712	W23	MG	253	202	ROGERS	25	CONRAD	EBK PEARSON ETEXT FOR ADOBE PHOTOSHOP C	1	VST	8220127895521	eBook
712	W23	MG	253	25A	ROGERS	3	WOOD	EBK PEARSON ETEXT FOR ADOBE ILLUSTRATOR	1	VST	8220127894883	eBook
712	W23	MG	253	25A	ROGERS	3	CONRAD	EBK PEARSON ETEXT FOR ADOBE PHOTOSHOP C	1	VST	8220127895521	eBook
712	W23	MG	301	701	ALTIERI	6		No Text Required				
712	W23	MG	304	701	KASSNER	19	GALLAUGHER	INFORMATION SYSTEMS: A MANAGER GUIDE V9.		FLAT WORLD	9781453338025	Required
712	W23	MG	306	OL1	KASSNER	19	GALLAUGHER	INFORMATION SYSTEMS: A MANAGER GUIDE V9.		FLAT WORLD	9781453338025	Required
712	W23	MG	306	701	POLITE	9	GALLAUGHER	INFORMATION SYSTEMS: A MANAGER GUIDE V9.		FLAT WORLD	9781453338025	Required
712	W23	MG	306	75A	YOO	5	GALLAUGHER	INFORMATION SYSTEMS: A MANAGER GUIDE V9.		FLAT WORLD	9781453338025	Required
712	W23	MG	311	75A		7		No Adoption Received				
712	W23	MG	312	701	COHEN	12		No Text Required				
712	W23	MG	312	702	COHEN	11		No Text Required				
712	W23	MG	313	701	ALTIERI	9		No Text Required				
712	W23	MG	313	75A	ALTIERI	10		No Text Required				
712	W23	MG	411	75A	KAHN	4		No Text Required				
712	W23	MG	432	701	KASSNER	22	HIDUKE	SMALL BUSINESS:ENTREPRENEUR'S BUS.PLAN	9TH 14	CENGAGE L	9781285169958	Required
712	W23	MG	432	75A	KASSNER	10	HIDUKE	SMALL BUSINESS:ENTREPRENEUR'S BUS.PLAN	9TH 14	CENGAGE L	9781285169958	Required
712	W23	MG	442	701	SMITH	7	UNLIMITED	EBK CENGAGE UNLIMITED SUBSCRIPTION, 4 M	1	VST	9780357700006	eBook
712	W23	MI	582	59A	TABBUTT	16		No Adoption Received				
712	W23	MI	583	59A	LEE	16		No Adoption Received				
712	W23	MI	602	501	LEACH	11		No Adoption Received				
712	W23	MI	602	59A	CABUAY	5		No Adoption Received				
712	W23	MI	606	59A	RIETSCHEL	15		No Text Required				
712	W23	MI	607	59A	KERLOW	15		No Adoption Received				
712	W23	MI	608	59A	BERKE	16		No Adoption Received				
712	W23	MI	641	59A	PRICE	16		No Adoption Received				
712	W23	MI	700	59A	CAPOSSELA	14		No Adoption Received				
712	W23	MI	792	59A	MILLER	15		No Adoption Received				
712	W23	ML	113	15A	LINVILLE	10		No Text Required				
712	W23	ML	115	15A	LINVILLE	9		No Text Required				
712	W23	MM	701	59A	TBD	8		No Text Required				
712	W23	MP	300	801	MELTON	18		No Text Required				
712	W23	MP	307	801	SCHWARTZ	14		No Adoption Received				
712	W23	MP	362	801	NAGEL	15		No Text Required				
712	W23	MP	461	801	VAZQUEZ DE ARTHUR	17		No Text Required				
712	W23	MU	202	35A	COOPER	27		No Adoption Received				
712	W23	MU	203	SK1	KIM	40		No Adoption Received				
712	W23	MU	203	301	COOPER	27		No Adoption Received				
712	W23	MU	203	302	COOPER	27		No Adoption Received				
712	W23	MU	203	35A	COOPER	27		No Adoption Received				
712	W23	MW	103	101	LEE	25		No Text Required				
712	W23	MW	134	101	KOZLENKO	26		No Text Required				
712	W23	MW	142	15A	KOZLENKO	5		No Text Required				
712	W23	MW	223	101	ERICKSON	21		No Text Required				
712	W23	MW	256	101	TAMANAHA	21		No Text Required				
712	W23	PE	100	301	DIPALMA	25		No Text Required				

712	W23	PE	111	301	WEBB	12		No Text Required				
712	W23	PE	114	302	DIPALMA	21		No Text Required				
712	W23	PE	131	301	BIRD	18		No Text Required				
712	W23	PE	141	302	EISENSTEIN	16		No Text Required				
712	W23	PE	143	302	MEHLMAN	12	FRASER	TOTAL YOGA	07	PENG RAND	9781844834099	Required
712	W23	PE	143	306	BIRD	22	FRASER	TOTAL YOGA	07	PENG RAND	9781844834099	Required
712	W23	PE	146	35A	GALANTE	10		No Text Required				
712	W23	PE	148	301	PANTAZIS	25		No Text Required				
712	W23	PE	149	OL1	NUDELL	19	SALZBERG	REAL HAPPINESS:POWER OF MEDITATION-W/CD	11	HACHETTE B	9780761159254	Required
712	W23	PE	149	303	BIRD	25	SALZBERG	REAL HAPPINESS:POWER OF MEDITATION-W/CD	11	HACHETTE B	9780761159254	Required
712	W23	PE	215	OL1	GOLDBERG	19		No Text Required				
712	W23	PE	217	OL1	GOLDBERG	19	DANIEL	CARIBBEAN+ATLANTIC DIASPORA DANCE	11	UCP	9780252078262	Required
712	W23	PE	217	OL1	GOLDBERG	19	MALNIG	BALLROOM,BOOGIE,SHIMMY SHAM,SHAKE	08	UCP	9780252075650	Required
712	W23	PH	100	101	TILLMAN	4		No Adoption Received				
712	W23	PH	100	102	HILAIRE	8		No Adoption Received				
712	W23	PH	100	103	HILAIRE	22		No Adoption Received				
712	W23	PH	100	104	HILAIRE	25		No Adoption Received				
712	W23	PH	100	15A	WILLOCKS	15		No Adoption Received				
712	W23	PH	100	15B	TILLMAN	12		No Adoption Received				
712	W23	PH	153	101	ELLENBOGEN	14		No Adoption Received				
712	W23	PH	153	102	PARIS	25		No Adoption Received				
712	W23	PH	153	103	AMATO	21		No Adoption Received				
712	W23	PH	153	104	TREADAWAY	13		No Adoption Received				
712	W23	PH	162	101	HENRY	25		No Adoption Received				
712	W23	PH	162	15A	HENRY	25		No Adoption Received				
712	W23	PH	162	15B	SOKOLI	21		No Adoption Received				
712	W23	PH	172	101	CLEGHORNE	25		No Adoption Received				
712	W23	PH	172	102	CLEGHORNE	21		No Adoption Received				
712	W23	PH	172	103	TISI-KRAMER	21		No Adoption Received				
712	W23	PH	172	104	MONTI	7		No Adoption Received				
712	W23	PH	181	101	BLAKSIC	10		No Adoption Received				
712	W23	PH	252	101	LEROY	13		No Adoption Received				
712	W23	PH	252	102	AMATO	12		No Adoption Received				
712	W23	PH	252	103	PARIS	24		No Adoption Received				
712	W23	PH	253	101	WILLOCKS	24		No Adoption Received				
712	W23	PH	253	102	WILLOCKS	21		No Adoption Received				
712	W23	PH	253	103	HILAIRE	7		No Adoption Received				
712	W23	PH	265	101	MCNATT	25		No Adoption Received				
712	W23	PH	265	102	WEXLER	19		No Adoption Received				
712	W23	PH	265	103	TISI-KRAMER	8		No Adoption Received				
712	W23	PH	272	15A	CLEGHORNE	7		No Adoption Received				
712	W23	PH	272	15B	CLEGHORNE	10		No Adoption Received				
712	W23	PH	331	601	FRASSER	20		No Adoption Received				
712	W23	PH	353	601	WYNNE	18		No Adoption Received				
712	W23	PH	353	602	WYNNE	17		No Adoption Received				
712	W23	PH	353	603	FRASSER	20		No Adoption Received				
712	W23	PH	374	601	EMERY	20		No Adoption Received				
712	W23	PH	374	602	TREADAWAY	20		No Adoption Received				
712	W23	PH	374	603	EMERY	17		No Adoption Received				
712	W23	PH	494	601	WYNNE	22		No Adoption Received				

712	W23	PH	494	602	FARWELL	22		No Adoption Received				
712	W23	PK	212	101	STRAUS	13	KLIMCHUK	PACKAGING DESIGN	2ND 12	WILEY	9781118027066	Required
712	W23	PK	302	601	ALQETRANI	25		No Adoption Received				
712	W23	PK	302	602	VEHAP	26		No Adoption Received				
712	W23	PK	302	603	VELASQUEZ	12		No Adoption Received				
712	W23	PK	319	601	KLIMCHUK	22	KLIMCHUK	PACKAGING DESIGN	2ND 12	WILEY	9781118027066	Required
712	W23	PK	342	601	LOMBARDO	22		No Adoption Received				
712	W23	PK	343	601	STRAUS	22		No Adoption Received				
712	W23	PK	354	601	PALOMBO	22		No Adoption Received				
712	W23	PK	403	601	MELICK	8		No Adoption Received				
712	W23	PK	427	601	KRASOVEC	23		No Adoption Received				
712	W23	PK	491	601	KLIMCHUK	23		No Adoption Received				
712	W23	PL	143	35A	MACDONALD	15	MASCARO	BHAGAVAD GITA	62	PENG RAND	9780140449181	Required
712	W23	PL	202	301	ALVARO	22		No Adoption Received				
712	W23	PL	211	OL1	GITSOULIS	19		No Text Required				
712	W23	PL	300	OL1	GITSOULIS	19		No Text Required				
712	W23	PL	300	OL2	GITSOULIS	19		No Text Required				
712	W23	PL	300	801	PAYNE	26		No Text Required				
712	W23	PL	300	802	MODESTE	26		No Text Required				
712	W23	PL	300	803	SMITH	27		No Text Required				
712	W23	PL	300	804	MODESTE	27		No Text Required				
712	W23	PL	300	85A	ALVARO	26		No Text Required				
712	W23	PL	300	85B	LEKAREW	27		No Text Required				
712	W23	PL	431	OL1	PAYNE	19	RACHELS	EBK THE ELEMENTS OF MORAL PHILOSOPHY	9	VST	8220107590262	eBook
712	W23	PL	431	OL1	PAYNE	19	RACHELS	ELEMENTS OF MORAL PHILOSOPHY	9TH 19	RENT MCG	9781259914256	Required
712	W23	PL	431	OL2	PAYNE	19	RACHELS	EBK THE ELEMENTS OF MORAL PHILOSOPHY	9	VST	8220107590262	eBook
712	W23	PL	431	OL2	PAYNE	19	RACHELS	ELEMENTS OF MORAL PHILOSOPHY	9TH 19	RENT MCG	9781259914256	Required
712	W23	PL	431	OL3	MACDONALD	19	HINMAN	ETHICS:PLURALISTIC APPR.TO MORAL...(PB)	5TH 13	CENGAGE L	9781133050018	Required
712	W23	PL	431	OL3	MACDONALD	19	PLATO	FIVE DIALOGUES:EUTHYPHRO,APOLOGY...	2ND 02	HACKETT	9780872206335	Required
712	W23	PL	431	OL4	MACDONALD	19	HINMAN	ETHICS:PLURALISTIC APPR.TO MORAL...(PB)	5TH 13	CENGAGE L	9781133050018	Required
712	W23	PL	431	OL4	MACDONALD	19	PLATO	FIVE DIALOGUES:EUTHYPHRO,APOLOGY...	2ND 02	HACKETT	9780872206335	Required
712	W23	PL	431	OL5	MACDONALD	19	PLATO	EBK PLATO: FIVE DIALOGUES	2	VST	9781603842747	eBook
712	W23	PL	431	801	PAYNE	11	RACHELS	EBK THE ELEMENTS OF MORAL PHILOSOPHY	9	VST	8220107590262	eBook
712	W23	PL	431	801	PAYNE	11	RACHELS	ELEMENTS OF MORAL PHILOSOPHY	9TH 19	RENT MCG	9781259914256	Required
712	W23	PL	431	802	ALVARO	26		No Text Required				
712	W23	PL	431	804	MACDONALD	19	PLATO	EBK PLATO: FIVE DIALOGUES	2	VST	9781603842747	eBook
712	W23	PM	111	25A	HAN	0		No Adoption Received				
712	W23	PM	121	OL1	BEARD	7	BEARD-THAPA	COMPLETE BOOK OF TECH.DESIGN..-W/ACCESS	21	K/H	9781792475740	Required
712	W23	PM	121	25A	GILBERT	19	KNOWLES	PRACTICAL GDE.TO PATTERNMAKING...WOMEN	05	MAC HIGHER	9781563673283	Recommended
712	W23	PM	121	25A	GILBERT	19	JOSEPH-ARMSTRO	PATTERNMAKING F/FASHION DESIGN (CL)	5TH 10	PEARSON	9780136069348	Recommended
712	W23	PM	122	25A	HAN	7		No Adoption Received				
712	W23	PM	171	25A	WILLIAMS	7		No Adoption Received				
712	W23	PM	233	25A	RUVINSKAYA	17		No Adoption Received				
712	W23	PM	236	25A	TAMANAHA	9		No Adoption Received				
712	W23	PM	255	25A	LIN	6		No Adoption Received				
712	W23	PO	122	301	NASCIMENTO	7		No Adoption Received				
712	W23	SA	301	ML1	STAFF	12		No Text Required				
712	W23	SA	303	SA1	STAFF	2		No Text Required				
712	W23	SA	369	SA1	STAFF	12		No Text Required				
712	W23	SA	373	SA1	STAFF	2		No Text Required				

712	W23	SA	390	SA1	STAFF	1		No Text Required				
712	W23	SA	400	SA1	STAFF	5		No Text Required				
712	W23	SA	411	701	STAFF	8		No Text Required				
712	W23	SA	421	SA1	STAFF	3		No Text Required				
712	W23	SA	424	SA1	STAFF	2		No Text Required				
712	W23	SA	426	SA1	STAFF	1		No Text Required				
712	W23	SA	490	SA1	STAFF	4		No Text Required				
712	W23	SC	032	801	ROGERS	18		No Text Required				
712	W23	SC	032	85A	ROGERS	20		No Text Required				
712	W23	SC	032	85B	DOROGAN	18		No Text Required				
712	W23	SC	101	301	RYNKIEWICZ	25		No Text Required				
712	W23	SC	102	301	CAMMAROTA	24		No Text Required				
712	W23	SC	102	302	CAMMAROTA	21		No Text Required				
712	W23	SC	111	OL1	LIDDICOAT	19		No Text Required				
712	W23	SC	111	302	CATTO	25		No Adoption Received				
712	W23	SC	111	303	KHALFAN	16		No Adoption Received				
712	W23	SC	112	OL1	PEARSON	19	ROBERTSON	SUSTAINABILITY:PRINCIPLES+PRACTICE	3RD 21	TAYLOR	9780367365219	Required
712	W23	SC	112	OL2	PEARSON	19	ROBERTSON	SUSTAINABILITY:PRINCIPLES+PRACTICE	3RD 21	TAYLOR	9780367365219	Required
712	W23	SC	112	301	TBD	25		No Text Required				
712	W23	SC	112	302	PRANTO	21		No Text Required				
712	W23	SC	112	303	PRANTO	19		No Text Required				
712	W23	SC	121	OL1	HARBI	19	WATSON	DOUBLE HELIX	80	NORTON	9780393950755	Required
712	W23	SC	121	OL2	HARBI	19	WATSON	DOUBLE HELIX	80	NORTON	9780393950755	Required
712	W23	SC	121	OL3	HARBI	19	WATSON	DOUBLE HELIX	80	NORTON	9780393950755	Required
712	W23	SC	121	OL4	HARBI	19	WATSON	DOUBLE HELIX	80	NORTON	9780393950755	Required
712	W23	SC	121	302	KNEIP	25	SHUSTER	BIOLOGY FOR A CHANGING WORLD	3RD 18	MAC HIGHER	9781319050573	Required
712	W23	SC	121	303	SPOTT	24	SHUSTER	BIOLOGY FOR A CHANGING WORLD	3RD 18	MAC HIGHER	9781319050573	Required
712	W23	SC	132	301	ROGERS	18		No Adoption Received				
712	W23	SC	132	302	WILLIAMSON	20		No Adoption Received				
712	W23	SC	132	303	ROGERS	13		No Adoption Received				
712	W23	SC	132	304	AMIRI	19		No Adoption Received				
712	W23	SC	147	301	BERHANU	15		No Text Required				
712	W23	SC	202	301	PARK	10	BERWALD	SPINELESS	18	PENG RAND	9780735211285	Required
712	W23	SC	202	303	SILVERMAN	18		No Adoption Received				
712	W23	SC	204	301	SCHIROS	12		No Adoption Received				
712	W23	SC	253	OL1	RYNKIEWICZ	18		No Text Required				
712	W23	SC	253	OL2	RYNKIEWICZ	19		No Text Required				
712	W23	SC	253	OL3	KNEIP	19	EASTON	TAKING SIDES:...ENVIRONMENTAL ISSUES	17TH 18	MCG	9781259853357	Required
712	W23	SC	253	SK1	DELL	27		No Text Required				
712	W23	SC	253	301	KNEIP	13	EASTON	TAKING SIDES:...ENVIRONMENTAL ISSUES	17TH 18	MCG	9781259853357	Required
712	W23	SC	253	302	KNEIP	14	EASTON	TAKING SIDES:...ENVIRONMENTAL ISSUES	17TH 18	MCG	9781259853357	Required
712	W23	SC	253	303	RYNKIEWICZ	25		No Text Required				
712	W23	SC	253	305	TORRES	25	EASTON	TAKING SIDES:...ENVIRONMENTAL ISSUES	17TH 18	MCG	9781259853357	Required
712	W23	SC	253	306	TORRES	25	EASTON	TAKING SIDES:...ENVIRONMENTAL ISSUES	17TH 18	MCG	9781259853357	Required
712	W23	SC	253	307	FRICK	19	RICKY	EBK PEARSON ETEXT INTERNATIONAL BUSINES	9	VST	8220127898157	eBook
712	W23	SC	253	307	FRICK	19	MARTEN	HUMAN ECOLOGY	01	TAYLOR	9781853837142	Recommended
712	W23	SC	253	308	FRICK	16	EASTON	TAKING SIDES:...ENVIRONMENTAL ISSUES	17TH 18	MCG	9781259853357	Required
712	W23	SC	326	OL1	HAROUSE	19		No Adoption Received				
712	W23	SC	326	OL2	HAROUSE	19		No Adoption Received				
712	W23	SC	326	801	HAROUSE	24		No Adoption Received				

712	W23	SC	326	802	RODRIGUEZ-RODRIGUEZ	25		No Adoption Received				
712	W23	SC	326	803	HAROUSE	27		No Adoption Received				
712	W23	SC	332	801	ROGERS	20	REED	NEW MUNSELL STUDENT COLOR SET(NEW ONLY)	6TH 21	MAC HIGHER	9781501365966	Required
712	W23	SC	332	85A	ROGERS	19	REED	NEW MUNSELL STUDENT COLOR SET(NEW ONLY)	6TH 21	MAC HIGHER	9781501365966	Required
712	W23	SC	332	85B	RYAN	18		No Adoption Received				
712	W23	SC	391	801	SILVERMAN	19		No Adoption Received				
712	W23	SP	111	BL1	BLANCO-RUIZ	24	UNLIMITED	EBK CENGAGE UNLIMITED SUBSCRIPTION, 4 M	1	VST	9780357700006	eBook
712	W23	SP	111	BL1	BLANCO-RUIZ	24	BLITT	EXPLORACIONES LL W/ACCESS	3RD 20	CENGAGE L	9780357100745	Required
712	W23	SP	111	BL1	BLANCO-RUIZ	24	BARCHARTS	EBK SPANISH VOCABULARY	1	VST	9781423202172	Recommended
712	W23	SP	111	BL2	MIELES LECHTRECKER	25	UNLIMITED	EBK CENGAGE UNLIMITED SUBSCRIPTION, 4 M	1	VST	9780357700006	eBook
712	W23	SP	111	BL2	MIELES LECHTRECKER	25	BLITT	EXPLORACIONES LL W/ACCESS	3RD 20	CENGAGE L	9780357100745	Required
712	W23	SP	111	BL2	MIELES LECHTRECKER	25	BARCHARTS	EBK SPANISH VOCABULARY	1	VST	9781423202172	Recommended
712	W23	SP	111	OL1	BLANCO-RUIZ	19	UNLIMITED	EBK CENGAGE UNLIMITED SUBSCRIPTION, 4 M	1	VST	9780357700006	eBook
712	W23	SP	111	OL1	BLANCO-RUIZ	19	BLITT	EXPLORACIONES LL W/ACCESS	3RD 20	CENGAGE L	9780357100745	Required
712	W23	SP	111	OL1	BLANCO-RUIZ	19	BARCHARTS	EBK SPANISH VOCABULARY	1	VST	9781423202172	eBook
712	W23	SP	111	301	BLANCO-RUIZ	25	UNLIMITED	EBK CENGAGE UNLIMITED SUBSCRIPTION, 4 M	1	VST	9780357700006	eBook
712	W23	SP	111	301	BLANCO-RUIZ	25	BLITT	EXPLORACIONES LL W/ACCESS	3RD 20	CENGAGE L	9780357100745	Required
712	W23	SP	111	301	BLANCO-RUIZ	25	BARCHARTS	EBK SPANISH VOCABULARY	1	VST	9781423202172	Recommended
712	W23	SP	111	302	GODOY NAVARRO	18	UNLIMITED	EBK CENGAGE UNLIMITED SUBSCRIPTION, 4 M	1	VST	9780357700006	eBook
712	W23	SP	111	302	GODOY NAVARRO	18	BLITT	EXPLORACIONES LL W/ACCESS	3RD 20	CENGAGE L	9780357100745	Required
712	W23	SP	111	302	GODOY NAVARRO	18	BARCHARTS	EBK SPANISH VOCABULARY	1	VST	9781423202172	Recommended
712	W23	SP	111	304	MUNDO-LOPEZ	12	UNLIMITED	EBK CENGAGE UNLIMITED SUBSCRIPTION, 4 M	1	VST	9780357700006	eBook
712	W23	SP	111	304	MUNDO-LOPEZ	12	BLITT	EXPLORACIONES LL W/ACCESS	3RD 20	CENGAGE L	9780357100745	Required
712	W23	SP	111	304	MUNDO-LOPEZ	12	BARCHARTS	EBK SPANISH VOCABULARY	1	VST	9781423202172	Recommended
712	W23	SP	112	BL2	MIELES LECHTRECKER	25	UNLIMITED	EBK CENGAGE UNLIMITED SUBSCRIPTION, 4 M	1	VST	9780357700006	eBook
712	W23	SP	112	BL2	MIELES LECHTRECKER	25	LILIANE	EBK SPANISH GRAMMAR	1	VST	9781423219699	Recommended
712	W23	SP	112	OL1	GODOY NAVARRO	19	UNLIMITED	EBK CENGAGE UNLIMITED SUBSCRIPTION, 4 M	1	VST	9780357700006	Required
712	W23	SP	112	OL1	GODOY NAVARRO	19	LILIANE	EBK SPANISH GRAMMAR	1	VST	8220103715805	eBook
712	W23	SP	112	OL2	GODOY NAVARRO	19		No Adoption Received				
712	W23	SP	112	303	MIELES LECHTRECKER	25	UNLIMITED	EBK CENGAGE UNLIMITED SUBSCRIPTION, 4 M	1	VST	9780357700006	Required
712	W23	SP	112	303	MIELES LECHTRECKER	25	LILIANE	EBK SPANISH GRAMMAR	1	VST	9781423219699	Recommended
712	W23	SP	112	304	MEJIAS MARTINEZ	11	UNLIMITED	EBK CENGAGE UNLIMITED SUBSCRIPTION, 4 M	1	VST	9780357700006	Required
712	W23	SP	112	304	MEJIAS MARTINEZ	11	LILIANE	EBK SPANISH GRAMMAR	1	VST	9781423219699	Recommended
712	W23	SP	112	305	MUNDO-LOPEZ	22	UNLIMITED	EBK CENGAGE UNLIMITED SUBSCRIPTION, 4 M	1	VST	9780357700006	Required
712	W23	SP	112	305	MUNDO-LOPEZ	22	LILIANE	EBK SPANISH GRAMMAR	1	VST	9781423219699	Recommended
712	W23	SP	122	301	SAGARDIA	25	UNLIMITED	EBK CENGAGE UNLIMITED SUBSCRIPTION, 4 M	1	VST	9780357700006	eBook
712	W23	SP	122	35A	MUNDO-LOPEZ	14	UNLIMITED	EBK CENGAGE UNLIMITED SUBSCRIPTION, 4 M	1	VST	9780357700006	eBook
712	W23	SP	141	301	SAGARDIA	17		No Text Required				
712	W23	SP	223	301	TBD	6		No Text Required				
712	W23	SS	100	PO1	WEXLER	6		No Text Required				
712	W23	SS	100	301	KATAGIRI	24	MEADOWS	HOW TO SET UP+RUN A FASHION LABEL	3RD 19	HACHETTE B	9781786274212	Required
712	W23	SS	100	302	KATAGIRI	19	MEADOWS	HOW TO SET UP+RUN A FASHION LABEL	3RD 19	HACHETTE B	9781786274212	Required
712	W23	SS	131	ALL	BKSTORE RECOMMENDED	0	BARCHARTS	PSYCHOLOGY	12	BARCHARTS	9781423219620	Recommended
712	W23	SS	131	OL1	PALEY	19	MYERS	PSYCHOLOGY IN EVERYDAY LIFE	5TH 20	MAC HIGHER	9781319133726	Required
712	W23	SS	131	OL1	PALEY	19	DEWALL	EBK PSYCHOLOGY IN EVERYDAY LIFE	5	VST	8220107844853	Required
712	W23	SS	131	OL2	BENKENDORF	19		No Text Required				
712	W23	SS	131	OL3	BENKENDORF	19		No Text Required				
712	W23	SS	131	OL4	SIDOROWICZ	18	HUFFMAN	PSYCHOLOGY IN ACT.-PRINT COMPAN.(LL)TXT	12TH 18	WILEY	9781119364634	Required
712	W23	SS	131	301	MARTIN	27	MYERS	PSYCHOLOGY IN EVERYDAY LIFE	5TH 20	MAC HIGHER	9781319133726	Recommended
712	W23	SS	131	301	MARTIN	27	DEWALL	EBK PSYCHOLOGY IN EVERYDAY LIFE	5	VST	8220107844853	Required

712	W23	SS	131	302	MARTIN	26	MYERS	PSYCHOLOGY IN EVERYDAY LIFE	5TH 20	MAC HIGHER	9781319133726	Recommended
712	W23	SS	131	302	MARTIN	26	DEWALL	EBK PSYCHOLOGY IN EVERYDAY LIFE	5	VST	8220107844853	Required
712	W23	SS	131	303	PALEY	19	MYERS	PSYCHOLOGY IN EVERYDAY LIFE	5TH 20	MAC HIGHER	9781319133726	Required
712	W23	SS	131	303	PALEY	19	DEWALL	EBK PSYCHOLOGY IN EVERYDAY LIFE	5	VST	8220107844853	Required
712	W23	SS	131	304	PALEY	27	MYERS	PSYCHOLOGY IN EVERYDAY LIFE	5TH 20	MAC HIGHER	9781319133726	Required
712	W23	SS	131	304	PALEY	27	DEWALL	EBK PSYCHOLOGY IN EVERYDAY LIFE	5	VST	8220107844853	Required
712	W23	SS	131	305	MARTIN	9	DEWALL	EBK PSYCHOLOGY IN EVERYDAY LIFE	5	VST	8220107844853	Required
712	W23	SS	131	305	MARTIN	9	MYERS	PSYCHOLOGY IN EVERYDAY LIFE	5TH 20	MAC HIGHER	9781319133726	Recommended
712	W23	SS	131	306	ALBRIGHT	27	CARPENTER	EBK VISUALIZING PSYCHOLOGY	3	VST	8220107339946	eBook
712	W23	SS	131	307	PALEY	13	MYERS	PSYCHOLOGY IN EVERYDAY LIFE	5TH 20	MAC HIGHER	9781319133726	Required
712	W23	SS	131	307	PALEY	13	DEWALL	EBK PSYCHOLOGY IN EVERYDAY LIFE	5	VST	8220107844853	Required
712	W23	SS	131	308	PARK	19		No Text Required				
712	W23	SS	141	OL1	ZAERA	19	MCCONNELL	EBK MACROECONOMICS	22	VST	8220108133130	eBook
712	W23	SS	141	OL1	ZAERA	19	MCCONNELL	MACROECONOMICS	22ND 21	RENT MCG	9781264112456	Required
712	W23	SS	141	OL1	ZAERA	19	BARCHARTS	EBK MACROECONOMICS	1	VST	9781423202868	Recommended
712	W23	SS	141	OL2	CLEMENT	19	BARCHARTS	EBK MACROECONOMICS	1	VST	9781423202868	Recommended
712	W23	SS	141	OL2	CLEMENT	19	HUBBARD	MACROECONOMICS	8TH 21	RENT PEARS	9780135801741	Required
712	W23	SS	141	OL3	CLEMENT	19	HUBBARD	MACROECONOMICS	8TH 21	RENT PEARS	9780135801741	Required
712	W23	SS	141	OL4	UDEOGALANYA	19	MCCONNELL	EBK MACROECONOMICS	22	VST	8220108133130	eBook
712	W23	SS	141	OL4	UDEOGALANYA	19	MCCONNELL	MACROECONOMICS	22ND 21	RENT MCG	9781264112456	Required
712	W23	SS	141	OL4	UDEOGALANYA	19	BARCHARTS	EBK MACROECONOMICS	1	VST	9781423202868	Recommended
712	W23	SS	141	OL5	BOLLON	19	GLENN	EBK PEARSON ETEXT MACROECONOMICS -- INS	8	VST	8220127887816	eBook
712	W23	SS	141	OL5	BOLLON	19	MCCONNELL	MACROECONOMICS	22ND 21	RENT MCG	9781264112456	Required
712	W23	SS	141	OL5	BOLLON	19	MCCONNELL	EBK MACROECONOMICS	22	VST	8220108133130	eBook
712	W23	SS	141	OL6	BOLLON	19	GLENN	EBK PEARSON ETEXT MACROECONOMICS -- INS	8	VST	8220127887816	eBook
712	W23	SS	141	OL6	BOLLON	19	MCCONNELL	MACROECONOMICS	22ND 21	RENT MCG	9781264112456	Required
712	W23	SS	141	OL6	BOLLON	19	MCCONNELL	EBK MACROECONOMICS	22	VST	8220108133130	eBook
712	W23	SS	141	OL7	GORDON	19	MCCONNELL	EBK MACROECONOMICS	22	VST	8220108133130	eBook
712	W23	SS	141	OL7	GORDON	19	MCCONNELL	MACROECONOMICS	22ND 21	RENT MCG	9781264112456	Required
712	W23	SS	141	OL7	GORDON	19	GLENN	EBK PEARSON ETEXT MACROECONOMICS -- INS	8	VST	8220127887816	eBook
712	W23	SS	141	OL7	GORDON	19	BARCHARTS	EBK MACROECONOMICS	1	VST	9781423202868	Recommended
712	W23	SS	141	SK1	SHIM	40		No Text Required				
712	W23	SS	141	301	RAWLINS	11	MCCONNELL	EBK MACROECONOMICS	22	VST	8220108133130	eBook
712	W23	SS	141	301	RAWLINS	11	MCCONNELL	MACROECONOMICS	22ND 21	RENT MCG	9781264112456	Required
712	W23	SS	141	301	RAWLINS	11	BARCHARTS	EBK MACROECONOMICS	1	VST	9781423202868	Recommended
712	W23	SS	141	302	GORDON	22	MCCONNELL	EBK MACROECONOMICS	22	VST	8220108133130	eBook
712	W23	SS	141	302	GORDON	22	MCCONNELL	MACROECONOMICS	22ND 21	RENT MCG	9781264112456	Required
712	W23	SS	141	302	GORDON	22	BARCHARTS	EBK MACROECONOMICS	1	VST	9781423202868	Recommended
712	W23	SS	141	303	GORDON	27	MCCONNELL	EBK MACROECONOMICS	22	VST	8220108133130	eBook
712	W23	SS	141	303	GORDON	27	MCCONNELL	MACROECONOMICS	22ND 21	RENT MCG	9781264112456	Required
712	W23	SS	141	303	GORDON	27	BARCHARTS	EBK MACROECONOMICS	1	VST	9781423202868	Recommended
712	W23	SS	141	304	POGORELOVA	27	MCCONNELL	EBK MACROECONOMICS	22	VST	8220108133130	eBook
712	W23	SS	141	304	POGORELOVA	27	MCCONNELL	MACROECONOMICS	22ND 21	RENT MCG	9781264112456	Required
712	W23	SS	141	304	POGORELOVA	27	GLENN	EBK PEARSON ETEXT MACROECONOMICS -- INS	8	VST	8220127887816	eBook
712	W23	SS	141	304	POGORELOVA	27	BARCHARTS	EBK MACROECONOMICS	1	VST	9781423202868	Recommended
712	W23	SS	141	305	JUSTO	27	MCCONNELL	MACROECONOMICS	22ND 21	RENT MCG	9781264112456	Required
712	W23	SS	141	305	JUSTO	27	GLENN	EBK PEARSON ETEXT MACROECONOMICS -- INS	8	VST	8220127887816	eBook
712	W23	SS	141	305	JUSTO	27	MCCONNELL	EBK MACROECONOMICS	22	VST	8220108133130	eBook
712	W23	SS	141	305	JUSTO	27	BARCHARTS	EBK MACROECONOMICS	1	VST	9781423202868	Recommended
712	W23	SS	141	306	UDEOGALANYA	27	MCCONNELL	EBK MACROECONOMICS	22	VST	8220108133130	eBook

712	W23	SS	141	306	UDEOGALANYA	27	MCCONNELL	MACROECONOMICS	22ND 21	RENT MCG	9781264112456	Required
712	W23	SS	141	306	UDEOGALANYA	27	BARCHARTS	EBK MACROECONOMICS	1	VST	9781423202868	Recommended
712	W23	SS	141	307	UDEOGALANYA	27	MCCONNELL	EBK MACROECONOMICS	22	VST	8220108133130	eBook
712	W23	SS	141	307	UDEOGALANYA	27	MCCONNELL	MACROECONOMICS	22ND 21	RENT MCG	9781264112456	Required
712	W23	SS	141	307	UDEOGALANYA	27	BARCHARTS	EBK MACROECONOMICS	1	VST	9781423202868	Recommended
712	W23	SS	141	308	DOYRAN	27	MCCONNELL	MACROECONOMICS	22ND 21	RENT MCG	9781264112456	Required
712	W23	SS	141	308	DOYRAN	27	MCCONNELL	EBK MACROECONOMICS	22	VST	8220108133130	eBook
712	W23	SS	141	308	DOYRAN	27	BARCHARTS	EBK MACROECONOMICS	1	VST	9781423202868	Recommended
712	W23	SS	141	35A	MIRANDA	27	MCCONNELL	MACROECONOMICS	22ND 21	RENT MCG	9781264112456	Required
712	W23	SS	141	35A	MIRANDA	27	MCCONNELL	EBK MACROECONOMICS	22	VST	8220108133130	eBook
712	W23	SS	141	35A	MIRANDA	27	BARCHARTS	EBK MACROECONOMICS	1	VST	9781423202868	Recommended
712	W23	SS	141	35B	COOPER	27	MCCONNELL	MACROECONOMICS	22ND 21	RENT MCG	9781264112456	Required
712	W23	SS	141	35B	COOPER	27	MCCONNELL	EBK MACROECONOMICS	22	VST	8220108133130	eBook
712	W23	SS	141	35C	ABAH	27	MCCONNELL	MACROECONOMICS	22ND 21	RENT MCG	9781264112456	Required
712	W23	SS	141	35C	ABAH	27	MCCONNELL	EBK MACROECONOMICS	22	VST	8220108133130	Required
712	W23	SS	141	35C	ABAH	27	BARCHARTS	EBK MACROECONOMICS	1	VST	9781423202868	Recommended
712	W23	SS	141	35D	LYAKIR	24	MCCONNELL	MACROECONOMICS	22ND 21	RENT MCG	9781264112456	Required
712	W23	SS	141	35D	LYAKIR	24	MCCONNELL	EBK MACROECONOMICS	22	VST	8220108133130	eBook
712	W23	SS	141	35D	LYAKIR	24	BARCHARTS	EBK MACROECONOMICS	1	VST	9781423202868	Recommended
712	W23	SS	141	35F	JUSTO	27	MCCONNELL	EBK MACROECONOMICS	22	VST	8220108133130	eBook
712	W23	SS	141	35F	JUSTO	27	MCCONNELL	MACROECONOMICS	22ND 21	RENT MCG	9781264112456	Required
712	W23	SS	141	35F	JUSTO	27	BARCHARTS	EBK MACROECONOMICS	1	VST	9781423202868	Recommended
712	W23	SS	151	OL1	LEVINE	19	KEGLEY	WORLD POLITICS:TREND..-14/15 -TEXT	15TH 15	CENGAGE L	9781285437330	Required
712	W23	SS	171	OL1	CUNNINGHAM	19	UNKNOWN	EBK SOCIOLOGY		VST	9781423224365	eBook
712	W23	SS	171	OL2	CUNNINGHAM	19	UNKNOWN	EBK SOCIOLOGY		VST	9781423224365	eBook
712	W23	SS	171	OL3	DE JONG	19	BARCHARTS	SOCIOLOGY	14	BARCHARTS	9781423224358	Recommended
712	W23	SS	171	301	KAWAMURA	26	BARCHARTS	SOCIOLOGY	14	BARCHARTS	9781423224358	Recommended
712	W23	SS	171	302	DRUKER	13	UNKNOWN	EBK SOCIOLOGY		VST	9781423224365	eBook
712	W23	SS	171	303	DE JONG	21	UNKNOWN	EBK SOCIOLOGY		VST	9781423224365	eBook
712	W23	SS	200	301	LYAKIR	27	KEOWN	EBK PERSONAL FINANCE -- MYLAB FINANCE W	9	VST	8220126469891	Required
712	W23	SS	200	302	LYAKIR	27	KEOWN	EBK PERSONAL FINANCE -- MYLAB FINANCE W	9	VST	8220126469891	Required
712	W23	SS	201	OL1	OZSOZ	19		No Text Required				
712	W23	SS	201	301	CHAUDHRY	22		No Text Required				
712	W23	SS	206	301	BENKENDORF	27		No Text Required				
712	W23	SS	237	OL1	MAIORCA	19	MAIORCA	PERSONAL SELECTION+PERFORMANCE MGMT.	4TH 18	XANEDU	9781506698441	Required
712	W23	SS	237	OL2	MAIORCA	19	MAIORCA	PERSONAL SELECTION+PERFORMANCE MGMT.	4TH 18	XANEDU	9781506698441	Required
712	W23	SS	237	OL3	MAIORCA	19	MAIORCA	PERSONAL SELECTION+PERFORMANCE MGMT.	4TH 18	XANEDU	9781506698441	Required
712	W23	SS	237	OL4	MAIORCA	19	MAIORCA	PERSONAL SELECTION+PERFORMANCE MGMT.	4TH 18	XANEDU	9781506698441	Required
712	W23	SS	237	301	MARTIN	27	BULGER	PSYCHOLOGY+WORK TODAY	11TH 20	TAYLOR	9781138052949	Recommended
712	W23	SS	237	35A	GILLESPIE	27		No Adoption Received				
712	W23	SS	237	35B	MALIK	25	SPECTOR	INDUSTRIAL+ORGANIZATIONAL PSYCHOLOGY	8TH 21	WILEY	9781119805311	Required
712	W23	SS	242	OL1	ZAERA	19	JOHN	EBK MICROECONOMICS	1	VST	9781423202929	Recommended
712	W23	SS	242	OL2	RAWLINS	19	JOHN	EBK MICROECONOMICS	1	VST	9781423202929	Recommended
712	W23	SS	242	OL3	RAWLINS	19	JOHN	EBK MICROECONOMICS	1	VST	9781423202929	Recommended
712	W23	SS	242	OL4	BIETRY	19	JOHN	EBK MICROECONOMICS	1	VST	9781423202929	Recommended
712	W23	SS	242	OL5	GIBSON	19	JOHN	EBK MICROECONOMICS	1	VST	9781423202929	Recommended
712	W23	SS	242	OL6	HOROWITZ	19	JOHN	EBK MICROECONOMICS	1	VST	9781423202929	Recommended
712	W23	SS	242	OL7	BIETRY	19	JOHN	EBK MICROECONOMICS	1	VST	9781423202929	Recommended
712	W23	SS	242	OL8	HOROWITZ	19	JOHN	EBK MICROECONOMICS	1	VST	9781423202929	Recommended
712	W23	SS	242	PO1	PIRISINO	24	JOHN	EBK MICROECONOMICS	1	VST	9781423202929	eBook

712	W23	SS	242	301	BOLLON	27	JOHN	EBK MICROECONOMICS	1	VST	9781423202929	Recommended
712	W23	SS	242	302	ABAH	27	JOHN	EBK MICROECONOMICS	1	VST	9781423202929	Recommended
712	W23	SS	242	303	ABAH	27	JOHN	EBK MICROECONOMICS	1	VST	9781423202929	Recommended
712	W23	SS	242	304	ABAH	27	JOHN	EBK MICROECONOMICS	1	VST	9781423202929	Recommended
712	W23	SS	242	305	KATAGIRI	21	JOHN	EBK MICROECONOMICS	1	VST	9781423202929	Recommended
712	W23	SS	242	306	TBD	27	JOHN	EBK MICROECONOMICS	1	VST	9781423202929	Recommended
712	W23	SS	242	307	UDEOGALANYA	11	JOHN	EBK MICROECONOMICS	1	VST	9781423202929	Recommended
712	W23	SS	242	35A	MIRANDA	17	JOHN	EBK MICROECONOMICS	1	VST	9781423202929	Recommended
712	W23	SS	242	35B	TBD	8	JOHN	EBK MICROECONOMICS	1	VST	9781423202929	Recommended
712	W23	SS	242	35C	HOROWITZ	10	JOHN	EBK MICROECONOMICS	1	VST	9781423202929	Recommended
712	W23	SS	244	301	KATAGIRI	13	MCCONNELL	EBK MICROECONOMICS, BRIEF EDITION	3	VST	8220107597926	eBook
712	W23	SS	244	301	KATAGIRI	13	MCCONNELL	MICROECONOMICS,BRIEF	3RD 19	RENT MCG	9781260324976	Required
712	W23	SS	244	301	KATAGIRI	13	JOHN	EBK MICROECONOMICS	1	VST	9781423202929	Recommended
712	W23	SS	272	301	ROSEN	27	COHEN	EBK THE MARRIAGE AND FAMILY EXPERIENCE	13	VST	9781305856349	eBook
712	W23	SS	272	35A	ROSEN	18	COHEN	EBK THE MARRIAGE AND FAMILY EXPERIENCE	13	VST	9781305856349	eBook
712	W23	SS	304	OL1	FELIX	10	HILLMAN	UNDERSTANDING CONTEMPORARY CARIBBEAN	2ND 09	RIENNER	9781588266637	Required
712	W23	SS	307	801	CUNNINGHAM	25		No Text Required				
712	W23	SS	307	802	CUNNINGHAM	26		No Text Required				
712	W23	SS	313	801	DE JONG	12		No Text Required				
712	W23	SS	314	85A	JUSTO	11		No Text Required				
712	W23	SS	334	801	MAHULAWDE	27	THOMPSON	EBK HANDBOOK OF COLOR PSYCHOLOGY	1	VST	9781316396957	eBook
712	W23	SS	334	801	MAHULAWDE	27	KAREN	EBK DRESS YOUR BEST LIFE		VST	9780316530989	eBook
712	W23	SS	334	85A	MAHULAWDE	26	THOMPSON	EBK HANDBOOK OF COLOR PSYCHOLOGY	1	VST	9781316396957	eBook
712	W23	SS	334	85A	MAHULAWDE	26	KAREN	EBK DRESS YOUR BEST LIFE		VST	9780316530989	eBook
712	W23	SS	334	85B	MAHULAWDE	18	THOMPSON	EBK HANDBOOK OF COLOR PSYCHOLOGY	1	VST	9781316396957	eBook
712	W23	SS	334	85B	MAHULAWDE	18	KAREN	EBK DRESS YOUR BEST LIFE		VST	9780316530989	eBook
712	W23	SS	340	801	DEGNORE	16		No Text Required				
712	W23	SS	341	801	LEVINE	19		No Text Required				
712	W23	SS	343	OL1	GIBSON	19	MCCONNELL	EBK CONTEMPORARY LABOR ECONOMICS	12	VST	9781260736557	eBook
712	W23	SS	343	801	BIETRY	20		No Text Required				
712	W23	SS	345	801	GONSALVES	27	ROSS	ESSEN.OF CORP.FINANCE (LOOSELEAF)	11TH 23	MCG	9781265414962	Required
712	W23	SS	345	802	GONSALVES	28	ROSS	ESSEN.OF CORP.FINANCE (LOOSELEAF)	11TH 23	MCG	9781265414962	Required
712	W23	SS	345	85A	GONSALVES	27	ROSS	ESSEN.OF CORP.FINANCE (LOOSELEAF)	11TH 23	MCG	9781265414962	Required
712	W23	SS	354	OL1	CHAUDHRY	19		No Adoption Received				
712	W23	SS	354	OL2	LEVINE	19	ONEIL	ESSENTIALS OF COMPAR.POLITICS-W/CARD	7TH 21	NORTON	9780393532777	Required
712	W23	SS	354	OL3	CHAUDHRY	19		No Adoption Received				
712	W23	SS	354	OL4	CHAUDHRY	19		No Adoption Received				
712	W23	SS	354	OL5	FRANCISCO	19		No Adoption Received				
712	W23	SS	354	OL6	FRANCISCO	19		No Adoption Received				
712	W23	SS	354	PO1	FRASER	17	MCCORMICK	COMPARATIVE GOVERNMENT+POLITICS	22	MAC HIGHER	9781350932548	Required
712	W23	SS	354	PO2	FRASER	19	MCCORMICK	COMPARATIVE GOVERNMENT+POLITICS	22	MAC HIGHER	9781350932548	Required
712	W23	SS	354	801	CIASCHI	26		No Adoption Received				
712	W23	SS	354	802	FRANCISCO	14		No Adoption Received				
712	W23	SS	354	803	RAFIEE	27		No Text Required				
712	W23	SS	354	85A	FRANCISCO	13		No Adoption Received				
712	W23	SS	356	OL1	CHAUDHRY	19		No Adoption Received				
712	W23	SS	374	OL1	KAWAMURA	19		No Text Required				
712	W23	SS	374	OL2	KAWAMURA	19		No Text Required				
712	W23	SS	374	OL3	KAWAMURA	19		No Text Required				
712	W23	SS	374	OL4	SHUR	19	MCCURDY	CONFORMITY+CONFLICT	15TH 16	PEARSON	9780205990795	Required

712	W23	SS	374	OL4	SHUR	19	MACIONIS	SEEING OURSELVES	8TH 10	PEARSON	9780205733163	Required
712	W23	SS	374	801	ROSEN	27	MCCURDY	CONFORMITY+CONFLICT	15TH 16	PEARSON	9780205990795	Required
712	W23	SS	374	801	ROSEN	27	MACIONIS	SEEING OURSELVES	8TH 10	PEARSON	9780205733163	Required
712	W23	SS	374	802	SHUR	22	MCCURDY	CONFORMITY+CONFLICT	15TH 16	PEARSON	9780205990795	Required
712	W23	SS	374	802	SHUR	22	MACIONIS	SEEING OURSELVES	8TH 10	PEARSON	9780205733163	Required
712	W23	SS	374	85A	ROSEN	16	MCCURDY	CONFORMITY+CONFLICT	15TH 16	PEARSON	9780205990795	Required
712	W23	SS	374	85A	ROSEN	16	MACIONIS	SEEING OURSELVES	8TH 10	PEARSON	9780205733163	Required
712	W23	SS	376	801	KAWAMURA	17		No Text Required				
712	W23	SS	376	802	TBD	18		No Text Required				
712	W23	SS	378	OL1	DE JONG	19		No Text Required				
712	W23	SS	378	OL2	DE JONG	19		No Text Required				
712	W23	SS	379	OL1	DE JONG	19		No Text Required				
712	W23	SS	385	801	QUINTERO	14		No Text Required				
712	W23	SS	386	OL1	KAWAMURA	19		No Text Required				
712	W23	SS	386	85A	KRAMER	10		No Text Required				
712	W23	SS	396	801	BENKENDORF	20		No Text Required				
712	W23	SS	397	801	CHAUDHRY	16		No Text Required				
712	W23	SS	442	801	BIETRY	27	DALY	ECOLOGICAL ECONOMICS	2ND 11	UCP	9781597266819	Required
712	W23	SS	443	OL1	DELACRUZ	19		No Text Required				
712	W23	SS	443	OL2	JUSTO	19	CARBAUGH	INTERNATIONAL ECONOMICS	17TH 19	CENGAGE L	9781337558938	Required
712	W23	SS	443	OL3	GORDON	19	CARBAUGH	INTERNATIONAL ECONOMICS	18TH 23	CENGAGE L	9780357518915	Required
712	W23	SS	443	OL4	LYAKIR	19	GERBER	INTERNATIONAL ECONOMICS	8TH 22	RENT PEARS	9780136892410	Required
712	W23	SS	443	OL5	LYAKIR	19	GERBER	INTERNATIONAL ECONOMICS	8TH 22	RENT PEARS	9780136892410	Required
712	W23	SS	443	OL6	LYAKIR	19	GERBER	EBK INTERNATIONAL ECONOMICS	8	VST	9780136892274	eBook
712	W23	SS	443	OL7	GONSALVES	19	CARBAUGH	INTERNATIONAL ECONOMICS	18TH 23	CENGAGE L	9780357518915	Required
712	W23	SS	443	802	TBD	14		No Text Required				
712	W23	SS	443	803	SHAW	18		No Text Required				
712	W23	SS	445	OL1	BOLLON	19		No Adoption Received				
712	W23	SS	445	801	BOLLON	20		No Adoption Received				
712	W23	SS	445	85A	BOLLON	9		No Adoption Received				
712	W23	SS	446	OL1	JUSTO	19	FRANKO	EBK THE PUZZLE OF LATIN AMERICAN ECONOM	4	VST	9781442212183	eBook
712	W23	SXU	100	55A		0		No Adoption Received				
712	W23	SXU	340	55A		0		No Adoption Received				
712	W23	SXU	349	55A		0		No Adoption Received				
712	W23	TC	111	OL1	BEARD	11	BEARD-THAPA	COMPLETE BOOK OF TECH.DESIGN..-W/ACCESS	21	K/H	9781792475740	Required
712	W23	TC	312	701	RUVINSKAYA	14	BEARD-THAPA	COMPLETE BOOK OF TECH.DESIGN..-W/ACCESS	21	K/H	9781792475740	Required
712	W23	TC	312	702	RUVINSKAYA	23	BEARD-THAPA	COMPLETE BOOK OF TECH.DESIGN..-W/ACCESS	21	K/H	9781792475740	Required
712	W23	TC	322	701	WILLIAMS	14	BEARD-THAPA	COMPLETE BOOK OF TECH.DESIGN..-W/ACCESS	21	K/H	9781792475740	Required
712	W23	TC	322	702	WILLIAMS	24	BEARD-THAPA	COMPLETE BOOK OF TECH.DESIGN..-W/ACCESS	21	K/H	9781792475740	Required
712	W23	TC	341	701	DONATIEN	17	BEARD-THAPA	COMPLETE BOOK OF TECH.DESIGN..-W/ACCESS	21	K/H	9781792475740	Required
712	W23	TC	341	702	DONATIEN	20	BEARD-THAPA	COMPLETE BOOK OF TECH.DESIGN..-W/ACCESS	21	K/H	9781792475740	Required
712	W23	TC	451	701	BEARD	11	BEARD-THAPA	COMPLETE BOOK OF TECH.DESIGN..-W/ACCESS	21	K/H	9781792475740	Required
712	W23	TC	451	702	BEARD	20	BEARD-THAPA	COMPLETE BOOK OF TECH.DESIGN..-W/ACCESS	21	K/H	9781792475740	Required
712	W23	TC	491	701	BEARD	5	BEARD-THAPA	COMPLETE BOOK OF TECH.DESIGN..-W/ACCESS	21	K/H	9781792475740	Required
712	W23	TC	491	702	BEARD	25	BEARD-THAPA	COMPLETE BOOK OF TECH.DESIGN..-W/ACCESS	21	K/H	9781792475740	Required
712	W23	TD	101	15A	DORMUTH	25		No Adoption Received				
712	W23	TD	101	15B	DORMUTH	25		No Adoption Received				
712	W23	TD	103	15A	MARONEY	25		No Adoption Received				
712	W23	TD	114	101	BONILLA	22		No Adoption Received				
712	W23	TD	131	15A	HESS	12	756527	SHUTTLE BOAT 113/4		XX SUPPLY	2818440029578	Required

712	W23	TD	131	15A	HESS	12	756525	REED HOOK 5''		XX SUPPLY	2818440029585	Required
712	W23	TD	138	101	WEBER	24		No Adoption Received				
712	W23	TD	157	15A	LEE	14		No Adoption Received				
712	W23	TD	183	15A	DORMUTH	25		No Adoption Received				
712	W23	TD	202	101	RAMIREZ	20		No Adoption Received				
712	W23	TD	202	102	PICCORA	12		No Adoption Received				
712	W23	TD	204	101	GOETZ	11	KETTLEY	DESIGNING WITH SMART TEXTILES	15	MAC HIGHER	9781472569158	Required
712	W23	TD	206	101	JEYAVEERAN	20		No Adoption Received				
712	W23	TD	206	102	JEYAVEERAN	12		No Adoption Received				
712	W23	TD	207	101	ALLEN	19		No Adoption Received				
712	W23	TD	224	15A	KRUG	12		No Adoption Received				
712	W23	TD	227	101	PEOT	23		No Adoption Received				
712	W23	TD	238	101	HESS	18		No Adoption Received				
712	W23	TD	251	101	LEE	22		No Adoption Received				
712	W23	TD	262	101	GOETZ	17		No Text Required				
712	W23	TD	262	102	SCHULTZ	15		No Text Required				
712	W23	TD	333	601	LENNOX	20		No Text Required				
712	W23	TD	357	601	POLIKOFF	19		No Text Required				
712	W23	TD	362	601	GOETZ	12		No Text Required				
712	W23	TD	413	601	HERNANDEZ	16		No Text Required				
712	W23	TD	414	601	RUIZ	19		No Text Required				
712	W23	TD	462	601	BRESLAU	16		No Text Required				
712	W23	TD	491	601	SUSSMAN-SILVERMAN	16		No Text Required				
712	W23	TL	111	15A	JUHASZ	3		No Adoption Received				
712	W23	TR	000	101	CAMMARATA	0		No Adoption Received				
712	W23	TR	001	101		0		No Adoption Received				
712	W23	TS	110	OL1	CORMIER	19	JOHNSON	J.J.PIZZUTO'S FABRIC SCI..KIT-W/ACCESS	11TH 16	MAC HIGHER	9781501316517	Required
712	W23	TS	110	OL1	CORMIER	19	5234	DOUBLE SIDED SCOTCH TAPE		XX SUPPLY	2818440009334	Required
712	W23	TS	110	OL1	CORMIER	19	660304	ART ALTERNAT STAINLESS STEEL NEEDLE TOOL		XX SUPPLY	2818440027918	Required
712	W23	TS	110	OL2	SARKAR	19	JOHNSON	J.J.PIZZUTO'S FABRIC SCI..KIT-W/ACCESS	11TH 16	MAC HIGHER	9781501316517	Required
712	W23	TS	110	OL2	SARKAR	19	5234	DOUBLE SIDED SCOTCH TAPE		XX SUPPLY	2818440009334	Required
712	W23	TS	110	OL2	SARKAR	19	660304	ART ALTERNAT STAINLESS STEEL NEEDLE TOOL		XX SUPPLY	2818440027918	Required
712	W23	TS	110	SK1	KIM	14		No Adoption Received				
712	W23	TS	110	SK2	KIM	22		No Adoption Received				
712	W23	TS	110	SK3	YANG	26		No Adoption Received				
712	W23	TS	110	201	SARKAR	25	JOHNSON	J.J.PIZZUTO'S FABRIC SCI..KIT-W/ACCESS	11TH 16	MAC HIGHER	9781501316517	Required
712	W23	TS	110	201	SARKAR	25	5234	DOUBLE SIDED SCOTCH TAPE		XX SUPPLY	2818440009334	Required
712	W23	TS	110	201	SARKAR	25	660304	ART ALTERNAT STAINLESS STEEL NEEDLE TOOL		XX SUPPLY	2818440027918	Required
712	W23	TS	110	202	GAO	25	JOHNSON	J.J.PIZZUTO'S FABRIC SCI..KIT-W/ACCESS	11TH 16	MAC HIGHER	9781501316517	Required
712	W23	TS	110	202	GAO	25	5234	DOUBLE SIDED SCOTCH TAPE		XX SUPPLY	2818440009334	Required
712	W23	TS	110	202	GAO	25	660304	ART ALTERNAT STAINLESS STEEL NEEDLE TOOL		XX SUPPLY	2818440027918	Required
712	W23	TS	110	203	BENANTI	25	JOHNSON	J.J.PIZZUTO'S FABRIC SCI..KIT-W/ACCESS	11TH 16	MAC HIGHER	9781501316517	Required
712	W23	TS	110	203	BENANTI	25	5234	DOUBLE SIDED SCOTCH TAPE		XX SUPPLY	2818440009334	Required
712	W23	TS	110	203	BENANTI	25	660304	ART ALTERNAT STAINLESS STEEL NEEDLE TOOL		XX SUPPLY	2818440027918	Required
712	W23	TS	110	204	WONG	25	JOHNSON	J.J.PIZZUTO'S FABRIC SCI..KIT-W/ACCESS	11TH 16	MAC HIGHER	9781501316517	Required
712	W23	TS	110	204	WONG	25	5234	DOUBLE SIDED SCOTCH TAPE		XX SUPPLY	2818440009334	Required
712	W23	TS	110	204	WONG	25	660304	ART ALTERNAT STAINLESS STEEL NEEDLE TOOL		XX SUPPLY	2818440027918	Required
712	W23	TS	110	205	GIARDINA	25	JOHNSON	J.J.PIZZUTO'S FABRIC SCI..KIT-W/ACCESS	11TH 16	MAC HIGHER	9781501316517	Required
712	W23	TS	110	205	GIARDINA	25	5234	DOUBLE SIDED SCOTCH TAPE		XX SUPPLY	2818440009334	Required
712	W23	TS	110	205	GIARDINA	25	660304	ART ALTERNAT STAINLESS STEEL NEEDLE TOOL		XX SUPPLY	2818440027918	Required

712	W23	TS	110	206	BENANTI	25	JOHNSON	J.J.PIZZUTO'S FABRIC SCI..KIT-W/ACCESS	11TH 16	MAC HIGHER	9781501316517	Required
712	W23	TS	110	206	BENANTI	25	5234	DOUBLE SIDED SCOTCH TAPE		XX SUPPLY	2818440009334	Required
712	W23	TS	110	206	BENANTI	25	660304	ART ALTERNAT STAINLESS STEEL NEEDLE TOOL		XX SUPPLY	2818440027918	Required
712	W23	TS	110	207	WONG	25	JOHNSON	J.J.PIZZUTO'S FABRIC SCI..KIT-W/ACCESS	11TH 16	MAC HIGHER	9781501316517	Required
712	W23	TS	110	207	WONG	25	5234	DOUBLE SIDED SCOTCH TAPE		XX SUPPLY	2818440009334	Required
712	W23	TS	110	207	WONG	25	660304	ART ALTERNAT STAINLESS STEEL NEEDLE TOOL		XX SUPPLY	2818440027918	Required
712	W23	TS	110	208	SAVILLE	25	JOHNSON	J.J.PIZZUTO'S FABRIC SCI..KIT-W/ACCESS	11TH 16	MAC HIGHER	9781501316517	Required
712	W23	TS	110	208	SAVILLE	25	5234	DOUBLE SIDED SCOTCH TAPE		XX SUPPLY	2818440009334	Required
712	W23	TS	110	208	SAVILLE	25	660304	ART ALTERNAT STAINLESS STEEL NEEDLE TOOL		XX SUPPLY	2818440027918	Required
712	W23	TS	110	209	CORA	25	JOHNSON	J.J.PIZZUTO'S FABRIC SCI..KIT-W/ACCESS	11TH 16	MAC HIGHER	9781501316517	Required
712	W23	TS	110	209	CORA	25	5234	DOUBLE SIDED SCOTCH TAPE		XX SUPPLY	2818440009334	Required
712	W23	TS	110	209	CORA	25	660304	ART ALTERNAT STAINLESS STEEL NEEDLE TOOL		XX SUPPLY	2818440027918	Required
712	W23	TS	110	210	SILVIA	25	JOHNSON	J.J.PIZZUTO'S FABRIC SCI..KIT-W/ACCESS	11TH 16	MAC HIGHER	9781501316517	Required
712	W23	TS	110	210	SILVIA	25	5234	DOUBLE SIDED SCOTCH TAPE		XX SUPPLY	2818440009334	Required
712	W23	TS	110	210	SILVIA	25	660304	ART ALTERNAT STAINLESS STEEL NEEDLE TOOL		XX SUPPLY	2818440027918	Required
712	W23	TS	110	211	BISHOP	25	JOHNSON	J.J.PIZZUTO'S FABRIC SCI..KIT-W/ACCESS	11TH 16	MAC HIGHER	9781501316517	Required
712	W23	TS	110	211	BISHOP	25	5234	DOUBLE SIDED SCOTCH TAPE		XX SUPPLY	2818440009334	Required
712	W23	TS	110	211	BISHOP	25	660304	ART ALTERNAT STAINLESS STEEL NEEDLE TOOL		XX SUPPLY	2818440027918	Required
712	W23	TS	110	212	KNICKERBOCKER	25	JOHNSON	J.J.PIZZUTO'S FABRIC SCI..KIT-W/ACCESS	11TH 16	MAC HIGHER	9781501316517	Required
712	W23	TS	110	212	KNICKERBOCKER	25	5234	DOUBLE SIDED SCOTCH TAPE		XX SUPPLY	2818440009334	Required
712	W23	TS	110	212	KNICKERBOCKER	25	660304	ART ALTERNAT STAINLESS STEEL NEEDLE TOOL		XX SUPPLY	2818440027918	Required
712	W23	TS	110	213	BEAULIEU	25	JOHNSON	J.J.PIZZUTO'S FABRIC SCI..KIT-W/ACCESS	11TH 16	MAC HIGHER	9781501316517	Required
712	W23	TS	110	213	BEAULIEU	25	5234	DOUBLE SIDED SCOTCH TAPE		XX SUPPLY	2818440009334	Required
712	W23	TS	110	213	BEAULIEU	25	660304	ART ALTERNAT STAINLESS STEEL NEEDLE TOOL		XX SUPPLY	2818440027918	Required
712	W23	TS	110	25A	GREALISH-FORINO	25	JOHNSON	J.J.PIZZUTO'S FABRIC SCI..KIT-W/ACCESS	11TH 16	MAC HIGHER	9781501316517	Required
712	W23	TS	110	25A	GREALISH-FORINO	25	5234	DOUBLE SIDED SCOTCH TAPE		XX SUPPLY	2818440009334	Required
712	W23	TS	110	25A	GREALISH-FORINO	25	660304	ART ALTERNAT STAINLESS STEEL NEEDLE TOOL		XX SUPPLY	2818440027918	Required
712	W23	TS	110	25B	GIARDINA	24	JOHNSON	J.J.PIZZUTO'S FABRIC SCI..KIT-W/ACCESS	11TH 16	MAC HIGHER	9781501316517	Required
712	W23	TS	110	25B	GIARDINA	24	5234	DOUBLE SIDED SCOTCH TAPE		XX SUPPLY	2818440009334	Required
712	W23	TS	110	25B	GIARDINA	24	660304	ART ALTERNAT STAINLESS STEEL NEEDLE TOOL		XX SUPPLY	2818440027918	Required
712	W23	TS	110	25C	BISHOP	17	JOHNSON	J.J.PIZZUTO'S FABRIC SCI..KIT-W/ACCESS	11TH 16	MAC HIGHER	9781501316517	Required
712	W23	TS	110	25C	BISHOP	17	5234	DOUBLE SIDED SCOTCH TAPE		XX SUPPLY	2818440009334	Required
712	W23	TS	110	25C	BISHOP	17	660304	ART ALTERNAT STAINLESS STEEL NEEDLE TOOL		XX SUPPLY	2818440027918	Required
712	W23	TS	111	BL1	WONG	7	JOHNSON	J.J.PIZZUTO'S FABRIC SCI.(LL)-W/BINDER	11TH 16	MAC HIGHER	9781628926583	Required
712	W23	TS	111	BL1	WONG	7	JOHNSON	J.J.PIZZUTO'S FABRIC SCI.(LL)-PACKAGE	11TH 16	MAC HIGHER	9781501395369	Required
712	W23	TS	111	BL1	WONG	7	JOHNSON	J.J.PIZZUTO'S FABRIC SCI..KIT-W/ACCESS	11TH 16	MAC HIGHER	9781501316517	Required
712	W23	TS	111	BL1	WONG	7	5234	DOUBLE SIDED SCOTCH TAPE		XX SUPPLY	2818440009334	Required
712	W23	TS	111	BL1	WONG	7	660304	ART ALTERNAT STAINLESS STEEL NEEDLE TOOL		XX SUPPLY	2818440027918	Required
712	W23	TS	111	201	SILVIA	25	JOHNSON	J.J.PIZZUTO'S FABRIC SCI.(LL)-W/BINDER	11TH 16	MAC HIGHER	9781628926583	Required
712	W23	TS	111	201	SILVIA	25	JOHNSON	J.J.PIZZUTO'S FABRIC SCI.(LL)-PACKAGE	11TH 16	MAC HIGHER	9781501395369	Required
712	W23	TS	111	201	SILVIA	25	JOHNSON	J.J.PIZZUTO'S FABRIC SCI..KIT-W/ACCESS	11TH 16	MAC HIGHER	9781501316517	Required
712	W23	TS	111	201	SILVIA	25	5234	DOUBLE SIDED SCOTCH TAPE		XX SUPPLY	2818440009334	Required
712	W23	TS	111	201	SILVIA	25	660304	ART ALTERNAT STAINLESS STEEL NEEDLE TOOL		XX SUPPLY	2818440027918	Required
712	W23	TS	111	202	GAO	3	JOHNSON	J.J.PIZZUTO'S FABRIC SCI.(LL)-W/BINDER	11TH 16	MAC HIGHER	9781628926583	Required
712	W23	TS	111	202	GAO	3	JOHNSON	J.J.PIZZUTO'S FABRIC SCI.(LL)-PACKAGE	11TH 16	MAC HIGHER	9781501395369	Required
712	W23	TS	111	202	GAO	3	JOHNSON	J.J.PIZZUTO'S FABRIC SCI..KIT-W/ACCESS	11TH 16	MAC HIGHER	9781501316517	Required
712	W23	TS	111	202	GAO	3	5234	DOUBLE SIDED SCOTCH TAPE		XX SUPPLY	2818440009334	Required
712	W23	TS	111	202	GAO	3	660304	ART ALTERNAT STAINLESS STEEL NEEDLE TOOL		XX SUPPLY	2818440027918	Required
712	W23	TS	131	OL1	KALIVAS	19	JOHNSON	J.J.PIZZUTO'S FABRIC SCI.(LL)-W/BINDER	11TH 16	MAC HIGHER	9781628926583	Required
712	W23	TS	131	OL1	KALIVAS	19	JOHNSON	J.J.PIZZUTO'S FABRIC SCI.(LL)-PACKAGE	11TH 16	MAC HIGHER	9781501395369	Required

712	W23	TS	131	OL1	KALIVAS	19	JOHNSON	J.J.PIZZUTO'S FABRIC SCI..KIT-W/ACCESS	11TH 16	MAC HIGHER	9781501316517	Required
712	W23	TS	131	OL1	KALIVAS	19	5234	DOUBLE SIDED SCOTCH TAPE		XX SUPPLY	2818440009334	Required
712	W23	TS	131	OL1	KALIVAS	19	660304	ART ALTERNAT STAINLESS STEEL NEEDLE TOOL		XX SUPPLY	2818440027918	Required
712	W23	TS	131	OL2	WONG	17	JOHNSON	J.J.PIZZUTO'S FABRIC SCI.(LL)-W/BINDER	11TH 16	MAC HIGHER	9781628926583	Required
712	W23	TS	131	OL2	WONG	17	JOHNSON	J.J.PIZZUTO'S FABRIC SCI..KIT-W/ACCESS	11TH 16	MAC HIGHER	9781501316517	Required
712	W23	TS	131	OL2	WONG	17	5234	DOUBLE SIDED SCOTCH TAPE		XX SUPPLY	2818440009334	Required
712	W23	TS	131	OL2	WONG	17	660304	ART ALTERNAT STAINLESS STEEL NEEDLE TOOL		XX SUPPLY	2818440027918	Required
712	W23	TS	131	201	ZUCKER	25	JOHNSON	J.J.PIZZUTO'S FABRIC SCI.(LL)-W/BINDER	11TH 16	MAC HIGHER	9781628926583	Required
712	W23	TS	131	201	ZUCKER	25	JOHNSON	J.J.PIZZUTO'S FABRIC SCI.(LL)-PACKAGE	11TH 16	MAC HIGHER	9781501395369	Required
712	W23	TS	131	201	ZUCKER	25	JOHNSON	J.J.PIZZUTO'S FABRIC SCI..KIT-W/ACCESS	11TH 16	MAC HIGHER	9781501316517	Required
712	W23	TS	131	201	ZUCKER	25	5234	DOUBLE SIDED SCOTCH TAPE		XX SUPPLY	2818440009334	Required
712	W23	TS	131	201	ZUCKER	25	660304	ART ALTERNAT STAINLESS STEEL NEEDLE TOOL		XX SUPPLY	2818440027918	Required
712	W23	TS	131	202	ZUCKER	19	JOHNSON	J.J.PIZZUTO'S FABRIC SCI.(LL)-W/BINDER	11TH 16	MAC HIGHER	9781628926583	Required
712	W23	TS	131	202	ZUCKER	19	JOHNSON	J.J.PIZZUTO'S FABRIC SCI.(LL)-PACKAGE	11TH 16	MAC HIGHER	9781501395369	Required
712	W23	TS	131	202	ZUCKER	19	JOHNSON	J.J.PIZZUTO'S FABRIC SCI..KIT-W/ACCESS	11TH 16	MAC HIGHER	9781501316517	Required
712	W23	TS	131	202	ZUCKER	19	5234	DOUBLE SIDED SCOTCH TAPE		XX SUPPLY	2818440009334	Required
712	W23	TS	131	202	ZUCKER	19	660304	ART ALTERNAT STAINLESS STEEL NEEDLE TOOL		XX SUPPLY	2818440027918	Required
712	W23	TS	131	25A	SANTORIELLO	16	JOHNSON	J.J.PIZZUTO'S FABRIC SCI.(LL)-W/BINDER	11TH 16	MAC HIGHER	9781628926583	Required
712	W23	TS	131	25A	SANTORIELLO	16	JOHNSON	J.J.PIZZUTO'S FABRIC SCI.(LL)-PACKAGE	11TH 16	MAC HIGHER	9781501395369	Required
712	W23	TS	131	25A	SANTORIELLO	16	JOHNSON	J.J.PIZZUTO'S FABRIC SCI..KIT-W/ACCESS	11TH 16	MAC HIGHER	9781501316517	Required
712	W23	TS	131	25A	SANTORIELLO	16	5234	DOUBLE SIDED SCOTCH TAPE		XX SUPPLY	2818440009334	Required
712	W23	TS	131	25A	SANTORIELLO	16	660304	ART ALTERNAT STAINLESS STEEL NEEDLE TOOL		XX SUPPLY	2818440027918	Required
712	W23	TS	131	25B	BEAULIEU	16	JOHNSON	J.J.PIZZUTO'S FABRIC SCI.(LL)-W/BINDER	11TH 16	MAC HIGHER	9781628926583	Required
712	W23	TS	131	25B	BEAULIEU	16	JOHNSON	J.J.PIZZUTO'S FABRIC SCI.(LL)-PACKAGE	11TH 16	MAC HIGHER	9781501395369	Required
712	W23	TS	131	25B	BEAULIEU	16	JOHNSON	J.J.PIZZUTO'S FABRIC SCI..KIT-W/ACCESS	11TH 16	MAC HIGHER	9781501316517	Required
712	W23	TS	131	25B	BEAULIEU	16	5234	DOUBLE SIDED SCOTCH TAPE		XX SUPPLY	2818440009334	Required
712	W23	TS	131	25B	BEAULIEU	16	660304	ART ALTERNAT STAINLESS STEEL NEEDLE TOOL		XX SUPPLY	2818440027918	Required
712	W23	TS	367	701	GREALISH-FORINO	18	TAY	WRAP KNITTEG PRIMIER		G TAY	2818440026911	Required
712	W23	TS	367	701	GREALISH-FORINO	18	TAY	FUNDAMENTAL OF WEFT KNITTING		G TAY	2818440025358	Required
712	W23	TS	367	75A	SAVILLE	13	TAY	WRAP KNITTEG PRIMIER		G TAY	2818440026911	Required
712	W23	TS	367	75A	SAVILLE	13	TAY	FUNDAMENTAL OF WEFT KNITTING		G TAY	2818440025358	Required
712	W23	TS	368	701	ISLAM	18	TAY	WRAP KNITTEG PRIMIER		G TAY	2818440026911	Required
712	W23	TS	368	701	ISLAM	18	TAY	FUNDAMENTAL OF WEFT KNITTING		G TAY	2818440025358	Required
712	W23	TS	368	702	SANTORIELLO	15	TAY	WRAP KNITTEG PRIMIER		G TAY	2818440026911	Required
712	W23	TS	368	702	SANTORIELLO	15	TAY	FUNDAMENTAL OF WEFT KNITTING		G TAY	2818440025358	Required
712	W23	TS	491	701	GREALISH-FORINO	16	JOHNSON	J.J.PIZZUTO'S FABRIC SCI.(LL)-W/BINDER	11TH 16	MAC HIGHER	9781628926583	Required
712	W23	TS	491	701	GREALISH-FORINO	16	5234	DOUBLE SIDED SCOTCH TAPE		XX SUPPLY	2818440009334	Required
712	W23	TS	491	701	GREALISH-FORINO	16	660304	ART ALTERNAT STAINLESS STEEL NEEDLE TOOL		XX SUPPLY	2818440027918	Required
712	W23	TS	491	701	GREALISH-FORINO	16	JOHNSON	J.J.PIZZUTO'S FABRIC SCI..KIT-W/ACCESS	11TH 16	MAC HIGHER	9781501316517	Required
712	W23	TS	491	702	GREALISH-FORINO	20	JOHNSON	J.J.PIZZUTO'S FABRIC SCI.(LL)-W/BINDER	11TH 16	MAC HIGHER	9781628926583	Required
712	W23	TS	491	702	GREALISH-FORINO	20	5234	DOUBLE SIDED SCOTCH TAPE		XX SUPPLY	2818440009334	Required
712	W23	TS	491	702	GREALISH-FORINO	20	660304	ART ALTERNAT STAINLESS STEEL NEEDLE TOOL		XX SUPPLY	2818440027918	Required
712	W23	TS	491	702	GREALISH-FORINO	20	JOHNSON	J.J.PIZZUTO'S FABRIC SCI..KIT-W/ACCESS	11TH 16	MAC HIGHER	9781501316517	Required
712	W23	TT	055	701	GAO	21		No Adoption Received				
712	W23	TT	055	702	GAO	11		No Adoption Received				
712	W23	TT	174	201	ARYA	17	JOHNSON	J.J.PIZZUTO'S FABRIC SCI.(LL)-W/BINDER	11TH 16	MAC HIGHER	9781628926583	Required
712	W23	TT	174	201	ARYA	17	5234	DOUBLE SIDED SCOTCH TAPE		XX SUPPLY	2818440009334	Required
712	W23	TT	174	201	ARYA	17	660304	ART ALTERNAT STAINLESS STEEL NEEDLE TOOL		XX SUPPLY	2818440027918	Required
712	W23	TT	174	201	ARYA	17	JOHNSON	J.J.PIZZUTO'S FABRIC SCI..KIT-W/ACCESS	11TH 16	MAC HIGHER	9781501316517	Required
712	W23	TT	174	25A	ARYA	11	JOHNSON	J.J.PIZZUTO'S FABRIC SCI.(LL)-W/BINDER	11TH 16	MAC HIGHER	9781628926583	Required

712	W23	TT	174	25A	ARYA	11	5234	DOUBLE SIDED SCOTCH TAPE		XX SUPPLY	2818440009334	Required
712	W23	TT	174	25A	ARYA	11	660304	ART ALTERNAT STAINLESS STEEL NEEDLE TOOL		XX SUPPLY	2818440027918	Required
712	W23	TT	174	25A	ARYA	11	JOHNSON	J.J.PIZZUTO'S FABRIC SCI..KIT-W/ACCESS	11TH 16	MAC HIGHER	9781501316517	Required
712	W23	TT	201	201	CRUTCHFIELD	8		No Adoption Received				
712	W23	TT	202	202	BISHOP	17		No Adoption Received				
712	W23	TT	203	201	ISLAM	11		No Adoption Received				
712	W23	TT	203	25A	ISLAM	0		No Adoption Received				
712	W23	TT	247	201	ARYA	11		No Adoption Received				
712	W23	TT	247	202	KALIVAS	15		No Adoption Received				
712	W23	TT	261	201	ARYA	12		No Adoption Received				
712	W23	TT	313	701	SARKAR	18		No Adoption Received				
712	W23	TT	313	75A	SARKAR	12		No Adoption Received				
712	W23	TT	328	701	SEITINGER	13		No Adoption Received				
712	W23	TT	328	702	CRUTCHFIELD	19		No Adoption Received				
712	W23	TT	382	701	SANTORIELLO	17	TAY	WRAP KNITTEG PRIMIER		G TAY	2818440026911	Required
712	W23	TT	382	701	SANTORIELLO	17	TAY	FUNDAMENTAL OF WEFT KNITTING		G TAY	2818440025358	Required
712	W23	TT	382	702	ISLAM	16	TAY	WRAP KNITTEG PRIMIER		G TAY	2818440026911	Required
712	W23	TT	382	702	ISLAM	16	TAY	FUNDAMENTAL OF WEFT KNITTING		G TAY	2818440025358	Required
712	W23	TT	455	701	GAO	22	KADOLPH	QUALITY ASSURANCE F/TEXTILES+APPAREL	2ND 07	MAC HIGHER	9781563675546	Required
712	W23	TT	455	702	GAO	10	KADOLPH	QUALITY ASSURANCE F/TEXTILES+APPAREL	2ND 07	MAC HIGHER	9781563675546	Required
712	W23	TT	476	701	GIARDINA	25		No Adoption Received				
712	W23	TY	101	15A	YAVNE	9		No Text Required				
712	W23	TY	313	601	FLOOD	6		No Text Required				
712	W23	TY	332	602	CHAMNESS	6		No Text Required				
712	W23	TY	342	65A	SEYSTER	6		No Text Required				
712	W23	TY	414	65A	BAUMBACH	8		No Text Required				
712	W23	TY	461	601	BECKER	8		No Text Required				
712	W23	TY	467	601	DIFAZIO	8		No Text Required				
712	W23	VP	304	601	ROGERS	13		No Adoption Received				
712	W23	VP	304	602	ROGERS	16		No Adoption Received				
712	W23	VP	305	601	FINKELSTEIN	24		No Adoption Received				
712	W23	VP	305	602	FINKELSTEIN	5		No Adoption Received				
712	W23	VP	306	601	OSTROW	12		No Adoption Received				
712	W23	VP	306	602	ROMERO	14		No Adoption Received				
712	W23	VP	314	601	SOKOLI	15		No Adoption Received				
712	W23	VP	314	602	RICHARDS	14		No Adoption Received				
712	W23	VP	402	601	SOKOLI	18		No Adoption Received				
712	W23	VP	412	601	SOKOLI	20		No Adoption Received				
712	W23	VP	412	602	BERGER	16		No Adoption Received				
712	W23	VP	431	65A	SOKOLI	9		No Adoption Received				

DORMITORY AUTHORITY
OF THE STATE OF NEW YORK

515 BROADWAY ALBANY, NEW YORK 12207

FIT PHASE 1A PROJECT
BARNES & NOBLE BOOKSTORE (West Courtyard)

FASHION INSTITUTE OF TECHNOLOGY
7TH AVENUE AT 27TH STREET
NEW YORK, NEW YORK

DASNY NO. 1528609999

DOB Filing Set
October 23, 2003

ACCEPTABLE FOR PERMIT UNDER DR. NO. 10/1/97
JAN 30 2004
CYRIL BEHARRY

REGISTERED ARCHITECT ANDREW GOLDMAN 020865 STATE OF NEW YORK

10369246 DEPARTMENT OF BUILDINGS
10369246

LIST OF DRAWINGS

A0.0 (BK) TITLE SHEET

ARCHITECTURAL:
A0.1 (BK) GENERAL INFORMATION & ABBREVIATIONS
A0.2 (BK) CODE ANALYSIS - BARNES & NOBLE
A0.3 (BK) CODE ANALYSIS - BARNES & NOBLE
A1.0 (BK) CELLAR PLAN, PARTITION SCHED. & DETAILS
A1.0 F (BK) CELLAR FURNITURE PLAN (REFERENCE ONLY)
A3.1 (BK) BUILDING SECTION
A6.1 (BK) DOOR AND FINISH SCHEDULES
A10.0 (BK) CELLAR REFLECTED CEILING PLAN

MECHANICAL:
M.1 (BK) HVAC SYMBOL LIST & NOTES
M.2 (BK) HVAC NOTES
M.3 (BK) HVAC CELLAR
M.4 (BK) HVAC SECTION A-A
M.5 (BK) HVAC SECTION B-B
M.6 (BK) HVAC SCHEDULES
M.7 (BK) HVAC DETAILS #1
M.8 (BK) HVAC DETAILS #2

PLUMBING:
P-1 (BK) PLUMBING PLAN

FIRE PROTECTION:
SP-1 (BK) SPRINKLER PLAN

ELECTRICAL:
E-1 (BK) SYMBOL LIST, ABBREVIATIONS AND GENERAL NOTES
E-2(BK) LIGHTING PLAN AND SCHEDULE
E-3 (BK) POWER PLAN

LOCATION PLAN
SCALE: NOT TO SCALE

LOCATION OF WORK

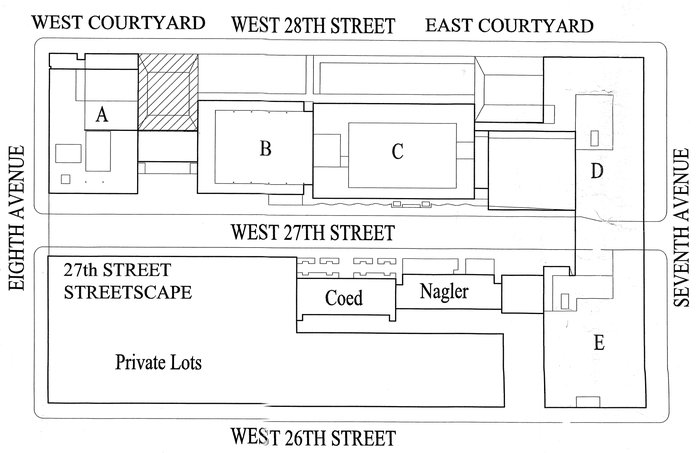

GENERAL NOTES

1. ALL ITEMS INDICATED ON CONTRACT DRAWINGS ARE TO BE PROVIDED BY CONTRACTOR UNLESS NOTED AS EXISTING OR NOT IN CONTRACT (N.I.C.)

2. THE CONTRACTOR IS RESPONSIBLE FOR VERIFYING ALL DIMENSIONS AND CONDITIONS IN THE FIELD AND NOTIFYING THE OWNER'S REPRESENTATIVE OF ANY DISCREPANCIES WITH THE CONTRACT DOCUMENTS.

3. REMOVE ALL CONSTRUCTION SUPERSEDED BY THE WORK OF THIS CONTRACT

CARRS#	
CLIENT #	
DESIGN #	
FILE #	
DRAWN BY	
DATE	
SCALE	
SS	

SHEET #

A0.0 (BK)

Symbols

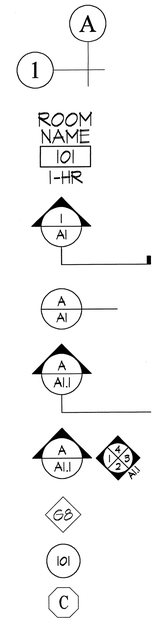

COLUMN CENTERLINE AND NUMBER

ROOM NAME

ROOM NUMBER

FIRE RATING OF ROOM*

WALL SECTION DRAWING NUMBER

DETAIL DRAWING NUMBER

BUILDING SECTION DRAWING NUMBER

ELEVATION DRAWING NUMBER

PARTITION TYPE

DOOR NUMBER

WINDOW TYPE

*NOTE:
IF FIRE RATING IS INDICATED IT SHALL APPLY TO ENTIRE ROOM ENCLOSURE.

Materials

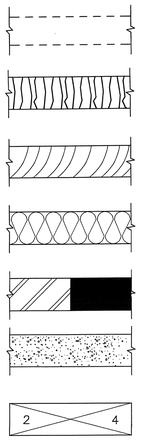

EXISTING TO BE REMOVED

CONCRETE BLOCK

FINISH WOOD

INSULATION (BATT)

METAL

PLASTER, GYPSUM, SAND

ROUGH WOOD

Abbreviations

ABDN.	ABANDON
ABV.	ABOVE
ACCMP	ASPHALT COATED CORRUGATED METAL PIPE
ACCMP(F)	ASPHALT COATED CORRUGATED METAL PIPE (FULLY PAVED)
A.F.F.	ABOVE FINISH FLOOR
A.DR.	ACCESS DOOR
A.D.D.	ACCESS DOOR (DUCTWORK)
A.N.T.	ACID NEUTRALIZING TANK
A.V.	ACID VENT
A.W.	ACID WASTE
AC	ACOUSTIC, ACOUSTICAL
AC.BD.	ACOUSTICAL BOARD
AC.T.	ACOUSTICAL TILE
ADD	ADDITIONAL
AD.J.	ADJUSTABLE
AGGR.	AGGREGATE
A/C	AIR CONDITIONING
A.C.U.	AIR CONDITIONING UNIT
A.C.C.U.	AIR COOLED CONDENSING UNIT
A.H.U.	AIR HANDLING UNIT
ALR.	ALARM
ALT.	ALTERNATE
ALUM.	ALUMINUM
AMT.	AMOUNT
AMP.	AMPERE
L	ANGLE
ANN.	ANNUNCIATOR PANEL
ANOD.	ANODIZED
APPD.	APPROVED
APPROX.	APPROXIMATE
ARCH.	ARCHITECTURAL
A.D.	AREA DRAIN
ARWY.	AREAWAY
ASPH.	ASPHALT
A.T.	ASPHALT TILE
ATT.	ATTENUATION
AUTO	AUTOMATIC
A.S.R.	AUTOMATIC SPRINKLER RISER
A.T.S.	AUTOMATIC TRANSFER SWITCH
AVG.	AVERAGE
A OF CA	COMPRESSED AIR
A.V.	AUDIO VISUAL
"B"	"B" LABEL DOOR
B.O.W.	BACK OF WALL
B.V.	BALL VALVE
B.P.	BASE PLATE
BD.	BEAD, BOARD
BM.	BEAM
BRG.	BEARING
B.M.	BENCH MARK
BET.	BETWEEN
BEV.	BEVELED
BIT.	BITUMINOUS
B.O.	BLANK OFF
BLK.	BLOCK
BLKG.	BLOCKING
BD.	BOARD
BLR.	BOILER
BOTT.	BOTTOM
B.C.	BOTTOM OF CURB
BDRY.	BOUNDARY
BRKT.	BRACKET
BTU	BRITISH THERMAL UNITS
BLDG.	BUILDING
B.L.	BUILDING LINE
B.U.	BUILT-UP
CAB.	CABINET
C.U.H.	CABINET UNIT HEATER
CAP.	CAPACITY
CAR.	CARPET
C.I.	CAST IRON
C.I.S.P.	CAST IRON SOIL PIPE
C.B.	CATCH BASIN
CLG.	CEILING
C.D.	CEILING DIFFUSER
C.G.	CEILING GRILLE
C.H.	CEILING HEIGHT
C.R.	CEILING REGISTER
CEM.	CEMENT
C.L.	CENTER LINE
C TO C	CENTER TO CENTER
CER.T.	CERAMIC TILE
C.BD.	CHALK BOARD
CHG.	CHANGE
C	CHANNEL
C.V.	CHECK VALVE
CKT.	CIRCUIT
CH.	CHILLER
C.O.	CLEAN OUT
C.O.D.P.	CLEANOUT DECK PLATE
C.O.W.P.	CLEANOUT WALL PLATE
CL. W. GL.	CLEAR WIRE GLASS
CLO.	CLOSET
C.W.	COLD WATER
COL.	COLUMN
CONC.	CONCRETE
C.M.U.	CONCRETE MASONRY UNIT
C.P.R.	CONDENSATE PUMP & RECEIVER
C.	CONDUIT
CONN.	CONNECTION
CONST.	CONSTRUCTION
C.B.O.	CONSTRUCTION BY OTHERS
CONT.	CONTINUOUS, CONTINUE
C.L.L.	CONTRACT LIMIT LINE
C.B.	CONTROL BOX (AIR VOLUME)
C.J.	CONTROL JOINT
CONTR.	CONTRACTOR
C.V.	CONVECTOR
C.T.	COOLING TOWER
CMU	CONCRETE MASONRY UNITS
CORR.	CORRIDOR
CNTR.	COUNTER
CTR.	CENTER
CTSK.	COUNTERSINK
CRS.	COURSES
COV.	COVER
COV. P.	COVER PLATE
CU. FT.	CUBIC FEET
C.F.M.	CUBIC FEET PER MINUTE
C.F.S.	CUBIC FEET PER SECOND
CU. YD.	CUBIC YARD
CONF.	CONFERENCE
DMPR.	DAMPER
DMPFG.	DAMPROOFING
DEG. OR °	DEGREE
DI.	DEIONIZED WATER
DM.	DEMINERALIZED WATER
DEPT.	DEPARTMENT
DET.	DETAIL
DIAG.	DIAGRAM
DIA., ⌀	DIAMETER
DIFF.	DIFFUSER
DIST.	DISTANCE
DOM.	DOMESTIC
DR.	DOOR
DN.	DOWN
DWG.	DRAWING
D.I.	DROP INLET
D.I.	DUCTILE IRON
DT.	DUSTTIGHT
DEP.	DEPOSITORY
EA.	EACH
E.	EAST
E.O.P.	EDGE OF PAVEMENT
ELEC.	ELECTRIC
ELEC. CAB.	ELECTRICAL CABINET
E.W.C.	ELECTRIC WATER COOLER
E.W.C.H.	ELECTRIC WATER COOLER HANDICAPPED
EL.	ELEVATION
ELEV.	ELEVATOR
EMER.	EMERGENCY
E.E.W.	EMERGENCY EYE WASH
E.S.H.E.W.	EMERGENCY SHOWER AND EYE WASH
E.S.	EMERGENCY SHOWER
ENCL.	ENCLOSURE
ENT.	ENTRANCE
EQ.	EQUAL
EQUIP.	EQUIPMENT
EXCAV.	EXCAVATED
EXH.	EXHAUST
E.F.	EXHAUST FAN
E.G.	EXHAUST GRILLE
E.R.	EXHAUST REGISTER
EX	EXIT SIGN
EXIST.	EXISTING
EX. GR.	EXISTING GRADE
EXP.	EXPANSION
EXP. JT.	EXPANSION JOINT
EXT.	EXTERIOR
E.I.F.S.	EXTERIOR INSULATION & FINISH SYSTEM
FAB.	FABRIC
F.C.	FAN COIL
FT. OR '	FEET OR FOOT
F.P.M.	FEET PER MINUTE
FIN.	FINISH, FINISHED
F.G.	FINISH GRADE
F.	FIRELINE
F.A.	FIRE ALARM
F.A.C.P.	FIRE ALARM CONTROL PANEL
F.D.C.	FIRE DEPARTMENT CONNECTION
F.E.	FIRE EXTINGUISHER
F.E.X/CAB	FIRE EXTINGUISHER WITH CABINET
F.H.C.	FIRE HOSE CABINET
F.H.R.	FIRE HOSE RACK
F.H.	FIRE HYDRANT
F.S.P.	FIRE STANDPIPE
FIXT.	FIXTURE
FLASH.	FLASHING
FLX.	FLEXIBLE
FL.	FLOOR
F.D.	FLOOR DRAIN
FDF.	FLOOR DRAIN WITH FUNNEL
FDK.	KITCHEN FLOOR DRAIN
F.S.	FLOOR SINK
FLOW SW.	FLOW SWITCH
FLUOR.	FLUORESCENT
FTG.	FOOTING
F.M.	FORCE MAIN
FDN.	FOUNDATION
FR.	FRAME
F.A.I.	FRESH AIR INTAKE
F.O.	FUEL OIL
F.S.	FULL SIZE
FURR.	FURRING
FUT.	FUTURE
GA.	GAGE, GAUGE
GAL.	GALLON
G.P.M.	GALLONS PER MINUTE
GALV.	GALVANIZED
G.R.S.	GALVANIZED RIGID STEEL
G.I.	GALVANIZED IRON
G.	GAS
GG/GV	GAS GATE WITH GAS VALVE
G.F.	GROUND FACE
G.V.	GAGE VALVE
GEN.	GENERAL
G.C.	GENERAL CONTRACTOR
GL.	GLASS, GLAZE
G.B.	GRAB BAR
GR.	GRADE
G.L.	GRADE LINE
GF.	GROUND-FAULT
GYP.	GYPSUM
GYP. BD.	GYPSUM BOARD
H.D.	HEAT DETECTOR
HANDICAP.	HANDICAP, HANDICAPPED
HDWD.	HARDWOOD
HRDE.	HARDWARE
H.H.	HAND HOLE
H.P.	HORSEPOWER
H.P.S.	HIGH PRESSURE SODIUM
H.X.	HEAT EXCHANGER
HTR.	HEATER
HTG.	HEATING
H.V.	HEATING-VENTILATING
HGT.	HEIGHT
H.P.	HIGH POINT
H.M.	HOLLOW METAL
HORIZ.	HORIZONTAL, HORIZONTALLY
HP.	HORSEPOWER
H.B.	HOSE BIBB
H.W.	HOT WATER
H.W.C.	HOT WATER CIRCULATION
W.H.	WATER HEATER
HR.	HOUR
HYD.	HYDRANT
IN. OR "	INCH OR INCHES
INCL.	INCLUSIVE, INCLUDE INCLUDING
INF.	INFORMATION
I.	IRON
I.P.S.	IRON PIPE SIZE
I.D.	INSIDE DIAMETER
INSUL.	INSULATION
INT.	INTERIOR
INTER.	INTERMEDIATE
INV. EL.	INVERT ELEVATION
JAN.	JANITOR
S.S.K.	JANITOR (SERVICE) SINK
JT.	JOINT
J.B.	JUNCTION BOX
K.S.	KNEE SPACE
K.P.	KICKPLATE
KW.	KILOWATT
KIT.	KITCHEN
K.O.P.	KNOCK OUT PANEL
LAB.	LABORATORY
LAD.	LADDER
LAM.	LAMINATED
LAV.	LAVATORY
LAV.H.	LAVATORY HANDICAPPED
LDR.	LEADER
L.C.C.	LEAD COATED COPPER
LGTH.	LENGTH
LEV.	LEVEL
LT.	LIGHT
LGT.	LIGHTING
LP.	LIGHTING PANEL
LTWT.	LIGHTWEIGHT
LIN. FT.	LINEAR FEET
L.E.C.P.	LOCAL ELECTRIC CONTROL PANEL
L.P.	LIGHTING PANEL
LOC.	LOCATION
LKR.	LOCKER
L.P.	LOW POINT
MACH.	MACHINE
MACH. RM.	MACHINE ROOM
M.B.	MAIN BREAKER
M.H.	MANHOLE
MFR.	MANUFACTURER
MAR.	MARBLE
MK.	MARK
MAS.	MASONRY
M.O.	MASONRY OPENING
M.P.S.	MAIN PRESSURE SWITCH
M.U.	MASONRY UNITS
MATL.	MATERIAL
MAX.	MAXIMUM
MECH.	MECHANICAL
M.J.	MECHANICAL JOINT
M.E.R.	MECHANICAL EQUIPMENT ROOM
MEMB. W.P.	MEMBRANE WATERPROOFING
MET.	METAL
MEZZ.	MEZZANINE
MIN.	MINIMUM
MIR.	MIRROR
MISC.	MISCELLANEOUS
MON.	MONUMENT
M. SK.	MOP SINK
MOT.	MOTOR, MOTORIZED
MLDG.	MOULDING
MTD.	MOUNTED
MULL.	MULLION
NOM.	NOMINAL
N.C.	NORMALLY CLOSED
N.O.	NORMALLY OPEN
N.	NORTH
N.I.C.	NOT IN CONTRACT
N.T.S.	NOT TO SCALE
NO.	NUMBER
OFF.	OFFICE
O.C.	ON CENTER
OPNG.	OPENING
OPP.	OPPOSITE
OZ.	OUNCE
O.S.B.	ORIENTED STRAND BOARD
O.A.E.Q.	OR APPROVED EQUAL
O.A.I.	OUTSIDE AIR INTAKE
O.D.	OUTSIDE DIAMETER
O.F.	OUTSIDE FACE
O.A.	OVERALL
P.	POLE
PTD.	PAINTED
PR.	PAIR
PNL.	PANEL
P.B.	PANEL BOX (ELECTRICAL)
P.T.D.	PAPER TOWEL DISPENSER
P.T.R.	PAPER TOWEL RECEPTACLE
PARTN.	PARTITION
PVMT.	PAVEMENT
PVG.	PAVING
PERFOR.	PERFORATED
PLAS.	PLASTER
P. LAM.	PLASTIC LAMINATE
PL.	PLATE
PL. GL.	PLATE GLASS
PLMBG.	PLUMBING
PLYWD.	PLYWOOD
POL.	POLISHED
PT.	POINT
LB. OR #	POUNDS
PSF	POUNDS PER SQ. FT.
PSI	POUNDS PER SQ. IN.
PWR.	POWER
PP.	POWER PANEL
P.C. PANEL	PRECAST CONCRETE PANEL
P.M.	PLUGMOLD
PREFAB.	PREFABRICATED
P.D.	PROCESS DRAIN
P.W.	PROCESS WATER
PROP.	PROPOSED
P.	PUMP
P.B.	PUSH BUTTON
PROP.	PROPERTY
P.L.	PROPERTY LINE
P.O.S.	PROVIDED BY OTHER SECTIONS
QTY.	QUANTITY
QTR.	QUARTER
RAD.	RADIATOR, RADIUS
RAD. ENCL.	RADIATOR ENCLOSURE
R.	RADIUS
R.S.	RAPID START
RECV.	RECEIVING
R.P.	RECEPTACLE PANEL
RECEPN.	RECEPTION
REC.	RECESS
REF.	REFERENCE
REFRIG.	REFRIGERATION
RGTR.	REGISTER
R.H.C.	REHEAT COIL
REINF.	REINFORCEMENT
R.C.P.	REINFORCED CONCRETE PIPE
RELOC.	RELOCATED
REQD.	REQUIRED
REQMT.	REQUIREMENT
RESIL.	RESILIENT
RET.	RETURN
R.A.	RETURN AIR
R.A.F.	RETURN AIR FAN
R.G.	RETURN GRILLE
R.R.	RETURN REGISTER
REV.	REVISION
R.S.C.	RIGID STEEL CONDUIT
R.	RISER
R.G.V.	RISER CONTROL VALVE
RF.	ROOF
R.A.C.U.	ROOF AIR CONDITIONING UNIT
R.A.H.U.	ROOF AIR HANDLING UNIT
R.D.	ROOF DRAIN
RM.	ROOM
R.O.	ROUGH OPENING
RUB.	RUBBER
SAN.	SANITARY
SCHED.	SCHEDULED
S.D.	SMOKE DETECTOR
SECT.	SECTION
SER.	SERVICE
SER. CL.	SERVICE CLOSET
S.S.K.	SERVICE SINK
SWR.	SEWER
SH.	SHEET
SH. MET.	SHEET METAL
SHR.	SHOWER
SH.H.	SHOWER HANDICAPPED
SIM.	SIMILAR
SK.	SINK
S.U.	SITE UTILITIES
S.D.	SMOKE DAMPER
S.C.	SOLID CORE
S.I.	SOUND INSULATION
S.	SOUTH
SPEC.	SPECIFICATIONS
SQ.	SQUARE
SQ. FT.	SQUARE FEET
S. STL.	STAINLESS STEEL
STD.	STANDARD
S.D.	SMOKE DETECTOR
S.P.	STATIC PRESSURE
STA.	STATION
STM.	STEAM
STL.	STEEL
STOR.	STORAGE
ST.	STREET
S.L.	STREET LINE
STRUCT.	STRUCTURAL
S.A.	SUPPLY AIR
S.A.F.	SUPPLY AIR FAN
S.G.	SUPPLY GRILLE
S.R.	SUPPLY REGISTER
SUPP.	SUPPORT
SUSP.	SUSPENDED, SUSPENSION
SWBD.	SWITCHBOARD
SW.	SWITCHGEAR
T.B.	TEST BORING
T.BD.	TACKBOARD
TS&V	TAPPING SLEEVE AND VALVE
TELE.	TELEPHONE
TEL. CAB.	TELEPHONE CABINET
T.V.	TELEVISION
TEMP.	TEMPERATURE
TEMP.PL.GL.	TEMPERED PLATE GLASS
T.H.	TEST HOLE
THER.	THERMOSTAT
THK.	THICKNESS
M.	THOUSAND
KIP. OR K	THOUSAND POUNDS
THRES.	THRESHOLD
THRU	THROUGH
T.B.D.	TO BE DEMOLISHED
T. ENCL.	TOILET ENCLOSURE
T & G	TONGUE & GROOVE
T.C.	TOP OF CURB
T.F.	TOP OF FRAME
T.P.	TOP OF PAVEMENT
T.O.S.	TOP OF STEEL
T.W.	TOP OF WALL
T.R.	TOP REGISTER
TRANS.	TRANSFER
T.G.	TRANSFER GRILLE
TXF.	TRANSFORMER
TRAN.	TRANSOM
T. OF TD.	TREAD
TYP.	TYPICAL
U.C.	U UNDERCUT DOOR
UNF.	UNFINISHED
U.H.	UNIT HEATER
U.V.	UNIT VENTILATOR
U.N.O.	UNLESS NOTED OTHERWISE
UR.	URINAL
UR.H.	URINAL HANDICAPPED
V.	VOLT OR VENT
VAC.	VACUUM
V.C.T.	VINYL COMPOSITION TILE
VENT.	VENTILATION
VERT	VERTICAL, VERTICALLY
VEST.	VESTIBULE
VIB.	VIBRATION
V.W.	VIEW WINDOW
V.A.T.	VINYL ASBESTOS TILE
V.T.R.	VENT THROUGH ROOF
V.W.C.	VINYL WALL COVERING
VIT.	VITREOUS
VIT.P.	VITREOUS CLAY PIPE
VOL.	VOLUME
WAINS.	WAINSCOT
W.H.	WALL HYDRANT
W.C.	WATER CLOSET
W.C.H.	WATER CLOSET HANDICAPPED
W.P.	WATERPROFFING
WT.	WATERTIGHT
WP.	WEATHERPROOF
WGT.	WEIGHT
	WOMEN'S
WF.	WIDE FLANGE
W/R	WATER RESISTANT
W. GL.	WIRE GLASS
W.M.	WIRE MESH
W/	WITH
WD.	WOOD

General Notes:

1. THE CONTRACTOR SHALL FIELD VERIFY ALL DIMENSIONS AND CONDITIONS OF THE BUILDING.
2. THE CONTRACTOR SHALL UNLESS OTHERWISE PROVIDED IN THE CONTRACT DOCUMENTS, SECURE AND PAY FOR THE REQUIRED CONSTRUCTION PERMIT(S) FEES, LICENSES AND INSPECTIONS NECESSARY FOR THE PROPER EXECUTION OF THE WORK
3. COORDINATION OF ALL WORK UNDER THIS CONTRACT SHALL BE MAINTAINED TO ENSURE THE QUALITY AND TIMELY COMPLETION OF THE WORK.
4. THE CONTRACTOR SHALL PERFORM ALL CUTTING AND PATCHING REQUIRED TO COMPLETE THE WORK OR TO MAKE ITS PARTS FIT TOGETHER PROPERLY WITHOUT COMPROMISING THE QUALITY OF THE WORK.
5. THE CONTRACTOR SHALL BE RESPONSIBLE FOR ADEQUATELY BRACING, SHORING, AND PROTECTING ALL WORK DURING CONSTRUCTION, AGAINST DAMAGE, BREAKAGE, COLLAPSE, DISTORTIONS, AND OFF ALIGNMENTS ACCORDING TO CODES AND STANDARDS OF GOOD PRACTICE.
6. THE "FINISH FLOOR" SHALL MEAN THE NORMAL FINISHED SURFACE OF THE FLOOR LEVEL.
7. ALL ELEVATIONS GIVEN FOR EXISTING BUILDINGS ARE TO FINISHED FLOOR. THE CONTRACTOR SHALL FIELD VERIFY ALL ELEVATIONS FOR EXISTING STRUCTURES PRIOR TO COMMENCEMENT OF WORK.
8. THE CONTRACTOR SHALL CORRECT ANY VARIATIONS IN FLOOR ELEVATIONS CREATED BY REMOVAL OF PARTITIONS AND / OR FOR INSTALLATION OF NEW DOOR OPENINGS.
9. THE CONTRACTOR SHALL NOT CONSTRUCT UNLESS OTHERWISE NOTED, INTERIOR PARTITION WALLS TO FULL HEIGHT UNTIL ALL PIPES, DUCTS, ETC. ARE IN PLACE.
10. THE CONTRACTOR SHALL PATCH AND REPAIR ALL FLOORS, WALLS, CEILINGS, FINISH MATERIALS, ETC. WHICH ARE DAMAGED OR EXPOSED DUE TO WORK OR REMOVALS AND FINISH TO MATCH ADJOINING MATERIALS.
11. ALL VERTICAL SHAFTS SHALL HAVE AN MINIMUM FIRE RATING OF 2-HOURS.
12. THE CONTRACTOR SHALL COORDINATE THE INSTALLATION OF PLUMBING FIXTURES PRIOR TO CONSTRUCTION OF PARTITIONS BEHIND SUCH FIXTURES.
13. THE DISTANCE FROM INSIDE FACE OF DOOR JAMBS TO ADJACENT PARTITIONS, BUILT-IN FURNITURE OR OTHER BUILT-IN EQUIPMENT OR OTHER FURNISHINGS SHALL NOT BE LESS THAN 6" UNLESS OTHERWISE NOTED OR DIMENSIONED ON DRAWINGS.
14. THE CONTRACTOR SHALL COORDINATE OPENINGS IN FOUNDATION AND EXTERIOR WALLS FOR THE INSTALLATION OF PIPES, CONDUIT, EQUIPMENT BOXES, ETC.
15. THE CONTRACTOR SHALL EXTEND ALL WALL FINISHES A MINIMUM OF 6" ABOVE SUSPENDED OR FURRED CEILINGS UNLESS OTHERWISE NOTED ON DRAWINGS.
16. WHERE MANUFACTURE'S NAMES OR PRODUCT NUMBERS ARE INDICATED ON DRAWINGS IT SHALL BE CONSTRUED TO MEAN THE ESTABLISHING OF QUALITY AND PERFORMANCE STANDARDS OF SUCH ITEMS. ALL OTHER PRODUCTS THE CONTRACTOR WISHES TO PROPOSE AS A SUBSTITUTE MUST BE SUBMITTED TO THE ARCHITECT AND APPROVED BY THE ARCHITECT BEFORE THE MAY BE DEEMED EQUAL.
17. FIRE STOPPING SHALL BE INSTALLED AT ALL PENETRATIONS OF FIRE RATED CONSTRUCTION AS PER SPECIFICATIONS.
19. LOCATIONS AND DIMENSIONS OF CONCRETE EQUIPMENT PADS IN THESE DRAWINGS IS APPROXIMATE. FINAL LOCATIONS AND SIZES MUST COORDINATED WITH THE EQUIPMENT MANUFACTURED AND SUBJECT TO APPROVAL WITH THE EQUIPMENT SHOP DRAWINGS.
18. THE CONTRACTOR SHALL COORDINATE AND INSTALL ALL CLEANOUT AND ACCESS DOORS IN ALL CEILINGS AS REQUIRED BY THE CONTRACT DOCUMENTS.
20. DIMENSIONS ON PLANS OR PLANS ARE INDICATED FROM SURFACE TO SURFACE BETWEEN WALLS, PARTITIONS, AND OTHER ITEMS EXCLUSIVE OF FINISHES.
21. WORK SHALL BE EXECUTED IN FULL COMPLIANCE WITH THE APPLICABLE PROVISIONS OF ALL LAWS, BY-LAWS, STATUTES, ORDINANCES, CODES, RULES AND REGULATIONS AND LAWFUL ORDERS OF PUBLIC AUTHORITIES BEARING ON THE PERFORMANCE AND EXECUTION OF THE WORK.
22. ALL DIMENSIONS AND CONDITIONS SHOWN AND ASSUMED ON THE DRAWINGS MUST BE VERIFIED AT THE SITE BY THE CONTRACTOR BEFORE ORDERING ANY MATERIAL OR DOING ANY WORK. ANY DISCREPANCIES IN THE DRAWINGS AND SPECIFICATIONS SHALL BE REPORTED TO THE ARCHITECT.
23. ALL WORK ON THESE DRAWINGS SHALL BE CONSIDERED NEW WORK WHETHER STATED OR NOT EXCEPT WHERE SPECIFICALLY NOTED AS "EXIST.", EXISTING OR "EXISTING TO REMAIN".
24. DURING CONSTRUCTION, TEMPORARY BAFFLES TO SEAL OPENINGS TO PREVENT DUST, DIRT MOISTURE, ETC. FROM FILTERING INTO OCCUPIED AREAS ARE TO BE PROVIDED BY CONTRACTOR.
25. ALL MATERIAL AND EQUIPMENT FURNISHED FOR THIS PROJECT MUST HAVE MATERIALS AND EQUIPMENT ACCEPTANCE (MEA) APPROVAL AS REQUIRED BY THE NYC BUILDING CODE.

NOTE:

ORIGINAL DRAWING SET FOR FIT CAMPUS BUILT IN 1970'S SHOWED FIRST FLOOR FFL ELEVATION OF 1'-0".

THESE NEW ADDITIONS IN THE EAST AND WEST COURTYARDS SHOW A FIRST FLOOR FFL ELEVATION OF 0'-0".

ACCEPTABLE FOR PERMIT
UNDER DIR. NO. 14/1975

JAN 3 0 2004

CYRIL BEHARRY

REGISTERED ARCHITECT
ANDREW GOLDMAN
020863
STATE OF NEW YORK

ISSUED FOR DOB FILING

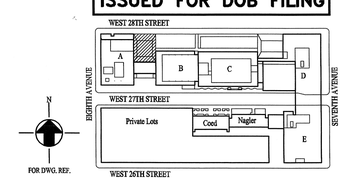

10363246

DORMITORY AUTHORITY
STATE OF NEW YORK
515 BROADWAY
ALBANY, NEW YORK
12207-2964

Fashion Institute of Technology
Seventh Avenue at 27th Street
New York, NY

[redacted]
Kevin Hom + Andrew Goldman
A r c h i t e c t s P C
49 East 21 Street
New York NY 10010
212 777 0006

Mechanical Electrical Plumbing Engineers
Kallen & Lemelson
Consulting Engineers LLP
520 Eighth Avenue . New York NY 10018 . 212 643 9898

№	DATE	DESCRIPTION
	10/23/03	Issued for DOB Filing
2	8/8/03	Revised per DASNY Comments
	6/16/03	Bid Documents

ISSUE/REVISION

Project:
FIT PHASE 1A PROJECT
West Courtyard Barnes & Noble

© COPYRIGHT 2003 KEVIN HOM + ANDREW GOLDMAN ARCHITECTS, PC
ALL DIMENSIONS AND EXISTING CONDITIONS SHALL BE CHECKED AND VERIFIED BY THE CONTRACTOR BEFORE PROCEEDING WITH THE WORK.

Drawing Title:
GENERAL INFORMATION & ABBREVIATIONS

PROJECT №: 99-1051	DATE: October 23, 2003
DASNY №: 1528609999	SCALE: N.T.S.

Drawing №:
A0.1(BK)

BUILDING DEPARTMENT NOTES:

THE FOLLOWING NOTES SHALL APPLY THROUGHOUT:

1. WORK SHALL BE EXECUTED IN FULL COMPLIANCE WITH THE APPLICABLE PROVISIONS OF ALL LAWS, BY-LAWS, STATUTES, ORDINANCES, CODES, RULES, REGULATIONS AND LAWFUL ORDERS OF PUBLIC AUTHORITIES BEARING ON THE PERFORMANCE AND EXECUTION OF THE WORK.

THE CONTRACTOR SHALL PROMPTLY NOTIFY THE AUTHORITY OF ANY PORTIONS OF THE WORK, IN THE CONTRACT DOCUMENTS THAT ARE AT VARIANCE WITH THE ABOVE.

2. ALL MATERIALS, ASSEMBLIES, FORMS METHODS OF CONSTRUCTION AND SERVICE EQUIPMENT SHALL MEET THE FOLLOWING REQUIREMENTS:

a). THEY SHALL HAVE BEEN ACCEPTABLE PRIOR TO THE EFFECTIVE DATE OF THE CODE BY THE BOARD OF STANDARDS AND APPEALS.

b). THEY SHALL HAVE BEEN ACCEPTED FOR THE USE UNDER THE PRESCRIBED TEST METHODS BY THE COMMISSIONER (OR)

c). APPROVED BY THE BOARD OF STANDARDS AND APPEALS (106.2).

3. MATERIALS OR ASSEMBLIES REQUIRED TO HAVE A FIRE RESISTANCE RATING SHALL COMPLY WITH ONE OF THE FOLLOWING:

a). THEY SHALL CONFORM WITH A.I.S.G. "FIRE RESISTANCE RATING", DATED 1985 (OR)

b). THEY SHALL HAVE BEEN TESTED IN ACCORDANCE WITH ASTM E119, STANDARD METHODS OF FIRE TESTS OF BUILDING CONSTRUCTION AND MATERIALS AND ACCEPTED BY THE COMMISSIONER (OR)

c). THEY SHALL HAVE BEEN ACCEPTABLE PRIOR TO THE EFFECTIVE DATE OF THE CODE.

4. ALL MASONRY UNITS SHALL CONFORM TO THE BUILDING CODE WITH BOARD OF STANDARDS AND APPEALS APPROVAL. MASONRY WALLS AND CONSTRUCTION SHALL CONFORM TO RS 10-1 OF THE BUILDING CODE.

5. THE CONSTRUCTION CLASSIFICATION OF THE BUILDING IS CONSTRUCTION GROUP, NON-COMBUSTIBLE CLASS 1-B AS PER ARTICLE 14. THE CONSTRUCTION ELEMENTS SHALL BE OF THE REQUIRED MINIMUM FIRE RESISTANCE RATINGS AS OUTLINED IN TABLE 3-4 AND DEFINED IN SUB-CHAPTER 5 OF THE BUILDING CODE.

6. THE VARIOUS OCCUPANCIES REQUIRED TO BE SEPARATED FROM EACH OTHER BY FIRE SEPARATION OR DIVISIONS AS PER 27-240 SHALL BE SO SEPARATED BY PARTITIONS HAVING THE REQUIRED FIRE RATING IN ACCORDANCE WITH 27-339 AND TABLE 5-2 OF THE BUILDING CODE.

7. THE FOLLOWING SHALL BE MADE UNDER SEPARATE APPLICATION:
FIRE PROTECTION PLAN
STANDPIPE SYSTEM

8. THE CONTRACTOR SHALL OBTAIN EQUIPMENT USE PERMITS REQUIRED IN ACCORDANCE WITH THE BUILDING CODE.

9. THESE DRAWINGS HAVE BEEN PREPARED BY OR AT THE DIRECTION OF THE UNDERSIGNED AND TO THE BEST OF THE UNDERSIGNED'S KNOWLEDGE, INFORMATION AND BELIEF MEET THE REQUIREMENTS OF THE BUILDING CODE.

10. ALL WORK SHALL COMPLY WITH ANSI 117.1 AND LOCAL LAW 58.

11. ALL NEW WORK SHALL COMPLY WITH NEW YORK STATE ENERGY CODE.

12. ALL NEW INTERIOR FINISHES SHALL BE CONSTRUCTED OF MATERIALS MEETING SECTION 27-529 FOR FLAME SPREAD RATINGS.

13. THE CONTRACTOR SHALL BE RESPONSIBLE FOR FILING WITH, OBTAINING APPROVAL FROM, AND OBTAINING PERMITS FROM THE DEPARTMENT OF BUILDINGS FOR ALL PUBLIC PROTECTIVES AS PER SECTION 27-1021.

14. PANIC HARDWARE INSTALLED UNDER THIS CONTRACT SHALL BE AS PER SECTION 27-371(K).

15. EXIT LIGHTING INSTALLED UNDER THIS CONTRACT SHALL BE AS PER SECTION 27-381.

16. EXIT SIGNAGE INSTALLED UNDER THIS CONTRACT SHALL BE AS PER SECTION 27-383.

17. EMERGENCY POWER, IF REQUIRED, UNDER THIS CONTRACT SHALL BE INSTALLED AS PER SECTION 27-396.04.

18. ALL AISLES LEADING TO EXITS SHALL BE CONSTRUCTED WITH A MINIMUM UNOBSTRUCTED WIDTH OF 3'-0" UNDER THIS CONTRACT.

19. FIRE ALARM PULL HANDLES INSTALLED UNDER THIS CONTRACT SHALL BE 4'-0" ABOVE THE FLOOR.

CONTROLLED INSPECTIONS:

CONTROLLED INSPECTIONS SHALL BE ACRRIED OUT IN ACCORDANCE WITH SECTION 27-132 AND THE APPLICABLE NYC BUILDING CODE SECTIONS & SHALL INCLUDE THE FOLLOWING ITEMS WHERE REQUIRED:

THE CONTRACTOR MUST NOTIFY THE ARCHITECT OR ENGINEER FOR CONTROLLED INSPECTIONS AT LEAST 72 BEFORE THE SPECIFIC WORK COMMENCES.

THE "AUTHORITY" SHALL BE RESPONSIBLE FOR THE FOLLOWING CONTROLLED INSPECTIONS:

	CODE SECTION
SPRAYED-ON FIREPROOFING	27-324 (f)
FIRESTOPPING	27-345 (h)
EMERGENCY LIGHTING (LL41/78, 16/84)	27-381, 382, 542
REINFORCED MASONRY	27-586 TABLE 10-2
UNREINFORCED MASONRY	27-586 TABLE 10-2
DRY WALL CONSTRUCTION	RS 18 p110.13(c)(3)
STANDPIPE TEST	27-951
SPRINKLER TEST	27-967
ENGINEER/INSTALLER VENTILATION CERT.	27-779
MASONRY UNITS	RS 10-3 3.2

THE "CONTRACTOR" SHALL BE RESPONSIBLE FOR THE FOLLOWING CONTROLLED INSPECTIONS:

STRUCTURAL STABILITY	R & REG. 6/11/83

REQUIRED INSPECTIONS AND TESTS OF MATERIALS DESIGNATED FOR "CONTROLLED INSPECTION" BY THE CONTRACTOR SHALL BE MADE UNDER THE DIRECT SUPERVISION OF A LICENSED ARCHITECT OR ENGINEER RETAINED BY OR ON THE BEHALF OF THE CONTRACTOR WHO SHALL BE ACCEPTABLE TO THE ARCHITECT OR ENGINEER WHO SUPERVISED THE PREPARATION OF THE PLANS.

THE "CONTRACTOR" SHALL BE RESPONSIBLE FOR THE FOLLOWING INSPECTIONS AND TESTS TO BE PERFORMED IN THE PRESENCE OF THE FIRE DEPARTMENT INSPECTOR:

FIRE ALARM TEST	27-977

EQUIPMENT USE PERMITS SHALL BE OBTAINED IN ACCORDANCE WITH THE NYC BUILDING CODE.

MEA AND BS&A NUMBERS FOR EQUIPMENT SHALL BE SUBMITTED AS REQUIRED BY THE NYC BUILDING CODE.

INSPECTIONS AND TESTS OF THE SPRINKLER SYSTEM SHALL COMPLY WITH SECTION 27-967 OF THE NYC BUILDING CODE.

NOTE: THE CONTRACTOR SHALL NOTIFY THE ARCHITECT OR ENGINEER AT LEAST 72 HOURS IN ADVANCE OF REQUIRED INSPECTIONS TO AVOID DELAYS TO THE PROJECT. NO EXTENSION OF TIME OR COMPENSATION WILL BE CONSIDERED DUE TO FAILURE BY THE CONTRACTOR TO NOTIFY THE NYC SCA OF REQUIRED INSPECTIONS IN A TIMELY MANNER.

THE CONTRACTOR SHALL ADD, DELETC AND OTHERWISE AMEND THE LIST OF "CONTROLLED INSPECTIONS" AS NECESSARY TO COMPLY WITH NYC DEPARTMENT OF BUILDING REQUIREMENTS.

OCCUPANCY AND CONSTRUCTION CLASSIFICATIONS

OCCUPANCY CLASSIFICATIONS:

EXISTING BUILDING:
EDUCATIONAL: G — PARAGRAPH 27-259
BUILDING TYPE: UNIVERSITY

CELLAR FLOOR:
MERCANTILE: C — PARAGRAPH 27-259
BUILDING TYPE: BOOKSTORE

Occupant Load Chart

Occupancy Loads as per Table 6-2 Occupant Load Requirements
Occupancy Group as per Table 3-1 Occupancy Classifications

• Cellar Floor

Room #	Room Name	SqFt	SF/ Person	Occupants	Actual Capacity	Occup. Group
001	SALES	5,650	25	226	226	C
002	OUTER OFFICE	130	100	2	2	C
003	MANAGER'S OFFICE	85	100	1	1	C
004	CASH ROOM	92	100	1	2	C
005	RECEIVING/PROCESSING	1,250	200	7	7	B-2
006	JANITOR'S CLOSET	30	200	1	0	B-2
			Total Occupants @ Cellar Floor	239		

SUBCHAPTER 6: MEANS OF EGRESS

As per Table 6-1 Determination of Exit Requirements for Sprinklered Buildings

Occupancy Group of Building	Group Designation	Maximum Travel Distance (ft) Unsprinklered*	Maximum Travel Distance (ft) Sprinklered	Capacity Number of Persons per Unit of Width				Corridors	
				Door Openings		Stairs	Corridors Exit Passage-ways	Min. Width (in.)	Max. Dead End (length in ft)
				To Outdoors at Grade	All Other Exit and Corridor Doors				
INDUSTRIAL	D-2	150	200	100	80	60	100	44	50
BOOKSTORE	C	150	200	100	80	60	100	36	50

NUMBER OF OCCUPANTS

(IN COMPLIANCE W/ N.Y.C. BUILDING CODE TABLE 6-2)

OCCUPANT	NET FLOOR AREA PER OCCUPANT (S.F.)
BOOKSTORE/ EXIST. SHOP	25 1ST FLR OR BASEMENT.
NEW & EXIST. OFFICE	100 S.F. / PERSON
NEW & EXIST. STORAGE	200 S.F. / PERSON
MECHANICAL RM	200 S.F. / PERSON
EXIST. LAB	50 S.F. / PERSON

As per Table 6-3 Maximum Occupant Load - Spaces With One Door

Max. Occupant Load Occupancy Group Classification	Max. Occupant Load With One Door
A	10
B	50
C	75
D	50
E	75
F	75
G	75
H	15
J	20

Occupancy Classification & Fire Separation

As per Table 351

Occupancy Group for Spaces	Classification	Fire Separation
B-2	Storage (Low Hazard)	2 HR
C	Mercantile	2 HR
G	Education	1 HR

ACCEPTABLE FOR PERMIT
UNDER RD. No. 14/1975
JAN 30 2004
CYRIL DeHARRY

REGISTERED ARCHITECT
ANDREW GOLDMAN
020863
STATE OF NEW YORK

ISSUED FOR DOB

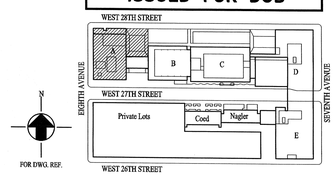

10363246

DORMITORY AUTHORITY
STATE OF NEW YORK
515 BROADWAY
ALBANY, NEW YORK
12207-2964

Fashion Institute of Technology
Seventh Avenue at 27th Street
New York, NY

[redacted]
Kevin Hom + Andrew Goldman
A r c h i t e c t s P C
49 East 21 Street
New York NY 10010
212 777 0006

Structural Engineers
Wayman C. Wing
Consulting Engineers PC
411 Seventh Avenue . New York NY 10001 . 212 564 4370

Mechanical Electrical Plumbing Engineers
Kallen & Lemelson
Consulting Engineers LLP
520 Eighth Avenue . New York NY 10018 . 212 643 9898

№	DATE	DESCRIPTION
	4/24/03	ISSUED FOR D.O.B.
	3/29/02	BID DOCUMENTS

ISSUE/REVISION

Project:
FIT PHASE 1A PROJECT
West Courtyard Cafeteria

© COPYRIGHT 2001 KEVIN HOM + ANDREW GOLDMAN ARCHITECTS, PC
ALL DIMENSIONS AND EXISTING CONDITIONS SHALL BE CHECKED AND VERIFIED BY THE CONTRACTOR BEFORE PROCEEDING WITH THE WORK.

Drawing Title:
CODE ANALYSIS - BARNES & NOBLE

PROJECT №: 99-105A	DATE: April 24, 2003
DASNY №: 1528609999	SCALE: AS NOTED

Drawing №:
A0.2 (BK)

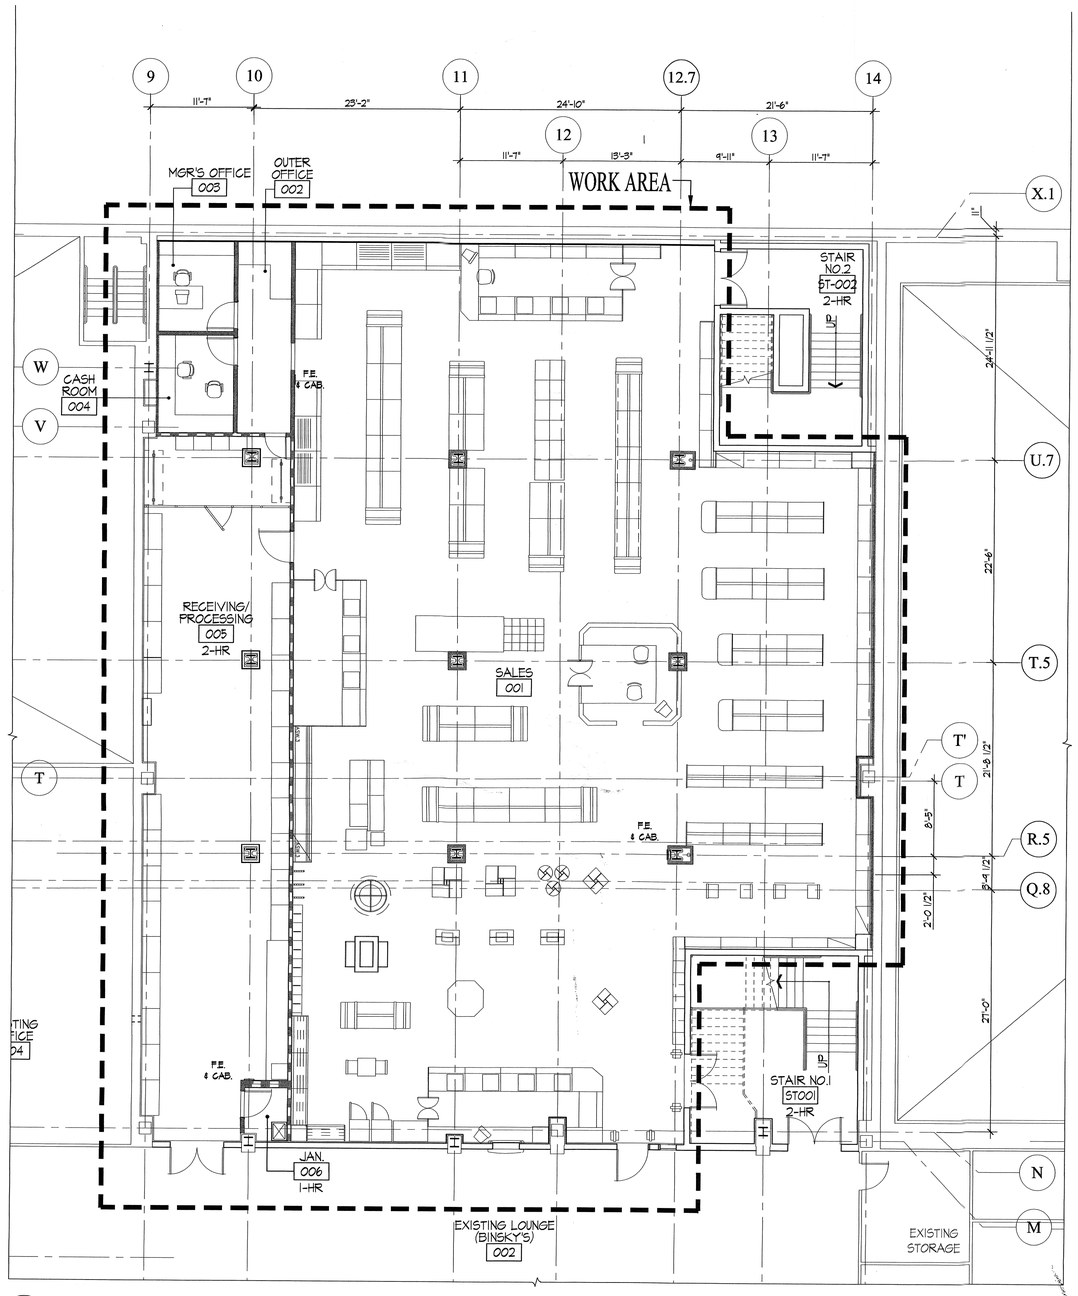

1 / A1.0 Cellar Plan
Scale: 1/8" = 1' - 0"

FOR REFERENCE ONLY
FURNITURE & SHELVING NOT IN CONTRACT

ACCEPTABLE FOR PERMIT UNDER DIR. NO. 14/1975
JAN 3 0 2004
CYRIL BEHARRY

REGISTERED ARCHITECT ANDREW GOLDMAN 020865 STATE OF NEW YORK

0' 5' 10' 20'
SCALE: 1/8"= 1'- 0"

ISSUED FOR DOB FILING

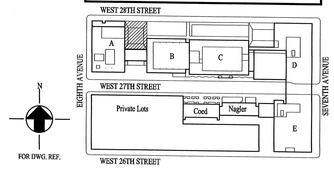

DORMITORY AUTHORITY
STATE OF NEW YORK
515 BROADWAY
ALBANY, NEW YORK
12207-2964

Fashion Institute of Technology

Seventh Avenue at 27th Street
New York, NY

[redacted]
Kevin Hom + Andrew Goldman
Architects PC

49 East 21 Street
New York NY 10010
212 777 0006

Mechanical Electrical Plumbing Engineers
Kallen & Lemelson
Consulting Engineers LLP
520 Eighth Avenue . New York NY 10018 . 212 643 9898

№	DATE	DESCRIPTION
	10/23/03	Issued for DOB Filing
2	8/8/03	Revised per DASNY Comments
	6/16/03	Bid Documents

ISSUE/REVISION

Project:
FIT PHASE 1A PROJECT
West Courtyard Barnes & Noble

© COPYRIGHT 2003 KEVIN HOM + ANDREW GOLDMAN ARCHITECTS, PC
ALL DIMENSIONS AND EXISTING CONDITIONS SHALL BE CHECKED AND VERIFIED BY THE CONTRACTOR BEFORE PROCEEDING WITH THE WORK.

Drawing Title:
CELLAR FURNITURE PLAN, STAIR PLAN & SECTION

PROJECT №: 99-1051	DATE: October 23, 2003
DASNY №: 1528609999	SCALE: AS NOTED

Drawing №:
A1.0F (BK)

103693246

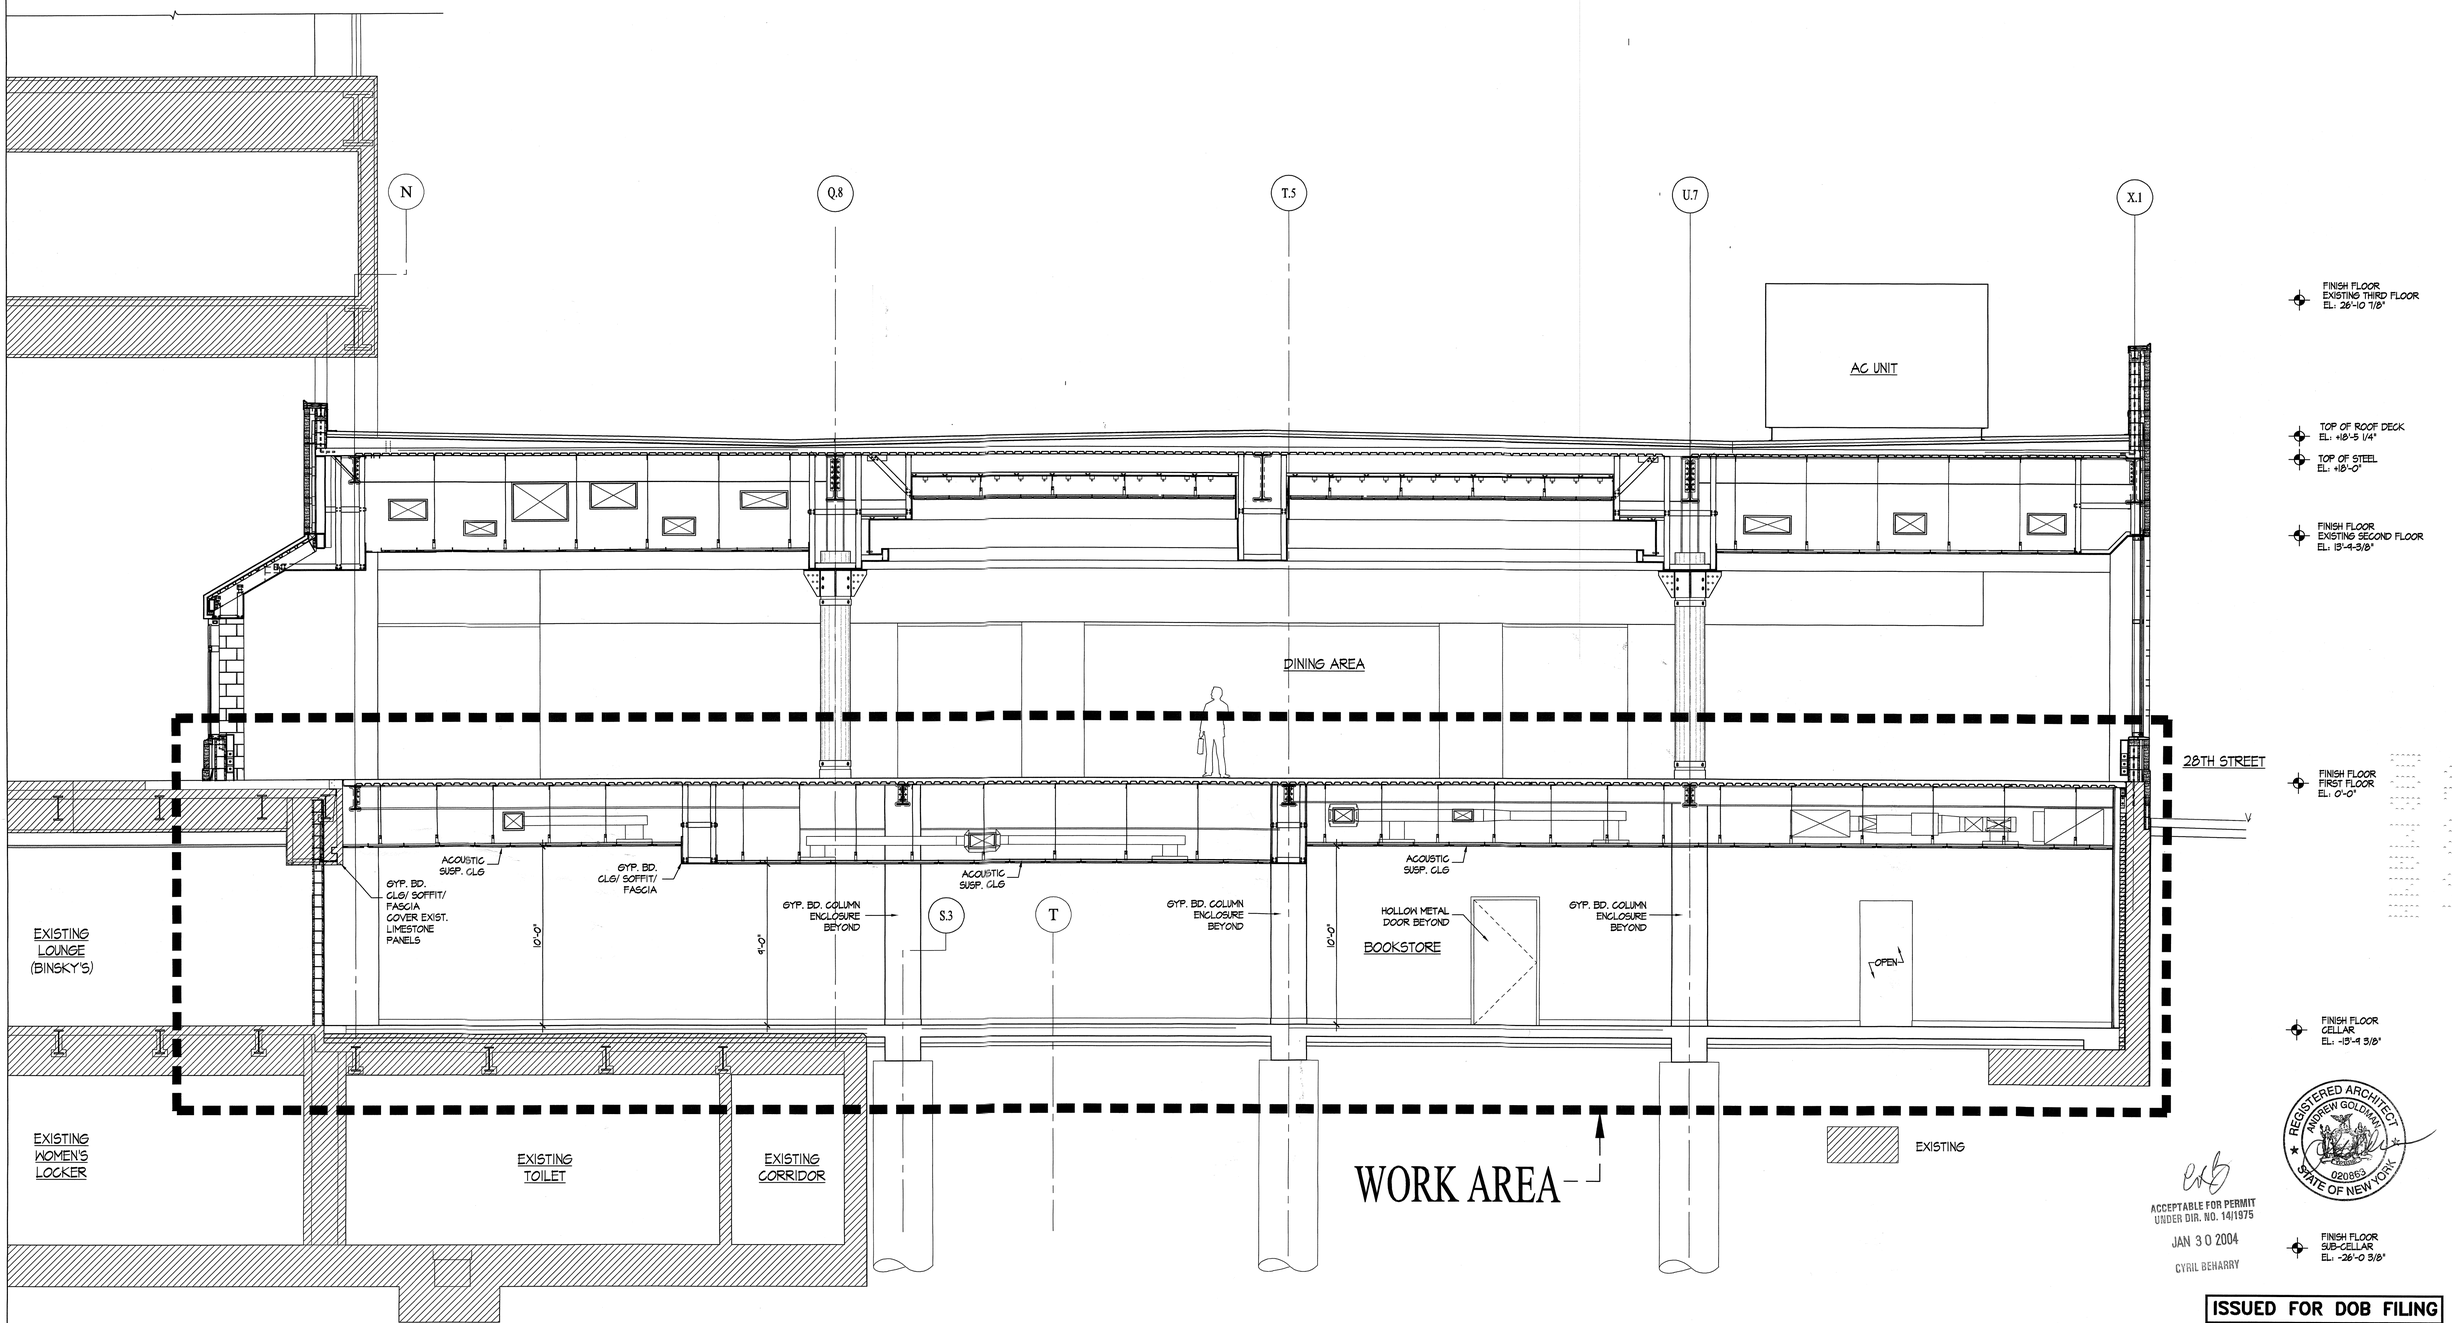

ACCEPTABLE FOR PERMIT
UNDER DIR. NO. 14/1975
JAN 3 0 2004
CYRIL BEHARRY

REGISTERED ARCHITECT
ANDREW GOLDMAN
020863
STATE OF NEW YORK

ISSUED FOR DOB FILING

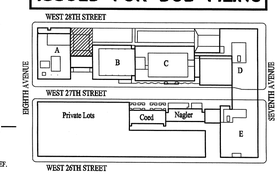

A-A / A3.1 Building Section (North - South)
Scale: 1/4" = 1'-0"

0' 2' 5' 10'
SCALE: 1/4"= 1'- 0"

DORMITORY AUTHORITY
STATE OF NEW YORK
515 BROADWAY
ALBANY, NEW YORK
12207-2964

Fashion Institute of Technology

Seventh Avenue at 27th Street
New York, NY

[redacted]
Kevin Hom + Andrew Goldman
Architects PC
49 East 21 Street
New York NY 10010
212 777 0006

Mechanical Electrical Plumbing Engineers
Kallen & Lemelson
Consulting Engineers LLP
520 Eighth Avenue . New York NY 10018 . 212 643 9898

№	DATE	DESCRIPTION
	10/23/03	Issued for DOB Filing
2	8/8/03	Revised per DASNY Comments
	6/16/03	Bid Documents

ISSUE/REVISION

Project:
FIT PHASE 1A PROJECT
West Courtyard Barnes & Noble

© COPYRIGHT 2003 KEVIN HOM + ANDREW GOLDMAN ARCHITECTS, PC
ALL DIMENSIONS AND EXISTING CONDITIONS SHALL BE CHECKED AND VERIFIED BY THE CONTRACTOR BEFORE PROCEEDING WITH THE WORK.

Drawing Title:
BUILDING SECTION

PROJECT №: 99-1051	DATE: October 23, 2003
DASNY №: 1528609999	SCALE: 1/4"=1'-0"

Drawing №:
A3.1 (BK)

10/23/2003

Door Schedule

● Cellar Floor

Door No.	Door Size	Door Type	Material: Door	Material: Frame	Frame Type	Jamb Detail	Head Detail	Saddle Type	Glazing Type	Fire Rating	Hardware Set No.	Refer to Notes	Door Number
002	-	-	-	-	-	-	-	S-2	-	-	-		003
003	3'-0" x 7'-0" x 1 3/4"	A	HM	HM	1A	J-3	H-3	S-1	-	-	14		003
004	3'-0" x 7'-0" x 1 3/4"	A	HM	HM	1A	J-3	H-3	S-1	-	-	14		004
005	3'-6" x 7'-0" x 1 3/4"	A	HM	HM	1A	J-4	H-4	S-4	-	90 MIN.	33		005
005A	2'-5" x 7'-0" x 1 3/4"	A	HM	HM	1A	J-4	H-4	S-2	-	90 MIN.	33		005A
006	3'-0" x 7'-0" x 1 3/4"	A	HM	HM	1A	J-4	H-4	S-3	-	90 MIN.	5A		006

Abbreviations

INSUL - INSULATED GLAZING

GWP - CLEAR WIRE PLATE

TPG - TEMPERED PLATED GLAZING

HM - HOLLOW METAL

FRP - FIBER REINFORCED PLASTIC

S-STL - STAINLESS STEEL

Hardware:

Hardware Set 5A

PRS. BUTTS PER PARAGRAPH 2.03A McKINNEY BB5000 450
1 LOCKSET CORBIN/RUSSWIN ML2051 NSA CT6
1 DOOR CLOSER NORTON 7500 BF
1 WALL STOP ROCKWOOD 409
3 SILENCERS ROCKWOOD 608
1 KICK PLATES 12" X 2" LDW X .050 X 3BE

Hardware Set 14

PRS. BUTTS PER PARAGRAPH 2.03A McKINNEY BB5000 450
1 LOCKSET CORBIN/RUSSWIN ML2051 NSA CT6
1 WALL STOP ROCKWOOD 409
3 SILENCERS ROCKWOOD 608

Hardware Set 33

PRS. BUTTS PER PARAGRAPH 2.03A McKINNEY BB5004 545
1 LOCKSET CORBIN/RUSSWIN ML2051 NSA CT6
1 DOOR CLOSER NORTON 7500 BF
1 CONCEALED OVERHEAD STOP 2X STOP SERIES
1 KICK PLATES 12" X 2" LDW X .050 X 3BE
3 SILENCERS ROCKWOOD 608

General Notes:

A. PAINT ALL DOORS AND FRAMES, EXCEPT THOSE SPECIFIED TO BE FACTORY-FINISHED.

B. THICKNESS OF CONCRETE MASONRY UNITS VARIES. (GROUND FACE BLOCK WILL BE A DIFFERENT THICKNESS FROM STANDARD C.M.U. THICKNESS) SEE FLOOR PLANS, ROOM FINISH SCHEDULE & PARTITION SCHEDULE FOR TYPE OF BLOCK & COORDINATE ACTUAL FRAME DIMENSIONS FOR THICKNESS OF C.M.U. PROVIDED FOR INSTALLATION.

C. PROVIDE CAULKING / SEALANT AROUND PERIMETER OF ALL DOOR FRAMES (HEAD & JAMBS) EACH SIDE OF FRAME.

D. ALIGN FACES OF HOLLOW METAL DOOR FRAMES WITH FACE OF ADJACENT MASONRY PARTITIONS UNLESS OTHERWISE INDICATED, (HEAD & JAMBS) EACH SIDE OF FRAME.

E. PROVIDE ANCHORS AND OTHER ITEMS AS SPECIFIED.

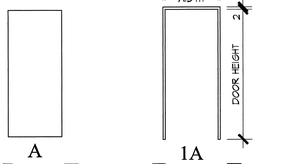

A
Door Types
1/4" = 1'-0"

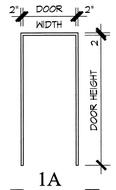

1A
Frame Types
N. T. S.

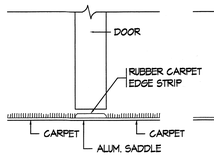

S-1 / A6.1 Saddle Detail
SCALE: NTS

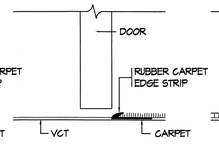

S-2 / A6.1 Saddle Detail
SCALE: NTS

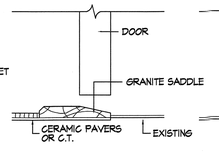

S-3 / A6.1 Saddle Detail
SCALE: NTS

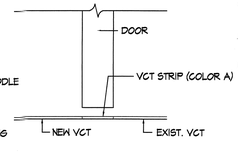

S-4 / A6.1 Saddle Detail
SCALE: NTS

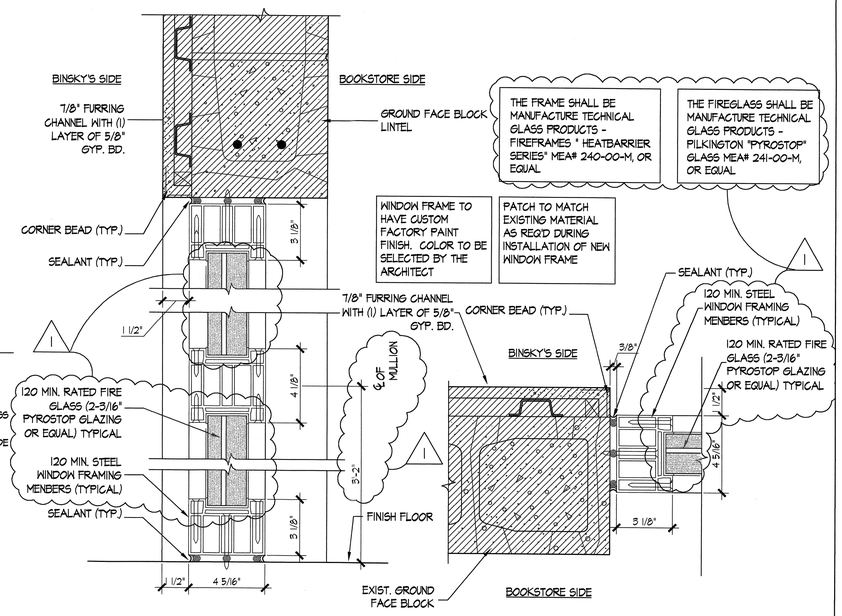

A-A / A6.1 Section Detail
SCALE: 3"= 1'-0"

J-A / A6.1 Jamb Detail
SCALE: 3"= 1'-0"

Room Finish Schedule

Room No.	Room Name	Floor	Base	North Wall ** Material	North Wall ** Finish	South Wall ** Material	South Wall ** Finish	East Wall ** Material	East Wall ** Finish	West Wall ** Material	West Wall ** Finish	Ceiling Type	Ceiling Finish	Ceiling Height	Refer to Notes	Room No
● Lower Level																
001	SALES	VCT*/CARP*	4" VCB*	EX.	PT-1	GB	PT-1	EX/GB	--/PT-1	GB	PT-1	A/GB	--/PT-2	VARIES		001
002	OUTER OFFICE	CARP*	4" VSB*	EX.	PT-1	GB	PT-1	GB	PT-1	GB	PT-1	A	--	11'-0"		002
003	MGR'S OFFICE	CARP*	4" VSB*	EX.	PT-1	GB	PT-1	GB	PT-1	GB	PT-1	A	--	8'-0"		003
004	OFFICE	CARP*	4" VSB*	GB	PT-1	GB	PT-1	GB	PT-1	GB	PT-1	A	--	8'-0"		004
005	RECEIVING/PROCESSING	EX.	4" VCB*	GB	PT-1	GB/EX.	PT-1/PT-1	GB	PT-1	EX	PT-1	EXS.	PT-2	VARIES		005
006	JANITOR'S CLOSET	CT	CT	GB	SPT	EX.	SPT	GB	SPT	GB	SPT	EXS.	PT-2	VARIES		006
007	BINSKY'S	EX	EX	EX	PT-2	EX	PT-2	EX	PT-2	EX	PT-2	EX.	PT-2	VARIES	PATCH EXIST. WALL & CEILING AS REQUIRED	006

ROOM FINISH NOTES

* = NOT IN CONTRACT - PROVIDED BY BARNES & NOBLE

Abbreviations:

CARP	CARPET (NIC)	GFB	GROUND FACE CONCRETE BLOCK
CMU	CONCRETE MASONRY UNITS	PT-1	PAINT (1 PRIME COAT)
CONC	CONCRETE	PT-2	PAINT (1 PRIME & 2 FINISH COATS)
CT	CERAMIC TILE	SPT	SEMI GLOSS PAINT
EX	EXISTING (TO REMAIN)	--	NOT APPLICABLE
EXS	EXPOSED CEILING	VCB	VINYL COVE BASE
GB	GYPSUM BOARD	VCT	VINYL COMPOSITION TILE
		VSB	VINYL STRAIGHT BASE

Ceiling Types:

TYPE -A LOCATIONS: SALES, OUTER OFFICE, MGR'S OFFICE AND CASH ROOM
MANUFACTURE: ARMSTRONG -CORTEGA TEGULAR #916
SIZE: 24"x24"x5/8"
EDGE: ANGLED TEGULAR
WET FORMED MINERAL FIBER
FINISH: FACTORY APPLIED VINYL LATEX PAINT
NRC: 0.55
LIGHT REFLECTANCE: MIN. LR 0.82.
GRID: ARMSTRONG - 15/16" PRELUDE XL FIRE GUARD
1

General Notes: Room Finish Schedule

A. PAINT ALL DOORS AND FRAMES EXCEPT THOSE SPECIFIED TO BE FACTORY FINISHED.

B. REFER TO BUILDING SECTIONS, INTERIOR ELEVATIONS, WALL SECTIONS & DETAILS FOR ADDITIONAL MATERIALS AND FINISHES WHICH MAY NOT BE INDICATED IN ROOM FINISH SCHEDULE.

C. WHERE VCT MEETS GROUND FACE BLOCK, SCRIBE VCT TO WALL.

D. PAINT ALL GYPSUM BOARD SOFFITS, REFER TO CEILING PLAN FOR LOCATIONS.

E. ALL CERAMIC TILE BASE SHALL BE COVE.

F. ALL PAINT FINISH ON CMU TO HAVE BLOCK FILLER

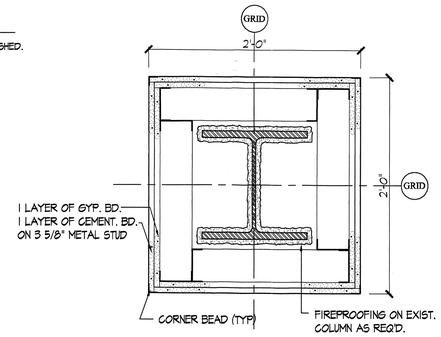

A / A6.1 Gyp. Bd. Column Encl. Detail
SCALE: 1 1/2" = 1'-0"

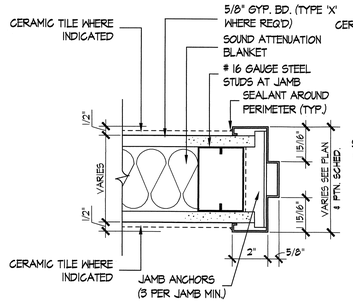

J-3 / A6.1 Jamb Detail
SCALE: 3"= 1'-0"

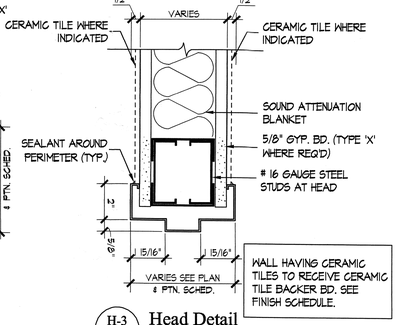

H-3 / A6.1 Head Detail
SCALE: 3"= 1'-0"

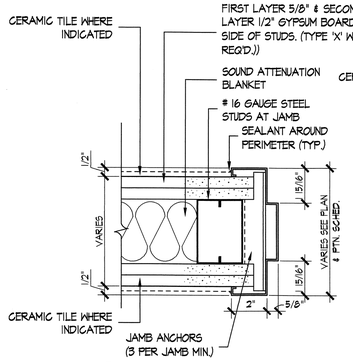

J-4 / A6.1 Jamb Detail
SCALE: 3"= 1'-0"

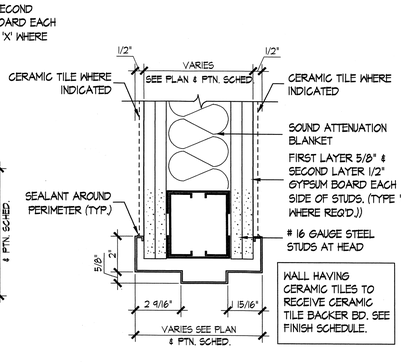

H-4 / A6.1 Head Detail
SCALE: 3"= 1'-0"

ACCEPTABLE FOR PERMIT UNDER DIR. NO. 14/1975
JAN 30 2004
CYRIL BEHARRY

REGISTERED ARCHITECT ANDREW GOLDMAN 020863 STATE OF NEW YORK

ISSUED FOR DOB FILING

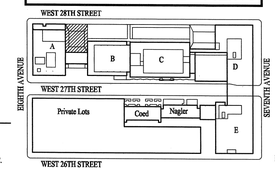

1083-3246

DORMITORY AUTHORITY
STATE OF NEW YORK
515 BROADWAY
ALBANY, NEW YORK
12207-2964

Fashion Institute of Technology

Seventh Avenue at 27th Street
New York, NY

[redacted]
Kevin Hom + Andrew Goldman
Architects PC
49 East 21 Street
New York NY 10010
212 777 0006

Mechanical Electrical Plumbing Engineers
Kallen & Lemelson
Consulting Engineers LLP
520 Eighth Avenue . New York NY 10018 . 212 643 9898

№	DATE	DESCRIPTION
	10/23/03	Issued for DOB Filing
2	8/8/03	Revised per DASNY Comments
	6/16/03	Bid Documents

ISSUE/REVISION

Project:
FIT PHASE 1A PROJECT
West Courtyard Barnes & Noble

© COPYRIGHT 2003 KEVIN HOM + ANDREW GOLDMAN ARCHITECTS, PC
ALL DIMENSIONS AND EXISTING CONDITIONS SHALL BE CHECKED AND VERIFIED BY THE CONTRACTOR BEFORE PROCEEDING WITH THE WORK.

Drawing Title:
DOOR AND FINISH SCHEDULE

PROJECT №: 99-1051	DATE: October 23, 2003
DASNY №: 1528609999	SCALE: AS NOTED

Drawing №:
A6.1 (BK)

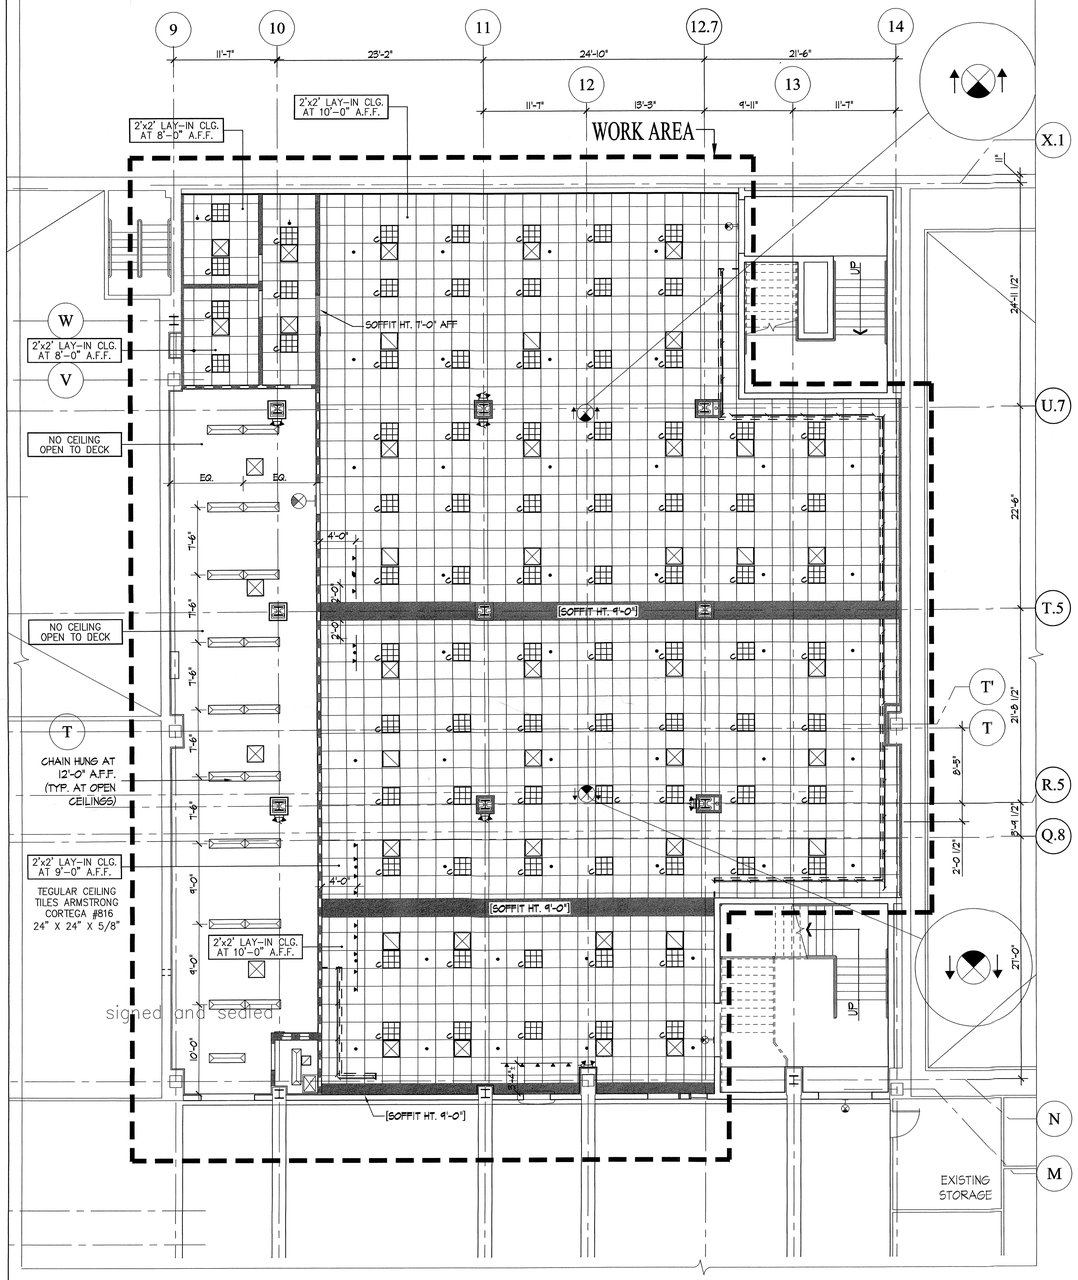

1 A10.0 Cellar Reflected Ceiling Plan
Scale: 1/8" = 1' - 0"

L E G E N D

- 2x2 FLUORESCENT FIXTURE
- TRACK LIGHT
- FLUORESCENT LIGHT FIXTURE
- EMERGENCY BATTERY PACK
- SUSPENDED INDUSTRIAL FLUORESCENT LIGHT

LIGHT FIXTURES

- DIFFUSERS
- GRILLES
- SPRINKLER HEADS
- EXIT LIGHT
- CEILING GRID
- GYP. BD. CEILING

NOTE:
MECHANICAL AND ELECTRICAL ITEMS INDICATED ON ARCHITECTURAL REFLECTED CEILING PLANS ARE FOR LOCATION PURPOSES ONLY. REFER TO MECHANICAL AND ELECTRICAL DRAWINGS FOR TYPE AND SIZE OF ITEMS.

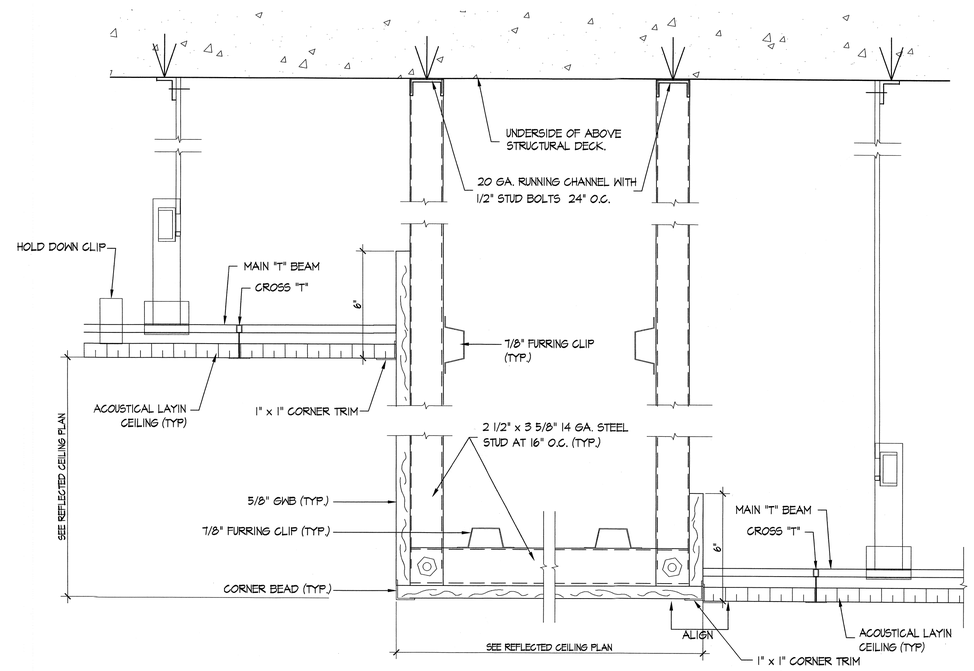

A A10.0 Gypsum Board Suspended Ceiling Detail
SCALE: 3"= 1'-0"

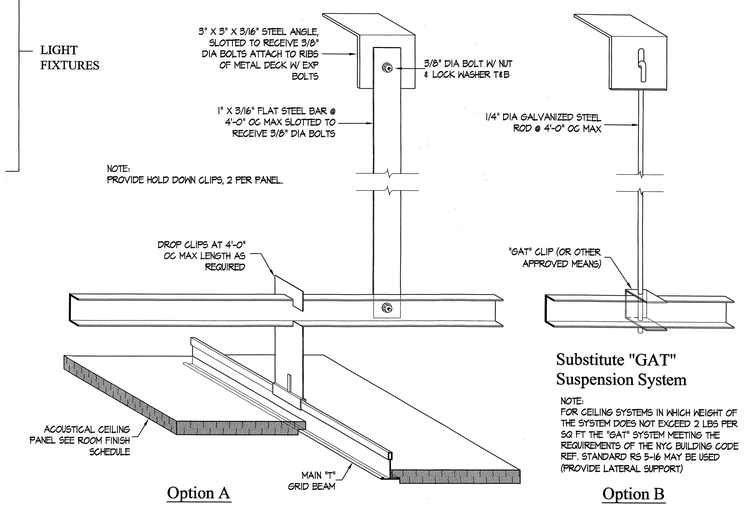

B A10.0 Isometric Detail, Suspended Acoustical Panel Ceiling
SCALE: 3" = 1' - 0"

ACCEPTABLE FOR PERMIT UNDER DIR. NO. 14/1975
JAN 30 2004
CYRIL BEHARRY

REGISTERED ARCHITECT ANDREW GOLDMAN 020816 STATE OF NEW YORK

0' 5' 10' 20'
SCALE: 1/8"= 1'- 0"

ISSUED FOR DOB FILING

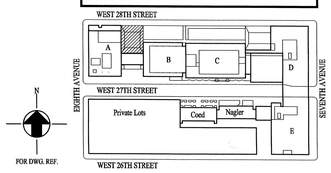

DORMITORY AUTHORITY
STATE OF NEW YORK
515 BROADWAY
ALBANY, NEW YORK
12207-2964

Fashion Institute of Technology

Seventh Avenue at 27th Street
New York, NY

[redacted]
Kevin Hom + Andrew Goldman
A r c h i t e c t s P C
49 East 21 Street
New York NY 10010
212 777 0006

Mechanical Electrical Plumbing Engineers
Kallen & Lemelson
Consulting Engineers LLP
520 Eighth Avenue . New York NY 10018 . 212 643 9898

№	DATE	DESCRIPTION
	10/23/03	Issued for DOB Filing
2	8/8/03	Revised per DASNY Comments
	6/16/03	Bid Documents

ISSUE/REVISION

© COPYRIGHT 2003 KEVIN HOM + ANDREW GOLDMAN ARCHITECTS, PC
ALL DIMENSIONS AND EXISTING CONDITIONS SHALL BE CHECKED AND VERIFIED BY THE CONTRACTOR BEFORE PROCEEDING WITH THE WORK.

Project:
FIT PHASE 1A PROJECT
West Courtyard Barnes & Noble

Drawing Title:
CELLAR REFLECTED CEILING PLAN & DETAILS

PROJECT №: 99-1051	DATE: October 23, 2003
DASNY №: 1528609999	SCALE: AS NOTED

Drawing №:
A10.0 (BK)

10363246

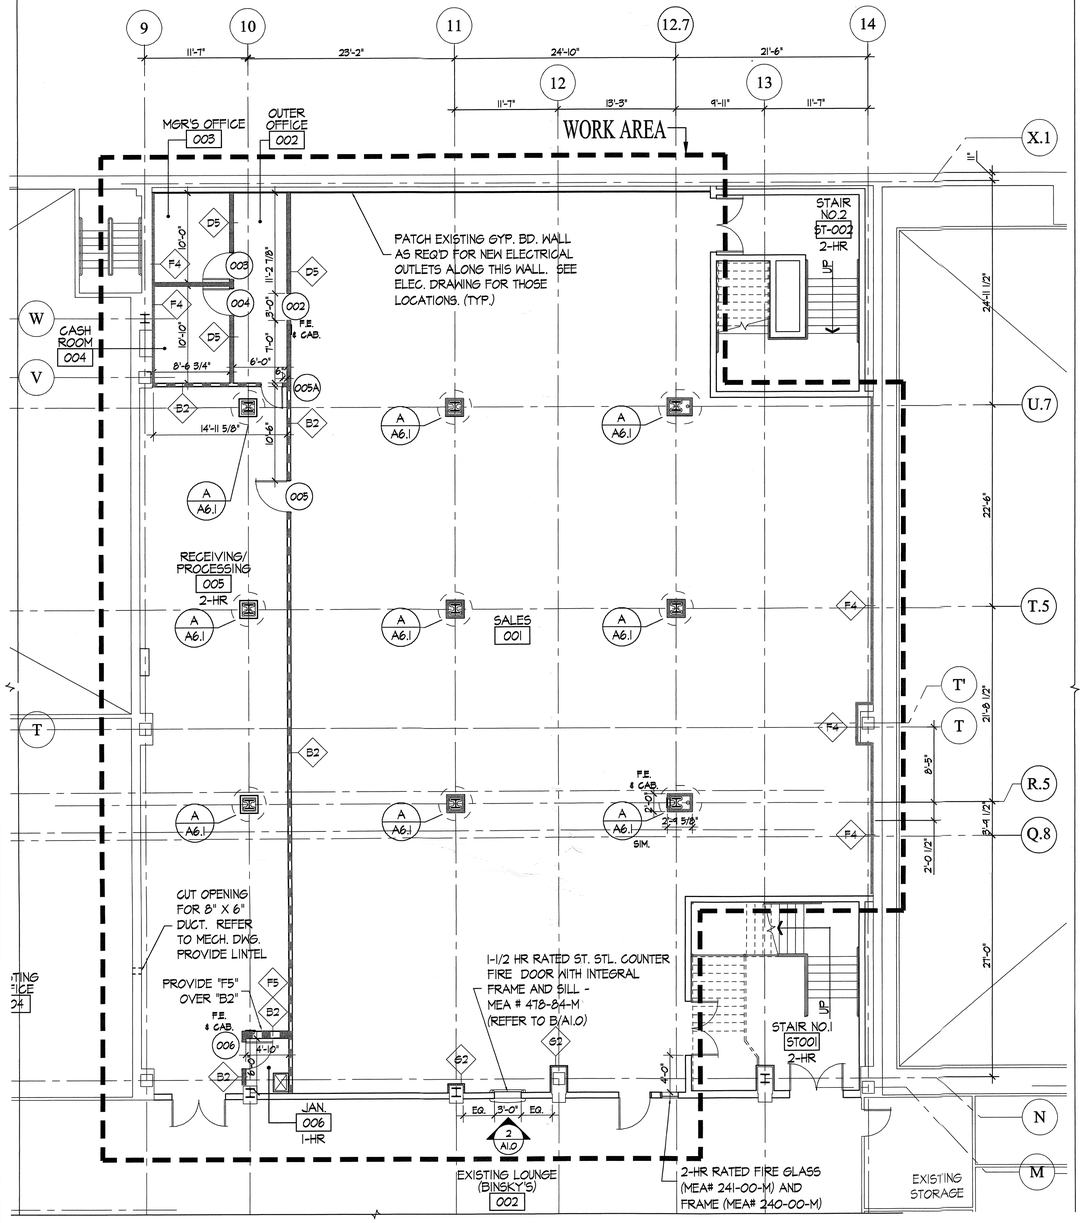

1 A1.0 Cellar Plan
Scale: 1/8" = 1'- 0"

0' 5' 10' 20'
SCALE: 1/8"= 1'- 0"

LEGEND — REFER TO DWG. A0.3B FOR REQUIRED FIRE RATING WALL

- F / F4 / F5 — FURRING
- B2 — 2-HR RATING GYPSUM BOARD WALL
- D5 — NON-RATING GYPSUM BOARD WALL

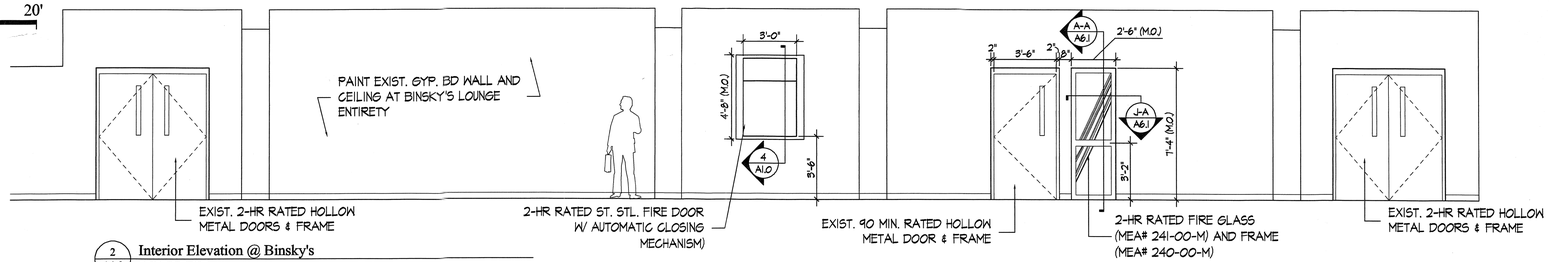

2 A1.0 Interior Elevation @ Binsky's
SCALE: 1/4"= 1'-0"

PARTITION SCHEDULE & DETAILS

DRYWALL PARTITIONS

NO.	MATERIAL	NOMINAL THICKNESS	ACTUAL THICKNESS
F2	FURRED PARTITION, 7/8" DEEP METAL FURRING CHANNELS @ 16" O.C. ON CMU MASONRY W/ 5/8" GYPSUM BOARD ONE SIDE.	1 1/2"	1 1/2"
F4	FURRED PARTITION, 2 1/2" DEEP METAL FURRING CHANNELS @ 16" O.C. ON CMU MASONRY W/ 5/8" GYPSUM BOARD ONE SIDE.	5 1/8"	5 1/8"
F5	FURRED PARTITION, 3 5/8" DEEP METAL FURRING CHANNELS @ 16" O.C. ON CMU MASONRY W/ 5/8" GYPSUM BOARD ONE SIDE.	4 1/4"	4 1/4"
B2	3 5/8" STEEL STUDS AT 16" O.C. W/5 1/2" SOUND ATTENUATION BLANKET & 5/8" GYPSUM BOARD EACH SIDE OF STUDS.	5"	4 7/8"
B2	3 5/8" STEEL STUDS AT 16" O.C. W/5½" SOUND ATTENUATION BLANKET & FIRST LAYER 5/8" & SECOND LAYER 1/2" GYPSUM BOARD EACH SIDE OF STUDS. (SEE NOTE #8)	6"	5 7/8"

MASONRY PARTITIONS

NO.	MATERIAL	THICKNESS	THICKNESS
C12	2" GROUND FACE, CONCRETE MASONRY UNITS	2"	1 5/8"

PARTITION GENERAL NOTES:

1. REFER TO ROOM FINISH SCHEDULE FOR REQUIRED FINISHES AND FINISH MATERIALS.
2. REFER TO FLOOR PLANS FOR REQUIRED HOURLY FIRE RATING OF ROOM ENCLOSURE PARTITIONS.
3. SEAL ALL PARTITIONS AROUND ALL PENETRATIONS, AROUND ALL STRUCTURAL MEMBERS, & ALL OTHER VOIDS, & GAPS, SEE SPEC. FOR TYPE OF SEALER. (PROVIDE APPROVED FIRE RATED MATERIALS FOR RATED PARTITIONS)
4. FIRE-RESISTANCE RATINGS: WHERE INDICATED, PROVIDE MATERIALS AND CONSTRUCTION IDENTICAL TO THOSE OF ASSEMBLIES WITH FIRE RESISTANCE RATINGS DETERMINED BY A TESTING AND INSPECTION AGENCY, OR BY OTHER MEANS, AS ACCEPTABLE TO AUTHORITIES HAVING JURISDICTION.
5. SEAL ALL VOIDS AT PARTITIONS WITH APPROVED FIRESTOP.
6. ALL PARTITIONS TO EXTEND FROM FLOOR TO UNDERSIDE OF DECK OR STRUCTURE ABOVE (UNLESS OTHERWISE NOTED).
7. REFER TO ROOM FINISH SCHEDULE FOR REQUIRED BASE.
8. WHERE THE LAYER OF 1/2" GYPSUM BOARD IS REQUIRED TO PROVIDE INDICATED FIRE RATING, EXTEND IT TO THE UNDERSIDE OF STRUCTURE.

TYPICAL PARTITION DETAILS

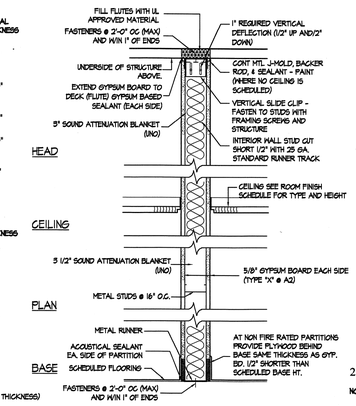

TYPICAL DRYWALL PARTITIONS (STC 48)

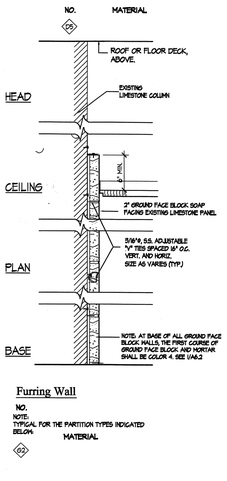

2 HOUR FIRE RATED DRYWALL PARTITIONS (STC 48)

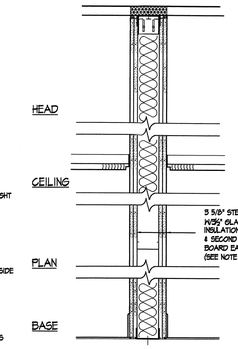

NO.	MATERIAL
B2	

2 hr. Rated Wall - UL Design No. U411 OR U418

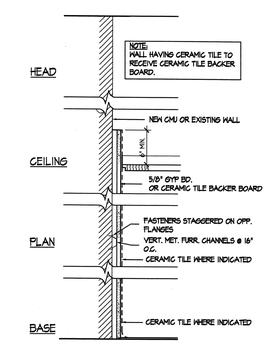

Furring Wall

NO.	MATERIAL
F2	METAL FURRING CHANNEL 7/8" OVERALL DIMENSION 1 1/2"
F4	METAL FURRING CHANNEL 2 1/2" OVERALL DIMENSION 5 1/8"
F5	METAL FURRING CHANNEL 3 5/8" OVERALL DIMENSION 4 1/4"

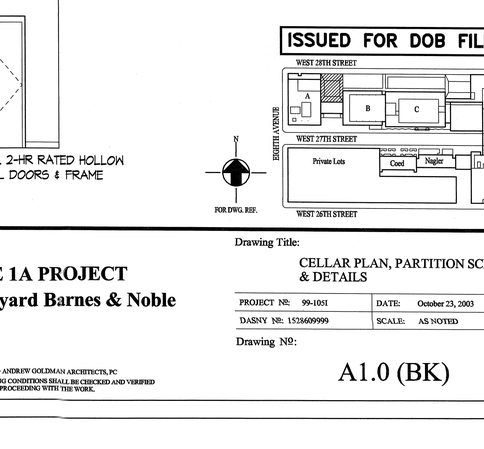

MEA # 478-84-M

4 A1.0 Section Detail
SCALE: 1 1/2"= 1'-0"

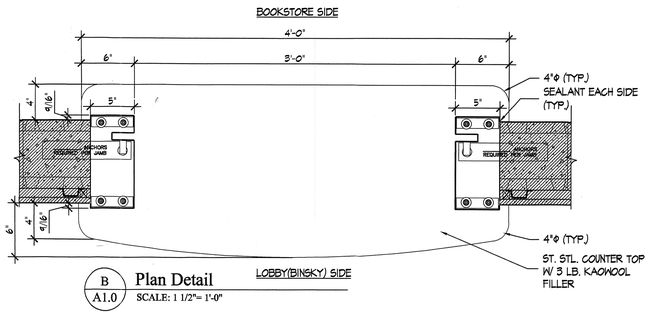

B A1.0 Plan Detail
SCALE: 1 1/2"= 1'-0"

ACCEPTABLE FOR PERMIT UNDER DIR. NO. 14/1975
JAN 30 2004
CYRIL BEHARRY

REGISTERED ARCHITECT ANDREW GOLDMAN 050863 STATE OF NEW YORK

ISSUED FOR DOB FILING

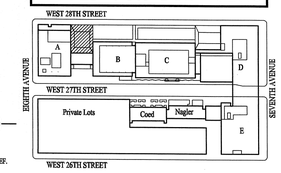

DORMITORY AUTHORITY
STATE OF NEW YORK
515 BROADWAY
ALBANY, NEW YORK
12207-2964

Fashion Institute of Technology

Seventh Avenue at 27th Street
New York, NY

[redacted]
Kevin Hom + Andrew Goldman
Architects PC
49 East 21 Street
New York NY 10010
212 777 0006

Mechanical Electrical Plumbing Engineers
Kallen & Lemelson
Consulting Engineers LLP
520 Eighth Avenue . New York NY 10018 . 212 643 9898

NO.	DATE	DESCRIPTION
	10/23/03	Issued for DOB Filing
2	8/8/03	Revised per DASNY Comments
	6/16/03	Bid Documents

ISSUE/REVISION

Project:
FIT PHASE 1A PROJECT
West Courtyard Barnes & Noble

© COPYRIGHT 2003 KEVIN HOM + ANDREW GOLDMAN ARCHITECTS, PC
ALL DIMENSIONS AND EXISTING CONDITIONS SHALL BE CHECKED AND VERIFIED BY THE CONTRACTOR BEFORE PROCEEDING WITH THE WORK.

Drawing Title:
CELLAR PLAN, PARTITION SCHED. & DETAILS

PROJECT №:	99-1051	DATE:	October 23, 2003
DASNY №:	1523609999	SCALE:	AS NOTED

Drawing №:
A1.0 (BK)

10662246

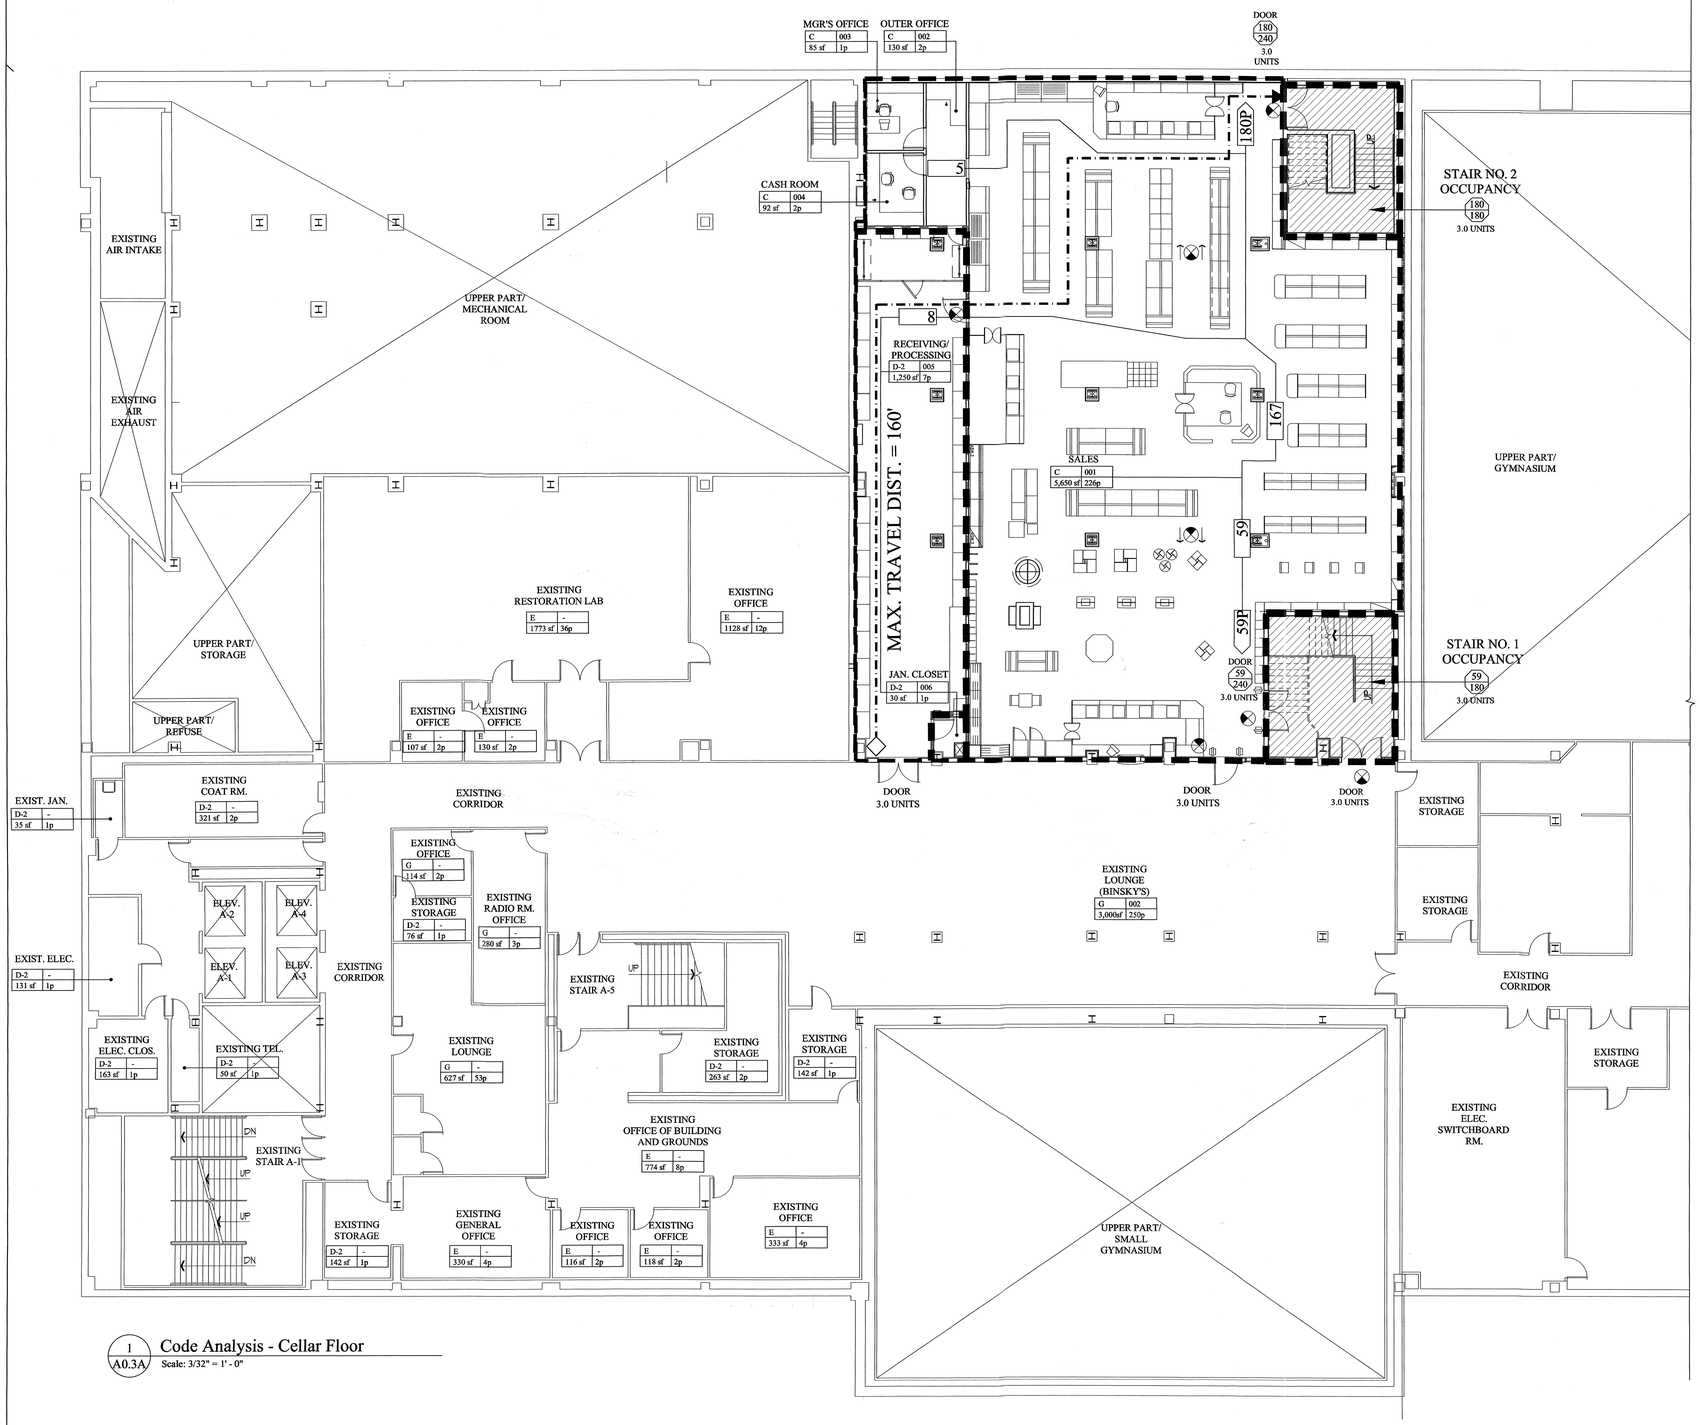

1 / A0.3A Code Analysis - Cellar Floor

Scale: 3/32" = 1' - 0"

CELLAR FLOOR - 'A' BUILDING

EXIT CAPACITY

(IN COMPLIANCE WITH TABLE 8-1 NEW YORK CITY BUILDING CODE)

FLOOR	NO. OF OCCUPANTS	STAIR (60 PER UNIT WIDTH) NO.	ACTUAL WIDTH	UNIT WIDTH PROV.	MAX. CAP.	STAIR DOOR (80 PER UNIT) NO.	ACTUAL WIDTH	UNIT WIDTH PROV.	MAX. CAP.	MAX. CAP.
Cellar Floor	239 (NEW ADDITION - BOOKSTORE)	1	72"	3	180	1	72"	3	240	180
		2	72"	3	180	2	72"	3	240	180
	+	SUB TOTAL			360	SUB TOTAL			480	360
	391 (EXISTING - A-BLDG.)	A-1	144"	6	360	A-1	108"	4.5	360	360
		A-5	112"	5	300	A-5	72"	3	240	240
	=	SUB TOTAL			660	SUB TOTAL			600	600
	630 (TOTAL)	MAX. STAIR CAP.			1,020	MAX. STAIR DOOR CAP.			1,080	960
TOTAL EXITING ON FLOOR: 613						TOTAL CAPACITY:				960

PA NOTE:
EXISTING 'A' BUILDING TO REMAIN - NO CHANGE

LEGEND:

- 000 / 000 — Number of People Exiting / Door / Stair capacity
- 000 — Cumulative number of occupants
- 000 — Number of occupants exiting
- Occupancy / Room Number (F-4 / 100 / 3,600sf / 300p)
- Max. # of persons by code / Area in s.f.
- N.S. - Nonsimultaneous occupancy
- Max. Travel Distance
- 1 Hr. Fire rated
- 2 Hr. Fire rated
- 4 Hr. Fire rated

ACCEPTABLE FOR PERMIT UNDER DIR. NO. 14/1975

JAN 30 2004

CYRIL BEHARRY

REGISTERED ARCHITECT ANDREW GOLDMAN 020863 STATE OF NEW YORK

0' 5' 10' 20' 30'

SCALE: 3/32"= 1'- 0"

FOR DWG. REF.

ISSUED FOR DOB

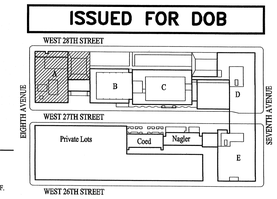

DORMITORY AUTHORITY
STATE OF NEW YORK
515 BROADWAY
ALBANY, NEW YORK
12207-2964

Fashion Institute of Technology

Seventh Avenue at 27th Street
New York, NY

[redacted]
Kevin Hom + Andrew Goldman
Architects PC

49 East 21 Street
New York NY 10010
212 777 0006

Structural Engineers
Wayman C. Wing
Consulting Engineers PC
411 Seventh Avenue . New York NY 10001 . 212 564 4370

Mechanical Electrical Plumbing Engineers
Kallen & Lemelson
Consulting Engineers LLP
520 Eighth Avenue . New York NY 10018 . 212 643 9898

№	DATE	DESCRIPTION
	4/24/03	ISSUED FOR D.O.B.
	3/29/02	BID DOCUMENTS

ISSUE/REVISION

Project:
FIT PHASE 1A PROJECT
West Courtyard Cafeteria

© COPYRIGHT 2001 KEVIN HOM + ANDREW GOLDMAN ARCHITECTS, PC
ALL DIMENSIONS AND EXISTING CONDITIONS SHALL BE CHECKED AND VERIFIED BY THE CONTRACTOR BEFORE PROCEEDING WITH THE WORK.

Drawing Title:
CODE ANALYSIS - BARNES & NOBLE

PROJECT №: 99-105A	DATE: April 24, 2003
DASNY №: 1528609999	SCALE: 3/32" = 1'-0"

Drawing №:
A0.3 (BK)

10363240
10862246

SYMBOL LIST AND ABBREVIATIONS

ABBREV.	SYMBOL	DESCRIPTIONS
(300)		300 CUBIC FEET OF AIR PER MINUTE (CFM)
ABV		ABOVE
AFF		ABOVE FINISHED FLOOR
ALD		AUTOMATIC LOUVER DAMPER
BAS		BUILDING AUTOMATION SYSTEM
BTU		BRITISH THERMAL UNIT
CFM		CUBIC FEET PER MINUTE
C.G.		CEILING GRILLE
C.O.		CLEAN OUT
GPM		GALLONS PER MINUTE
L.A.T.		LEAVING AIR TEMPERATURE
E.A.T.		ENTERING AIR TEMPERATURE
L.R.A.		LOCK ROTOR AMPS
L.W.T.		LEAVING WATER TEMPERATURE
E.W.T.		ENTERING WATER TEMPERATURE
M.A.T.		MIXED AIR TEMPERATURE
MEP		MECHANICAL, ELECTRICAL, PLUMBING
FP		FIRE PROTECTION
UON		UNLESS OTHERWISE NOTED
RVD		REMOTE CONTROLLED VOLUME DAMPER
EF		EXHAUST FAN
—— D ——		DRAIN LINE
—— G ——		GAS LINE
CLG. MTD		CEILING MOUNTED
TYP.		TYPICAL
CONT.		CONTINUATION
W/		WITH
WMS		WIRE MESH SCREEN
DWG.		DRAWING
ES		EQUAL SPLIT
LF		LINEAR FOOT
HC		HUNG CEILING
FSD		FIRE SMOKE DAMPER COMBINATION WITH ACCESS DOOR
TG		TOP GRILLE

SYMBOL LIST AND ABBREVIATIONS

ABBREV.	SYMBOL	DESCRIPTIONS
MD	M	MOTORIZED DAMPER W/ACCESS DOOR
		DUCT TURNING VANES
FD/AD		FIRE DAMPERS W/ACCESS DOOR AT DUCT, WALL OR CEILING
		SUPPLY AIR
		RETURN AIR
FC	FC	FLEXIBLE CONNECTION
VD		VOLUME DAMPER
CD		CEILING DIFFUSER SUPPLY
CR		CEILING REGISTER RETURN/EXHAUST
	S	SMOKE DETECTOR W/ACCESS DOOR
AL		ACOUSTICAL DUCT LINING
		PENETRATION AT BEAM
	D	DROP DUCT DOWN GRADUALLY
	R	RAISE DUCT UP GRADUALLY
	T	THERMOSTAT
		CONNECT NEW TO EXISTING
	T	TEMPERATURE SENSOR
NC		NOISE CRITERIA
N.T.S.		NOT TO SCALE
W/WMS		WITH WIRE MESH SCREEN
ATC		AUTOMATIC TEMPERATURE CONTROL
AD		ACCESS DOOR
DN		DOWN
	1	
U		UNDERCUT DOOR
N.I.C.		NOT IN THIS CONTRACT
NK		NECK
O.A.I.		OUTSIDE AIR INTAKE
OBD		OPPOSED BLADE DAMPER
FC		FLEXIBLE CONNECTION
SA		SUPPLY AIR
RA		RETURN AIR
T.G.		TOP GRILLE
VAV		VARIABLE AIR VOLUME
T.R.		TOP REGISTER
	1	
RTU–1		ROOF TOP UNIT # 1
	1	EXISTING DUCTWORK
		NEW DUCTWORK WITH 1" ACOUSTICAL LINING

NOTE:
NOT ALL SYMBOLS AND ABBREVIATIONS ABOVE MAY APPLY TO THIS PROJECT AND ARE SHOWN FOR CONVENIENCE ONLY.

GENERAL NOTES

1. DUCTWORK PROVIDED UNDER THIS CONTRACT SHALL BE COORDINATED UNDER THIS CONTRACT WITH WORK BEING PROVIDED BY OTHER TRADES.

2. FINAL LOCATION OF ALL CEILING DIFFUSERS, RETURN REGISTERS AND CEILING GRILLES SHALL BE AS SHOWN ON THE ARCHITECTURAL REFLECTED CEILING PLANS. THE CONTRACTOR SHALL PROVIDE DUCTWORK AS REQUIRED TO COMPLY WITH THE QUANTITIES OF THESE DEVICES AS SHOWN ON THE MECHANICAL DRAWINGS AND AS LOCATED ON THE ARCHITECTURAL REFLECTED CEILING PLANS. ANY DISCREPANCIES BETWEEN THE "M" DRAWINGS AND THE ARCHITECTURAL REFLECTED CEILING PLANS SHALL BE BROUGHT TO THE ATTENTION OF THE ARCHITECT FOR RESOLUTION PRIOR TO BID.

3. WHILE THE DRAWINGS SHALL BE ADHERED TO AS CLOSELY AS POSSIBLE, THE ARCHITECT'S RIGHT IS RESERVED TO VARY THE RUN AND SIZE OF DUCTS DURING THE PROGRESS OF THE WORK IF REQUIRED TO MEET CEILING HEIGHTS. TO MEET STRUCTURAL AND FIELD CONDITIONS, CONTRACTOR SHALL PROVIDE REDRAWING OF SHOP DRAWINGS AS NECESSARY TO ACCOMMODATE THE ARCHITECT'S REQUIREMENTS AT NO ADDITIONAL COST TO THE OWNER. REFER TO ARCHITECTURAL REFLECTED CEILING PLANS FOR REQUIRED CEILING HEIGHTS.

4. INSTALL ALL DUCTWORK IN STRICT ADHERENCE TO THE CEILING HEIGHTS INDICATED ON THE ARCHITECTS DRAWINGS. CONSULT WITH OTHER CONTRACTORS AND IN CONJUNCTION WITH THE OTHER CONTRACTORS, ESTABLISH THE NECESSARY SPACE REQUIREMENTS FOR EACH TRADE.

5. THE SHEET METAL DUCTWORK SHALL WHETHER INDICATED OR NOT, RISE AND/OR DROP AND/OR CHANGE IN SHAPE TO CLEAR ANY AND ALL OTHER DUCTWORK, CONDUITS, LIGHTING FIXTURES, PLUMBING AND HEATING MAINS TO MAINTAIN THE DESIRED CEILING HEIGHTS AND TO PROVIDE ADEQUATE MAINTENANCE ROOM AND HEADROOM.
THE DRAWINGS, IN GENERAL, DO NOT SHOW ALL RISES, DROPS AND DUCT TRANSITIONS REQUIRED. THE DRAWINGS SHOW GENERAL ROUTING REQUIREMENTS ONLY.

6. THE DUCTWORK SHALL BE CONTINUOUS, WITH AIRTIGHT JOINTS AND SEAMS PRESENTING A SMOOTH SURFACE ON THE INSIDE AND NEATLY FINISHED ON THE OUTSIDE. DUCTS SHALL BE CONSTRUCTED WITH CURVES AND BENDS SO AS TO EFFECT AN EASY FLOW OF AIR UNLESS OTHERWISE SHOWN ON THE DRAWINGS. THE INSIDE RADIUS OF ALL CURVES AND BENDS SHALL BE NOT LESS THAN WIDTH OF DUCTS IN PLANE OF BEND.

7. ALL RECTANGULAR DUCTWORK, UNLESS OTHERWISE NOTED SHALL BE BUILT FROM GALVANIZED SHEET STEEL AND THOROUGHLY BRACED AND STIFFENED . SEE SPECIFICATION FOR DUCTS REQUIRED TO BE FABRICATED OF ALUMINUM AND STAINLESS STEEL.

8. SEE SPECIFICATION FOR DUCTS REQUIRED TO BE LINED, ALSO LINED DUCTS WHERE SPECIFICALLY INDICATED ON THE PLANS. DIMENSIONS GIVEN ON PLANS FOR LINED DUCTS ARE CLEAR DIMENSIONS. INCREASE SIZE OF SHEETMETAL DUCT TO PROVIDE THE SPECIFIED CLEAR DIMENSIONS WITH ACOUSTICAL LINING ADDED.

9. ALL TERMINAL BOXES (VAV) , DAMPERS AND OTHER EQUIPMENT LOCATED ABOVE THE CEILING WHICH REQUIRE MAINTENANCE, SHALL BE LOCATED SO AS TO PERMIT THE MAINTENANCE. EQUIPMENT SHALL BE LOCATED AS LOW AS POSSIBLE IN THE CEILING CAVITY FOR EASIER ACCESS. LOCATE SUCH EQUIPMENT ABOVE ACCESSIBLE CEILINGS TO THE EXTENT POSSIBLE TO AVOID ACCESS DOORS AT THE CEILING. FINAL LOCATION OF ACCESS DOORS OVER GWB CEILINGS SHALL BE SUBJECT TO ARCHITECTS APPROVAL. DO NOT LOCATE EQUIPMENT, DAMPERS AND OTHER ITEMS REQUIRING ACCESS IN CEILING OVER DOUBLE HEIGHT (2 FLOORS) SPACES.

10. DIFFUSERS IN GYPSUM BOARD CEILINGS SHALL BE INSTALLED TO BE LIFTED UP INTO THE CEILING. FLEXIBLE DUCT (MAXIMUM LENGTH OF 3FT) SHALL BE PROVIDED AT THE DIFFUSER TO ALLOW FOR ACCESS ABOVE THE CEILING. FLEXIBLE DUCTS SHALL NOT BE USED AT ANY OTHER LOCATIONS, EXCEPT UNDER BID ALTERNATE.

11. SEE ARCHITECTURAL REFLECTED CEILING PLAN (RCP) DRAWINGS FOR LOCATION OF ALL CEILING MOUNTED DEVICES. SEE ARCHITECTURAL DRAWINGS FOR LOCATION OF ALL WALL MOUNTED DEVICES.

12. SYMBOLS AND LEGENDS SHOWN ON THE DRAWING ARE FOR MECHANICAL DRAWINGS ONLY. SEE ARCHITECTURAL DRAWINGS AND TRADES DRAWINGS FOR RESPECTIVE SYMBOLS AND LEGENDS.

13. PROVIDE EXTENDED COLLARS AT ALL DEVICES SET IN SPECIAL FINISHES SUCH AS ARCHITECTURAL WOODWORK, PANELS & CABINETRY, ACOUSTICAL FABRIC WRAPPED PANELS, MIRRORS METAL PANELS, ARCHITECTURAL PRECAST PANELS, AND ALL OTHER FINISHES. FULLY COORDINATE WITH ALL RELATED TRADES.

CONTRACTOR RESPONSIBILITIES FOR COORDINATION

1. EACH CONTRACTOR AND SUBCONTRACTOR IS RESPONSIBLE FOR COORDINATING HIS WORK WITH THAT OF ALL OTHER CONTRACTORS AND SUBCONTRACTORS. SUCH COORDINATION MUST BE DONE PRIOR TO ORDERING EQUIPMENT AND MATERIALS AND PRIOR TO INSTALLING ANY WORK. COORDINATION SHALL INCLUDE BUT NOT BE LIMITED TO, LOCATING ALL PIPING, DUCTWORK, CONDUITS, CABLE TRAYS, CEILINGS, ACCESS DOORS, EQUIPMENT, PARTITIONS, DOOR ETC.

2. EACH CONTRACTOR SHALL BE RESPONSIBLE FOR PROVIDING OPENINGS AND PENETRATIONS IN THE FOUNDATION WALLS AND BEAMS. OPENINGS AND PENETRATIONS MUST COMPLY WITH THE REQUIREMENTS OF THE PROJECT STRUCTURAL ENGINEER.
EACH CONTRACTOR SHALL BE PREPARED TO COORDINATE REQUIRED SLEEVES AND OPENING IN A FAST TRACK MANNER. PROVIDING SLEEVES AND SLAB OPENINGS NOT COORDINATED PRIOR TO SLAB POURS SHALL BE THE RESPONSIBILITY OF THE CONTRACTOR REQUIRING SAME. IF ANY BEAM OR FLOOR PENETRATIONS ARE REQUIRED AFTER THE ERECTION OF THE STEEL AND/OR THE POURING OF THE SLABS, THE CONTRACTOR SHALL PROVIDE DETAILED SHOP DRAWINGS TO THE STRUCTURAL ENGINEER FOR REVIEW & APPROVAL.

3. WORK UNDER THIS CONTRACT REQUIRES THE INSTALLATION OF EQUIPMENT, PIPING AND CONDUIT.
EACH CONTRACTOR SHALL COORDINATE FULLY WITH THE CONTRACTORS AND SUBCONTRACTORS OF OTHER TRADES PRIOR TO INSTALLING HIS WORK.

4. EVERY EFFORT MUST BE MADE TO LOCATE EQUIPMENT AND/OR CONTROLS REQUIRING ACCESS TO BE OVER ACCESSIBLE TYPE CEILING SYSTEMS IN ORDER TO MINIMIZE ACCESS PANELS @ GYPSUM WALLBOARD CEILINGS, WALLS, AND COLUMN ENCLOSURES.

5. EACH CONTRACTOR MUST COORDINATE WITH ALL OTHER TRADES IN THIS REGARD INCLUDING ALL FINISHING TRADES AND FINISHED AREAS OF CERAMIC TILE, SYNTHETIC PLASTER, ARCHITECTURAL WOODWORK PANELING & CABINETRY, FABRIC WRAPPED ACOUSTICAL PANELS, FABRIC WRAPPED SUSPENDED CEILING SYSTEMS, TERRAZZO & CARPETING.

6. ALL BIDDERS ARE REQUIRED TO REFER TO ARCHITECTURAL DRAWINGS FOR LOCATIONS OF ALL MEP/FP COMPONENTS, FOR FULL INTEGRATION INTO ARCHITECTURAL DESIGN. BIDDERS ARE TO IMMEDIATELY CALL TO THE ARCHITECTS ATTENTION ANY DISCREPANCIES IN QUANTITIES, TYPES AND SCOPE FOR ALL DISCIPLINES/TRADES.

7. THE SPACE ABOVE HUNG CEILINGS ARE BEING USED AS RETURN AIR PLENUMS FOR THE HVAC SYSTEMS. THEREFORE ALL MATERIALS BEING INSTALLED IN THESE CEILING PLENUMS MUST COMPLY WITH THE FOLLOWING:

   a. MATERIALS EXPOSED WITHIN PLENUMS SHALL BE NONCOMBUSTIBLE OR SHALL HAVE A FLAME SPREAD RATING OF NOT MORE THAN 25 AND A SMOKE DEVELOPED RATING OF NOT MORE THAN 50 WHEN TESTED IN ACCORDANCE WITH ASTM E84.

   b. WIRING. COMBUSTIBLE ELECTRICAL OR ELECTRONIC WIRING METHODS AND MATERIALS, OPTICAL FIBER CABLE, AND OPTICAL FIBER RACEWAY EXPOSED WITHIN A PLENUM SHALL HAVE A PEAK OPTICAL DENSITY NOT GREATER THAN 0.50, AN AVERAGE OPTICAL DENSITY NOT GREATER THAN 0.15, AND A FLAME SPREAD NOT GREATER THAN 5 FEET (1524 mm) WHEN TESTED IN ACCORDANCE WITH UL 910. ONLY TYPE OFNP PLENUM–RATED NON–CONDUCTIVE OPTICAL FIBER CABLE SHALL BE INSTALLED IN PLENUM–RATED OPTICAL FIBER RACEWAYS. WIRING, CABLE AND RACEWAYS ADDRESSED IN THIS SECTION SHALL BE LISTED AND LABELED AS PLENUM–RATED AND SHALL BE INSTALLED IN ACCORDANCE WITH NFPA 70.

DRAWING LIST.

M–1	HVAC. SYMBOL LIST AND GENERAL NOTES.
M–2	HVAC. NOTES
M–3	HVAC. FIRST FLOOR PLAN
M–4	HVAC. SECTION A–A
M–5	HVAC. SECTION B–B
M–6	HVAC. SCHEDULES.
M–7	HVAC. DETAILS # 1
M–8	HVAC. DETAILS # 2

ACCEPTABLE FOR PERMIT
UNDER DIR. NO. 14/1975
JAN 30 2004
CYRIL GENARRY

BID DOCUMENTS

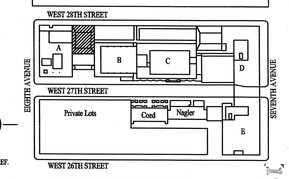

STATE OF NEW YORK
ANDREW RICHARD LAPPIN
No. 067909
LICENSED PROFESSIONAL ENGINEER

N
FOR DWG. REF.

DORMITORY AUTHORITY
STATE OF NEW YORK
515 BROADWAY
ALBANY, NEW YORK
12207-2964

Fashion Institute of Technology
Seventh Avenue at 27th Street
New York, NY

[redacted]
Kevin Hom + Andrew Goldman
A r c h i t e c t s P C
49 East 21 Street
New York NY 10010
212 777 0006

Mechanical Electrical Plumbing Engineers
Kallen & Lemelson
Consulting Engineers LLP
520 Eighth Avenue . New York NY 10018 . 212 643 9898

NR.	DATE	DESCRIPTION
1	8/25/03	Addendum #3
	6/16/03	Bid Documents

ISSUE/REVISION

Project:
FIT PHASE 1A PROJECT
West Courtyard Barnes & Noble

© COPYRIGHT 2003 KEVIN HOM + ANDREW GOLDMAN ARCHITECTS, PC
ALL DIMENSIONS AND EXISTING CONDITIONS SHALL BE CHECKED AND VERIFIED BY THE CONTRACTOR BEFORE PROCEEDING WITH THE WORK.

Drawing Title:
HVAC
SYMBOL LIST & NOTES

PROJECT NR: 99-105I	DATE: June 16, 2003
DASNY NR: 1528609999 ,	SCALE: NONE

Drawing NO:
M-1 (BK)

I:\512A\MECH\512AM-1.dwg Fri Nov 21 14:36:35 2003 Valgemina

BUILDING DEPARTMENT NOTES

(ALL WORK SHALL COMPLY WITH THE APPLICABLE SECTIONS OF THE BUILDING CODE, CITY OF NEW YORK, LOCAL LAW 76, EFFECTIVE DECEMBER 6, 1968 INCLUDING AMENDMENTS TO DECEMBER 1, 1991)

1. THE CONTRACTOR WILL RETAIN A LICENSED PROFESSIONAL ENGINEER TO PERFORM ALL REQUIRED CONTROLLED INSPECTION (C26-106.3) 27-132. THE FOLLOWING ITEMS REQUIRE CONTROLLED INSPECTION:

   A. MECHANICAL VENTILATION (M.V.) AIR CONDITIONING (A.C.) & REFRIGERATION:

      1. INSPECTION & TEST OF REQUIRED VENTILATION SYSTEM PER (C26-1301.2) 27-779.

      2. FIRE STOPPING PER (C26-504.7) 27-345 (h)

      3. NOISE CONTROL (C26-1208.1) 27-768, (C26-1208.2) 27-769, (C26-1208.3) 27-770.

2. UPON COMPLETION OF THE WORK, A TEST SHALL BE CONDUCTED IN THE PRESENCE AND UNDER DIRECTION OF A LICENSED PROFESSIONAL ENGINEER OR REGISTERED ARCHITECT, QUALIFIED TO CONDUCT SUCH TESTS. THE TEST SHALL SHOW COMPLIANCE WITH THE CODE REQUIREMENTS FOR VENTILATION AND THE PROPER FUNCTIONING OF ALL OPERATING DEVICES, BEFORE THE SYSTEM IS APPROVED (C26-1301.2) 27-779 (a).

3. ALL INSPECTIONS AND TESTS SHALL BE MADE IN COMPLIANCE WITH (C26-106.3) 27-132 AND (C26-402) 26-216 THRU (C26-415) 26-221.

4. THE VENTILATION INDEX FOR ALL AREAS COMPLIES WITH THE MINIMUM CODE REQUIREMENTS (C26-1206.3) 27-754: ALL CALCULATIONS OF VENTILATION INDEX MADE WITHOUT TAKING ANY CREDIT FOR EXTERIOR WINDOWS AND/OR OPENINGS FOR A/C AREAS.

5. MECHANICAL EQUIPMENT USE PERMITS SHALL BE OBTAINED. IN THE CASE OF HEATING SYSTEMS, A SIGNED STATEMENT BY AN ARCHITECT OR ENGINEER SHALL BE SUBMITTED WITH THE PERMIT APPLICATION, INDICATING COMPLIANCE WITH CODE TEMPERATURE REQUIREMENTS, ETC., PER (C26-1117.3) 27-1181.

6. ALL CODE REQUIREMENTS OF OTHER CITY DEPARTMENTS SHALL BE MET AS REQUIRED BY ARTICLE 5, SUBCHAPTER 13.

7. ALL SAFETY REQUIREMENTS OF RS 13-1 SHALL BE MET.

8. THE FOLLOWING ITEMS, COMPONENTS, MATERIALS, CAPACITIES, ETC., SHALL COMPLY WITH THE FOLLOWING CODE REFERENCES:

WORK ITEM/MATERIAL(S)	ARTICLE	REF. STD
A. DUCT CONSTRUCTION		RS 13-1
B. AIR INTAKE AND OUTLETS		RS 13-1
C. FILTERS		RS 13-1
D. FANS		RS 13-1
E. ELECTRIC WIRING & EQUIPMENT		RS 13-1
F. FIRE CONTROLS		RS 13-1
G. CONTROLS		RS 13-1
H. NOISE CRITERIA LEVELS		RS 12-4
I. PIPING INSULATION		SUBCHAPTER 14
J. INTAKE, EXHAUSTS, RELIEFS		SUBCHAPTER 13
K. REFRIGERATING SYSTEMS		RS 13-6

9. M.E.A. AND B.S. & A. NUMBERS FOR EQUIPMENT SHALL BE SUBMITTED AS REQUIRED.

10. FOR ADDITIONAL REQUIREMENTS OF CONTROLLED INSPECTION REFER TO DIVISION 1, SPECIFICATION SECTION 01400 - QUALITY CONTROL.

11. DESIGN PARAMETERS:

- FRESH AIR REQUIREMENTS PER OCCUPANT BASED ON VENTILATION INDEX
- NUMBER OF OCCUPANTS BASED ON NYCBC TABLE 6-2

COOLING

- INSIDE:
  - 78°F DB, 50% RH
- OUTSIDE:
  - 92°F DB, 73°F WB

Ventilation Index Calculation

ROOM	DESCRIPTION	AREA SQ. FT	HEIGHT	PEOPLE	WINDOW AREA	TOTAL VOLUME	VI	CFM/SQ.FT	REQ OA CFM	ACTUAL CFM (OA)
001	BOOKSTORE/DINING AREA	6,270	9'-0"	65	0	119,130	1,833	0.4	325	840
002	OFFICE	86	8'-0"	1	0	1,548	1,548	0.5	15	55
003	OUTER OFFICE	136	8'-0"	2	0	2448	1,224	0.6	30	100

NOTES:

$VI = \frac{\text{VOLUME (CU.FT.)} + 10 \text{ FLOOR AREA (SQ. FT.)}}{\text{NO OF PERSONS}}$

AIR CHANGES

ROOM No.	ROOM NAME	AREA	HEIGHT	VOLUME	TOTAL AIR SUPPLY	OA SUPPLY	ROOM AIR CHANGES	OA (ACTUAL) AIR CHANGES
		SQ. FT.	FT.	CUF	CFM	CFM		
001	BOOKSTORE/ DINING AREA	6270	9'-0"	56,430	1425	840	7.9	0.89

HVAC DESIGN DATA

OUTSIDE DESIGN TEMPERATURES: 92°F Db SUMMER, 74°F Wb SUMMER, 11°F Db WINTER — DESIGN ALTITUDE: 100 FT.

INTERIOR DESING AREA	SUMMER		WINTER	
	Db	% HUMIDITY	Db	% HUMIDITY
BOOKSTORE	78	50	72	30

ACCEPTABLE FOR PERMIT
UNDER DIR. NO. 14/1975

JAN 30 2004

CYRIL BEHARRY

BID DOCUMENTS

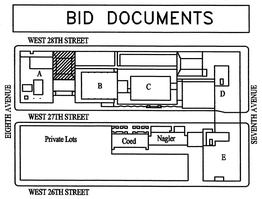

FOR DWG. REF.

STATE OF NEW YORK
ANDREW RICHARD TARPEY
No. 067908
LICENSED PROFESSIONAL ENGINEER

DORMITORY AUTHORITY
STATE OF NEW YORK
515 BROADWAY
ALBANY, NEW YORK
12207-2964

Fashion Institute of Technology

Seventh Avenue at 27th Street
New York, NY

Kevin Hom + Andrew Goldman
Architects PC

49 East 21 Street
New York NY 10010
212 777 0006

Mechanical Electrical Plumbing Engineers
Kallen & Lemelson
Consulting Engineers LLP

520 Eighth Avenue . New York NY 10018 . 212 643 9898

№	DATE	DESCRIPTION
1	8/25/03	Addendum #3
	6/16/03	Bid Documents

ISSUE/REVISION

Project:

FIT PHASE 1A PROJECT
West Courtyard Barnes & Noble

© COPYRIGHT 2003 KEVIN HOM + ANDREW GOLDMAN ARCHITECTS, PC
ALL DIMENSIONS AND EXISTING CONDITIONS SHALL BE CHECKED AND VERIFIED BY THE CONTRACTOR BEFORE PROCEEDING WITH THE WORK.

Drawing Title:

HVAC NOTES

PROJECT №: 99-1051	DATE: June 16, 2003
DASNY №: 1528609999	SCALE: NONE

Drawing №:

M-2 (BK)

1036 / 3246

I:\524\MECH\524M-2.dwg Fri Nov 21 14:36:55 2003 Vaigemina

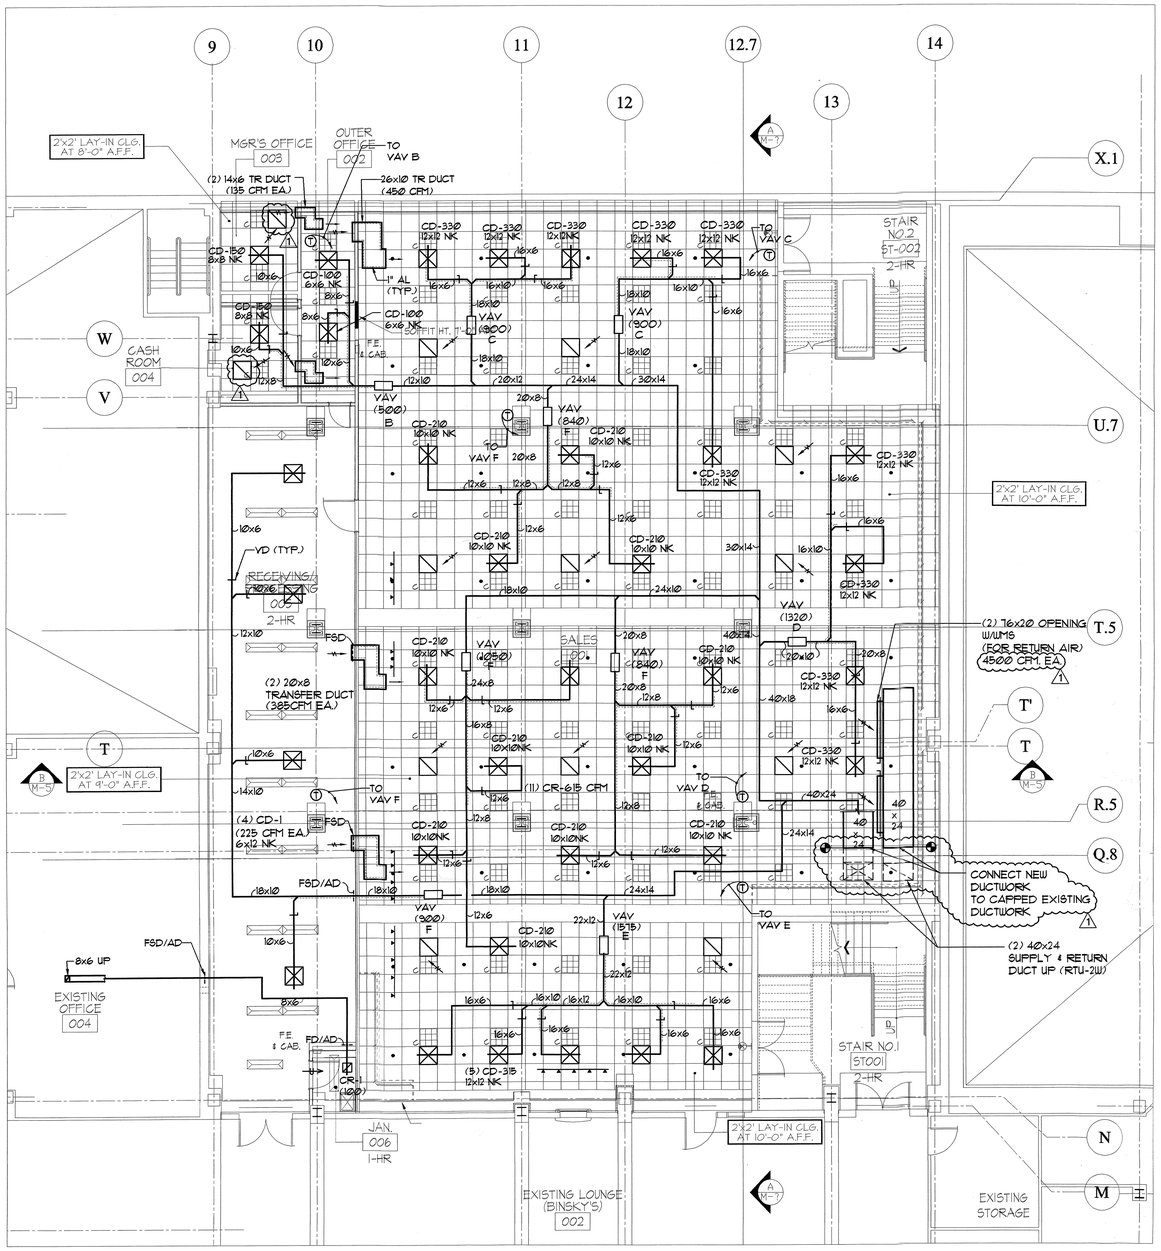

1 CELLAR FLOOR PART PLAN

1/8" = 1'-0"

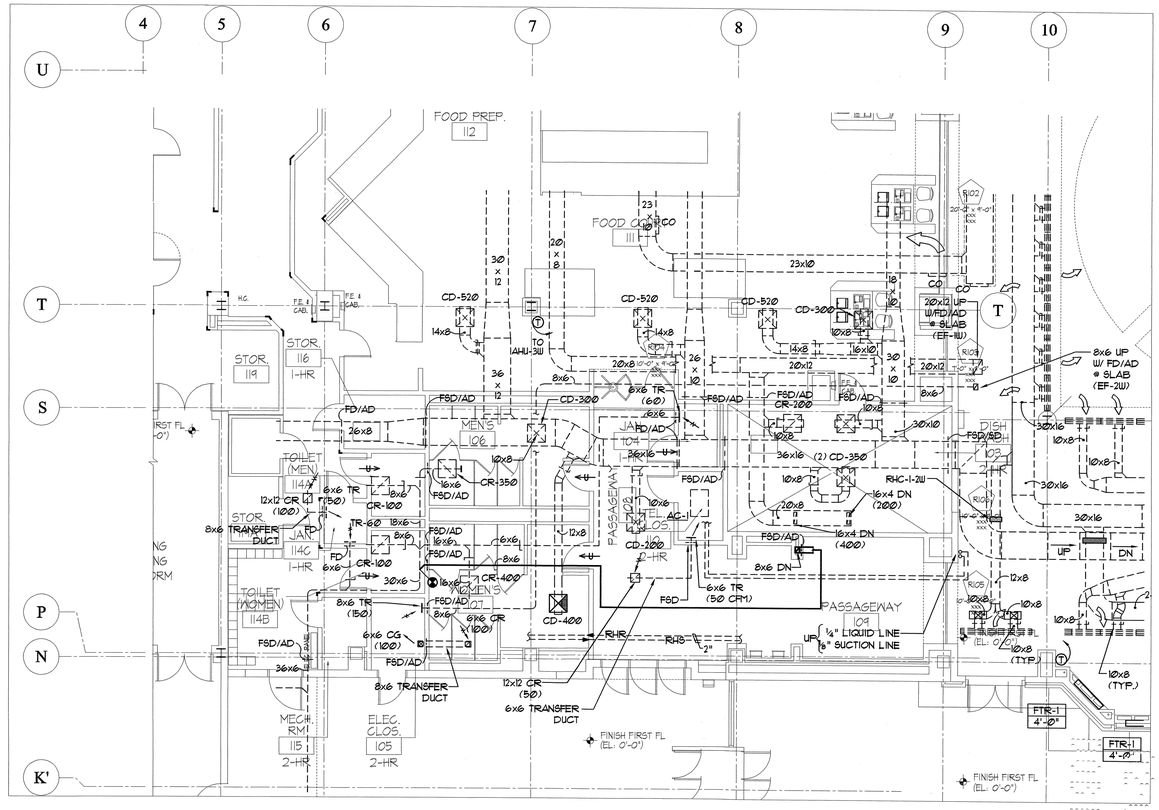

2 1st FLOOR PART PLAN

1/8" = 1'-0"

CELLAR FLOOR DRAWING NOTES

1. EXISTING AC UNIT RTU-2 IS DEDICATED TO SERVING THE NEW BARNES AND NOBLE BOOKSTORE, IN THE CELLAR. UNIT IS LOCATED ON THE ROOF OF THE EXISTING BUILDING (WEST COURTYARD).
2. RTU-2 IS DESIGNED AT 9000 CFM SUPPLY AIR, 8000 CFM RETURN AIR FAN. UNIT START UP TO ACCOMMODATE THE BALANCING OF SUPPLY FAN AND RETURN FAN.

ACCEPTABLE FOR PERMIT UNDER DIR. NO. 14/1975

JAN 30 2004

CYRIL BEHARRY

BID DOCUMENTS

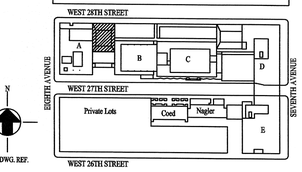

STATE OF NEW YORK ANDREW RICHARD LAPENNA LICENSED PROFESSIONAL ENGINEER No. 067508

FOR DWG. REF.

DORMITORY AUTHORITY
STATE OF NEW YORK
515 BROADWAY
ALBANY, NEW YORK
12207-2964

Fashion Institute of Technology

Seventh Avenue at 27th Street
New York, NY

[redacted]
Kevin Hom + Andrew Goldman
Architects PC
49 East 21 Street
New York NY 10010
212 777 0006

Mechanical Electrical Plumbing Engineers
Kallen & Lemelson
Consulting Engineers LLP
520 Eighth Avenue . New York NY 10018 . 212 643 9898

№	DATE	DESCRIPTION
1	8/25/03	Addendum #3
	6/16/03	Bid Documents

ISSUE/REVISION

Project:
FIT PHASE 1A PROJECT
West Courtyard Barnes & Noble

© COPYRIGHT 2003 KEVIN HOM + ANDREW GOLDMAN ARCHITECTS, PC
ALL DIMENSIONS AND EXISTING CONDITIONS SHALL BE CHECKED AND VERIFIED BY THE CONTRACTOR BEFORE PROCEEDING WITH THE WORK.

Drawing Title:
HVAC. CELLAR FLOOR -NEW INSTALLATION OF DUCTWORK & PART PLAN OF 1st FLOOR EXHAUST DUCTWORK

PROJECT №: 99-1051	DATE: June 16, 2003
DASNY №: 1528609999	SCALE: 1/8"=1'-0"

Drawing №:
M-3 (BK)

I:\524\MECH\524M-3.dwg Fri Nov 21 14:37:19 2003 Vaigmina

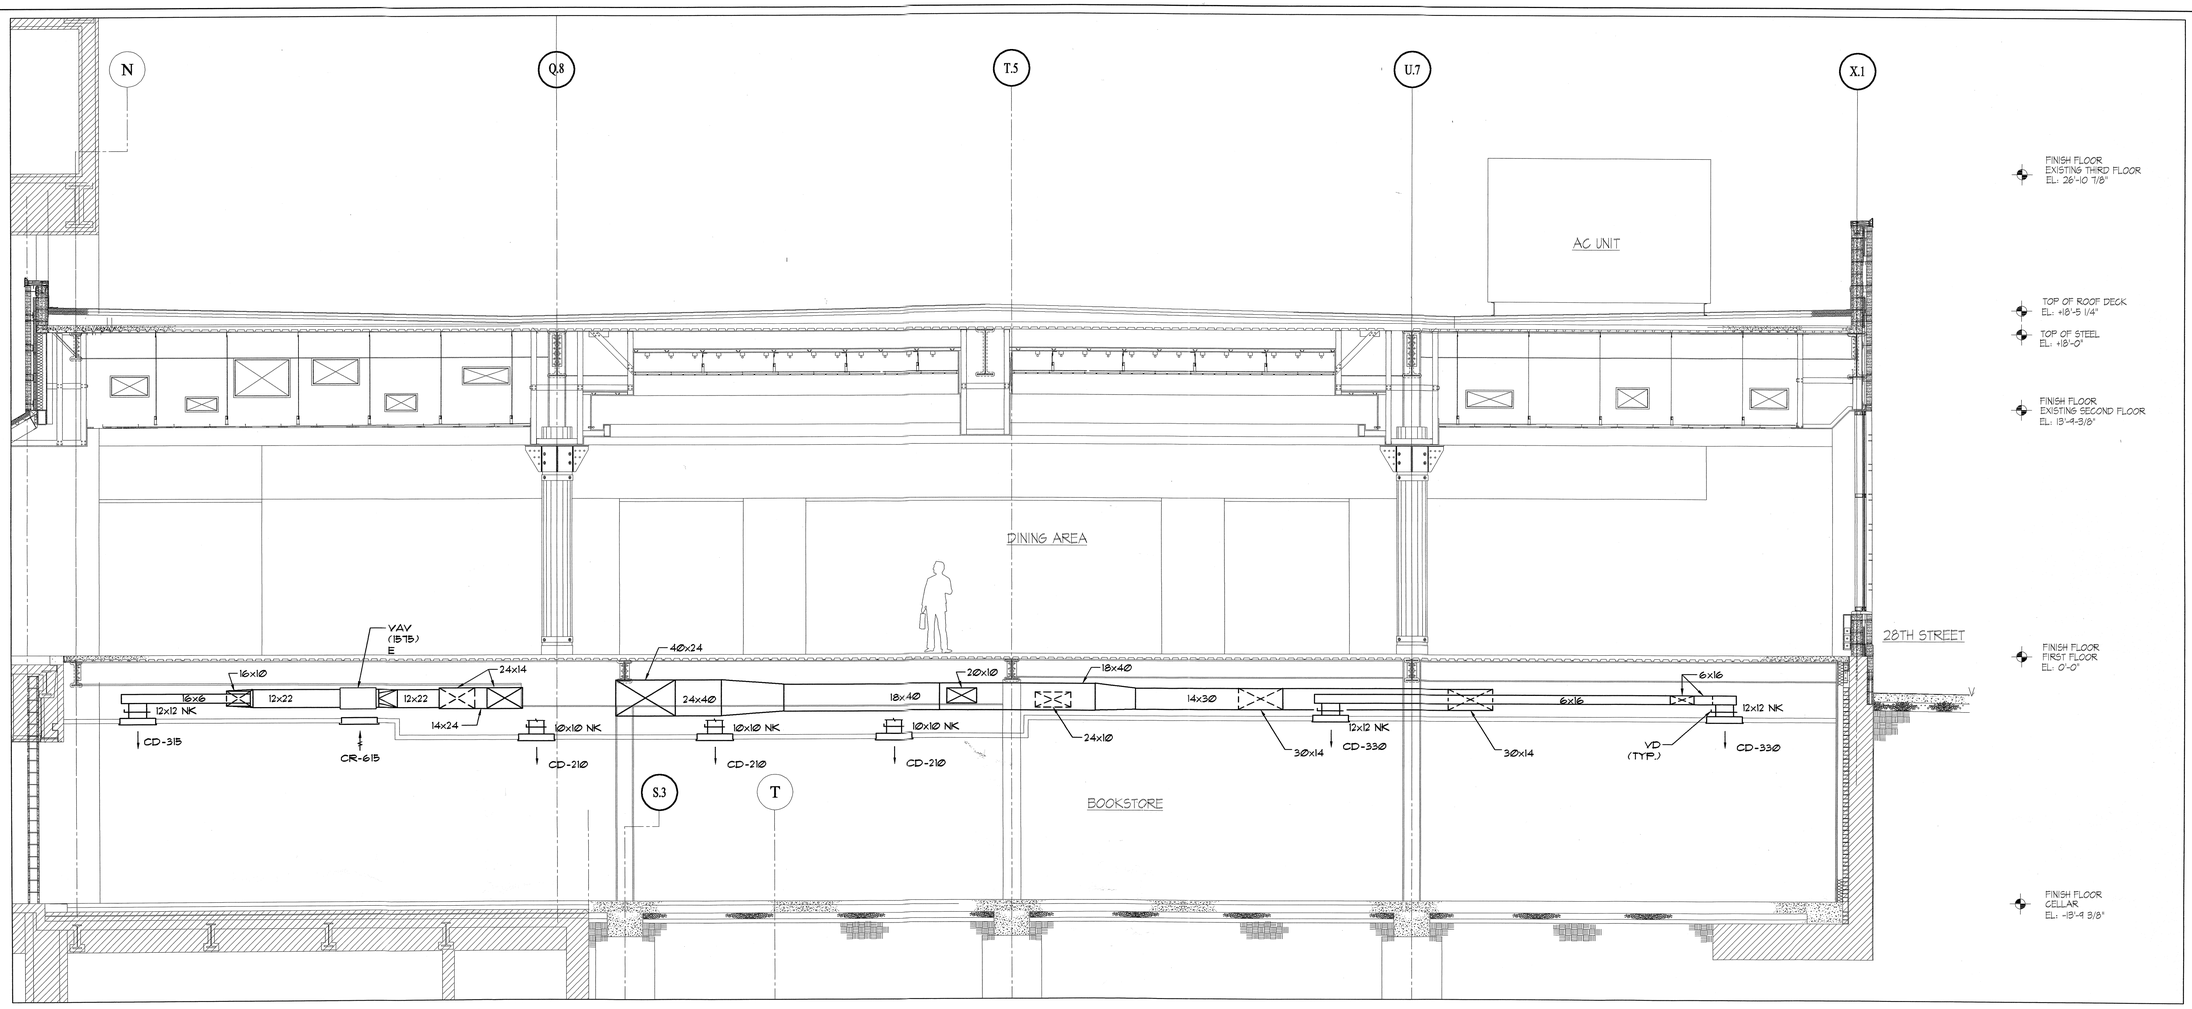

ACCEPTABLE FOR PERMIT
UNDER DIR. NO. 14/1975

JAN 3 0 2004

CYRIL BEHARRY

BID DOCUMENTS

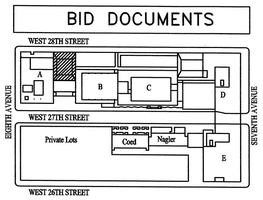

STATE OF NEW YORK
ANDREW RICHARD LAPPIN
No. 067909
LICENSED PROFESSIONAL ENGINEER

FOR DWG. REF.

DORMITORY AUTHORITY
STATE OF NEW YORK
515 BROADWAY
ALBANY, NEW YORK
12207-2964

Fashion Institute of Technology

Seventh Avenue at 27th Street
New York, NY

[redacted]
Kevin Hom + Andrew Goldman
Architects PC

49 East 21 Street
New York NY 10010
212 777 0006

Mechanical Electrical Plumbing Engineers
Kallen & Lemelson
Consulting Engineers LLP
520 Eighth Avenue . New York NY 10018 . 212 643 9898

№	DATE	DESCRIPTION
	6/16/03	Bid Documents

ISSUE/REVISION

Project:
FIT PHASE 1A PROJECT
West Courtyard Barnes & Noble

© COPYRIGHT 2003 KEVIN HOM + ANDREW GOLDMAN ARCHITECTS, PC
ALL DIMENSIONS AND EXISTING CONDITIONS SHALL BE CHECKED AND VERIFIED BY THE CONTRACTOR BEFORE PROCEEDING WITH THE WORK.

Drawing Title:
HVAC
SECTION A-A

PROJECT №: 99-1051	DATE: June 16, 2003
DASNY №: 1528609999	SCALE: 1/4"=1'-0"

Drawing №:
M-4 (BK)

10860 3246

I:\5124\MECH\5124M-4.dwg Fri Nov 21 14:37:49 2003 Valgemina

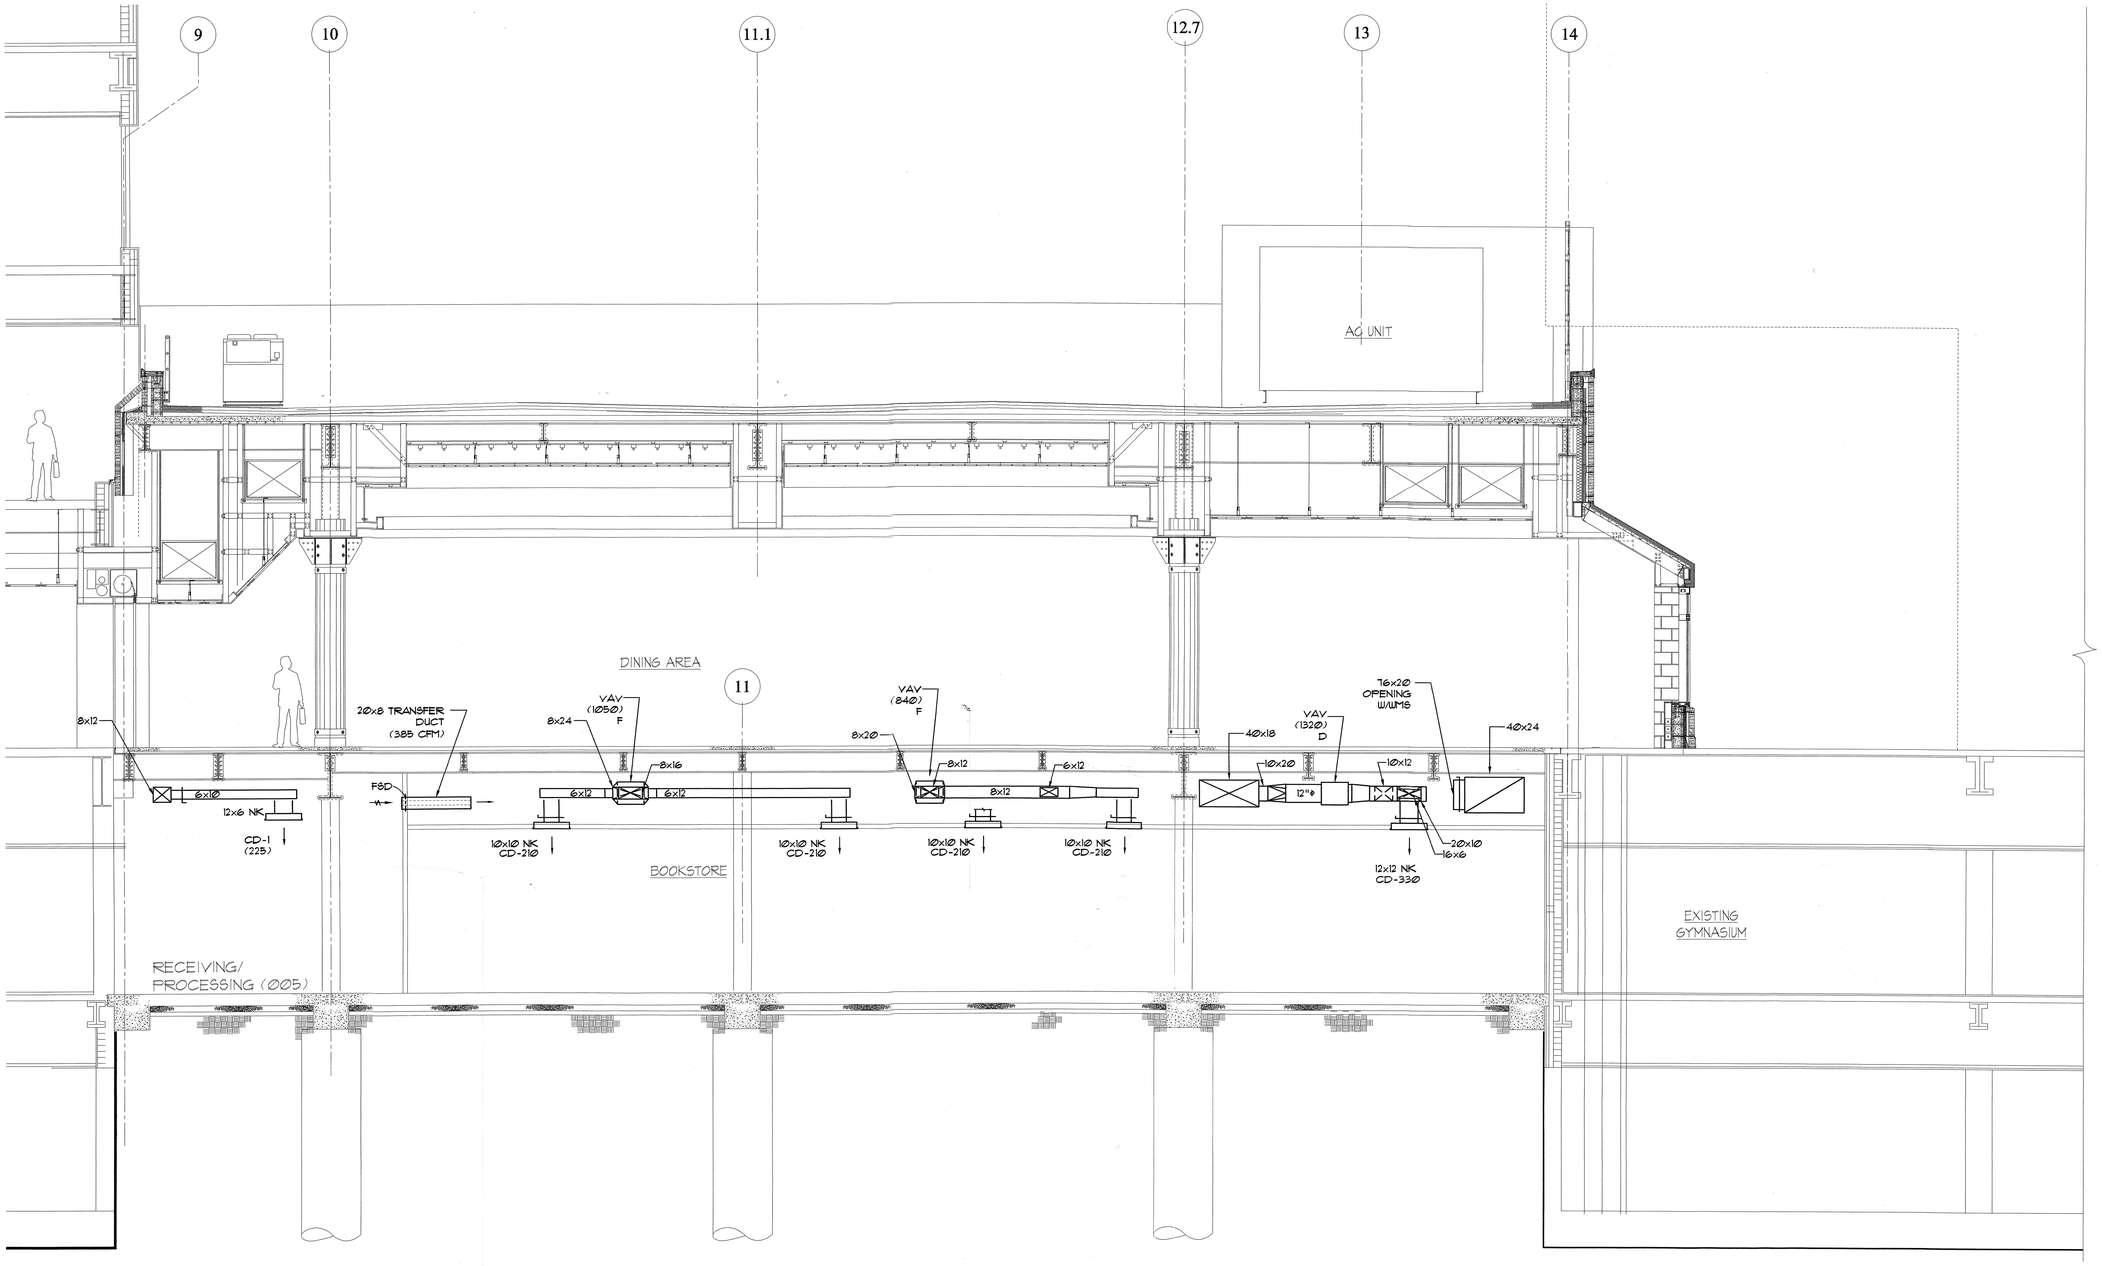

ACCEPTABLE FOR PERMIT
UNDER DIR. NO. 14/1975

JAN 30 2004

CYRIL BEHARRY

BID DOCUMENTS

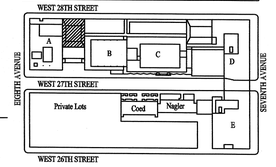

N

FOR DWG. REF.

DORMITORY AUTHORITY
STATE OF NEW YORK
515 BROADWAY
ALBANY, NEW YORK
12207-2964

Fashion Institute of Technology

Seventh Avenue at 27th Street
New York, NY

[redacted]
Kevin Hom + Andrew Goldman
Architects PC

49 East 21 Street
New York NY 10010
212 777 0006

Mechanical Electrical Plumbing Engineers
Kallen & Lemelson
Consulting Engineers LLP
520 Eighth Avenue . New York NY 10018 . 212 643 9898

№	DATE	DESCRIPTION
	6/16/03	Bid Documents

ISSUE/REVISION

Project:
FIT PHASE 1A PROJECT
West Courtyard Barnes & Noble

© COPYRIGHT 2003 KEVIN HOM + ANDREW GOLDMAN ARCHITECTS, PC
ALL DIMENSIONS AND EXISTING CONDITIONS SHALL BE CHECKED AND VERIFIED BY THE CONTRACTOR BEFORE PROCEEDING WITH THE WORK.

Drawing Title:
HVAC
SECTION B-B

PROJECT №: 99-1051	DATE: June 16, 2003
DASNY №: 1528609999	SCALE: 1/4"=1'-0"

Drawing №:
M-5 (BK)

I:\5124\MECH\5124M-5.dwg Fri Nov 21 14:38:15 2003 Valgemina

VAV BOX SCHEDULE

"TITUS" AS STANDARD

TERMINAL SIZE	CFM RANGE	LOCATION	MF'R	MODEL NO. SIZE	INLET DIA. IN CONN.	DISCHARGE CONN. SIZE IN	STATIC PRESS. INCH., W.C		MAX. NC LEVEL		TERMINAL BOX PRESSURE DROP AT MIN. CFM	REMARKS
							INLET	DOWN STREAM	RAD.	DISCH.		
B	301-400	SEE FLOOR PLANS	TITUS	DESV-8	8	12x10	1.0	0.3	20	-	0.11	PERIMETER VAV BOX
C	401-600			DESV-12	12	16x5	1.0	0.3	20	11	0.15	PERIMETER VAV BOX
D	601-800			DESV-12	12	16x5	1.0	0.3	25	15	0.13	PERIMETER VAV BOX
E	801-1000			DESV-16	16	24x18	1.0	0.3	18	11	0.12	PERIMETER VAV BOX
F	1100-250			DESV-12	12	16X15	1.0	0.3	20	11	0.15	INTERIOR VAV BOX

NOTES:

1. ALL VAV BOXES SHALL BE EQUIPPED WITH DIGITAL CONTROLLER AND THE TERMINAL CASING SHALL BE INTERNALLY LINED WITH 1" LINING BY TERMINAL MANUFACTURER.
2. ALL INTERIOR VAV BOXES SHALL HAVE FULL MODULATION DOWN TO 0.

AIR DEVICE SCHEDULE

SYMBOL	DESCRIPTION	CFM	SIZE-INCHES NECK	P.D. IN. W.C. (MAX)	MAX N.C. LEVEL	ACCES-SORIES	REMARKS
CD	PERFORMED CEILING DIFFUSER 24x24	75-100	6x6	0.05	24	VD, EG-T	TITUS FCS
		101-170	8x8	0.05	25		
		171-270	10x10	0.05	24		
		271-330	12x12	0.05	24		
CD-1	LOUVERED FACE DIFFUSER 24x24	150-230	6x12	0.11	21		TITUS TDCA
CR	PERFORMED CEILING DIFFUSER 24x24	600-620	-	0.15	20	-	TITUS FXP
CR-1	CEILING RETURN GRILLE 12x12	70-100	8x6	0.03	-	VD	TITUS 25RL

ACCESSORIES LEGEND:
EG - EQUALIZING GRID.
VD - VOLUME DAMPER.

NOTES:

1. SCHEDULE BASED ON "TITUS" AS STANDARD.
2. SEE FLOOR PLANS FOR QUANTITIES. SIZES INDICATED ON PLANS ARE NECK SIZES.
3. CONTRACTOR SHALL COORDINATE WITH LATEST RCP FOR TYPE CD FRAME AND BORDER.
4. COLOR SELECTED BY ARCHITECT.
5. ALL AIR OUTLETS SHALL BE ADDITIONALLY EQUIPPED WITH EXTERNAL VOLUME DAMPERS IN BRANCH DUCTWORK.
6. N.C. LEVELS ARE BASED ON 75% WIDE OPEN OPPOSED BLADE DAMPER.
7. DIFFUSERS AND REGISTERS SHALL BE SIZED ACCORDING TO CFM'S SHOWN ON SCHEDULE UNLESS INDICATED OTHERWISE ON DWG'S.
8. DIFFUSERS IN SAME ROOM SHALL BE SAME SIZE

ACCEPTABLE FOR PERMIT
UNDER DIR. NO. 14/1975
JAN 30 2004
CYRIL BEHARRY

BID DOCUMENTS

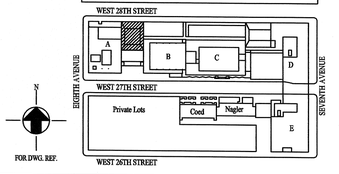

STATE OF NEW YORK
ANDREW RICHARD LAPPEN
No. 067909
LICENSED PROFESSIONAL ENGINEER

DORMITORY AUTHORITY
STATE OF NEW YORK
515 BROADWAY
ALBANY, NEW YORK
12207-2964

Fashion Institute of Technology
Seventh Avenue at 27th Street
New York, NY

[redacted]
Kevin Hom + Andrew Goldman
Architects PC
49 East 21 Street
New York NY 10010
212 777 0006

Mechanical Electrical Plumbing Engineers
Kallen & Lemelson
Consulting Engineers LLP
520 Eighth Avenue . New York NY 10018 . 212 643 9898

№	DATE	DESCRIPTION
1	8/25/03	Addendum #3
	6/16/03	Bid Documents

ISSUE/REVISION

© COPYRIGHT 2003 KEVIN HOM + ANDREW GOLDMAN ARCHITECTS, PC
ALL DIMENSIONS AND EXISTING CONDITIONS SHALL BE CHECKED AND VERIFIED BY THE CONTRACTOR BEFORE PROCEEDING WITH THE WORK.

Project:
FIT PHASE 1A PROJECT
West Courtyard Barnes & Noble

Drawing Title:
HVAC SCHEDULES

PROJECT №: 99-1051	DATE: June 16, 2003
DASNY №: 1528609999	SCALE: NONE

Drawing №:
M-6 (BK)

1036332 46

I:\5124\MECH\5124M-6.dwg Fri Nov 21 14:38:35 2003 Valgemina

NOTE:
THE CEILING SUPPORT SYSTEM MUST SUPPORT DIFFUSER WEIGHT WHEN FLEXIBLE CONNECTIONS ARE USED!
A PROPERLY SIZED HOLE IS PROVIDED IN THE CEILING TILE.
THE DIFFUSER DOES NOT SUPPORT THE TILE.

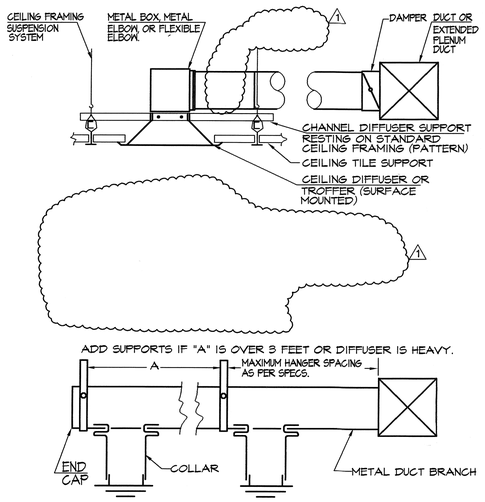

CEILING DIFFUSER BRANCH PRODUCTS
NTS

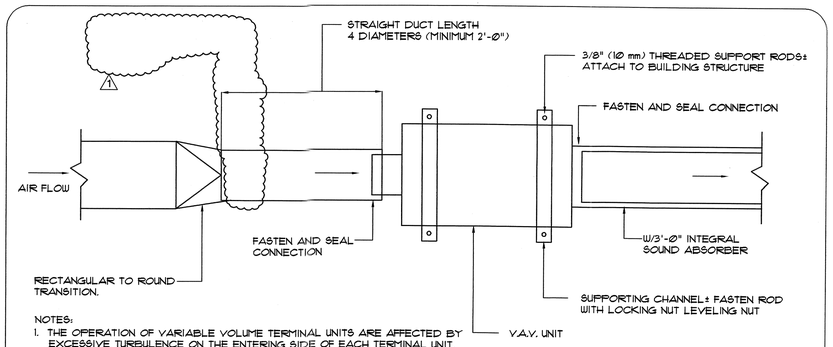

NOTES:
1. THE OPERATION OF VARIABLE VOLUME TERMINAL UNITS ARE AFFECTED BY EXCESSIVE TURBULENCE ON THE ENTERING SIDE OF EACH TERMINAL UNIT. THEREFORE, TERMINAL UNITS MUST NOT BE INSTALLED TOO CLOSE TO MAIN DUCTS, ELBOWS AND FITTINGS.
2. WHEN MINIMUM UPSTREAM STRAIGHT DUCT CONNECTION TO TERMINALS AS INDICATED ABOVE CANNOT BE MAINTAINED, PROVIDE ORIFICE PLATE, STRAIGHTENING VANES OR OTHER DEVICE AS COMMENDED BY TERMINAL UNIT MANUFACTURER AND SUBMIT TO ENGINEER FOR REVIEW PRIOR TO INSTALLATION.
3. MANUFACTURER OF TERMINAL UNIT SHALL PROVIDE CONTROLS ON LEFT OR RIGHT SIDE AS REQUIRED BY FIELD CONDITIONS.
4. ARRANGE ACCESS TO PERMIT EASY FIELD BALANCE AND MAINTENANCE OF TERMINAL UNIT.

TYPICAL VAV - TERMINAL UNIT INSTALLATION DETAIL
NTS

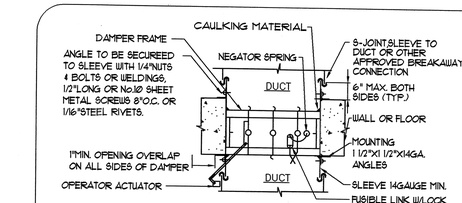

NOTES:
A. FIRE DAMPER MODE: HIGH TEMPERATURE MELTS FUSIBLE LINK, CLOSING FIRE DAMPER.
B. SMOKE DAMPER MODE: ACTUATED BY SMOKE CONTROL SYSTEM.
C. SECURE DAMPER TO SLEEVE USING 1/4"NUTS & BOLTS OR WELDING, 1/2"LONG OR No.10 SHEETMETAL SCREWS,8"O.C. OR 3/16" STEEL RIVETS.
D. PROVIDE ACCESS DOOR IN DUCT UPSTREAM OR DOWNSTREAM OF THE FIRE DAMPER, 18"X18", ON SAME SIDE AS ACTUATOR.
E. COORDINATE WITH MANUFACTURER'S INSTALLATION INSTRUCTIONS.

FIRE/SMOKE DAMPER VERTICAL OR HORIZONTAL INSTALLATION DETAIL
N.T.S.

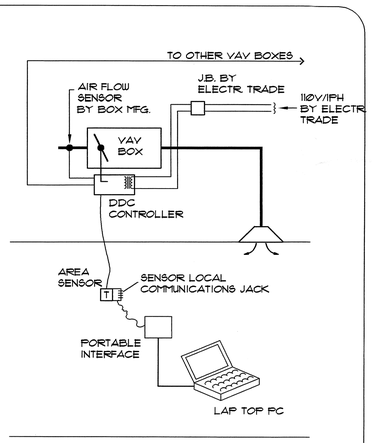

VAV BOX CONTROL
(NO REHEAT COIL)

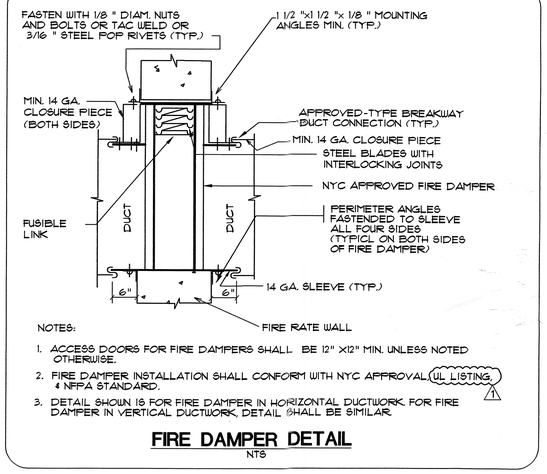

NOTES:
1. ACCESS DOORS FOR FIRE DAMPERS SHALL BE 12" X12" MIN. UNLESS NOTED OTHERWISE.
2. FIRE DAMPER INSTALLATION SHALL CONFORM WITH NYC APPROVAL, UL LISTING, & NFPA STANDARD.
3. DETAIL SHOWN IS FOR FIRE DAMPER IN HORIZONTAL DUCTWORK. FOR FIRE DAMPER IN VERTICAL DUCTWORK, DETAIL SHALL BE SIMILAR.

FIRE DAMPER DETAIL
NTS

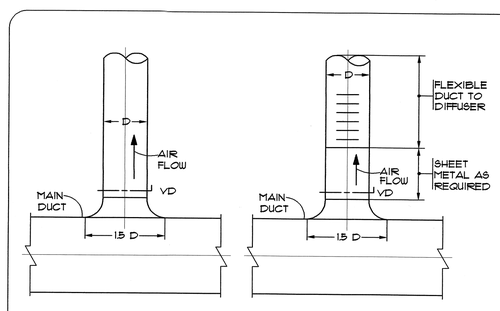

CIRCULAR BRANCH CONNECTION TO SINGLE OUTLET
NTS

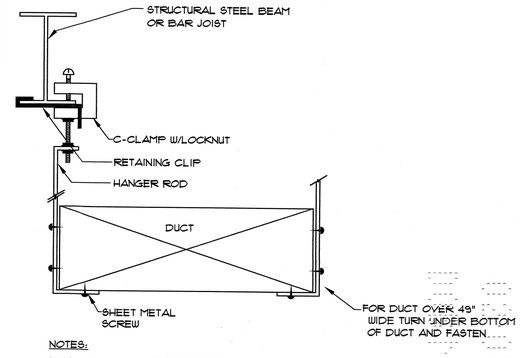

NOTES:
1. HANGERS SHALL BE OF METAL NOT LESS THAN 1/16" FOR DUCTS 2 SQFT. & LESS, AND NOT LESS THAN 1/8" FOR DUCTS LARGER THAN 2 SQFT.
2. WHERE CROSS-SECTIONAL AREA OF DUCT EXCEEDS 8 SQFT., HANGERS SHALL BE SPACED NOT MORE THAN 4 FT. ON CENTERS.
3. C-CLAMP FOR DUCTS UP TO 36" MAXIMUM DIMENSION.

DUCT SUPPORT FROM METAL DECK & BAR JOIST
NTS

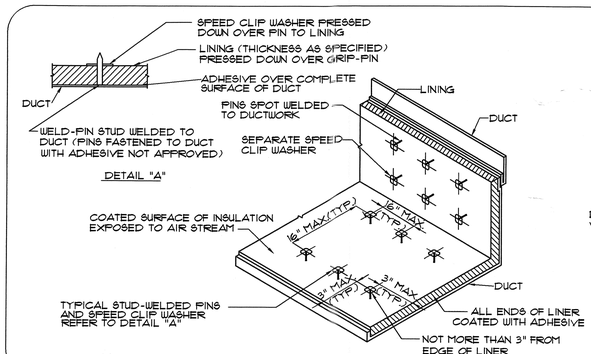

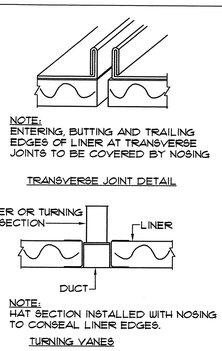

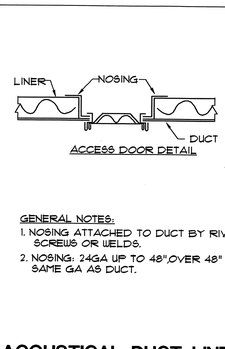

GENERAL NOTES:
1. NOSING ATTACHED TO DUCT BY RIVETS, SCREWS OR WELDS.
2. NOSING: 24GA UP TO 48",OVER 48" SAME GA AS DUCT.

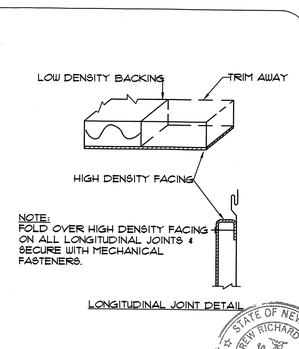

ACOUSTICAL DUCT LINER DETAIL
NTS

ACCEPTABLE FOR PERMIT UNDER DIR. NO. 14/1975
JAN 30 2004
CYRIL BENARRY

BID DOCUMENTS

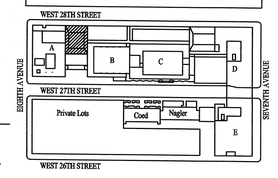

STATE OF NEW YORK ANDREW RICHARD GOLDMAN No. 067908 LICENSED PROFESSIONAL ENGINEER

DORMITORY AUTHORITY
STATE OF NEW YORK
515 BROADWAY
ALBANY, NEW YORK
12207-2964

Fashion Institute of Technology

Seventh Avenue at 27th Street
New York, NY

[redacted]
Kevin Hom + Andrew Goldman
Architects PC
49 East 21 Street
New York NY 10010
212 777 0006

Mechanical Electrical Plumbing Engineers
Kallen & Lemelson
Consulting Engineers LLP
520 Eighth Avenue . New York NY 10018 . 212 643 9898

1	8/25/03	Addendum #3
	6/16/03	Bid Documents
No.	DATE	DESCRIPTION

ISSUE/REVISION

Project:
FIT PHASE 1A PROJECT
West Courtyard Barnes & Noble

© COPYRIGHT 2003 KEVIN HOM + ANDREW GOLDMAN ARCHITECTS, PC
ALL DIMENSIONS AND EXISTING CONDITIONS SHALL BE CHECKED AND VERIFIED BY THE CONTRACTOR BEFORE PROCEEDING WITH THE WORK.

Drawing Title:
HVAC
DETAILS #1

PROJECT No:	99-1051	DATE:	June 16, 2003
DASNY No:	1528609999	SCALE:	NONE

Drawing No:
M-7 (BK)

1036246

I:\5124\MECH\5124M-7.dwg Fri Nov 21 14:38:55 2003 Valgemina

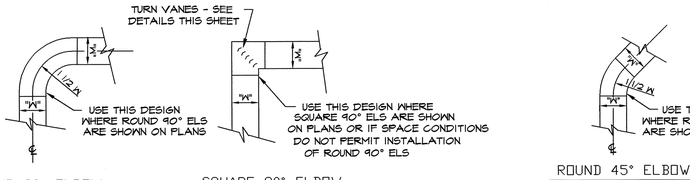

ROUND 90° ELBOW SQUARE 90° ELBOW

CONSTRUCTION OF 90° ELBOWS

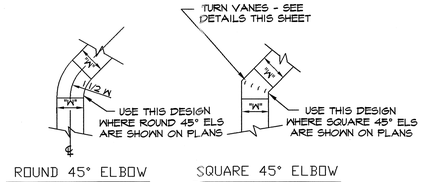

ROUND 45° ELBOW SQUARE 45° ELBOW

CONSTRUCTION OF 45° ELBOWS

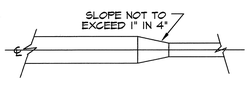

TYPICAL RECTANGLE TRANSITION

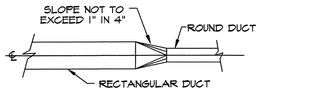

TYPICAL RECTANGLE TO ROUND TRANSITION

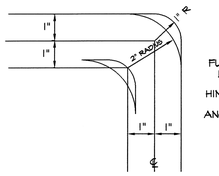

DETAIL OF TURN VANES

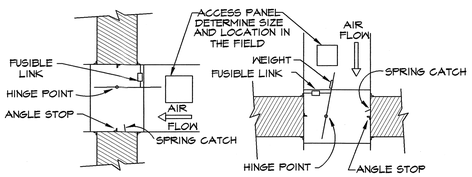

TYPICAL FIRE DAMPER

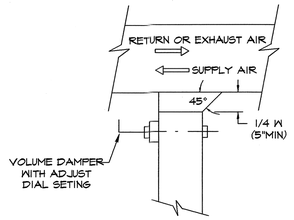

DUCT BRANCH TAKEOFF FOR LOW PRESSURE DUCTWORK

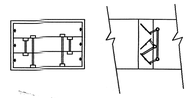

TYPICAL VOLUME DAMPER

DUCTWORK DETAILS
NTS

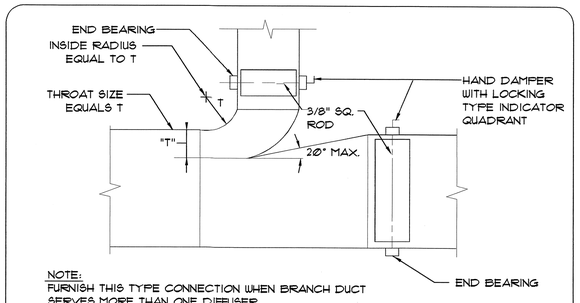

NOTE:
FURNISH THIS TYPE CONNECTION WHEN BRANCH DUCT SERVES MORE THAN ONE DIFFUSER.

RECTANGULAR SUPPLY DUCT BRANCH THROAT CONNECTION
NOT TO SCALE

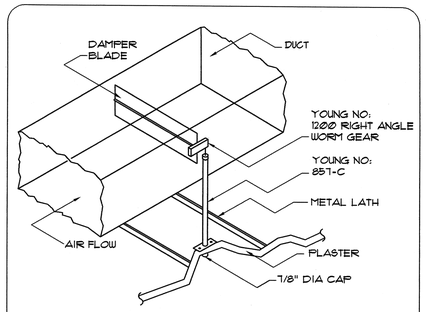

VOLUME CONTROL DAMPER
FOR PLASTER CEILINGS ONLY
NTS

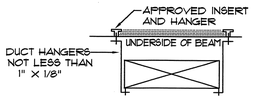

LONGEST DIMENSION OF DUCT	ROUND HANGERS	MAXIMUM SPACING NOTE #4	STRAP HANGERS	TRAP SHELF HANGERS
UP TO 18"	8 GA. WIRE	8' - 0"	1" X 1/8"	1" X 1" X 1/8"
19" TO 30"	1/4" ROD	6' - 0"	1" X 1/8"	1" X 1" X 1/8"
31" TO 42"	1/4" ROD	6' - 0"	1" X 1/8"	1 1/2"X1 1/2"X1/8"
43" TO 60"	3/8" ROD	4' - 0"		1 1/2"X1 1/2"X1/8"
61" TO 84"	3/8" ROD	4' - 0"		2" X 2" X 1/8"
85" TO 96"	3/8" ROD	4' - 0"		2" X 2" X 3/16"
97" & OVER	3/8" ROD	4' - 0"		2" X 2" X 1/4"

DUCT SUPPORT
NTS

NOTES:
1. ALL DUCTWORK TO BE HUNG FROM BUILDING CONSTRUCTION NOT TO BE SUPPORTED FROM HUNG CEILING.
2. WHEN DUCT AREA EXCEEDS 8 SQ. FT. ANGLE STIFFNERS REQUIRED AROUND CIRCUMFERENCE OVER 4' - 0".
3. FOR DUCTS OVER 48" WIDE, HANGERS SHALL TURN UNDER DUCT AT LEAST 2" AND SHALL BE FASTENED TO THE BOTTOM AS WELL AS TO THE SIDES OF DUCT.
4. FOR DUCTS WITH CROSS-SECTIONAL AREA OF 4 SQ. FT. OR LESS, HANGERS SHALL BE MORE THAN 8 FT. APART± FOR DUCTS WITH CROSS-SECTIONAL AREA OF MORE THAN 4 SQ. FT. BUT NOT OVER 8 SQ. FT., HANGERS SHALL BE NO MORE THAN 6 FT. APART± FOR DUCTS WITH A CROSS-SECTIONAL AREA OF MORE THAN 8 SQ. FT., HANGERS SHALL NOT BE MORE THAN 4 FT. APART. THE DISTANCES SHALL BE MEASURED LINEARLY ALONG THE DUCT.
5. VERTICAL DUCTS SHALL BE SECURELY SUPPORTED AT EACH FLOOR LEVEL BY CONTINUOUS LENGTHS OF STRUCTURAL ANGLES OF A SIZE AT LEAST EQUIVALENT TO THAT FOR STIFFENING. THE ANGLES SHALL BE FASTENED TO THE OPPOSITE SIDES OF THE DUCT AND SHALL EXTEND ACROSS THE OPENING AND BEAR UPON THE STRUCTURE OR SLAB ON BOTH SIDES OF THE OPENING.

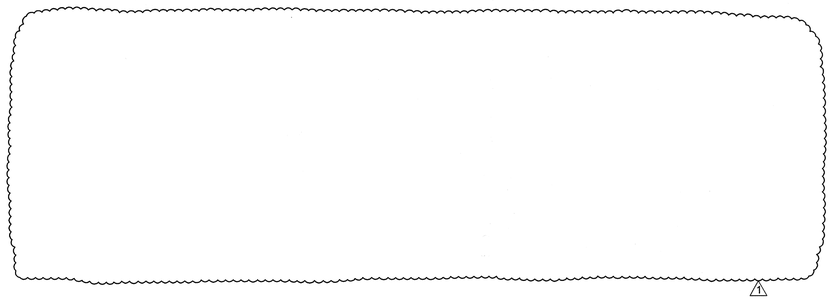

ACCEPTABLE FOR PERMIT UNDER DIR. NO. 14/1975
JAN 30 2004
CYRIL BEHARRY

BID DOCUMENTS

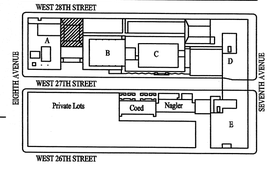

DORMITORY AUTHORITY
STATE OF NEW YORK
515 BROADWAY
ALBANY, NEW YORK
12207-2964

Fashion Institute of Technology

Seventh Avenue at 27th Street
New York, NY

[redacted]
Kevin Hom + Andrew Goldman
Architects PC

49 East 21 Street
New York NY 10010
212 777 0006

Mechanical Electrical Plumbing Engineers
Kallen & Lemelson
Consulting Engineers LLP
520 Eighth Avenue . New York NY 10018 . 212 643 9898

№	DATE	DESCRIPTION
1	8/25/03	Addendum #3
	6/16/03	Bid Documents

ISSUE/REVISION

Project:
FIT PHASE 1A PROJECT
West Courtyard Barnes & Noble

Drawing Title:
HVAC DETAILS #2

PROJECT №: 99-1051	DATE: June 16, 2003
DASNY №: 1528609999	SCALE: NONE

Drawing №:
M-8 (BK)

10363246

© COPYRIGHT 2003 KEVIN HOM + ANDREW GOLDMAN ARCHITECTS, PC
ALL DIMENSIONS AND EXISTING CONDITIONS SHALL BE CHECKED AND VERIFIED BY THE CONTRACTOR BEFORE PROCEEDING WITH THE WORK.

I:\5124\MECH\5124M-8.dwg Fri Nov 21 14:36:19 2003 Valgemma

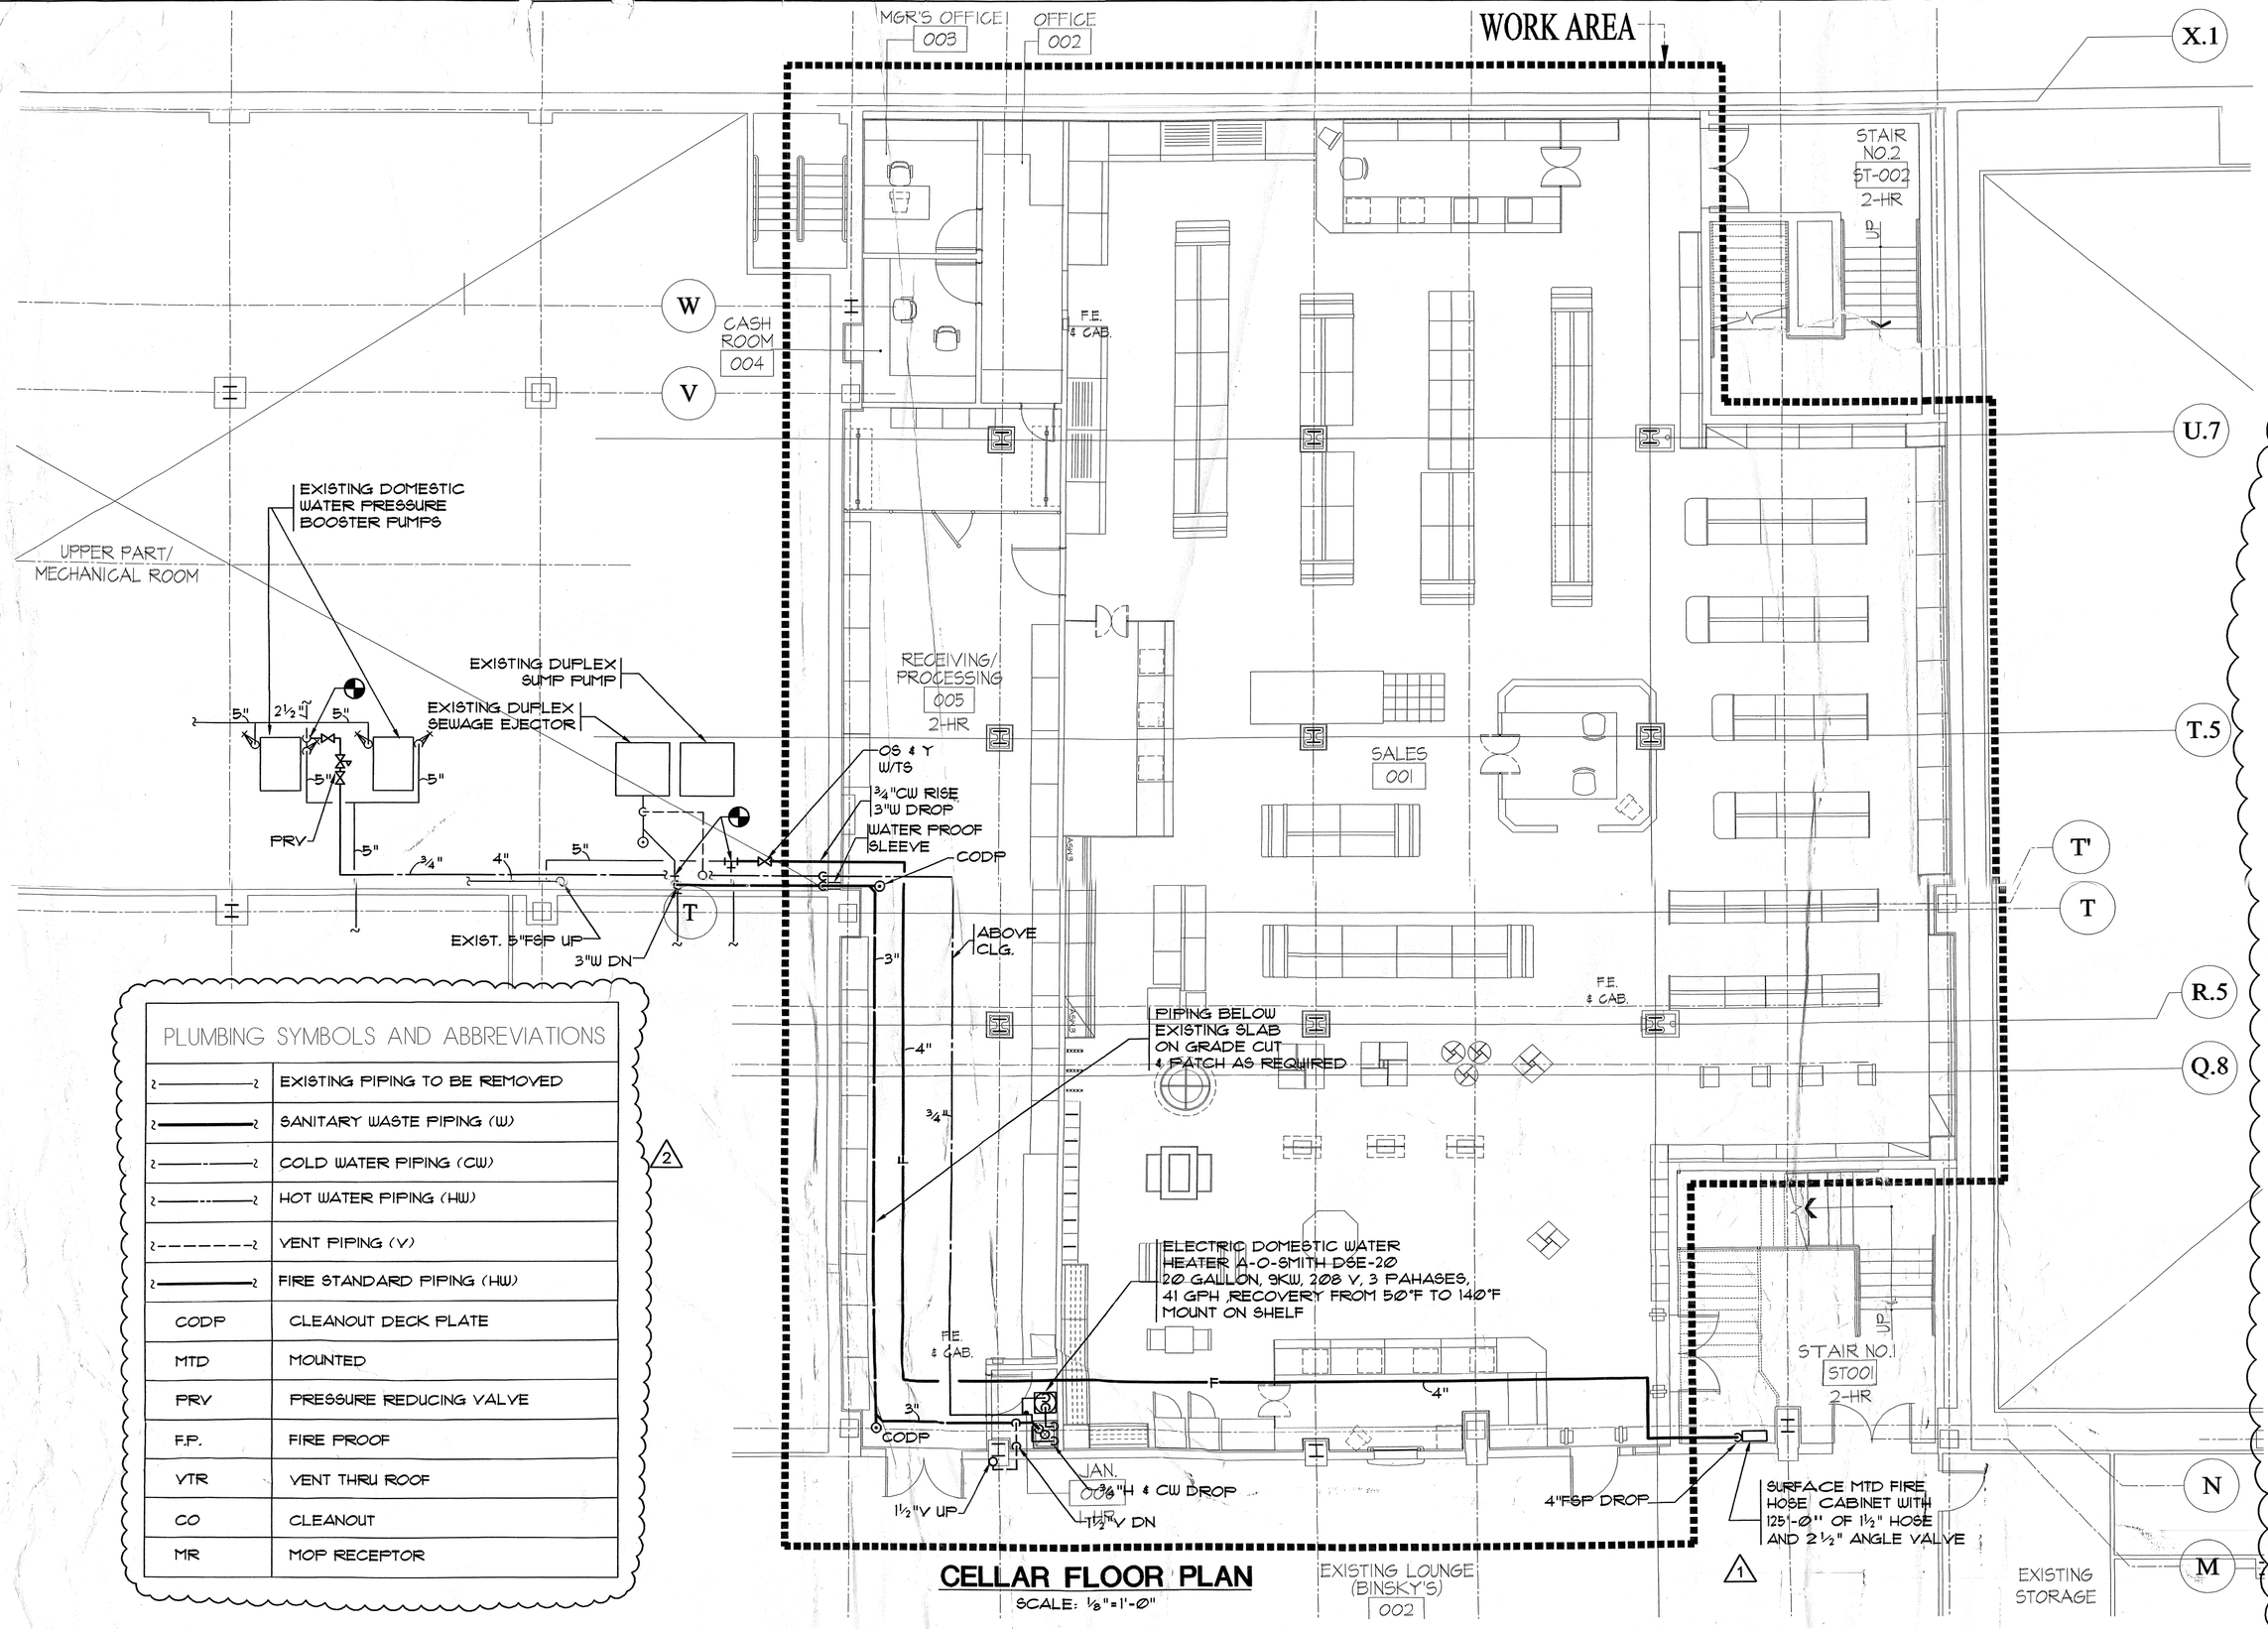

CELLAR FLOOR PLAN

SCALE: ⅛"=1'-0"

PLUMBING SYMBOLS AND ABBREVIATIONS

———	EXISTING PIPING TO BE REMOVED
———	SANITARY WASTE PIPING (W)
———	COLD WATER PIPING (CW)
———	HOT WATER PIPING (HW)
———	VENT PIPING (V)
———	FIRE STANDARD PIPING (FW)
CODP	CLEANOUT DECK PLATE
MTD	MOUNTED
PRV	PRESSURE REDUCING VALVE
F.P.	FIRE PROOF
VTR	VENT THRU ROOF
CO	CLEANOUT
MR	MOP RECEPTOR

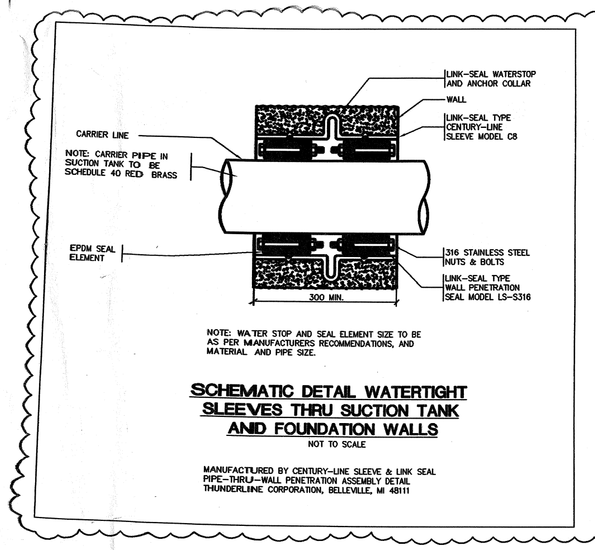

NOTE: WATER STOP AND SEAL ELEMENT SIZE TO BE AS PER MANUFACTURERS RECOMMENDATIONS, AND MATERIAL AND PIPE SIZE.

SCHEMATIC DETAIL WATERTIGHT SLEEVES THRU SUCTION TANK AND FOUNDATION WALLS

NOT TO SCALE

MANUFACTURED BY CENTURY-LINE SLEEVE & LINK SEAL PIPE-THRU-WALL PENETRATION ASSEMBLY DETAIL THUNDERLINE CORPORATION, BELLEVILLE, MI 48111

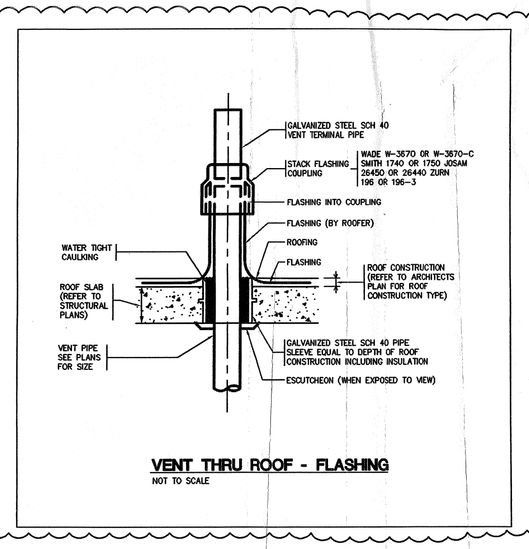

VENT THRU ROOF - FLASHING

NOT TO SCALE

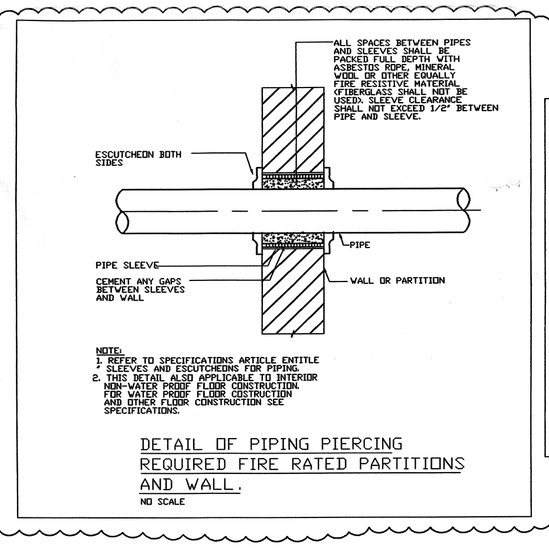

NOTE:
1. REFER TO SPECIFICATIONS ARTICLE ENTITLE "FIRE STOPPING, FIRE SEALING AND SMOKE-VETAIL" ALSO APPLICABLE TO INTERIOR NON-WATER PROOF FLOOR CONSTRUCTION FOR WATER PROOF FLOOR CONSTRUCTION AND OTHER FLOOR CONSTRUCTION SEE SPECIFICATIONS.

DETAIL OF PIPING PIERCING REQUIRED FIRE RATED PARTITIONS AND WALL.

NO SCALE

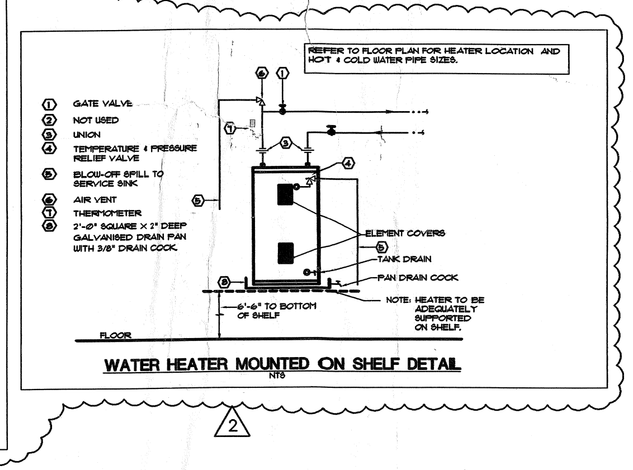

WATER HEATER MOUNTED ON SHELF DETAIL

NTS

SANITARY RISER DIAGRAM

NO SCALE

MOP RECEPTOR SPECIFICATION

1. FIAT MODEL MSP-3000 TERRAZZO SERVICE BASIN WITH STAINLESS STEEL CAP ON ALL CURBS, 830-AA FAUCET, 832-AA HOSE AND BRACKET AND 889-CC MOP BRACKET.

PRESSURE REDUCING VALVE SPECIFICATION

1. WATTS SERIES U5LP.

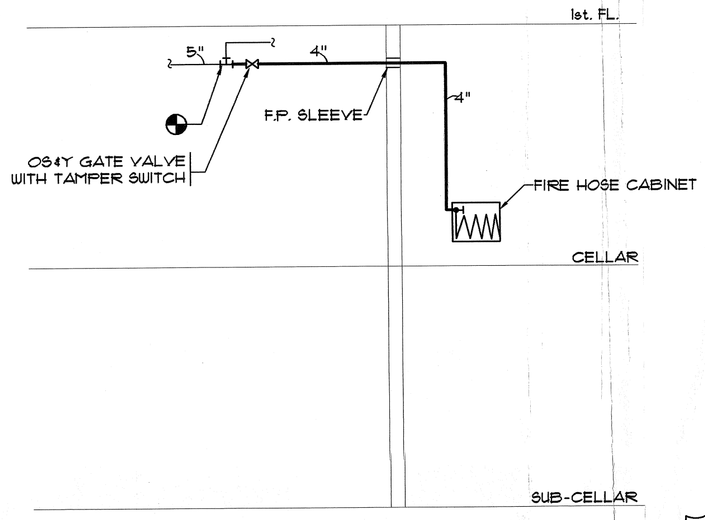

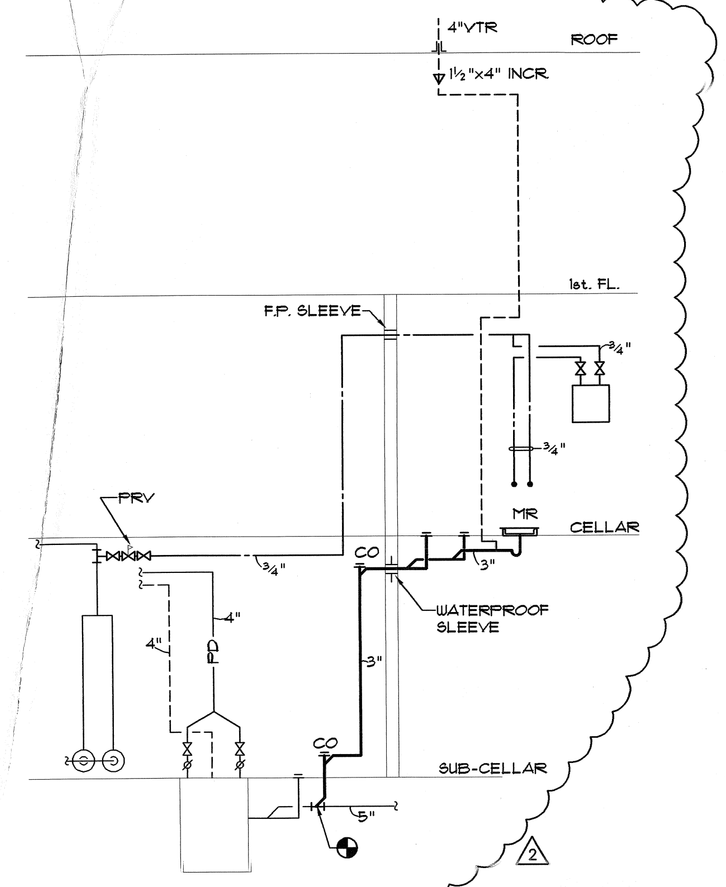

FIRE STANDPIPE RISER DIAGRAM

NO SCALE

NYC STANDPIPE NOTES

1. DRY STANDPIPE SYSTEM AND EQUIPMENT SHALL BE CONSTRUCTED AND MAINTAINED IN ACCORDANCE WITH THE REQUIREMENTS OF TITLE 27 SUBCHAPTER 17 AND REFERENCE STANDARD (RS) 17 OF THE NEW YORK CITY BUILDING CODE.
2. TEMPORARY STANDPIPE SHALL BE PROVIDED IN STRUCTURE BEING ERECTED AS PER SECTION 27-334 AND SECTION 27-1014.
3. SIAMESE SHALL BE 3" X 3" X 4" OR 3" X 3" X 5" FLUSH CONNECTION (SEE FLOOR PLAN), OF APPROVED TYPE WITH SEPARATE CLAPPER VALVES AND CAP AND CHAIN AT EACH INLET AS PER RS17-1-2.
4. SIAMESE SHALL BE LOCATED 18" TO 36" ABOVE FINAL GRADE OR SIDEWALK AND BE PROVIDED WITH APPROVED METAL DRY "STANDPIPE" SIGN AS PER RS17-1-2(b)4(c).
5. SIAMESE SHALL HAVE APPROVED TYPE 3/4" AUTOMATIC BALL DRIP SET IN A HORIZONTAL POSITION, AS PER RS17-1-2(e).
6. HOSE VALVES SHALL BE CLASS "A" APPROVED TYPE 2 1/2" ANGLE GLOBE VALVE LOCATED NOT MORE THAN SIX FEET AND NOT LESS THAN FIVE FEET ABOVE FLOOR OR STAIR LANDING, AS PER 27-942 (a) (1) AND RS17-1-3 AND TABLE 17-1-1.
7. APPROVED 3-WAY MANIFOLD SHALL BE LOCATED ABOVE THE ROOF. IF AREA IS NOT HEATED, A CONTROL VALVE AND AUTOMATIC BALL DRIP SHALL BE PROVIDED IN HEATED SPACE BELOW, AS PER 27-942 (a) (2) AND RS17-1-3.
8. PIPE AND FITTINGS FOR STANDPIPE SHALL BE ACCORDING TO RS17-1-1. ALL PIPE AND FITTINGS AS APPROVED BY BOARD OF STANDARDS AND APPEALS.
9. SUPPORTS SHALL COMPLY WITH RS17-1-1(e).
10. TESTS OF STANDPIPE SYSTEM SHALL COMPLY WITH 27-951.
11. FROST PROTECTION TO BE PROVIDED AS PER 27-949.
12. RISER LOCATION SHALL COMPLY WITH 27-936.
13. INSTALL RISER CONTROL VALVES AS PER RS17-1-1 (c) (3).
14. RISER CONTROL VALVES SHALL BE APPROVED FIRE LINE OS & Y. VALVES AND SHALL COMPLY WITH RS17-1 SECTION 1.
15. CHECK VALVES SHALL BE AS PER RS-17-1 AND TABLE 17-1-1.
16. ALL DEVICES USED SHALL BEAR MANUFACTURER'S NAME AND NUMBER OF APPROVAL AS PER 27-939.
17. LOCATION OF RISER CONTROL VALVES SHALL BE INDICATED BY SIGNS AND ARROWS: VALVES GREATER THAN 1'-0" ABOVE FLOOR AS PER RS17-1-1 (c) & (7) SHALL BE MADE ACCESSIBLE BY MEANS OF APPROVED IRON LADDERS.
18. VALVES SHALL BE SEALED OPEN BY MEANS OF HEAVY CHAIN AND APPROVED TYPE LOCKS, AS PER RS17-1-1 (c) (9).
19. VALVE CABINETS TO CONFORM TO STANDPIPE SPECIFICATIONS AND TO RS17-1 SECTION 3.
20. AT HAZARDOUS SPACES SUCH AS ELECTRIC, TELEPHONE EQUIPMENT AND SIMILAR ROOMS A METAL SIGN SHALL BE PROVIDED ON THE DOOR STATING NATURE OF USE AND "USE NO WATER" AS PER SECTION 27-937.

BUILDING DEPARTMENT PLUMBING NOTES

ALL PLUMBING WORK SHALL MEET THE REQUIREMENTS OF TITLE 27 SUBCHAPTER 16 AND REFERENCE STANDARD (RS) 16 OF THE NEW YORK CITY BUILDING CODE.

1. PROTECTION OF PIPING AS OUTLINED IN P1010 SHALL BE PROVIDED AS REQUIRED.
2. ALL PIPING AND MATERIALS SHALL BE AS DIRECTED IN P1022.0.
3. PIPING JOINTS AND CONNECTIONS SHALL BE AS APPROVED IN P1030.
4. CONSTRUCTION, QUANTITIES, DEVICES, FIXTURES, FAUCETS, VALVES AND FACILITIES FOR THE DISABLED SHALL BE AS OUTLINED IN P1040.
5. TRAPS AND CLEANOUTS SHALL BE AS PER P1050.
6. CONSTRUCTION AND SPACING OF HANGERS AND SUPPORTS SHALL BE AS DIRECTED IN P1060.
7. WATER SUPPLY SYSTEM, VALVES, TESTS SHALL BE AS DIRECTED IN P1070. VALVES SHALL BE PROVIDED AT RISERS AND ELSEWHERE AS PER P1071.6
8. SANITARY DRAINAGE PIPING, SIZING, GRADING AND OFFSETS SHALL BE AS OUTLINED IN P1080.
9. VENT SIZING, GRADING, CONNECTIONS, LOCATIONS AND OFFSETS SHALL BE AS DIRECTED IN P1090.
10. STORM DRAINAGE PIPING AND SIZING SHALL BE IN ACCORDANCE WITH P1100.
11. SPECIAL AND MISCELLANEOUS PIPING SHALL BE AS DIRECTED IN P1120.
12. ALL PLUMBING FIXTURES SHALL COMPLY WITH LOCAL LAW 29/89 - LOW FLOW FIXTURES.

ACCEPTABLE FOR PERMIT UNDER DIR. NO. 14/1975

JAN 30 2004

CYRIL BEHARRY

STATE OF NEW YORK ANDREW RICHARD LAPPEN LIC. NO. 067309 LICENSED PROFESSIONAL ENGINEER

BID DOCUMENTS

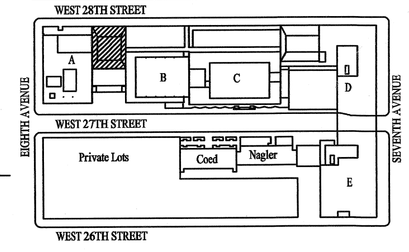

FOR DWG. REF.

DORMITORY AUTHORITY
STATE OF NEW YORK
515 BROADWAY
ALBANY, NEW YORK
12207-2964

Fashion Institute of Technology

Seventh Avenue at 27th Street
New York, NY

[redacted]
Kevin Hom + Andrew Goldman
Architects PC

49 East 21 Street
New York NY 10010
212 777 0006

Mechanical Electrical Plumbing Engineers
Kallen & Lemelson
Consulting Engineers LLP
520 Eighth Avenue . New York NY 10018 . 212 643 9898

№	DATE	DESCRIPTION
2	08/08/03	-
1	06/13/03	ADDED FSP
	6/16/03	Bid Documents

ISSUE/REVISION

Project:
FIT PHASE 1A PROJECT
West Courtyard Barnes & Noble

© COPYRIGHT 2003 KEVIN HOM + ANDREW GOLDMAN ARCHITECTS, PC
ALL DIMENSIONS AND EXISTING CONDITIONS SHALL BE CHECKED AND VERIFIED BY THE CONTRACTOR BEFORE PROCEEDING WITH THE WORK.

Drawing Title:
PLUMBING PLAN

PROJECT №: 99-1051	DATE: June 16, 2003
DASNY №: 1528609999	SCALE: AS SHOWN

Drawing №:
P-1 (BK)

I:\1528\PLUMB\1528P-1.DWG Fri Nov 21 08:22:30 2003 DEZAR

DEPARTMENT OF HOUSING AND BUILDINGS

FWH NK BOROUGH OF MANHATTAN , CITY OF NEW YORK

No.

Date DECEMBER 15, 1943

CERTIFICATE OF OCCUPANCY

(Standard form adopted by the Board of Standards and Appeals and issued pursuant to Section 646 of the New York Charter, and Sections C.26-181.0 to C26-187.0 inclusive Administrative Code 2.1.3.1. to 2.1.3.7. Building Code.)

This certificate supersedes C. O. No.

To the owner or owners of the building or premises:

THIS CERTIFIES that the ~~new~~-altered-~~existing~~-building-~~premises~~ located at

244-48 West 27th Street
60'-5" front

Block 776 Lot 65

, conforms substantially to the approved plans and specifications, and to the requirements of the building code and all other laws and ordinances, and of the rules and regulations of the Board of Standards and Appeals, applicable to a building of its class and kind at the time the permit was issued; and

CERTIFIES FURTHER that, any provisions of Section 646F of the New York Charter have been complied with as certified by a report of the Fire Commissioner to the Borough Superintendent.

~~New~~ Alt. No.— 80-1942 Construction classification— Nonfireproof

Occupancy classification— Commercial . Height 6 stories, 66 feet.

Date of completion— December 13,1943 . Located in Unrestricted Use District.

B Area 1⅛ . Height Zone at time of issuance of permit 1148-1942
616-1942

This certificate is issued subject to the limitations hereinafter specified and to the following resolutions of the Board of Standards and Appeals: (Calendar numbers to be inserted here)

PERMISSIBLE USE AND OCCUPANCY

STORY	LIVE LOADS Lbs. per Sq. Ft.	PERSONS ACCOMMODATED MALE	FEMALE	TOTAL	USE
Cellar	on ground			1	Storage
1st Story	150			60	Stores
2nd Story	150			70	Factory and Showrooms
3rd Story	150			70	Factory and Showrooms
4th Story	150			70	Factory and Showrooms
5th Story	150			70	Factory and Showrooms
6th Story	150			70	Factory and Showrooms

Note: Fire Department approval:

Interior Fire Alarm System September 20, 1943.

Borough Superintendent.

NO CHANGES OF USE OR OCCUPANCY NOT CONSISTENT WITH THIS CERTIFICATE SHALL BE MADE UNLESS FIRST APPROVED BY THE BOROUGH SUPERINTENDENT

Unless an approval for the same has been obtained from the Borough Superintendent, no change or rearrangement in the structural parts of the building, or affecting the light and ventilation of any part thereof, or in the exit facilities, shall be made; no enlargement, whether by extending on any side or by increasing in height shall be made; nor shall the building be moved from one location or position to another; nor shall there by any reduction or diminution of the area of the lot or plot on which the building is located.

The building or any part thereof shall not be used for any purpose other than that for which it is certified.

The superimposed, uniformly distributed loads, or concentrated loads producing the same stresses in the construction in any story shall not exceed the live loads specified on reverse side; the number of persons of either sex in any story shall not exceed that specified when sex is indicated, nor shall the aggregate number of persons in any story exceed the specified total; and the use to which any story may be put shall be restricted to that fixed by this certificate except as specifically stated.

This certificate does not in any way relieve the owner or owners or any other person or persons in possession or control of the building, or any part thereof from obtaining such other permits, licenses or approvals as may be prescribed by law for the uses or purposes for which the building is designed or intended; nor from obtaining the special certificates required for the use and operation of elevators; nor from the installation of fire alarm systems where required by law; nor from complying with any lawful order for additional fire extinguishing appliances under the discretionary powers of the fire commissioner; nor from complying with any lawful order issued with the object of maintaining the building in a safe or lawful condition; nor from complying with any authorized direction to remove encroachments into a public highway or other public place, whether attached to or part of the building or not.

If this certificate is marked "Temporary", it is applicable only to those parts of the building indicated on its face, and certifies to the legal use and occupancy of only such parts of the building; it is subject to all the provisions and conditions applying to a final or permanent certificate; it is not applicable to any building under the jurisdiction of the Housing Division unless it is also approved and endorsed by them, and it must be replaced by a full certificate at the date of expiration.

If this certificate is for an existing building, erected prior to March 14, 1916, it has been duly inspected and it has been found to have been occupied or arranged to be occupied prior to March 14, 1916, as noted on the reverse side, and that on information and belief, since that date there has been no alteration or conversion to a use that changed its classification as defined in the Building Code, or that would necessitate compliance with some special requirement or with the State Labor Law or any other law or ordinance; that there are no notices of violations or orders pending in the Department of Housing and Buildings at this time; that Section 646F of the New York City Charter has been complied with as certified by a report of the Fire Commissioner to the Borough Superintendent, and that, so long as the building is not altered, except by permission of the Borough Superintendent, the existing use and occupancy may be continued.

"§ 646 F. No certificate of occupancy shall be issued for any building, structure, enclosure, place or premises wherein containers for combustibles, chemicals, explosives, inflammables and other dangerous substances, articles, compounds or mixtures are stored, or wherein automatic or other fire alarm systems or fire extinguishing equipment are required by law to be or are installed, until the fire commissioner has tested and inspected and has certified his approval in writing of the installation of such containers, systems or equipment to the Borough Superintendent of the borough in which the installation has been made. Such approval shall be recorded on the certificate of occupancy."

Additional copies of this certificate will be furnished to persons having an interest in the building or premises, upon payment of a fee of fifty cents per copy.

THE CITY OF NEW YORK

DEPARTMENT OF BUILDINGS
CERTIFICATE OF OCCUPANCY

BOROUGH MANHATTAN DATE: JUN 29 1979 NO. 79456

This certificate supersedes C.O. No. 30094 ZONING DISTRICT M 1-5

THIS CERTIFIES that the ~~new~~ altered ~~building~~ building—premises located at 248 West 27th Street Block 776 Lot 65, 67

CONFORMS SUBSTANTIALLY TO THE APPROVED PLANS AND SPECIFICATIONS AND TO THE REQUIREMENTS OF ALL APPLICABLE LAWS, RULES, AND REGULATIONS FOR THE USES AND OCCUPANCIES SPECIFIED HEREIN

PERMISSIBLE USE AND OCCUPANCY

STORY	LIVE LOAD LBS. PER SQ. FT.	MAXIMUM NO. OF PERSONS PERMITTED	ZONING DWELLING OR ROOMING UNITS	BUILDING CODE HABITABLE ROOMS	ZONING USE GROUP	BUILDING CODE OCCUPANCY GROUP	DESCRIPTION OF USE
lar		-	-	-	-	-	Tenants' storage, refuse room, 4 recreation rooms, laundry room, boiler room.
	150	229	3	5	2	J2	Three (3) Class "A" apartments.
					6		Retail stores.
	150	-	10	16	2	J2	Ten (10) Class "A" apartments.
	150	-	10	16	2	J2	Ten (10) Class "A" apartments.
	150	-	10	16	2	J2	Ten (10) Class "A" apartments.
	150	-	10	16	2	J2	Ten (10) Class "A" apartments.
	150	-	10	16	2	J2	Ten (10) Class "A" apartment
1 Penthouse	40	-	-	10	2	J2	Class "A" apartments.
	TOTAL:	Retail Stores and Fifty-Three (53) Class "A" Apartments					
		Class "A" Multiple Dwelling (J-2)					
		New-Code					
		This certificate is predicated upon the final report of inspection dated June 20, 1979.					

OPEN SPACE USES - (SPECIFY—PARKING SPACES, LOADING BERTHS, OTHER USES, NONE)

NO CHANGES OF USE OR OCCUPANCY SHALL BE MADE UNLESS A NEW AMENDED CERTIFICATE OF OCCUPANCY IS OBTAINED

THIS CERTIFICATE OF OCCUPANCY IS ISSUED SUBJECT TO FURTHER LIMITATIONS, CONDITIONS SPECIFICATIONS NOTED ON THE REVERSE SIDE.

George Cosmo II
BOROUGH SUPERINTENDENT

Irwin Tucker
COMMISSIONER

☐ ORIGINAL ☐ OFFICE COPY—DEPARTMENT OF BUILDINGS ☐ COPY

THAT THE ZONING LOT ON WHICH THE PREMISES IS LOCATED IS BOUNDED AS FOLLOWS:

BEGINNING at a point on the south side of West 27th Street
distant 110'-11" East feet from the corner formed by the intersection of
8th Avenue and West 27th Street

running thence south 12'-10" feet; thence west 10'-11" feet;
thence south 85'-7" feet; thence east 112'-2" feet;
thence north 98'-9" feet; thence west 99'-6" feet;
thence ..... feet; thence ..... feet;
to the point or place of beginning.

~~XXX~~ No. of ALT. No. 228/77 DATE OF COMPLETION 6/29/79 CONSTRUCTION CLASSIFICATION II-B

BUILDING OCCUPANCY GROUP CLASSIFICATION Residential HEIGHT 6 & Penthouse STORIES 65'-6" FEET

THE FOLLOWING FIRE DETECTION AND EXTINGUISHING SYSTEMS ARE REQUIRED AND WERE INSTALLED IN COMPLIANCE WITH APPLICABLE LAWS.

	YES	NO		YES	NO
STANDPIPE SYSTEM			AUTOMATIC SPRINKLER SYSTEM		
YARD HYDRANT SYSTEM					
STANDPIPE FIRE TELEPHONE AND SIGNALLING SYSTEM					
SMOKE DETECTOR					
FIRE ALARM AND SIGNAL SYSTEM					

STORM DRAINAGE DISCHARGES INTO:
A) SANITARY SEWER ☐ B) COMBINED SEWER ☐ C) PRIVATE SEWAGE DISPOSAL SYSTEM ☐

SANITARY DRAINAGE DISCHARGES INTO:
A) SANITARY SEWER ☐ B) COMBINED SEWER ☐ C) PRIVATE SEWAGE DISPOSAL SYSTEM ☐

LIMITATIONS OR RESTRICTIONS:
BOARD OF STANDARDS AND APPEALS CAL. NO. 312-77-A Bull. #49, Vol. LXII, Adopted November 29, 1977
CITY PLANNING COMMISSION CAL. NO.
OTHERS: B.S. & A. Cal. #311-77-BZ Bull. #49, Vol. LXII, Adopted November 29, 1977

NYC Buildings

Robert D. LiMandri
Commissioner

Raymond Plumey,FAIA
Dep. Borough Commissioner
rplumey@buildings.nyc.gov

280 Broadway
3rd Floor
New York, NY 10007
www.nyc.gov/buildings

+1 212 566 0019 tel
+1 212 566 5575fax

June 22, 2009

NYC Fire Department
9 MetroTech Center
Brooklyn, New York 11201

Re: 250 WEST 27TH STREET
Block: 776 Lot: 65, 67
Zoning: C6-2A
Manhattan

To Whom It May Concern:

This is in response to your request dated May 4, 2009 a Letter of No Objection for 250 West 27th Street. Certificate of Occupancy # 79456, dated June 29, 1979 was issued for 1st floor

Therefore this department has No Objection to a Book Store/Retail Store, Use Group 6 on the first (1st) floor of the above referenced premises.

If this building is hereafter altered or it use changes an application for such alteration work or change of use must be filed and a Certificate of occupancy shall be issued pursuant to Article 22 of Sub-Chapter 1 of the Administrative Code of the City of New York.

Please contact me if you have any additional questions or concerns regarding this matter. For more specific property information, please visit the "Buildings Information System" on our web site: www.nyc.gov/buildings.

Sincerely,

Raymond Plumey, FAIA
Deputy Borough Commissioner
Manhattan

Cc: Madgi Mossad, P.E., Borough Commissioner
Ginio Topino, Plan Examiner
Premises File
LNO Files